



Site plan for proposed porch & living room extension

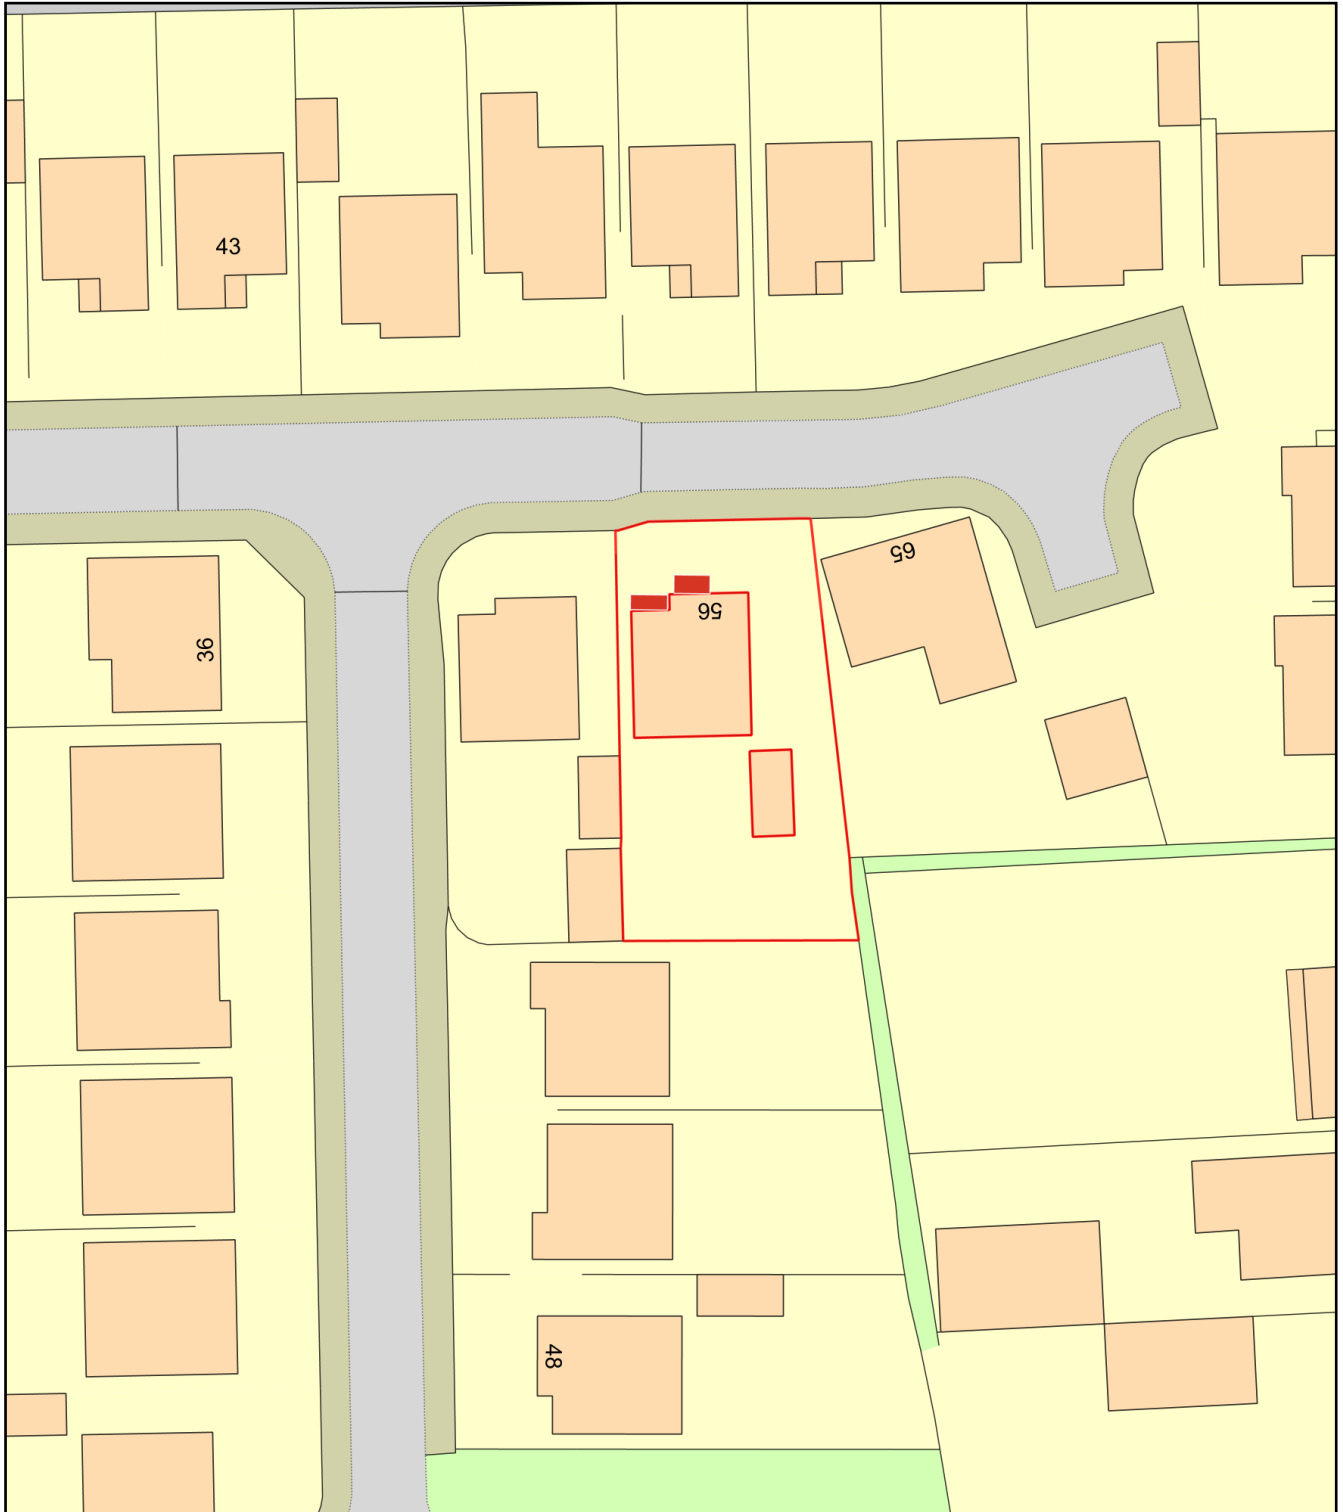

0 20
Metres

 

Plan Produced for: Mr & Mrs Burrows

Date Produced: 07 Feb 2021

Plan Reference Number: TQRQM21038144945486

Scale: 1:500 @ A4