



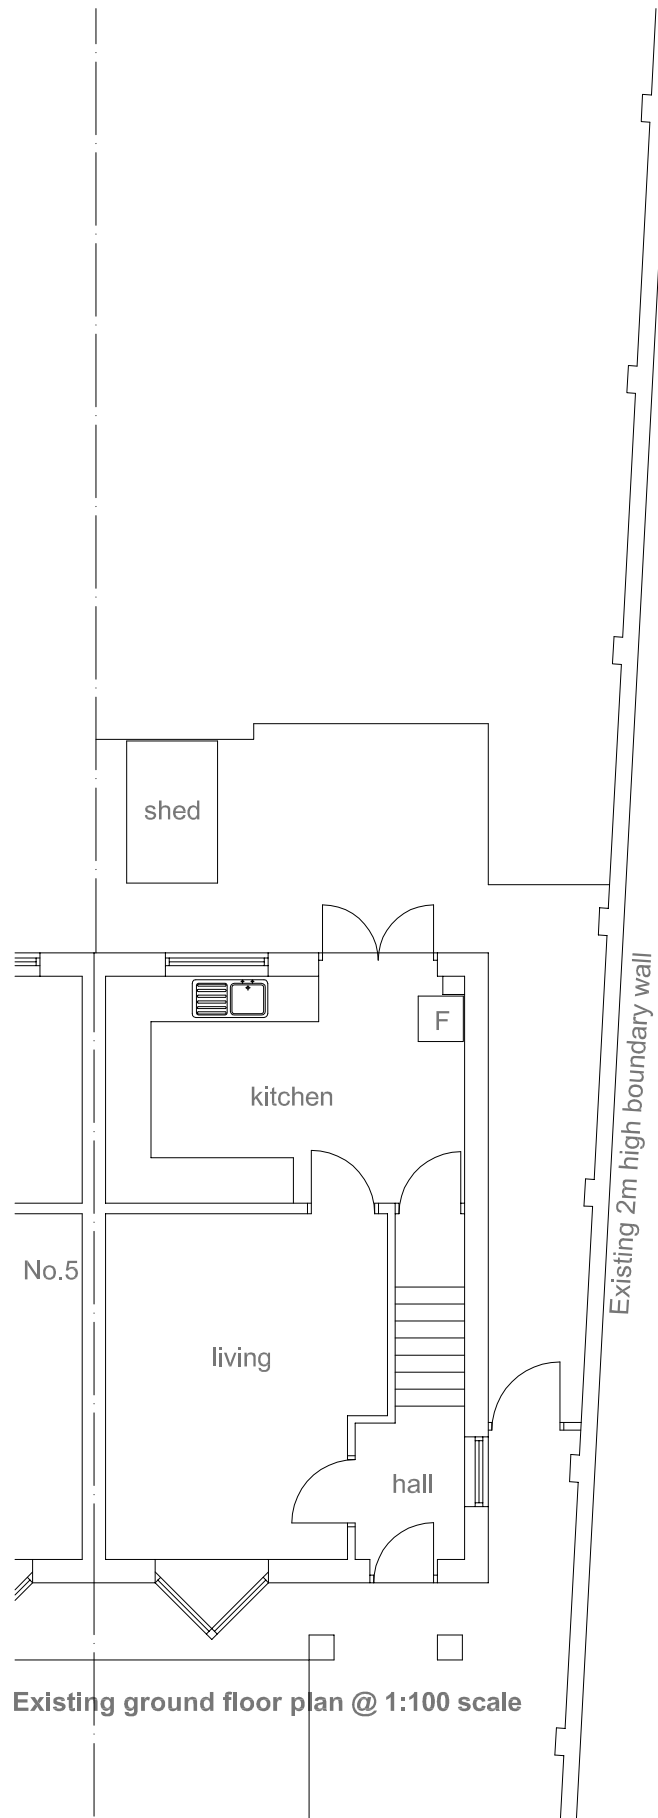


Existing ground floor plan @ 1:100 scale

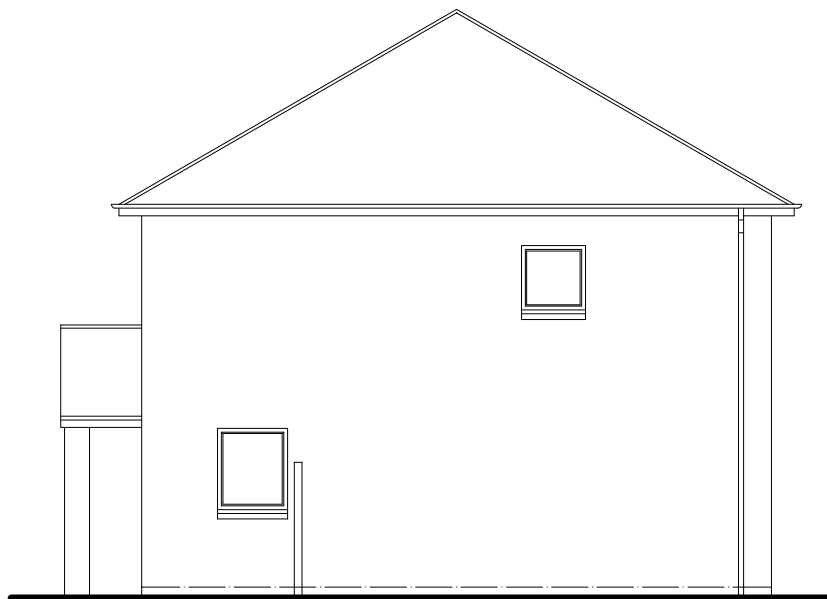



Existing side (west) elevation @ 1:100 scale



Existing rear elevation @ 1:100 scale

 

No.17
Quarry Bank

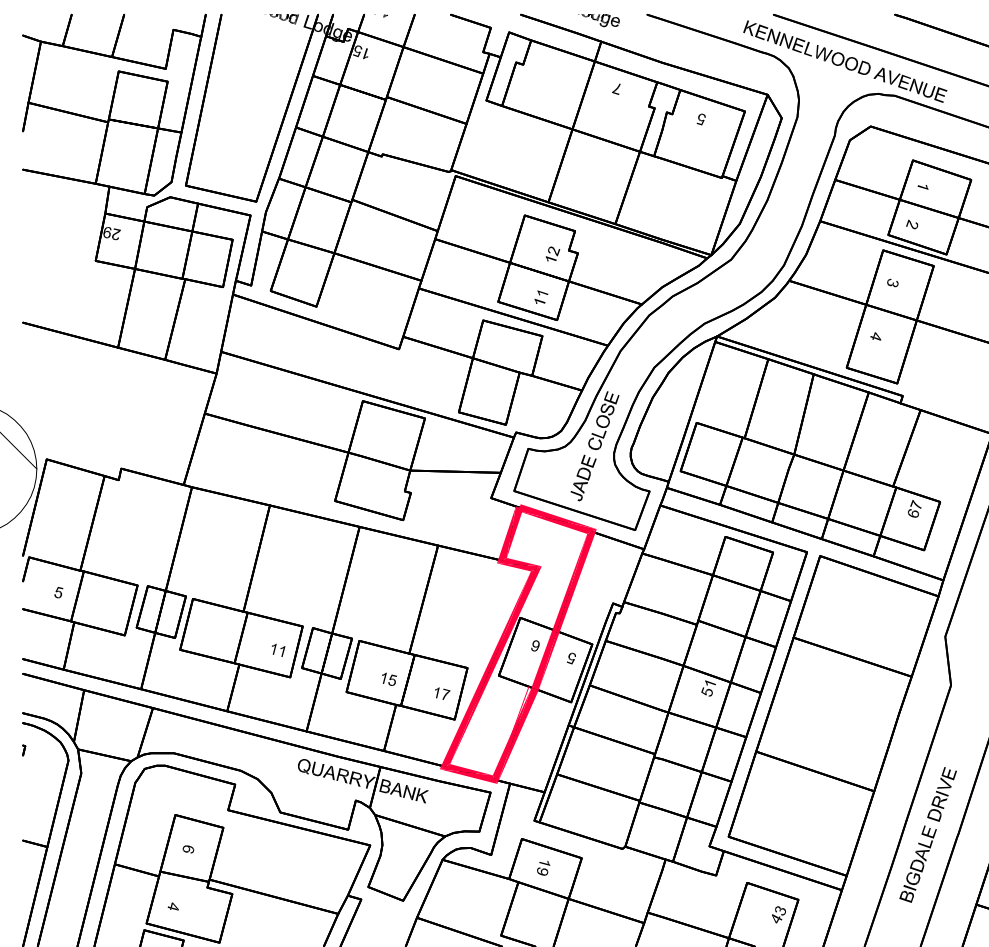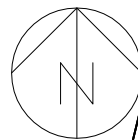

Location plan @ 1:1250 scale

Project:

**PROPOSED SINGLE STOREY REAR
BEDROOM AND SHOWER ROOM
EXTENSION**
at:
6 JADE CLOSE
KIRKBY, L33 6YH
for:
MR ALAN CAVE

EXISTING LAYOUT & LOCATION PLAN

Scale: **1:100 & 1:1250** Date: **April 2021**

Drawing Number:
161286-01

Revision: