



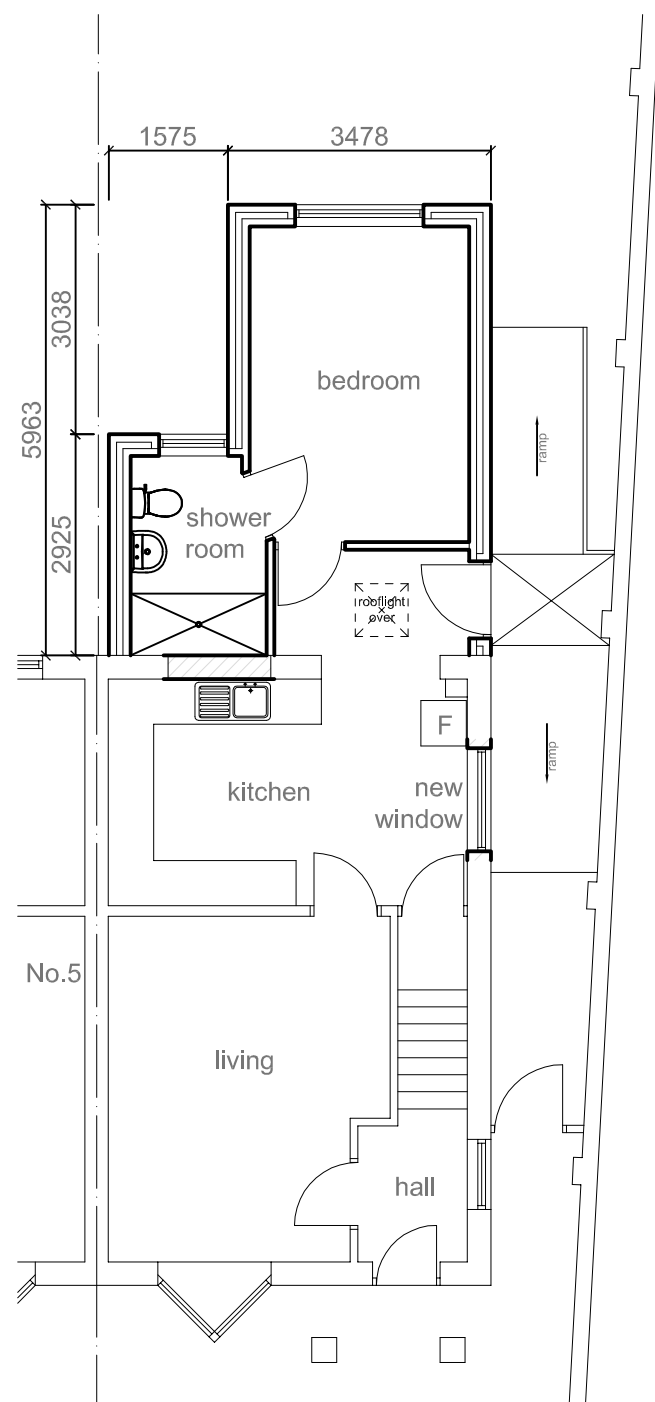

Proposed ground floor plan @ 1:100 scale




Scale bar @ 1:100 scale

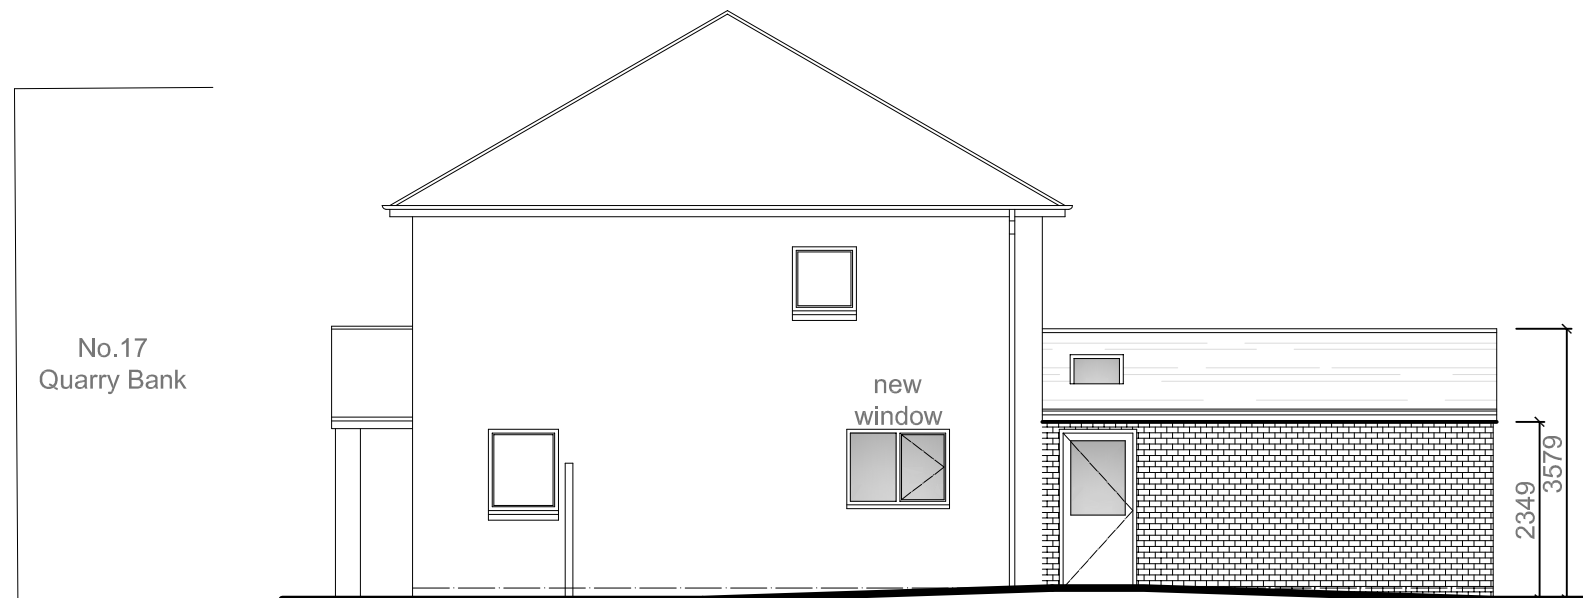


Proposed side (west) elevation @ 1:100 scale



Proposed rear elevation @ 1:100 scale

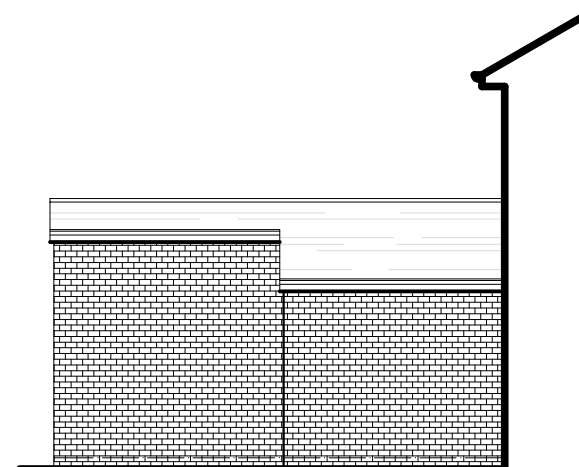

Proposed side (east) elevation @ 1:100 scale

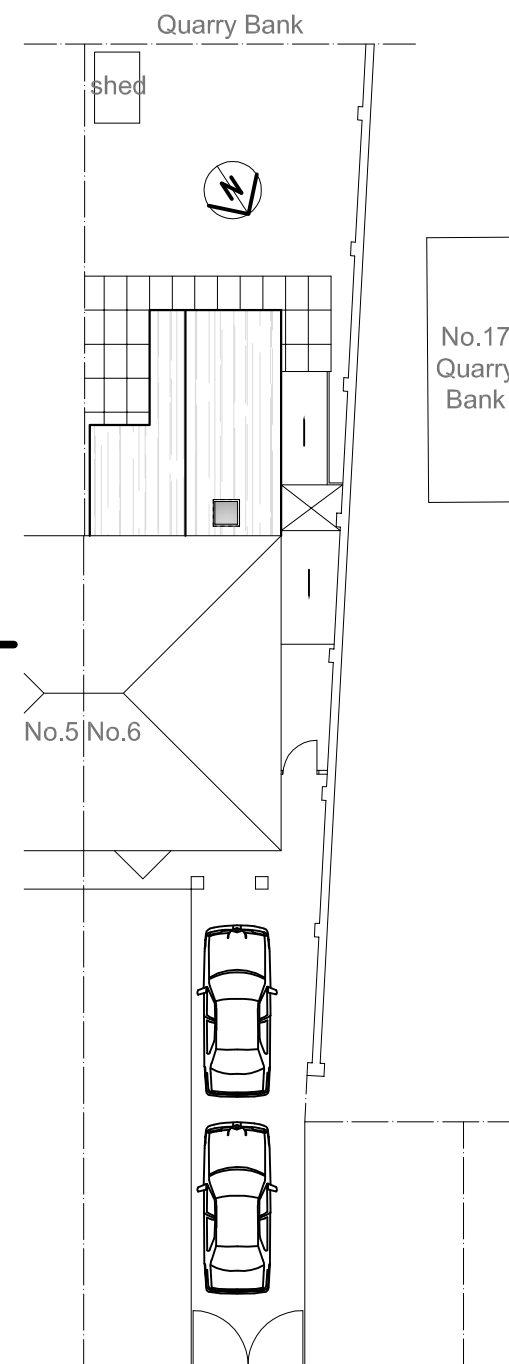

Proposed site plan @ 1:200 scale

EXTERNAL SPECIFICATION

Roof:
Smooth Grey Marley Mendip (osa) interlocking concrete tiles, ridge and cloaked verges to new extension roof as shown hatched to match existing main roof.

Walls:
Facing brickwork to match existing main house. Mortar colour to match existing.

Facias:
All facias to be black PVCu.

Rainwater goods:
Black PVCu gutters and rainwater pipes to match existing profile.

Windows:
White PVCu frames with double glazing to match pattern of main house.

Project:

**PROPOSED SINGLE STOREY REAR
BEDROOM AND SHOWER ROOM
EXTENSION**

at:

**6 JADE CLOSE
KIRKBY, L33 6YH**

for:

MR ALAN CAVE

PROPOSED LAYOUT & SITE PLAN

Scale: **1:100 & 1:200**

Date: **April 2021**

Drawing Number:

161286-02

Revision: