


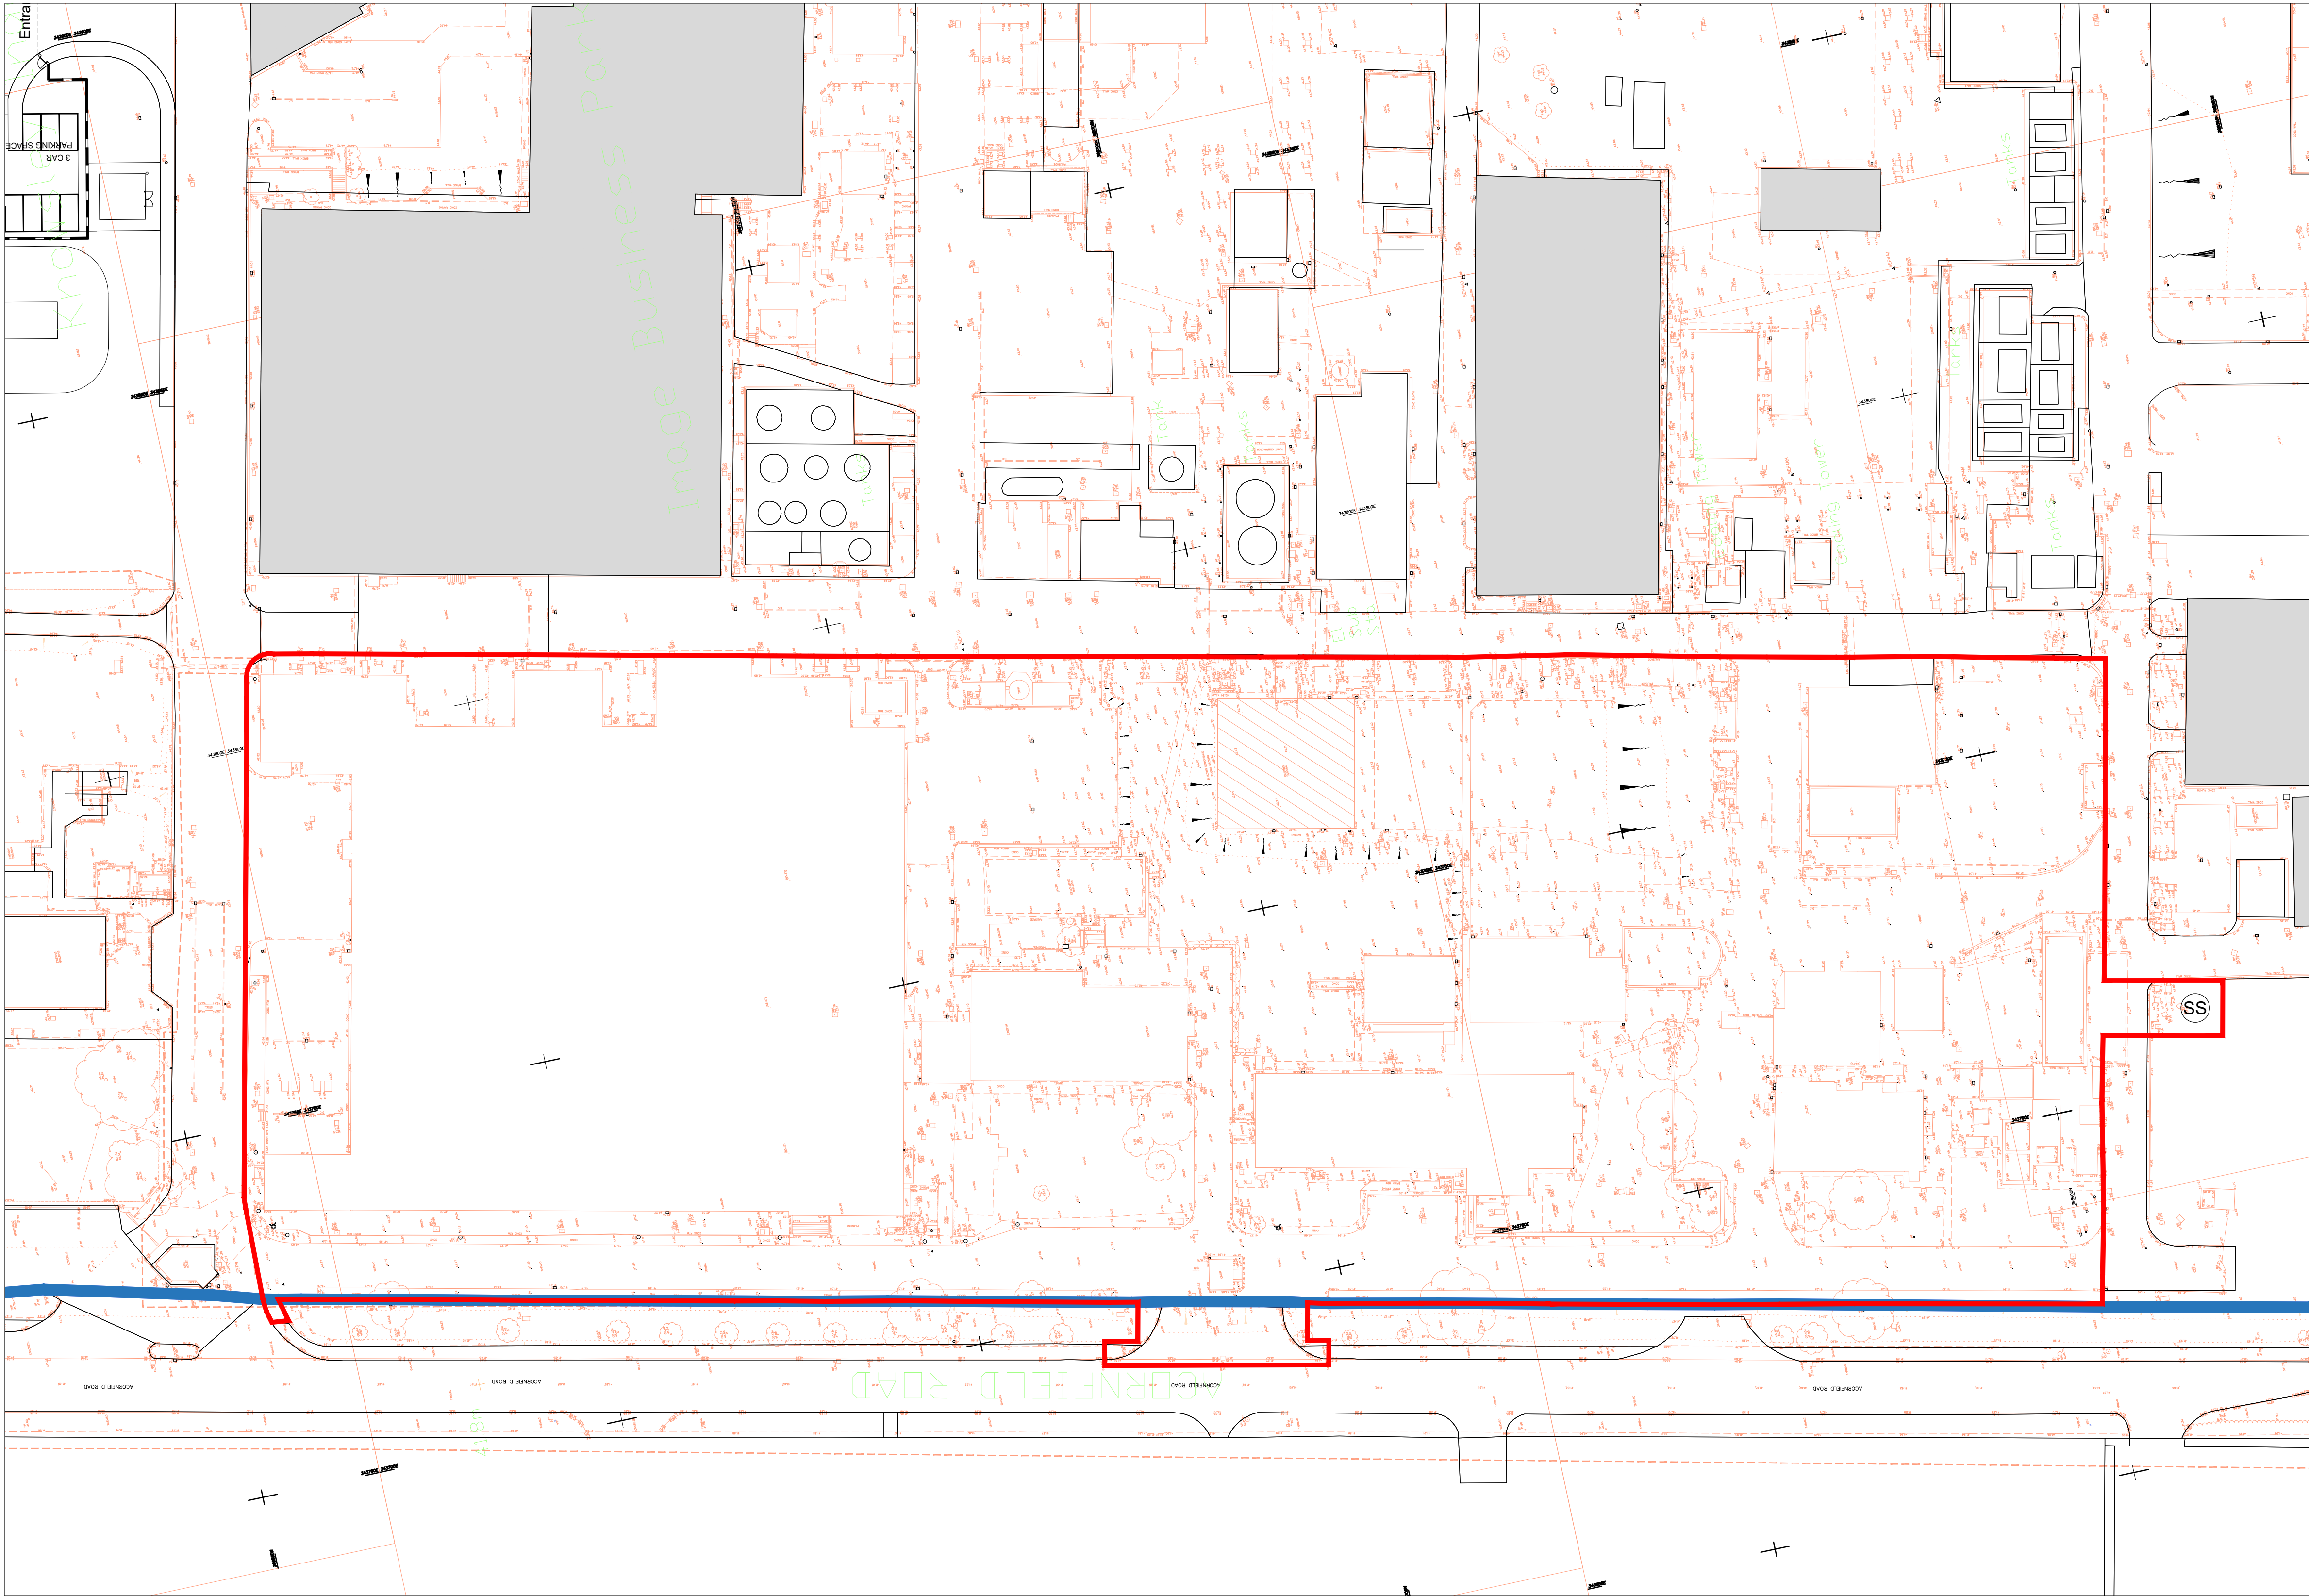

01 Site Location Plan
1:500 @ A1 / 1:1000 @ A3

Disclaimer:
Subject to survey.
The topographical information shown is based on the
topographical survey by Survey & Engineering Projects
Dwg no. S15946-U RevA, dated March18

Notes:

- KEY**
- Image Business Park
 - Site Boundary Line
(22,502m²/ 5.56acres/ 2.25ha)



C	Site Boundary updated	24.06.22	BGU	HA
B	Site Boundary updated	22.02.22	HT	HA
A	Site Boundary updated	20.08.21	HT	HA
-	First Issue	22.07.21	HT	HA
Rev:	Notes:	Date:	Dwn:	Iss:

Client:

SEYBOURNE

hale
ARCHITECTURE | DESIGN MANAGEMENT
22c Leathermarket Street, London, SE1 3HP

Project:
Imagination 03
Image Business Park, Knowsley

Drawing Title:
Site 3
Existing Site Plan

Project No: 21066	Scale @ A1/A3: 1:500 / 1:1000	Revision: C
----------------------	----------------------------------	----------------

Drawing No:
21066 - PL1001