




Existing Site Plan
Scale 1:500

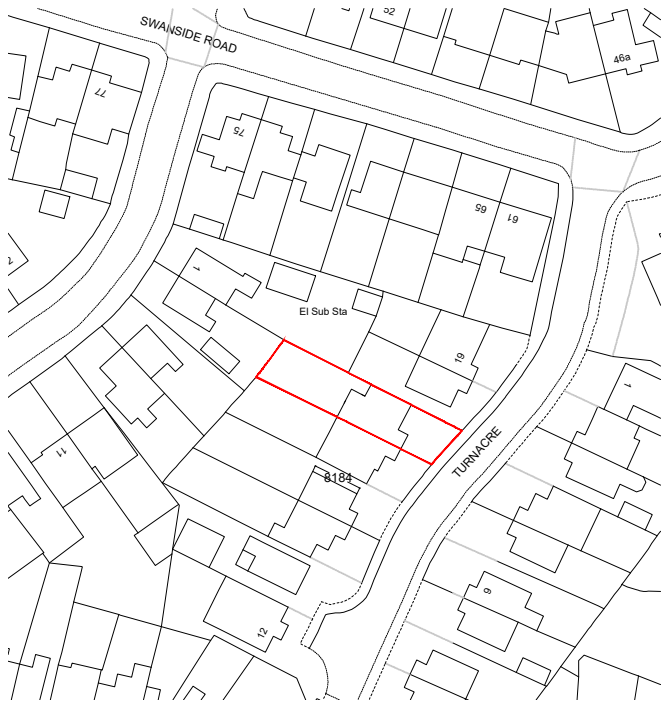

Proposed Site Plan
Scale 1:500

 

Location Plan
Scale 1:1250

 

Site.	17 Turnacre Road
Drawing Title	Site Plan/ Location Plan
Dwg. no	Planning
Date	APRIL 22
Scale	Varies
Rev	