




All dimensions to be checked on site.

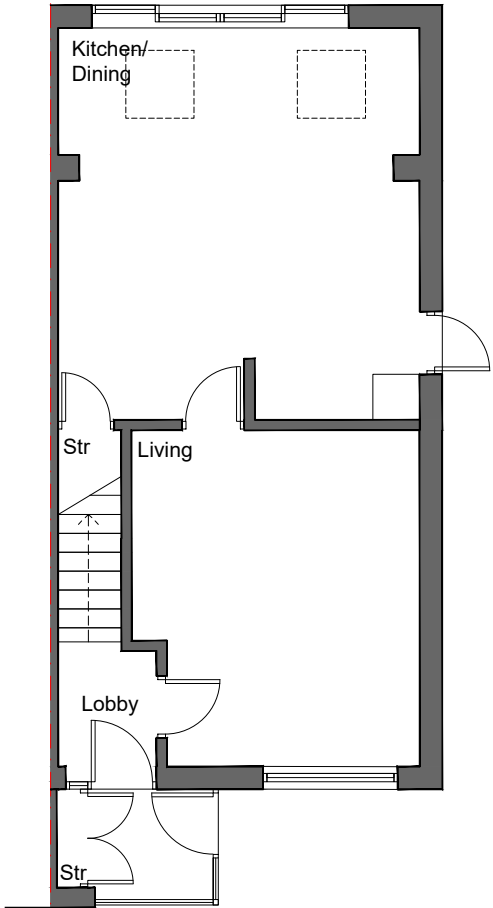


Existing Ground Floor Plan
Scale 1:100

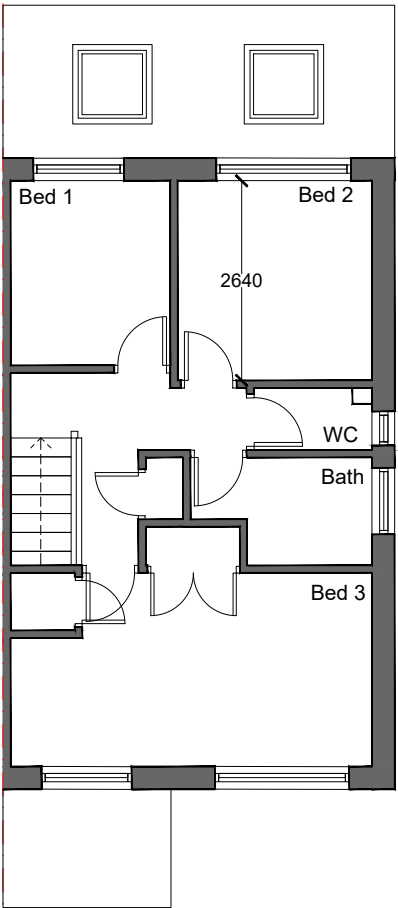


Existing First Floor Plan
Scale 1:100

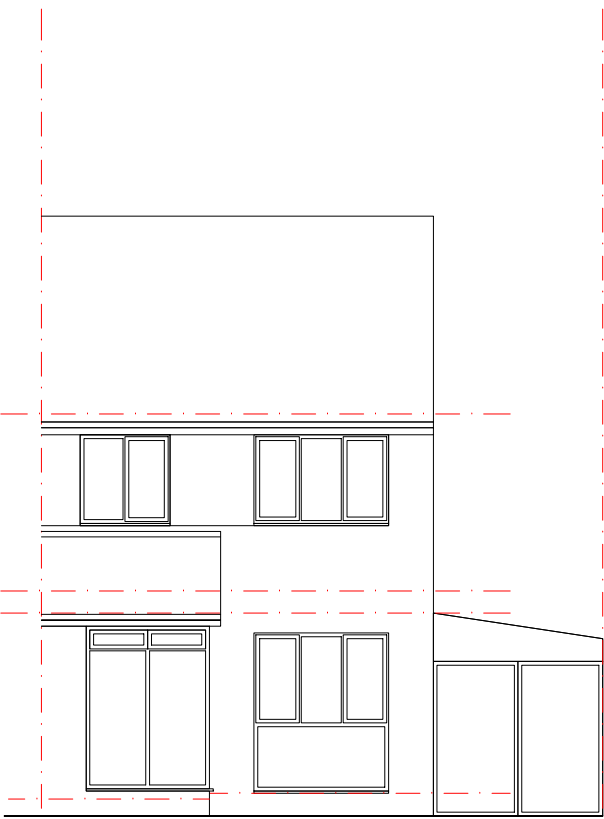


Existing Front Elevation
Scale 1:100

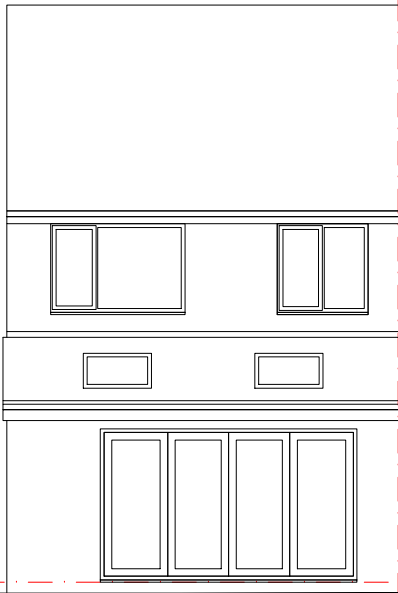

Existing Rear Elevation
Scale 1:100

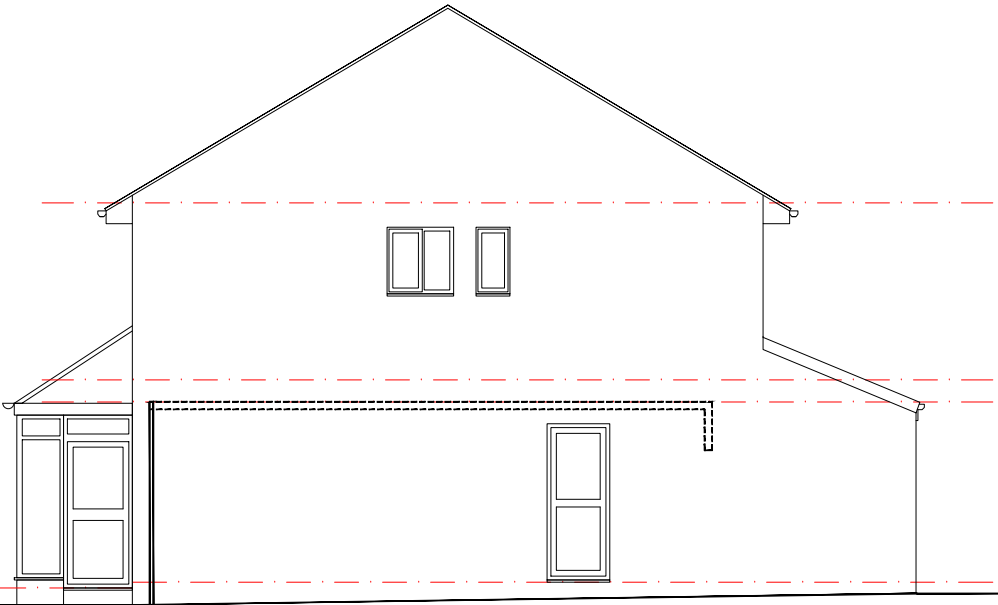

Existing Side Elevation
Scale 1:100

 

Site.	17 Turnacre Road
Drawing Title	Existing Plans
Dwg. no	Planning
Date	APRIL 22
Scale	1:100
Rev	