



All dimensions to be checked on site.

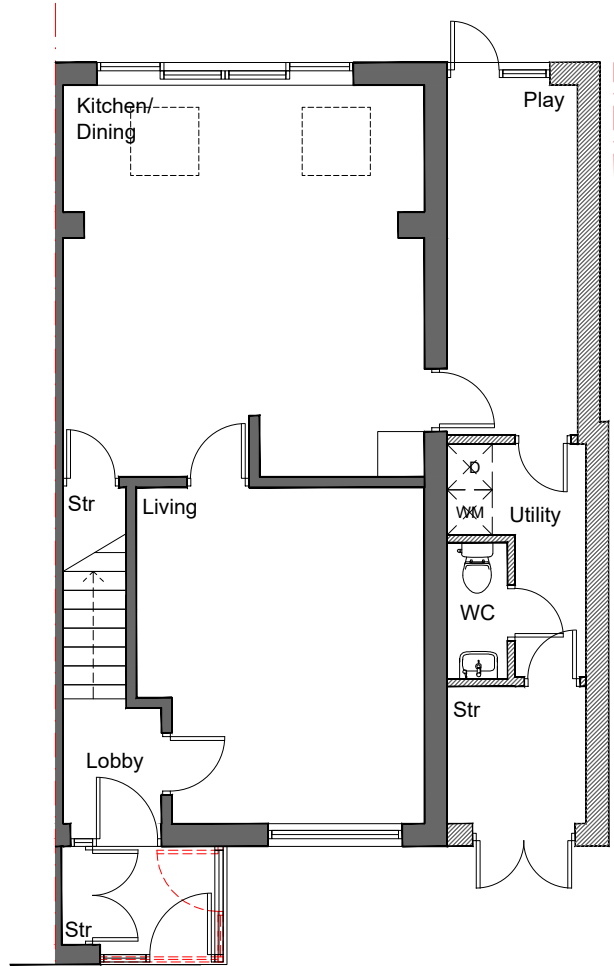

Proposed Ground Floor Plan
Scale 1:100

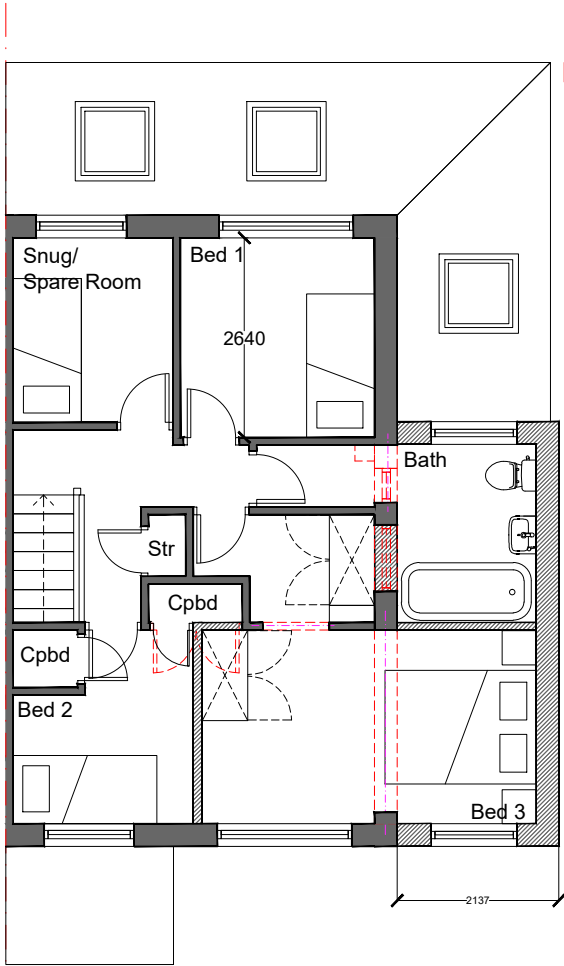

Proposed First Floor Plan
Scale 1:100




Proposed Front Elevation
Scale 1:100



Boundary Line



Red dashed line indicates careful
demolition/ removal.

 

BRICK WORK:
Hatch indicates proposed brick, brick to
match existing brickwork. All to the approval
of LAPO.

FRONT DOOR:
front doors to be white upvc frame with
double glazed panel/ double glazed side
light panels. spec tbc. all to LAPO approval.

FRONT STORE DOOR:
front store door to be hardwood timber/
composite door, colour tbc. spec tbc. all to
LAPO approval.

REAR SNUG DOOR:
front doors to be white upvc frame with
double glazed panel/ double glazed side
light panels. spec tbc. all to LAPO approval.

WINDOWS:
Window to be white upvc frame double
glazing, spec tbc. all to LAPO approval.

ROOFLIGHTS:
Rooflights to be Velux, rooflights to be
centre pivot, double glazed. all to LAPO
approval.


RAINWATER GOODS:
Rainwater goods to be white UPVC, spec
tbc. all to LAPO approval.

ROOFING:
Roofing tiles to match existing, colour to
match existing. All to LAPO approval.

Scale Bar (metres)



Proposed Rear Elevation
Scale 1:100

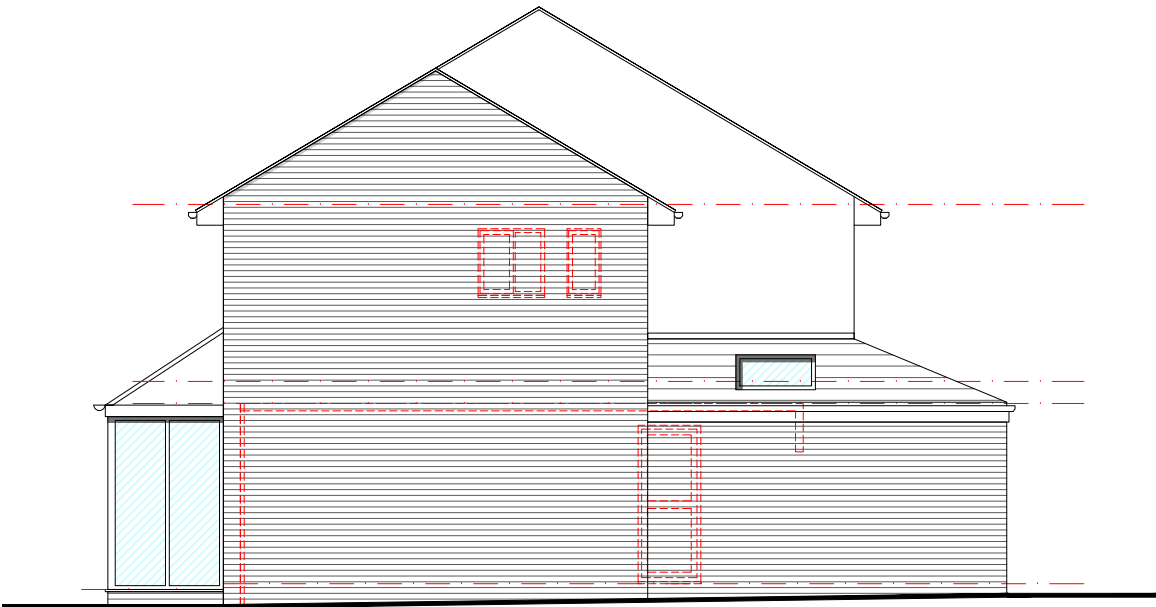

Proposed Side Elevation
Scale 1:100

Site.	17 Turnacre Road
Drawing Title	Proposed Drawings
Dwg. no	Planning
Date	APRIL 22
Scale	1:100
Rev	