


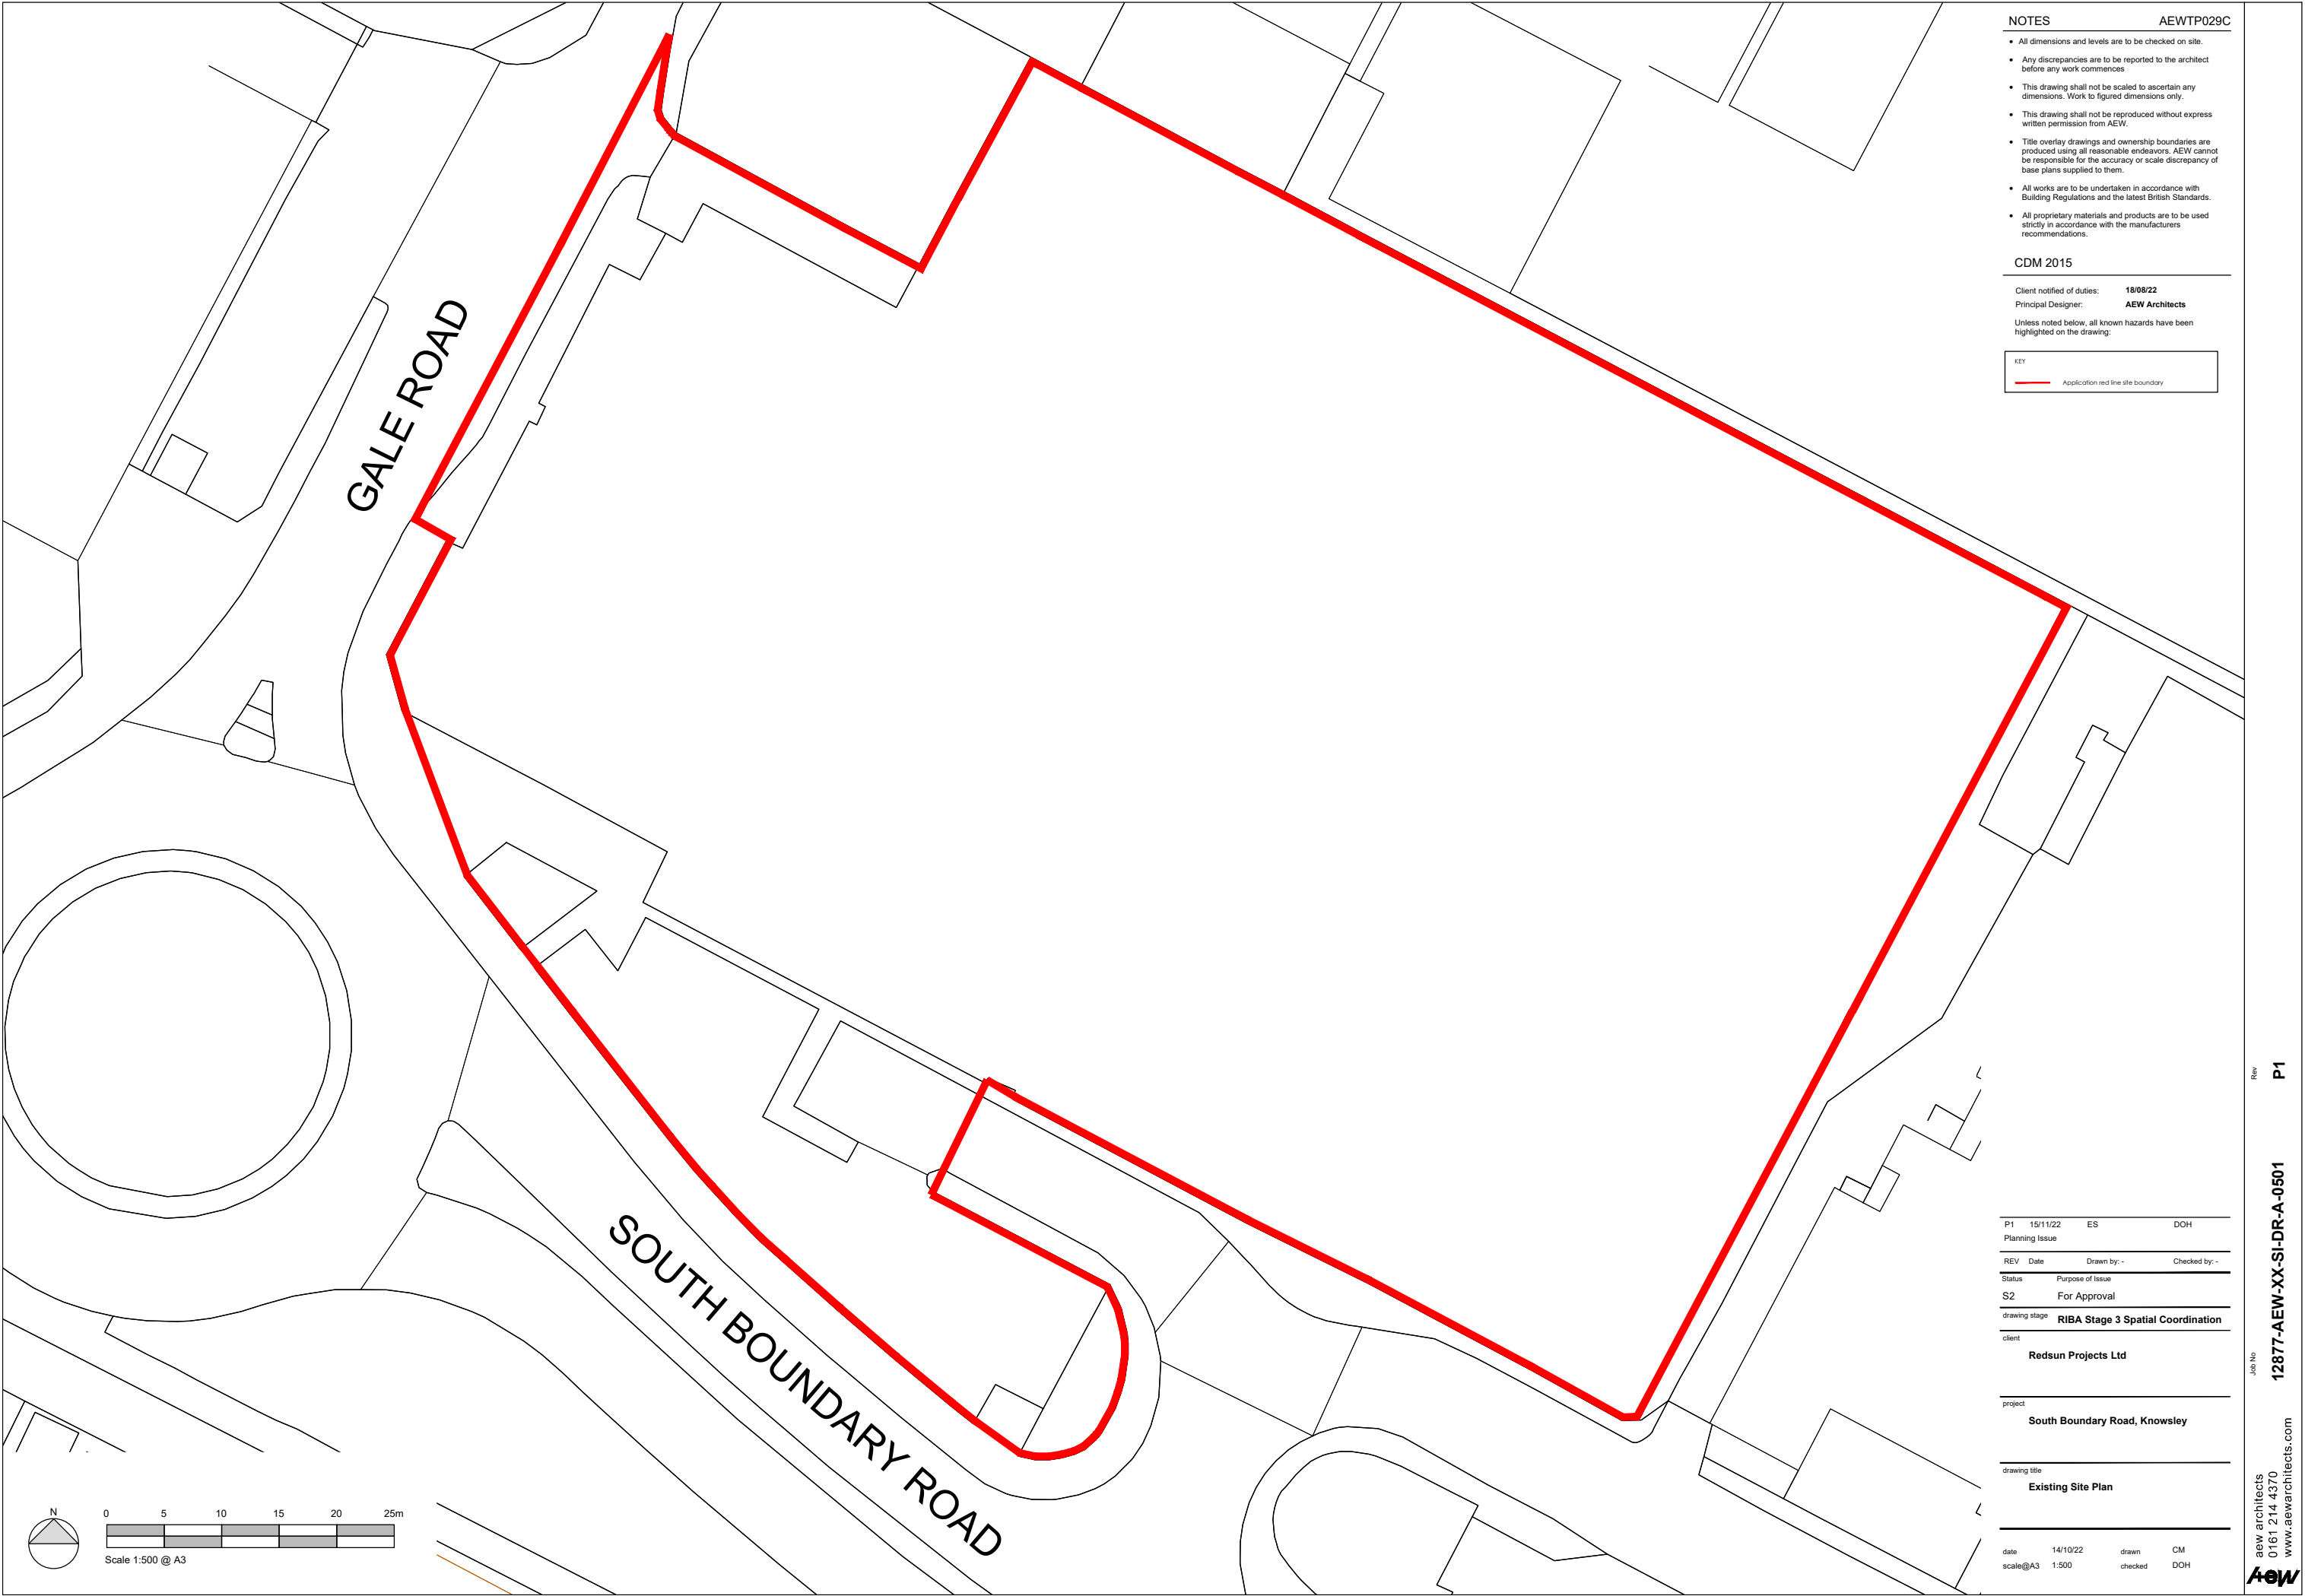

NOTES AEWTP029C

- All dimensions and levels are to be checked on site.
- Any discrepancies are to be reported to the architect before any work commences
- This drawing shall not be scaled to ascertain any dimensions. Work to figured dimensions only.
- This drawing shall not be reproduced without express written permission from AEW.
- Title overlay drawings and ownership boundaries are produced using all reasonable endeavors. AEW cannot be responsible for the accuracy or scale discrepancy of base plans supplied to them.
- All works are to be undertaken in accordance with Building Regulations and the latest British Standards.
- All proprietary materials and products are to be used strictly in accordance with the manufacturers recommendations.

CDM 2015

Client notified of duties: 18/08/22
Principal Designer: AEW Architects

Unless noted below, all known hazards have been highlighted on the drawing:

KEY	
	Application red line site boundary

P1	15/11/22	ES	DOH
Planning Issue			

REV	Date	Drawn by: -	Checked by: -
-----	------	-------------	---------------

Status	Purpose of Issue
S2	For Approval

drawing stage	RIBA Stage 3 Spatial Coordination
---------------	-----------------------------------

client	Redsun Projects Ltd
--------	---------------------

project	South Boundary Road, Knowsley
---------	-------------------------------

drawing title	Existing Site Plan
---------------	--------------------

date	14/10/22	drawn	CM
scale@A3	1:500	checked	DOH

