


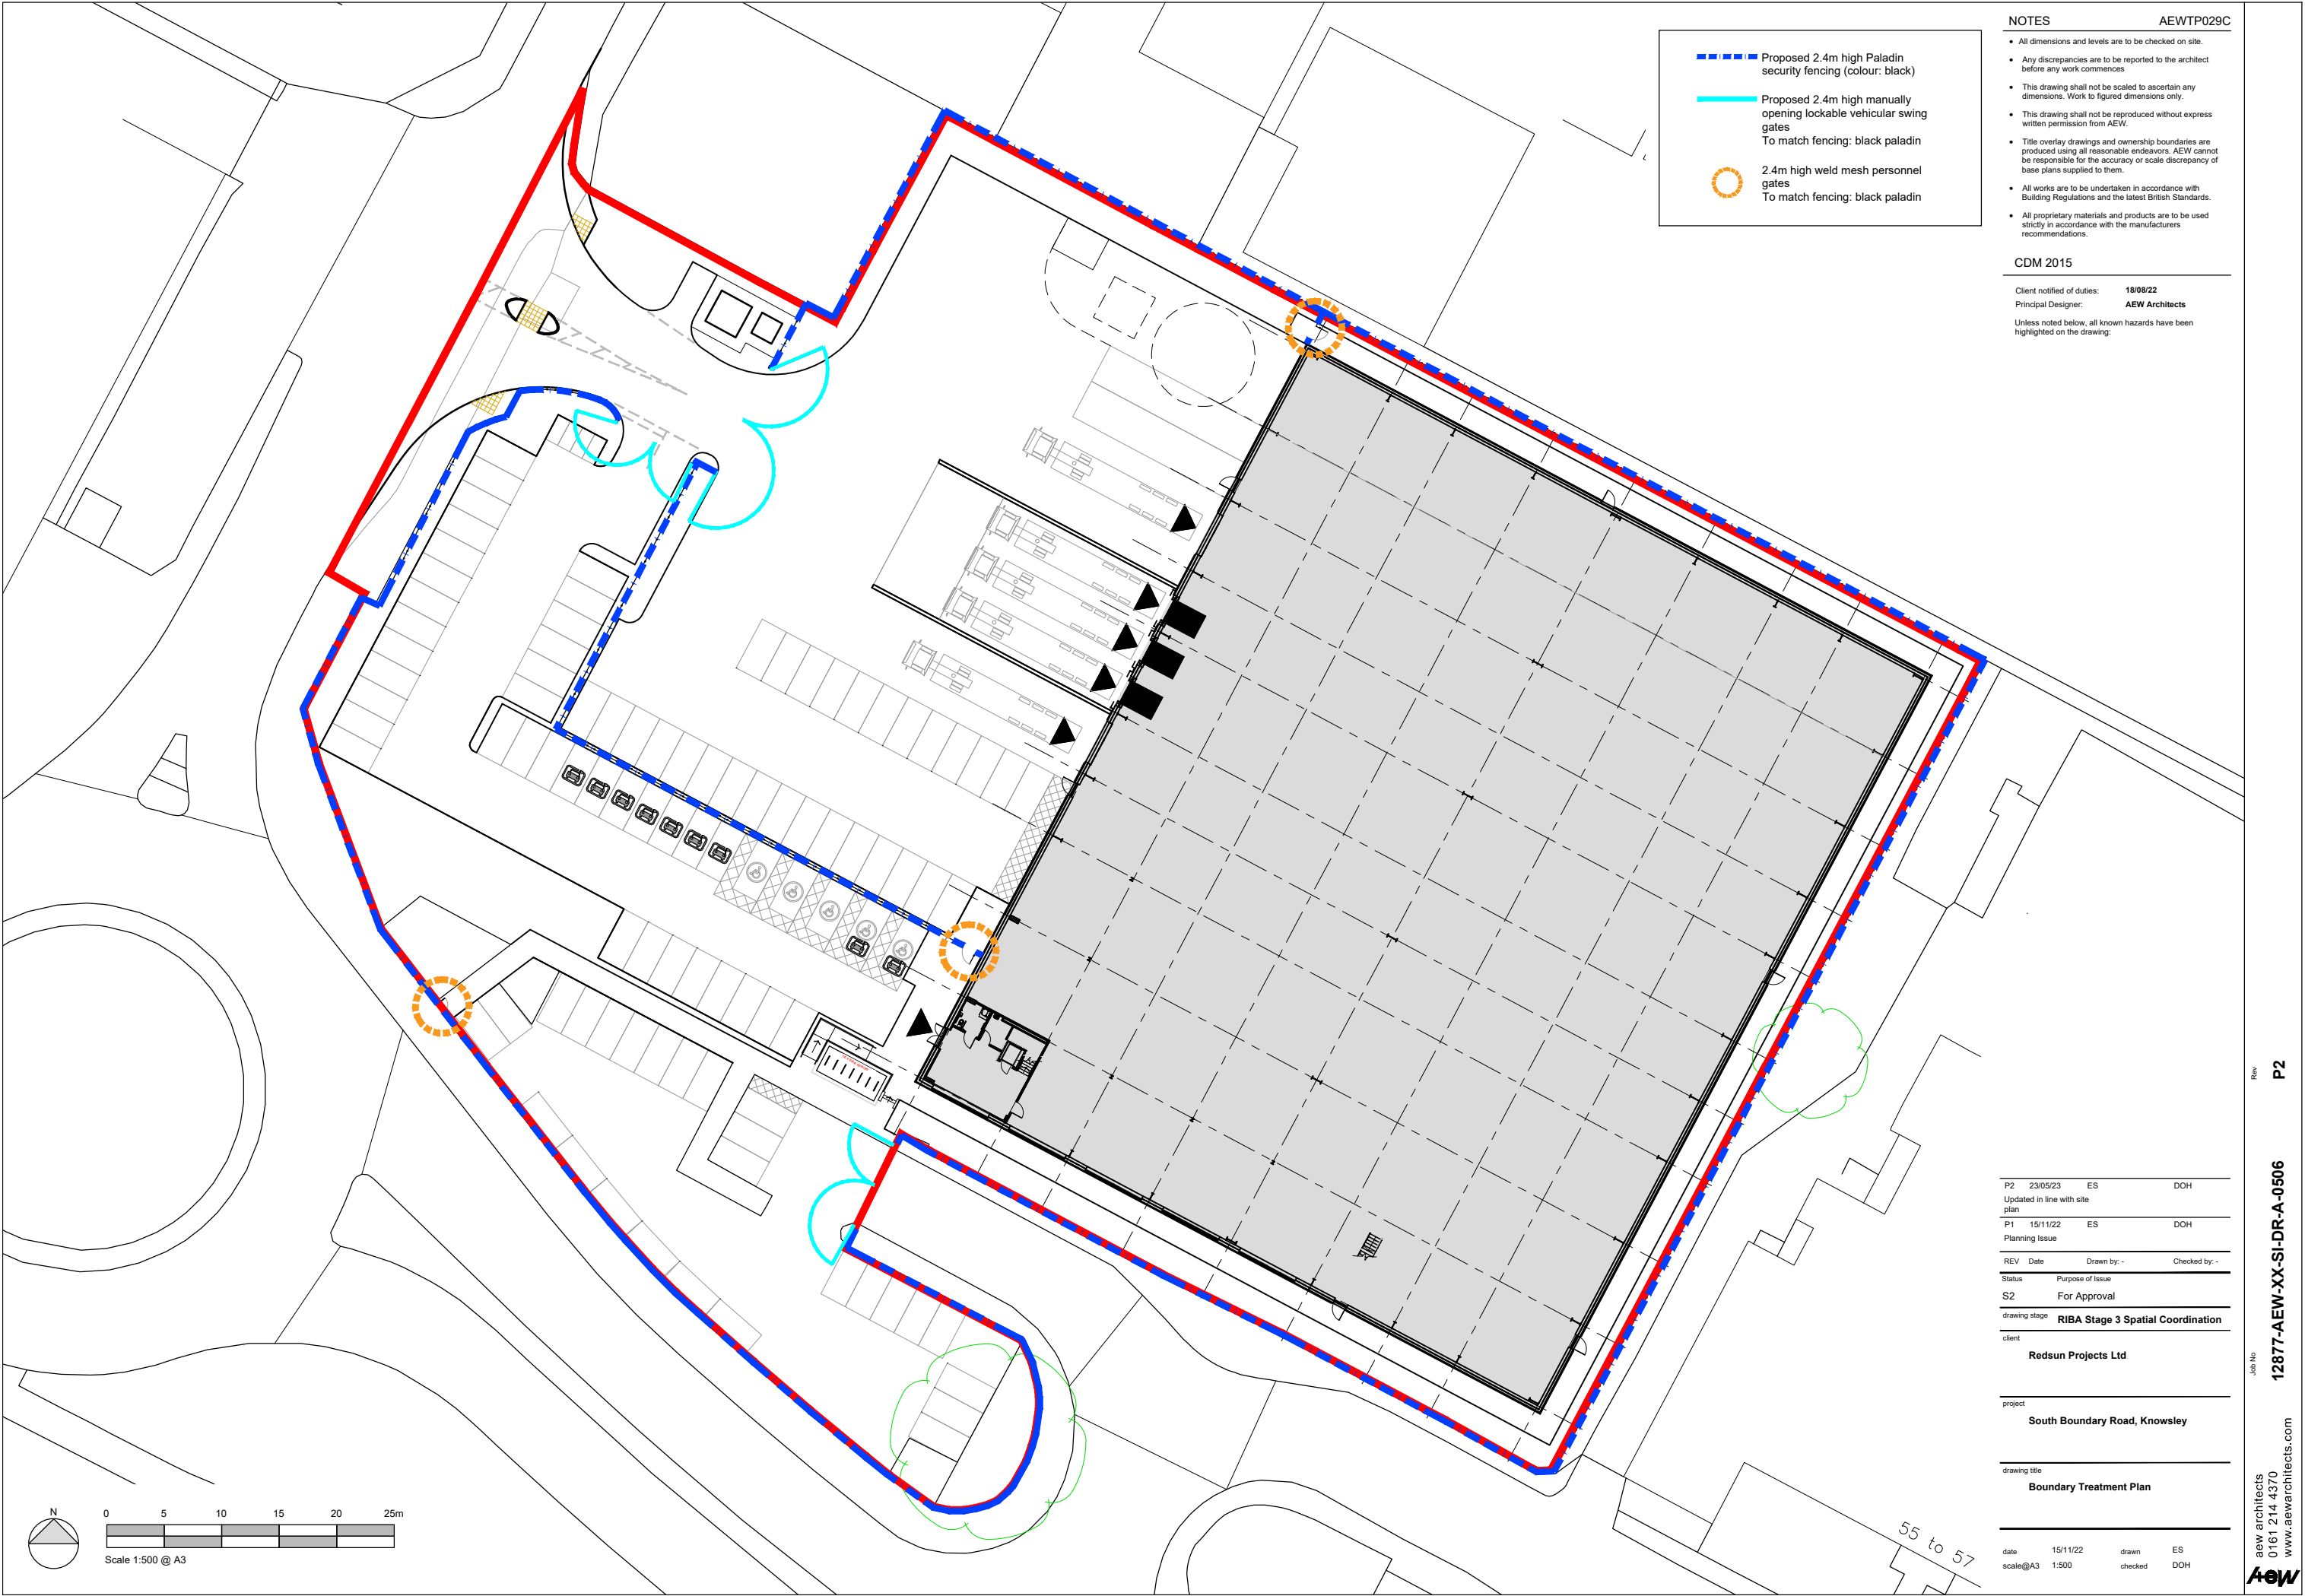

- Proposed 2.4m high Paladin security fencing (colour: black)
- Proposed 2.4m high manually opening lockable vehicular swing gates
To match fencing: black paladin
- 2.4m high weld mesh personnel gates
To match fencing: black paladin

- NOTES**
- All dimensions and levels are to be checked on site.
 - Any discrepancies are to be reported to the architect before any work commences.
 - This drawing shall not be scaled to ascertain any dimensions. Work to figured dimensions only.
 - This drawing shall not be reproduced without express written permission from AEW.
 - Title overlay drawings and ownership boundaries are produced using all reasonable endeavors. AEW cannot be responsible for the accuracy or scale discrepancy of base plans supplied to them.
 - All works are to be undertaken in accordance with Building Regulations and the latest British Standards.
 - All proprietary materials and products are to be used strictly in accordance with the manufacturers recommendations.

CDM 2015

Client notified of duties: **18/08/22**
Principal Designer: **AEW Architects**

Unless noted below, all known hazards have been highlighted on the drawing:

P2	23/05/23	ES	DOH
Updated in line with site plan			
P1	15/11/22	ES	DOH
Planning Issue			
REV	Date	Drawn by: -	Checked by: -
Status	Purpose of Issue		
S2	For Approval		
drawing stage	RIBA Stage 3 Spatial Coordination		
client	Redsun Projects Ltd		
project	South Boundary Road, Knowsley		
drawing title	Boundary Treatment Plan		
date	15/11/22	drawn	ES
scale@A3	1:500	checked	DOH