


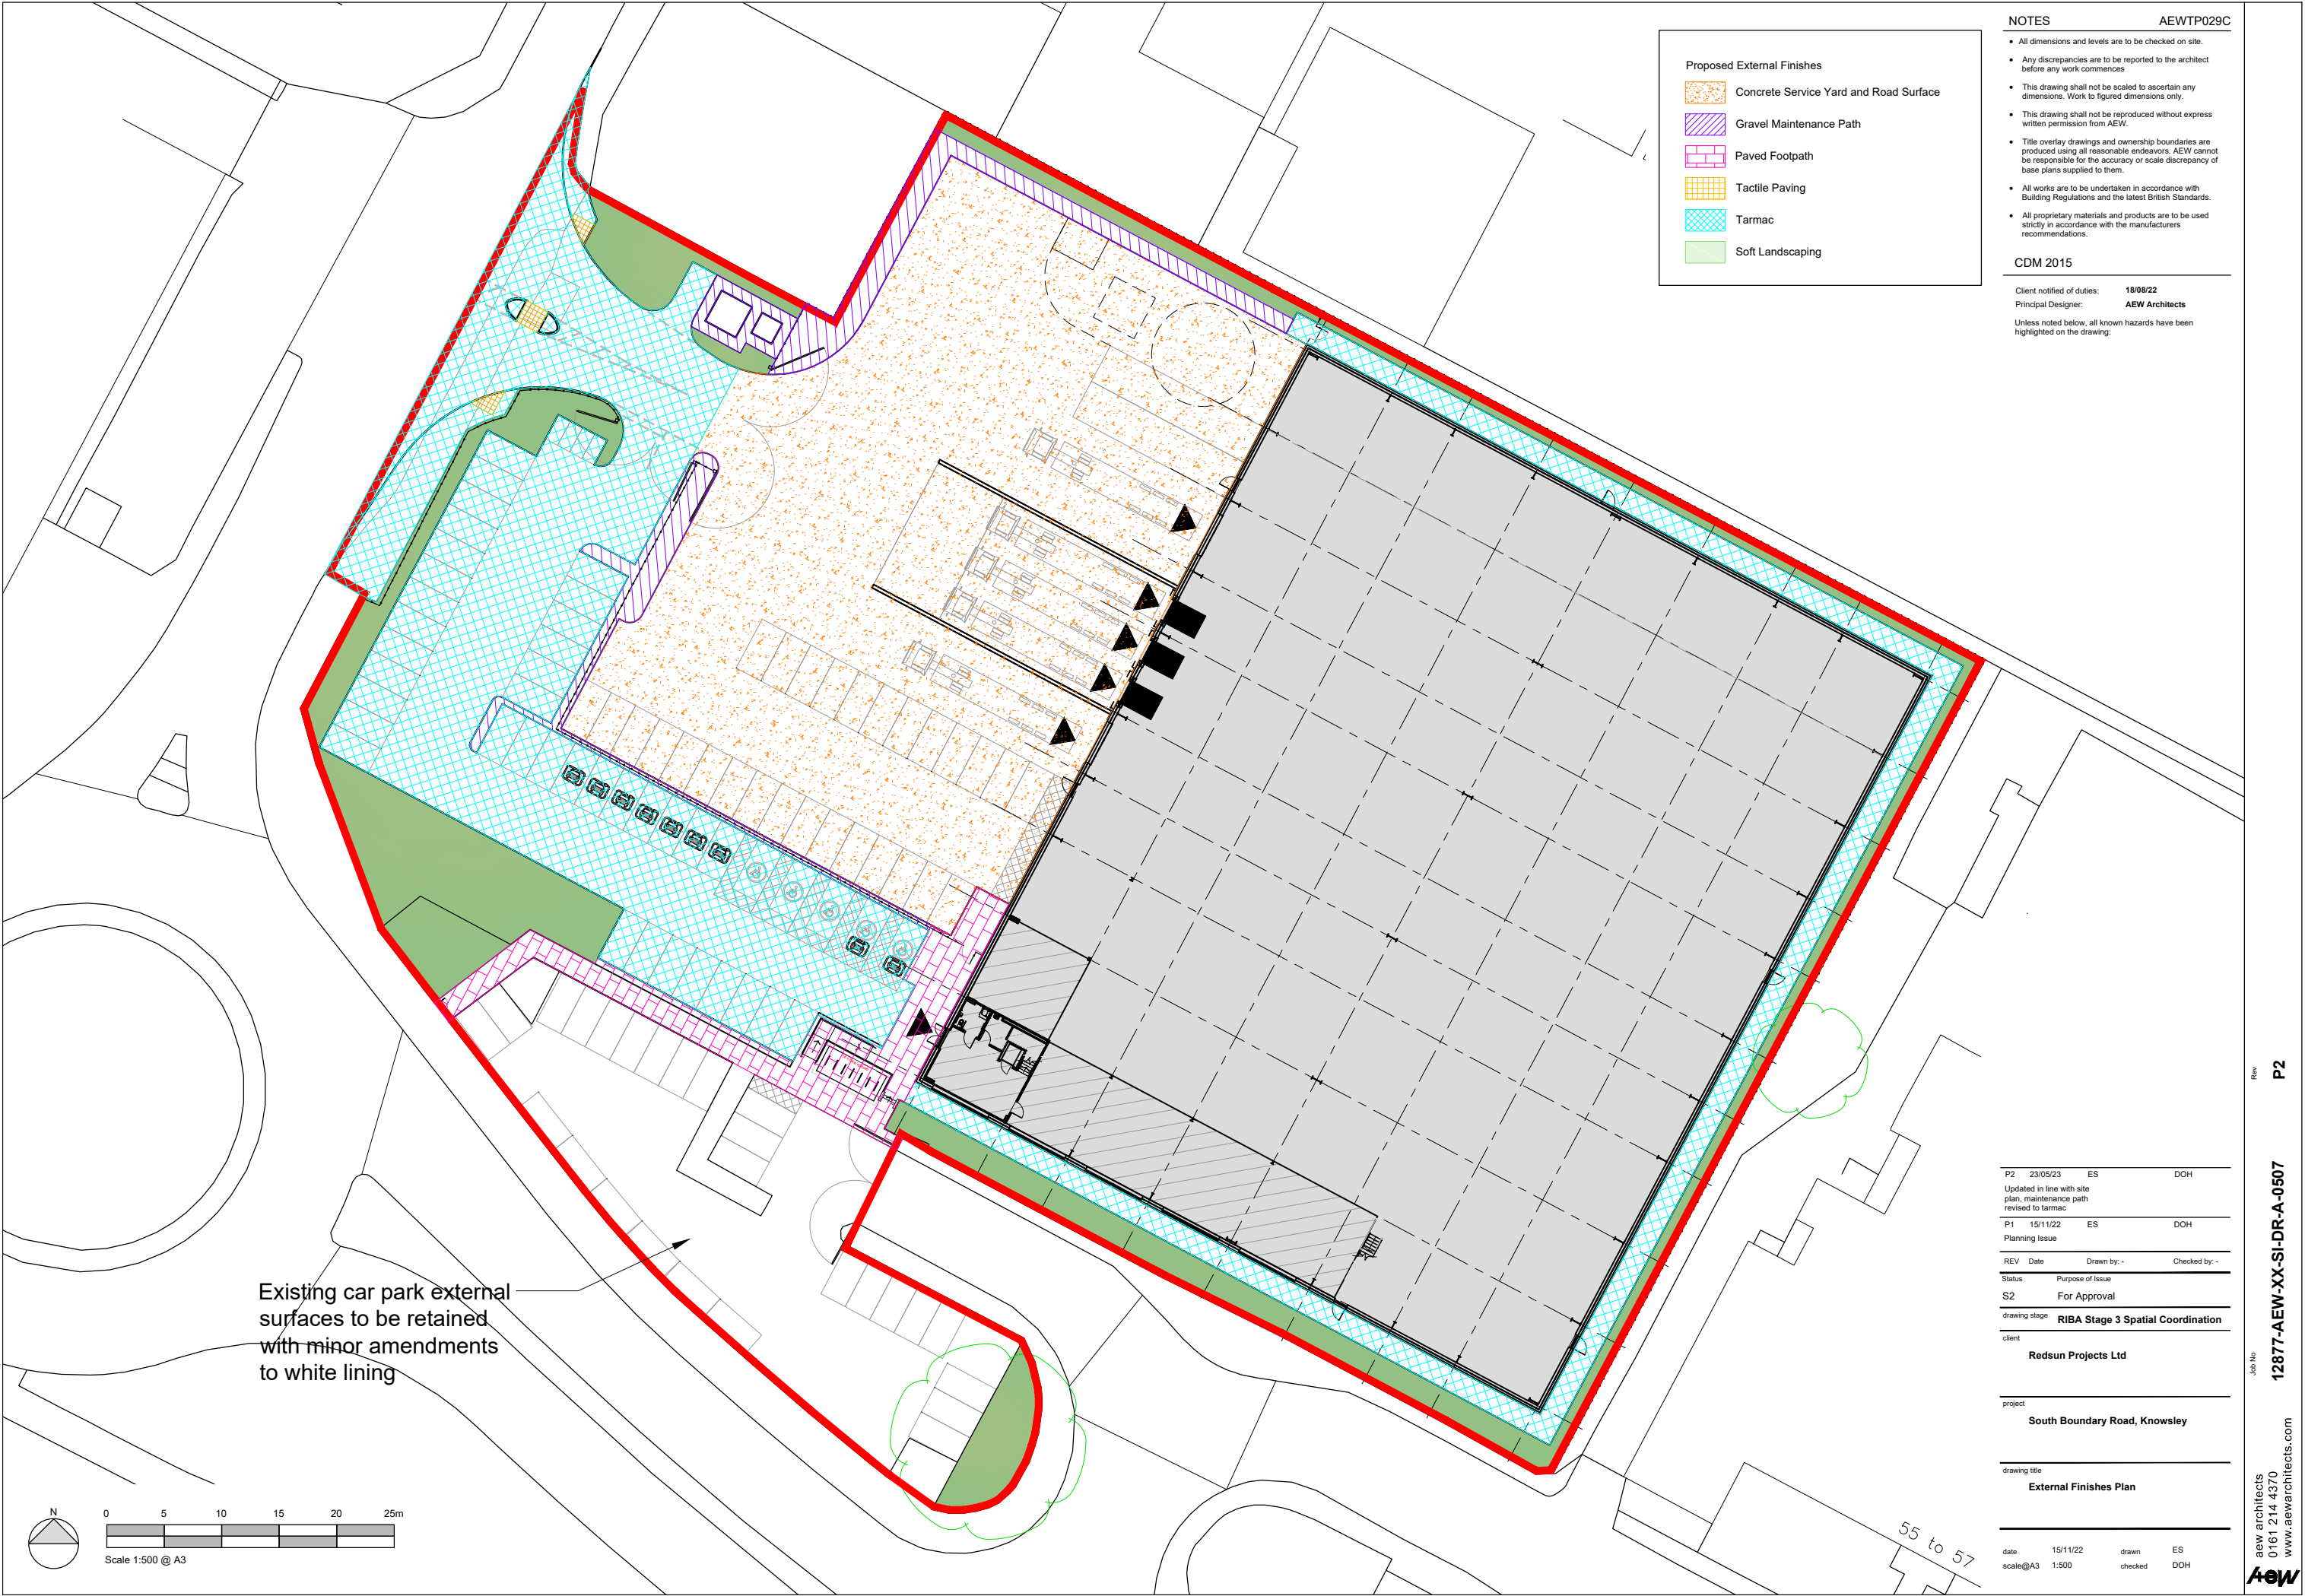

P2	23/05/23	ES	DOH
Updated in line with site plan, maintenance path revised to tarmac			
P1	15/11/22	ES	DOH
Planning Issue			
REV	Date	Drawn by: -	Checked by: -
Status	Purpose of Issue		
S2	For Approval		
drawing stage	RIBA Stage 3 Spatial Coordination		
client	Redsun Projects Ltd		
project	South Boundary Road, Knowsley		
drawing title	External Finishes Plan		
date	15/11/22	drawn	ES
scale@A3	1:500	checked	DOH