



NOTES

- All dimensions and levels are to be checked on site.
 - Any discrepancies are to be reported to the architect before any work commences
 - This drawing shall not be scaled to ascertain any dimensions. Work to figured dimensions only.
 - This drawing shall not be reproduced without express written permission from AEW.
 - Title overlay drawings and ownership boundaries are produced using all reasonable endeavors. AEW cannot be responsible for the accuracy or scale discrepancy of base plans supplied to them.
 - All works are to be undertaken in accordance with Building Regulations and the latest British Standards.
 - All proprietary materials and products are to be used strictly in accordance with the manufacturers recommendations.
- This drawing contains the following model files: -
- 12877-AEW-XX-XX-M3-A-0001


CDM 2015

Client notified of duties: 18/08/22
Principal Designer: AEW Architects

Unless noted below, all known hazards have been highlighted on the drawing:

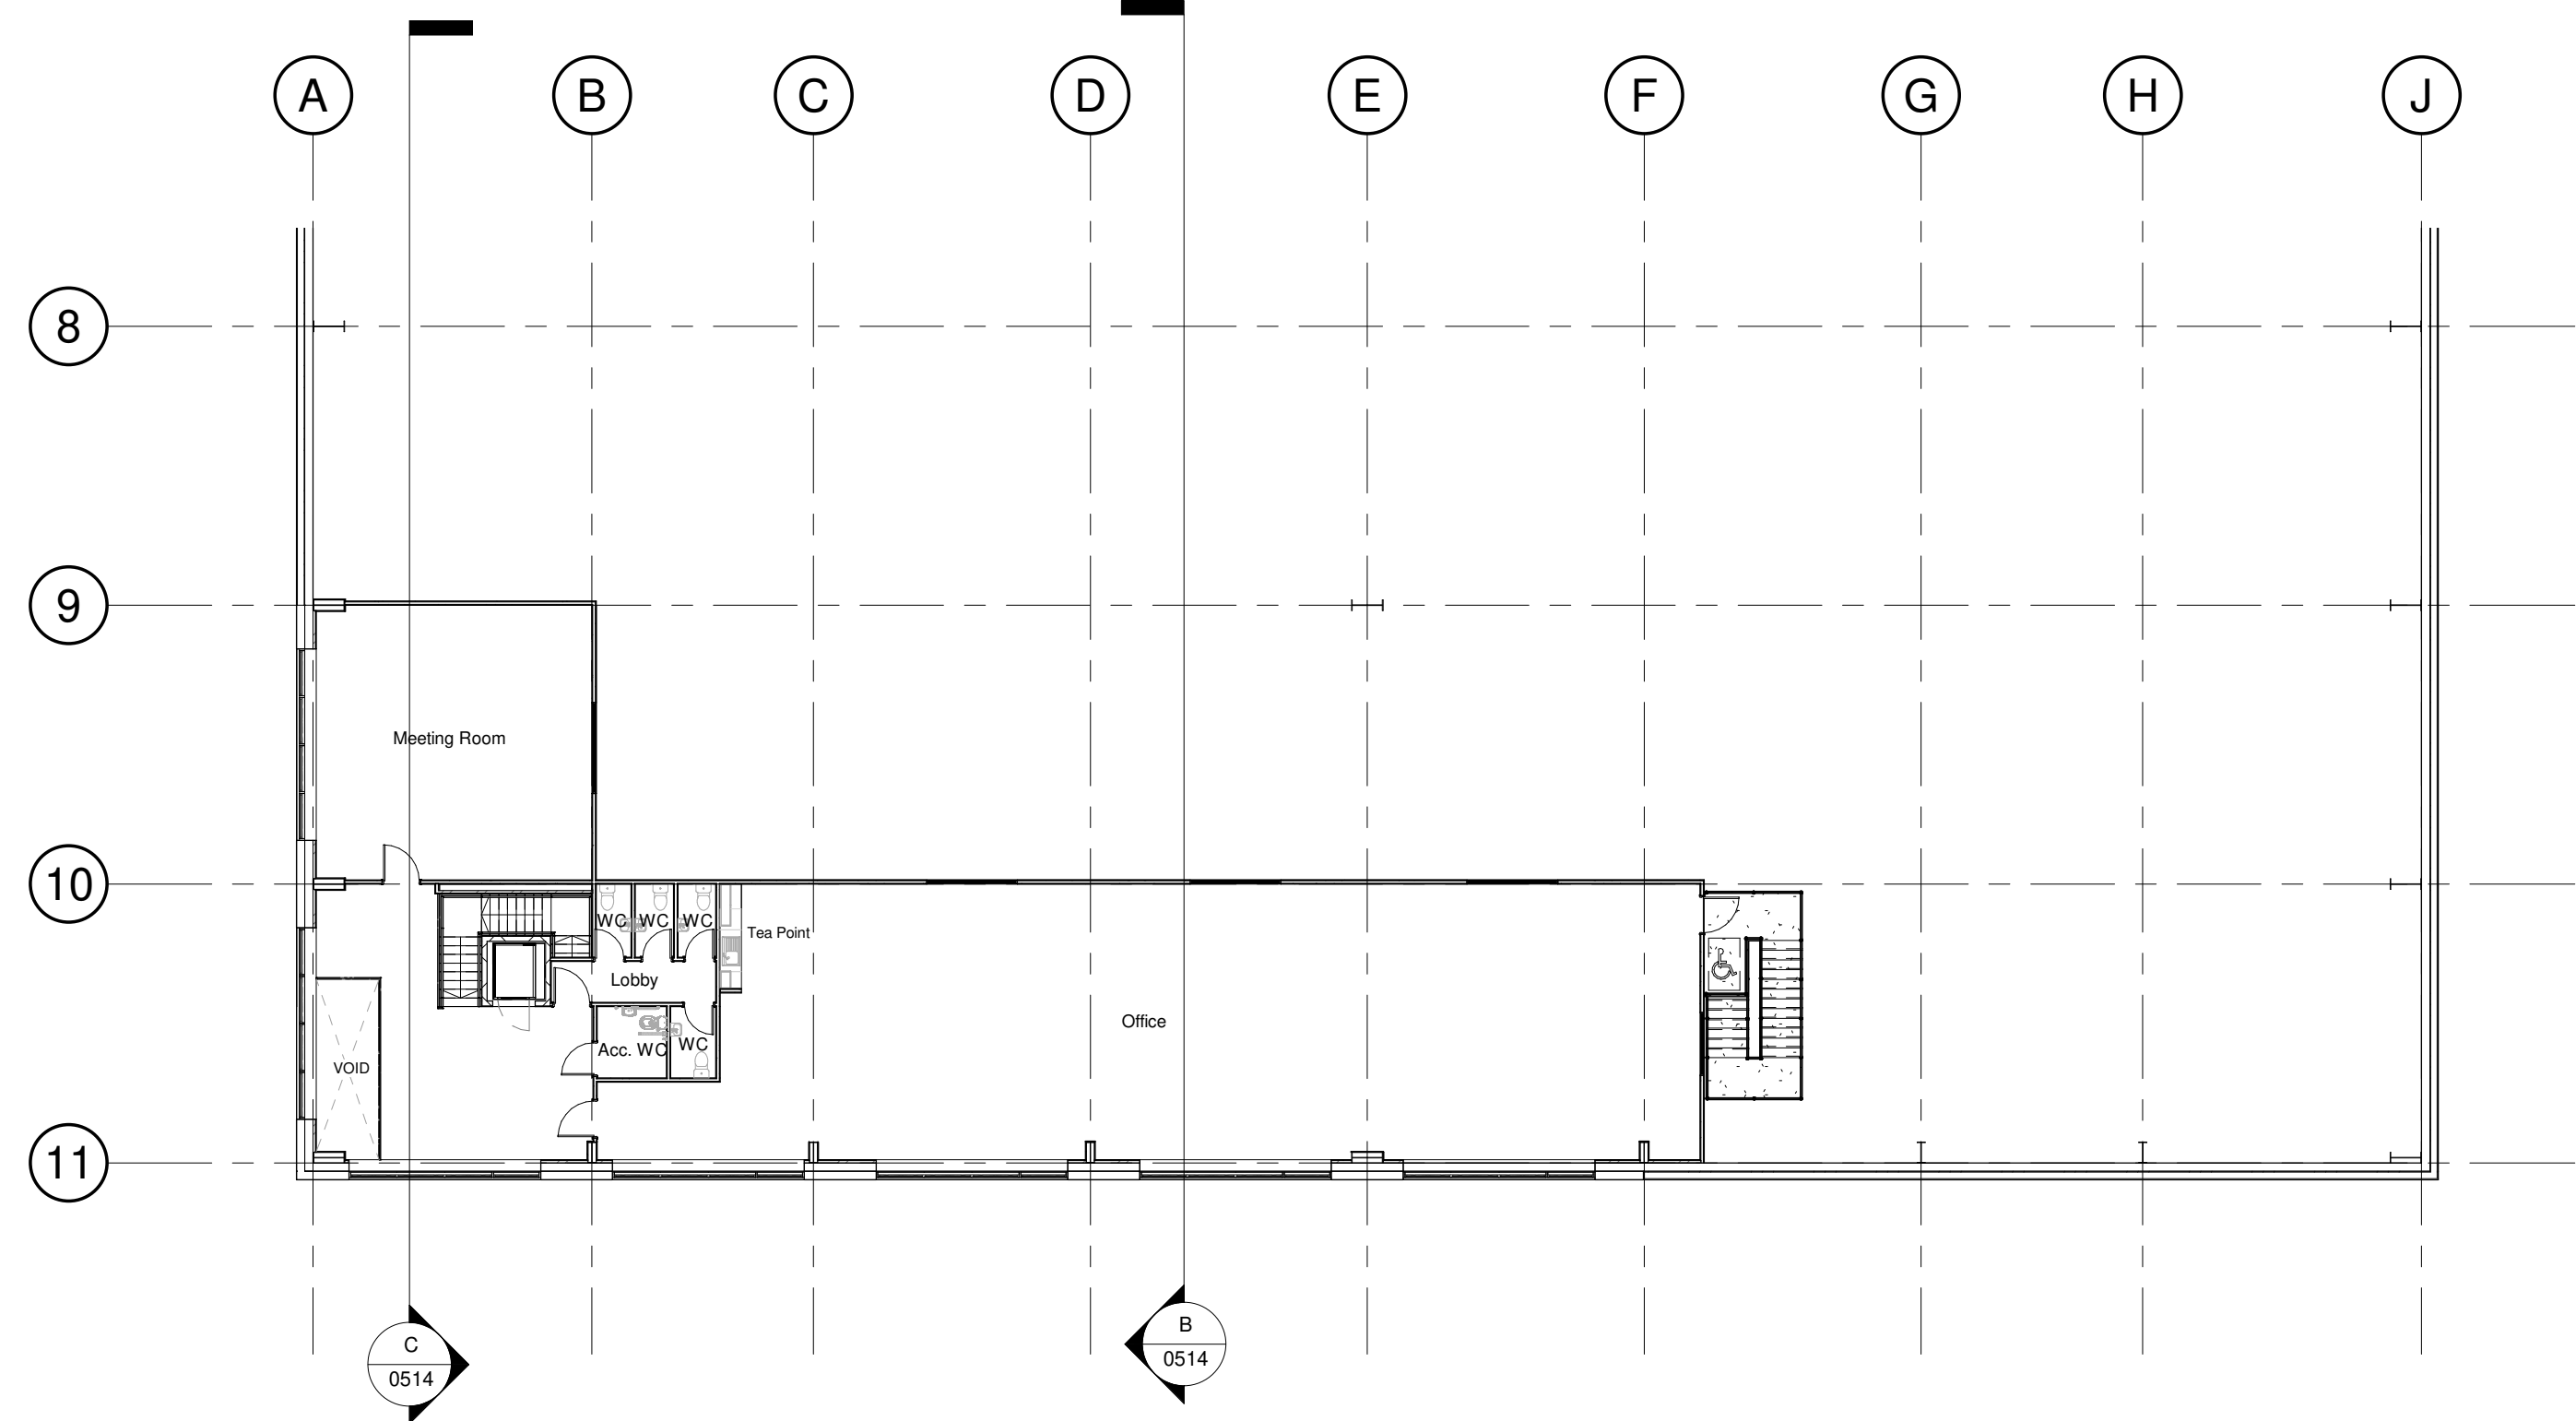 

First Floor Plan
Scale @ 1 : 200

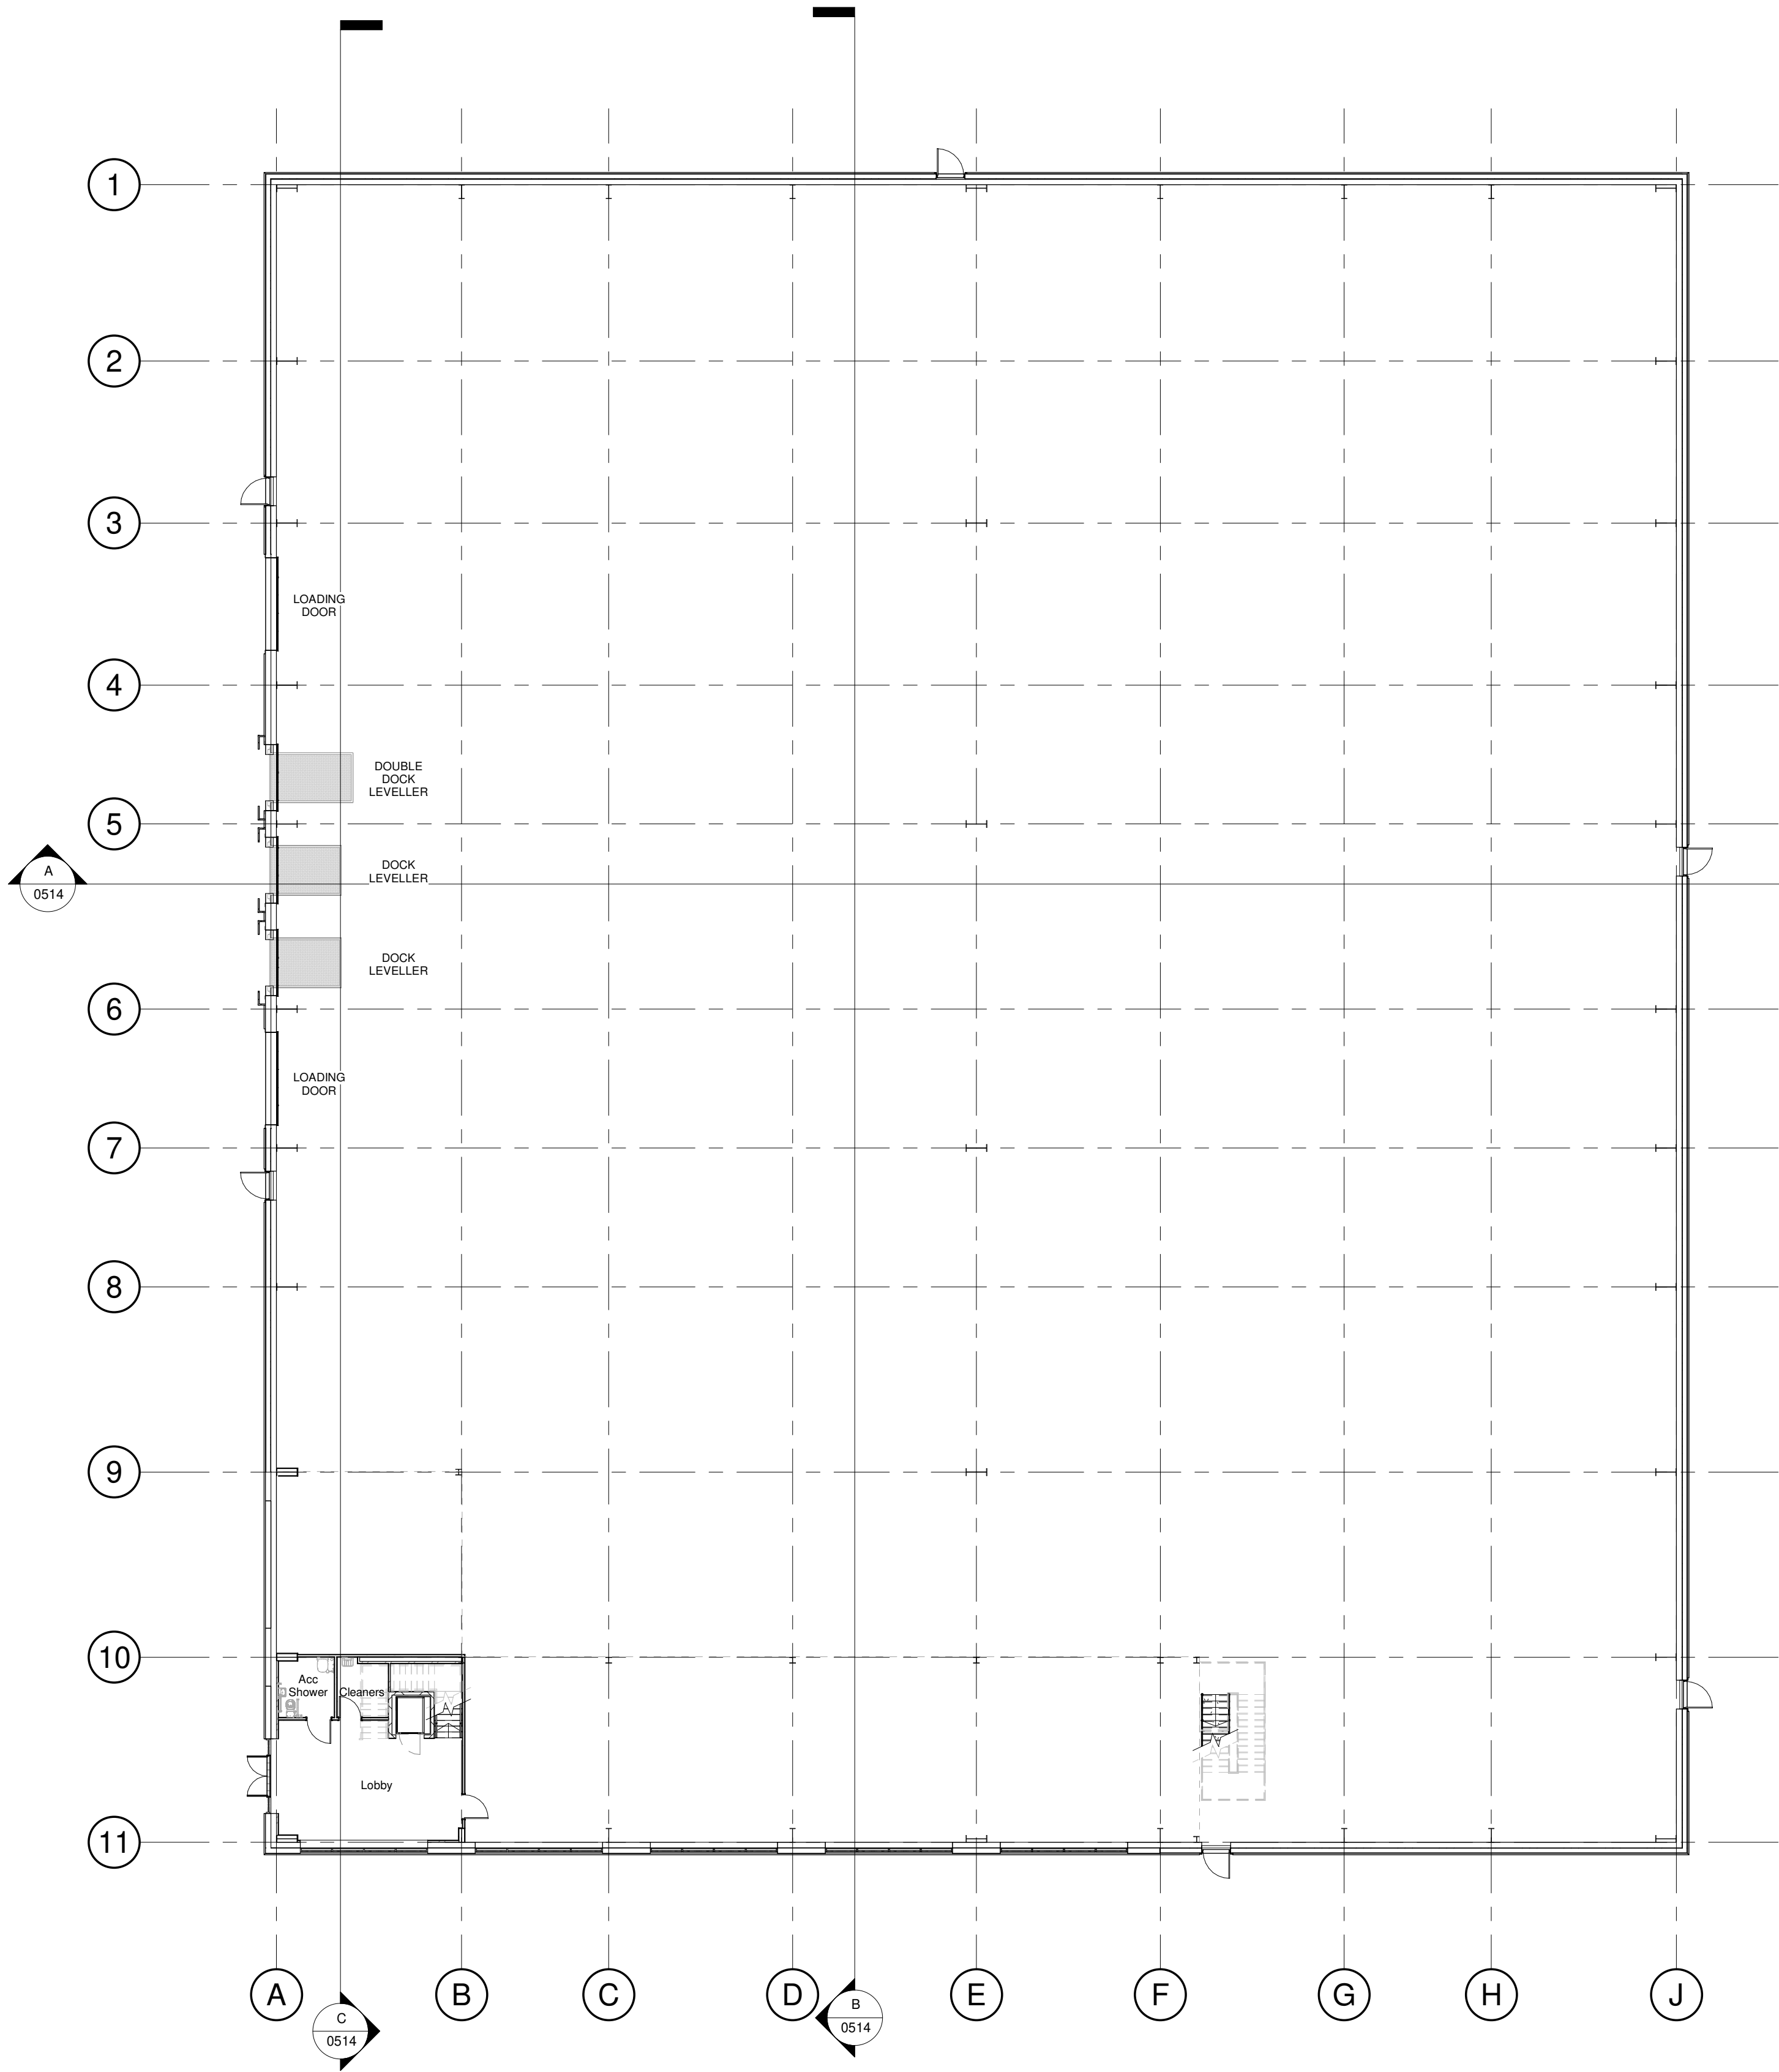

Ground Floor Plan
Scale @ 1 : 200

P03	15/11/22	Planning Issue	ES	DOH
P02	04/11/22	Layout updates following client meeting 21/10/22 and 01/11/22, Roof updated to suit siphonic drainage system, Entrance canopy added, cladding thickness increased, u/s hauch increased to 12.5m	SS/ES	DOH
P01	17/10/22	Initial Issue	CM/ES	DOH
Rev	Date	Description	Drawn By	Checked By
Status		Purpose of Issue		
S2		For Approval		
drawing stage		RIBA Stage 3 Spatial Coordination		
client		Redsun Projects		
project		Knowsley East Hub, South Boundary Road		
drawing title		GA Floor Plans		
date		17/10/22	drawn	CM
scale @ A1		1 : 200	checked	DOH

Rev

P03

Dwg No

12877-AEW-XX-ZZ-DR-A-0511

project

date

scale @ A1

17/10/22
1 : 200

drawn
checked

CM
DOH

knowsley architects
0161 214 4370
www.aewarchitects.com

ae
aew