


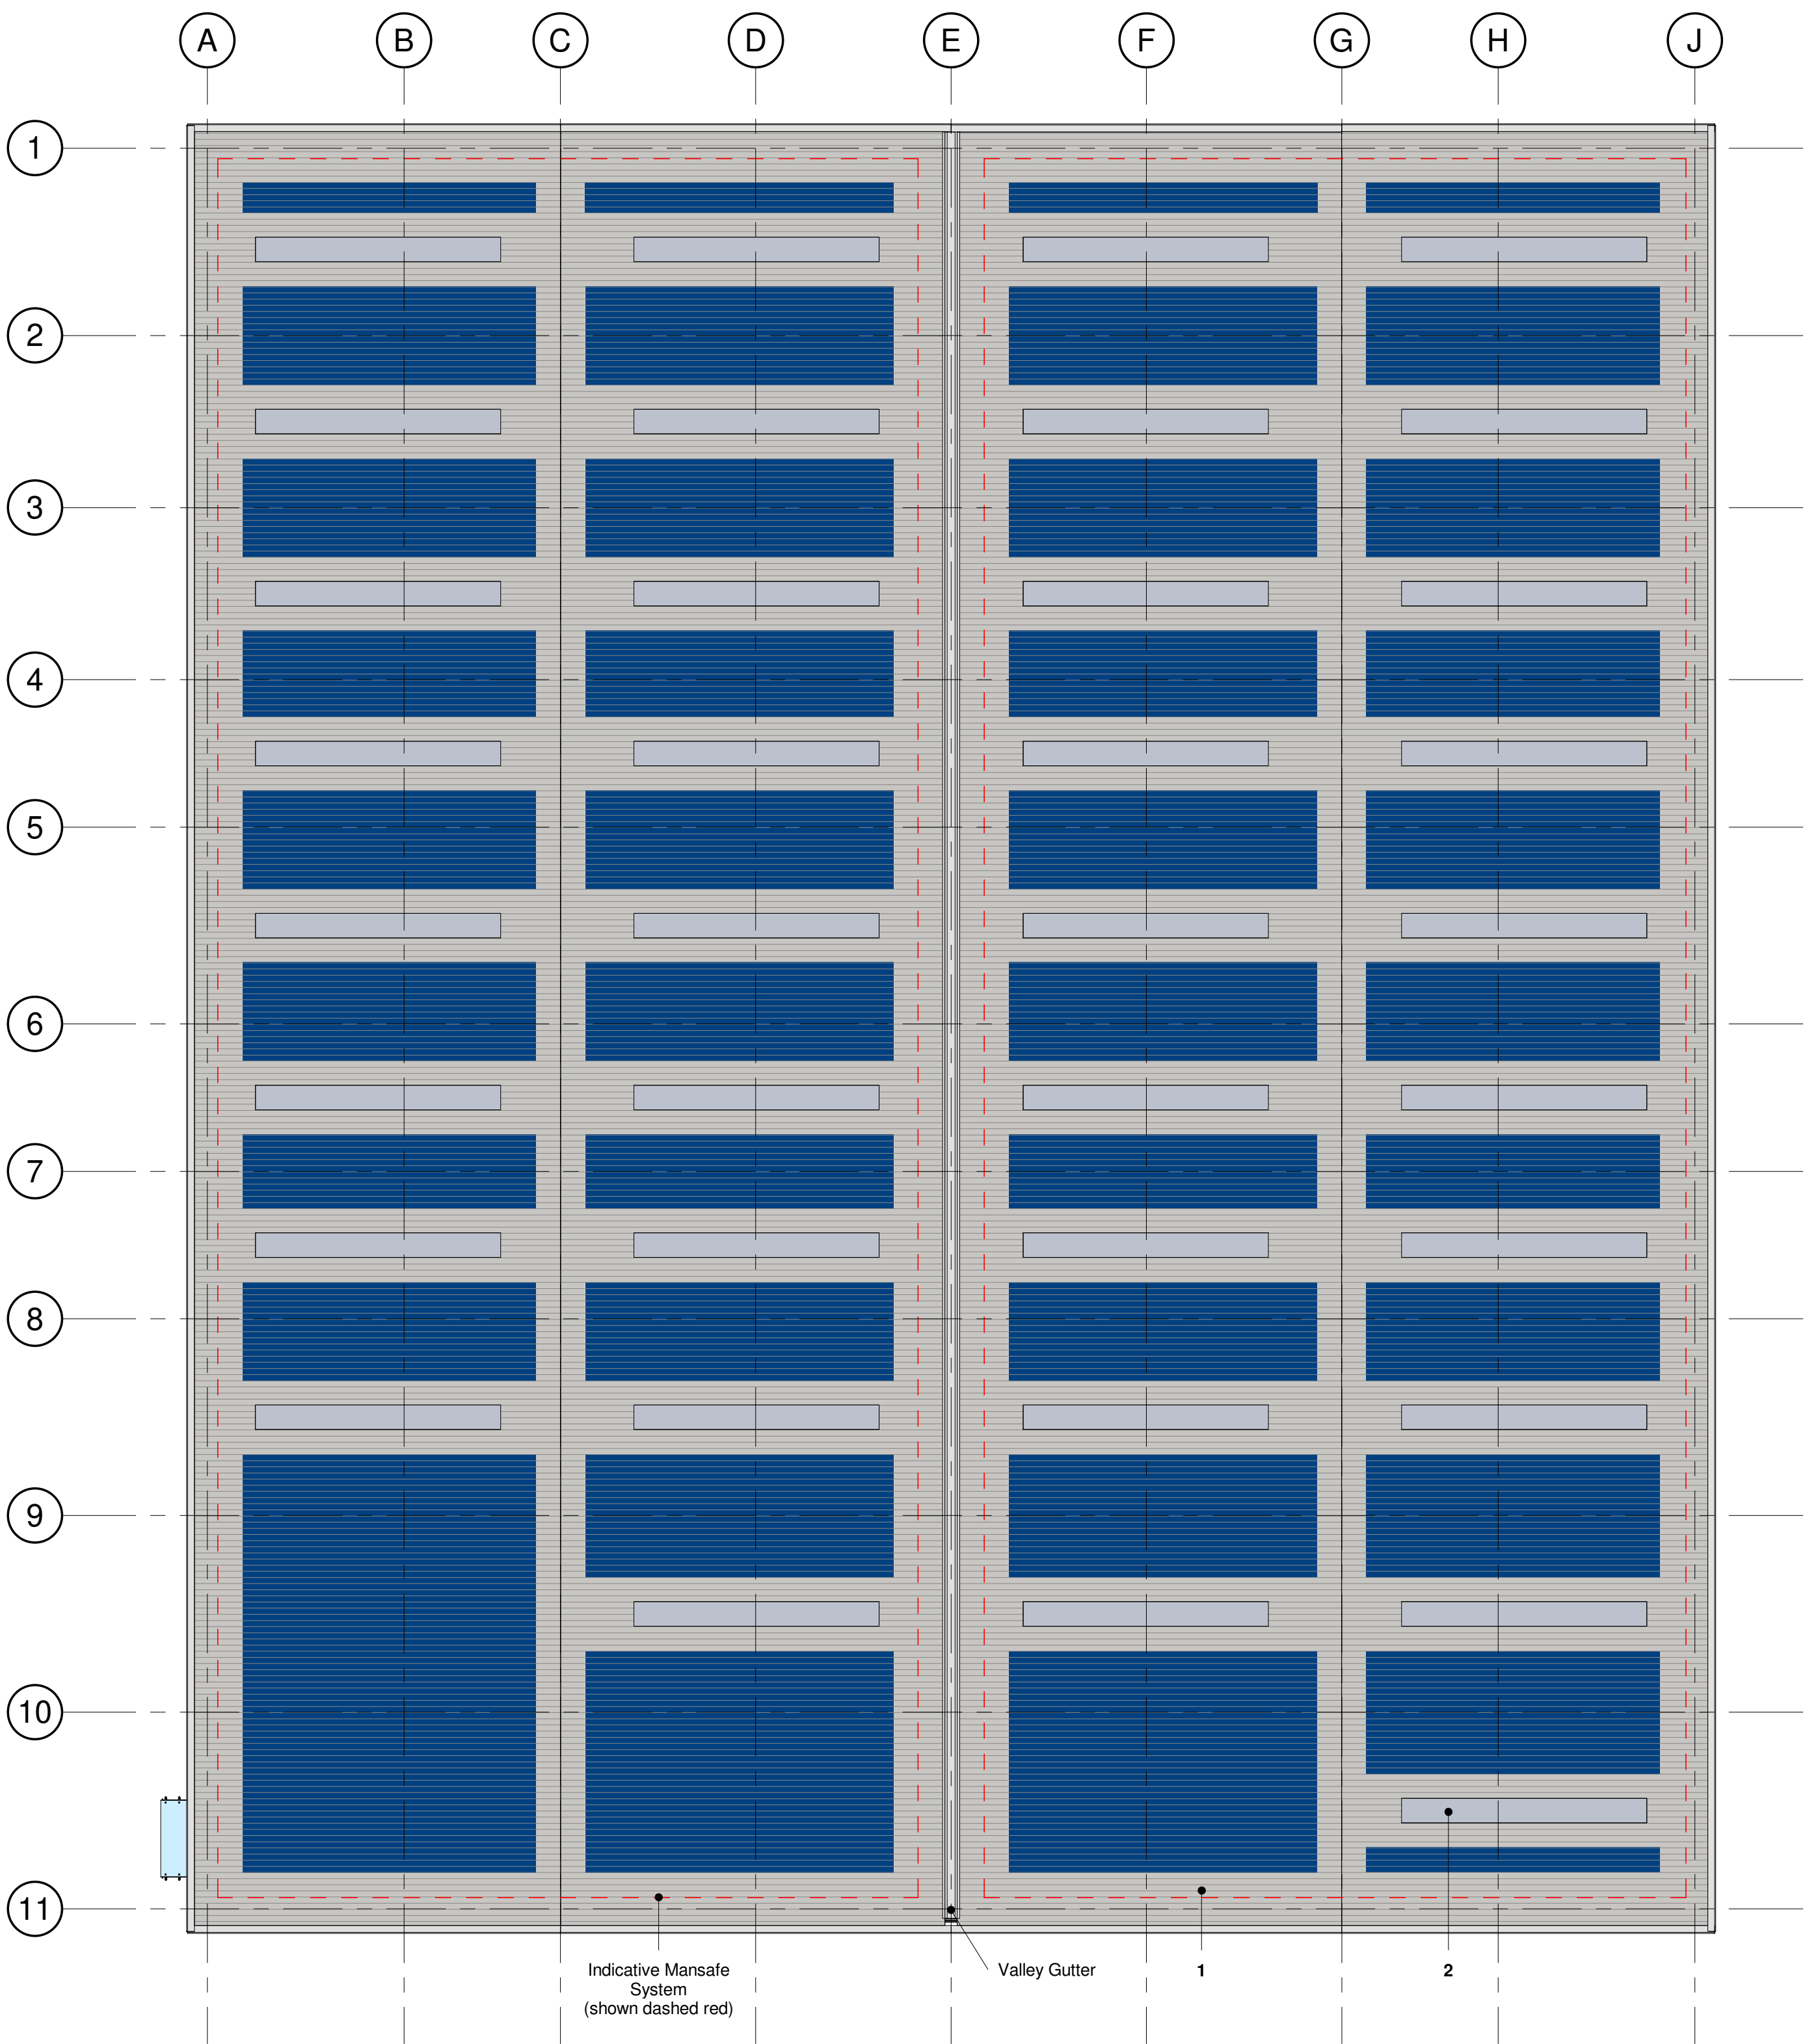

Roof Plan
Scale @ 1 : 200

NOTES

1. Profiled trapezoidal built up roof cladding system (Colour: Goosewing Grey - RAL 7038)
2. Proposed rooflights to be provided to approx. 15% of warehouse area.

--- Mansafe System
Mansafe line system shown indicatively only, subject to specialist sub-contractor design to provide access to all parts of the roof

Location of notional PV Panels only, shown to 100% of the usable roof area. Future installation coverage to be determined.


NOTES

- All dimensions and levels are to be checked on site.
 - Any discrepancies are to be reported to the architect before any work commences
 - This drawing shall not be scaled to ascertain any dimensions. Work to figured dimensions only.
 - This drawing shall not be reproduced without express written permission from AEW.
 - Title overlay drawings and ownership boundaries are produced using all reasonable endeavors. AEW cannot be responsible for the accuracy or scale discrepancy of base plans supplied to them.
 - All works are to be undertaken in accordance with Building Regulations and the latest British Standards.
 - All proprietary materials and products are to be used strictly in accordance with the manufacturers recommendations.
- This drawing contains the following model files: -
- 12877-AEW-XX-XX-M3-A-0001

CDM 2015

Client notified of duties: 18/08/22
Principal Designer: AEW Architects

Unless noted below, all known hazards have been highlighted on the drawing:

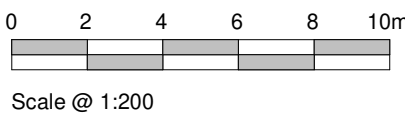

P05	25/05/23	PV notes Revised	ES	DOH
P04	24/11/22	Roof lights revised, notional PV locations shown	ES	DOH
P03	15/11/22	Planning Issue	ES	DOH
P02	04/11/22	Layout updates following client meeting 21/10/22 and 01/11/22, Roof updated to suit siphonic drainage system, Entrance canopy added, cladding thickness increased, u/s hauch increased to 12.5m	SS/ES	DOH
P01	17/10/22	Initial Issue	CM/ES	DOH
Rev	Date	Description	Drawn By	Checked By
Status	Purpose of Issue			
S2	For Approval			
drawing stage	RIBA Stage 3 Spatial Coordination			
client	Redsun Projects			
project	Knowsley East Hub, South Boundary Road			
drawing title	Roof Plan			
date	17/10/22	drawn	CM	
scale @ A1	1 : 200	checked	DOH	

Rev
P05

Dwg No
12877-AEW-XX-ZZ-DR-A-0512

aew architects
0161 214 4370
www.aewarchitects.com