


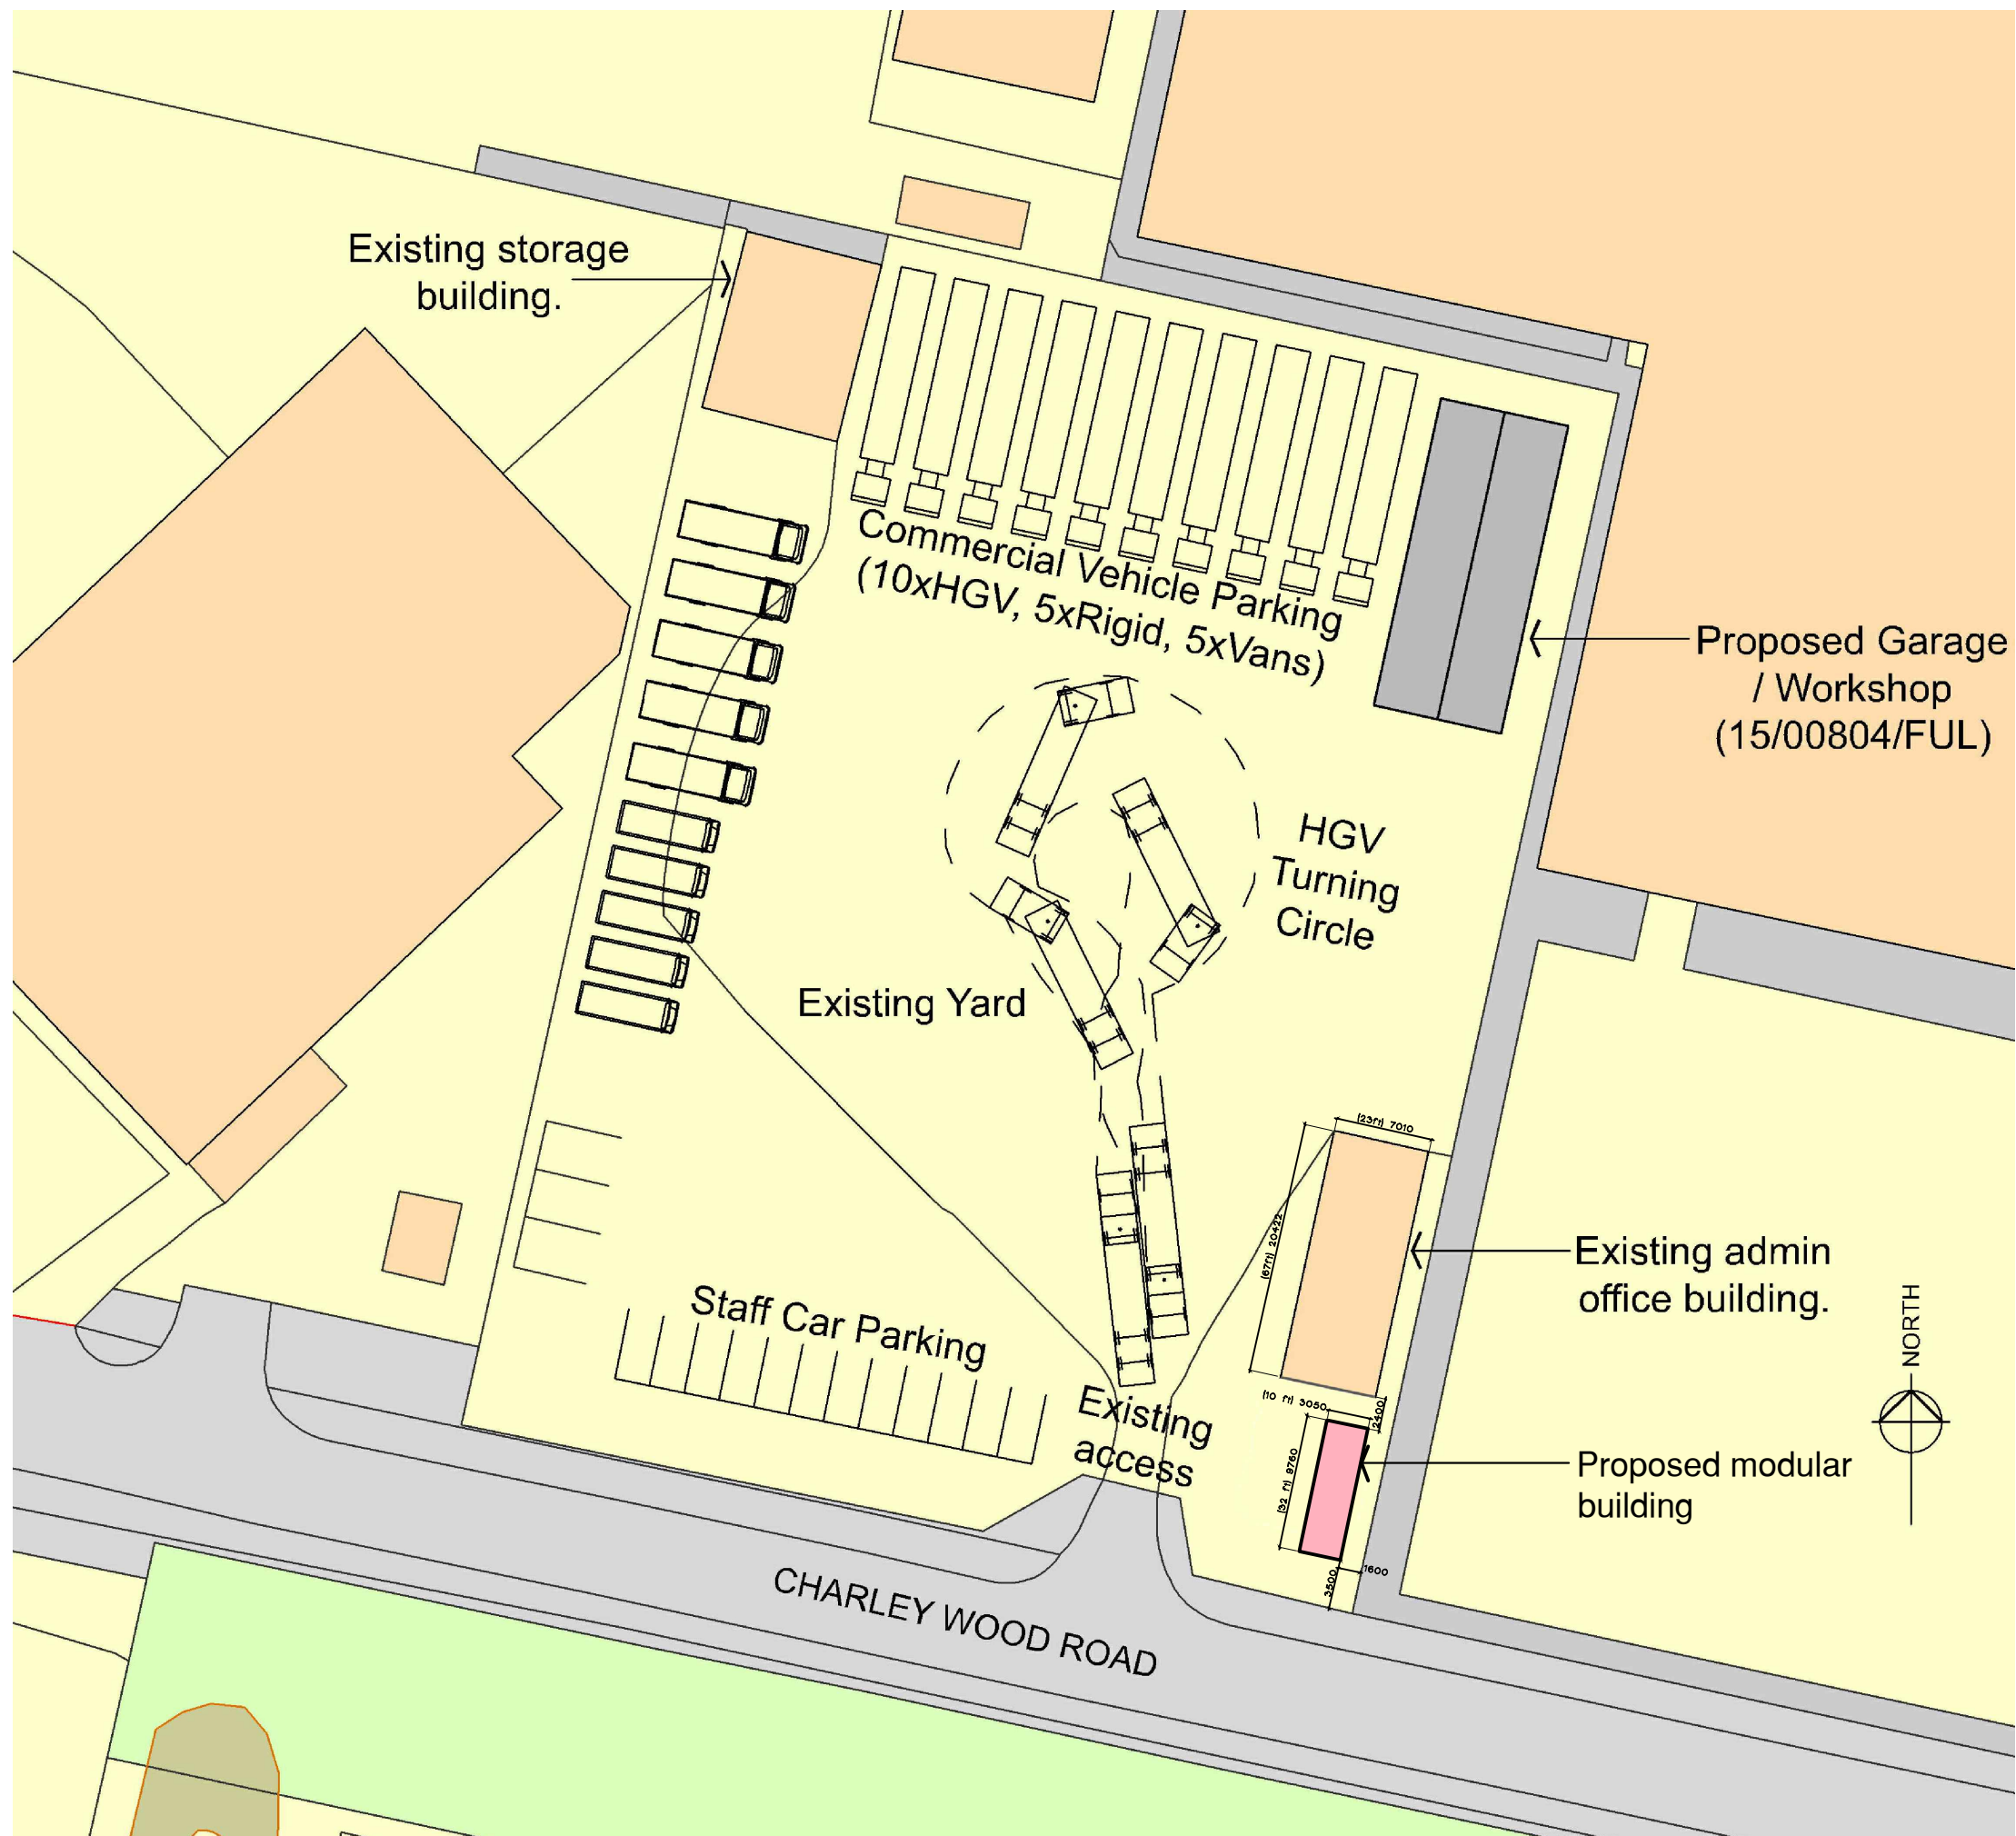

Notes:

1. THE COPYRIGHT OF THIS DRAWING IS VESTED IN MPD BUILT ENVIRONMENT. AND IT MAY NOT BE REPRODUCED IN WHOLE OR PART OR USED FOR THE MANUFACTURE OF ANY ARTICLE WITHOUT THE EXPRESS PERMISSION OF THE COPYRIGHT HOLDERS. 2. VERIFY ALL MEASUREMENTS ON SITE 3. THIS DRAWING IS TO BE READ IN CONJUNCTION WITH ALL RELEVANT ARCHITECTURE, DESIGN CONSULTANTS DRAWINGS AND SPECIFICATIONS.

|         |              |     |       |
|---------|--------------|-----|-------|
| REV:    | DESCRIPTION: | BY: | DATE: |
| STATUS: | PLANNING     |     |       |



Mill Lane, Newton-le-Willows, Merseyside, WA12 8BT  
E: info@mpdbuiltenv.co.uk, T: 01925 357008

|         |                                |
|---------|--------------------------------|
| CLIENT: | Future Industrial Services Ltd |
|---------|--------------------------------|

|       |                                                 |
|-------|-------------------------------------------------|
| SITE: | Future Indust. Services<br>Charley Wood Rd, L33 |
|-------|-------------------------------------------------|

|        |           |
|--------|-----------|
| TITLE: | SITE PLAN |
|--------|-----------|

|                      |                     |              |                |
|----------------------|---------------------|--------------|----------------|
| SCALE AT A3:         | DATE:<br>Sep'24     | DRAWN:<br>SR | CHECKED:<br>SR |
| PROJECT NO:<br>MPD80 | DRAWING NO:<br>PL01 | REVISION:    | A              |