



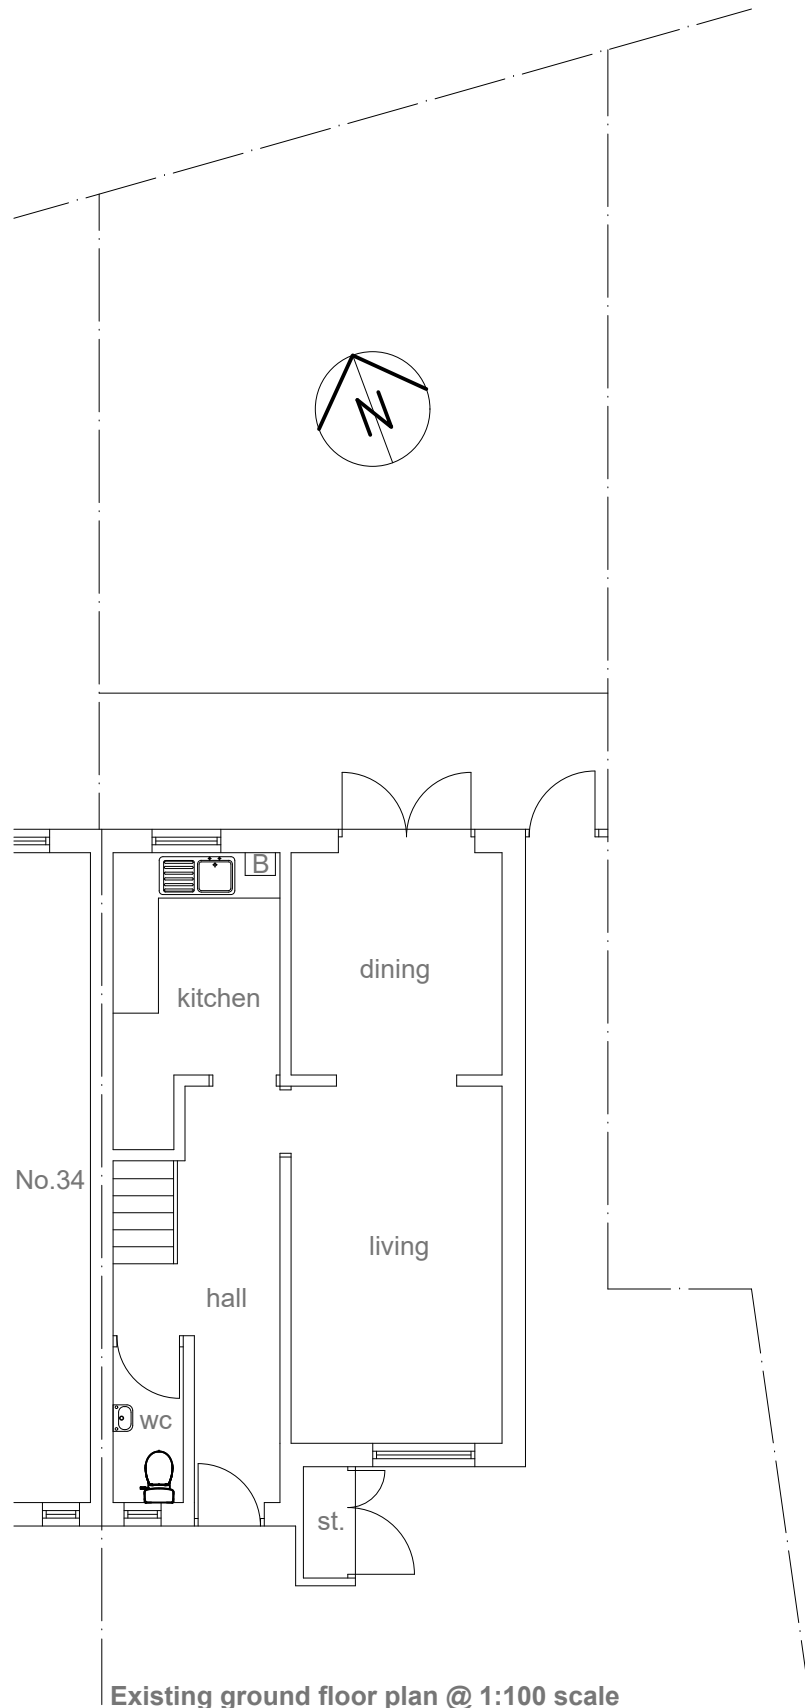


Existing ground floor plan @ 1:100 scale



Existing rear elevation @ 1:100 scale

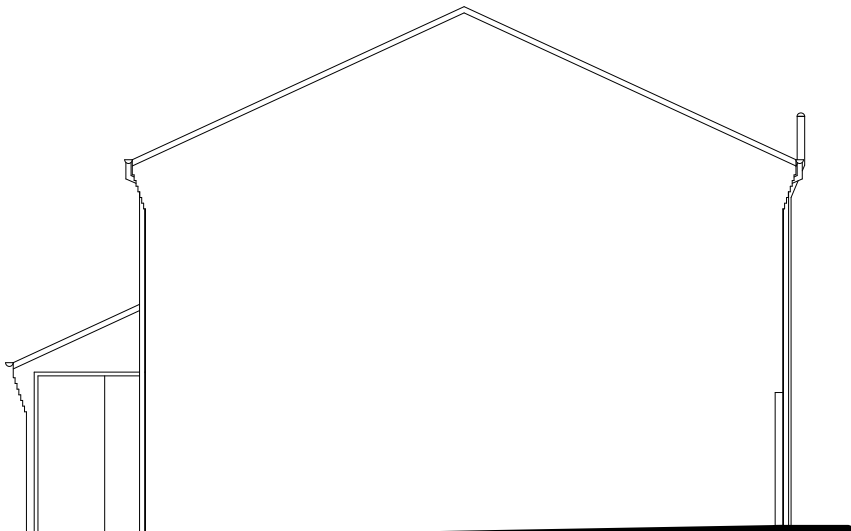


Existing side (east) elevation @ 1:100 scale

 


Scale bar @ 1:100 scale



Location Plan @ 1:1250 scale

 

Scale bar @ 1:1250 scale

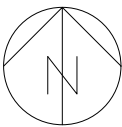

Project:		
PROPOSED SINGLE STOREY REAR SHOWER ROOM EXTENSION		
at:		
32 DELAWARE CRESCENT		
KIRKBY, L32 0TA		
for:		
MISS NICOLA FLYNN		
EXISTING LAYOUT & LOCATION PLAN		
Scale:	1:100 & 1:1250	Date: March 2026
Drawing Number:	Revision:	
2023358-01		