



Notes:

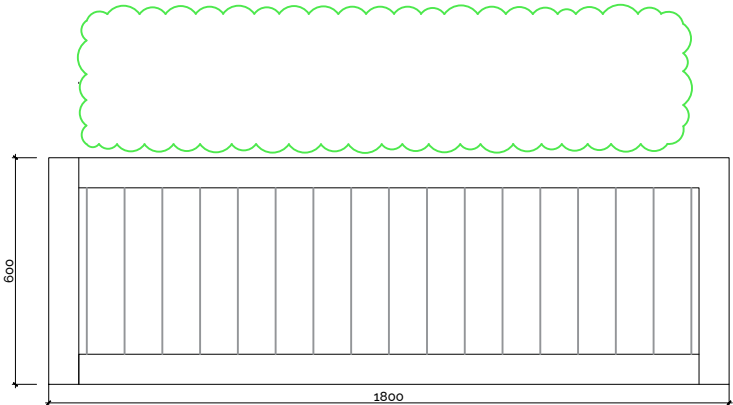

Fixed planter - elevation

External grade timber stained planter frame, plastic lined, top half fill with good quality topsoil, ready to receive new box hedgerow planting

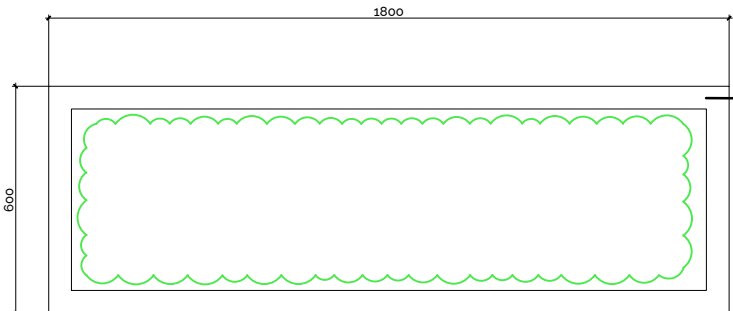


planter - plan

SCALE 1:20


Resin Specification:

- Addagrip Tuscan Pebble Resin bound 6mm

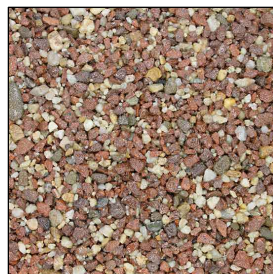

D	PLANTERS ADDED	01.04.25
B	SCALE NOTE REMOVED	16.12.24
A	Festoon posts and resin added	30.10.24


Revision	Description	Date
----------	-------------	------

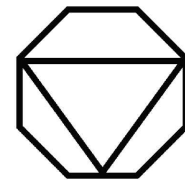

DV8 DESIGNS
ARCHITECTURE+INTERIORS

PROPOSED

NOTE: ALL DIMENSIONS TO BE CHECKED ON SITE TO BE READ IN CONJUNCTION WITH ALL RELEVANT CONSULTANTS DOCUMENTATION

 

Client:
GREENE KING

Project No. 2302
Project: DERBY ARMS KNOWLSEY

Drawing No. 202
Drawing Title: PROPOSED SITE PLAN (PLANNING)

Revision: D
Scale: 1:100 @ A1
Date: 22/05/24
Drawn by: AL

