




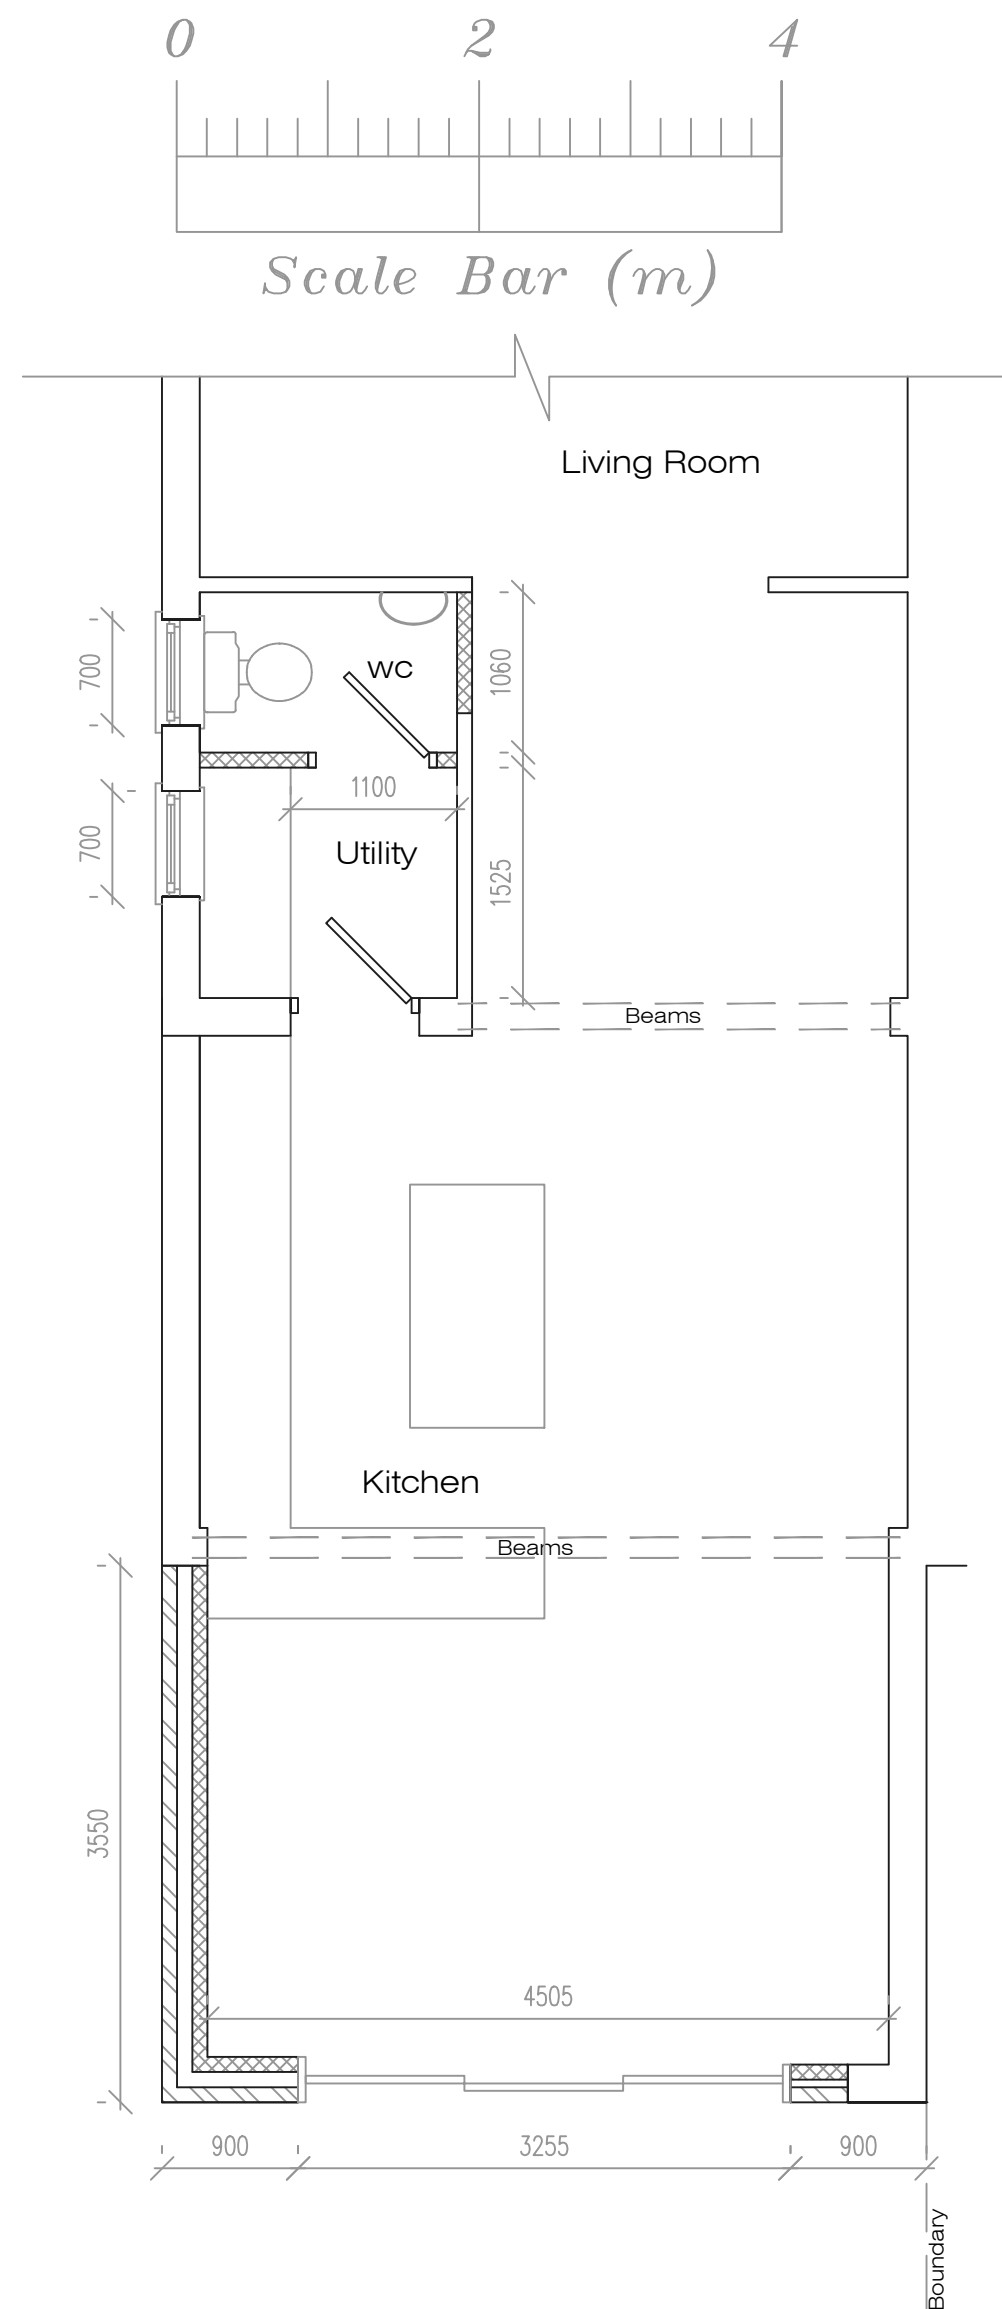

Proposed Ground Floor Plan

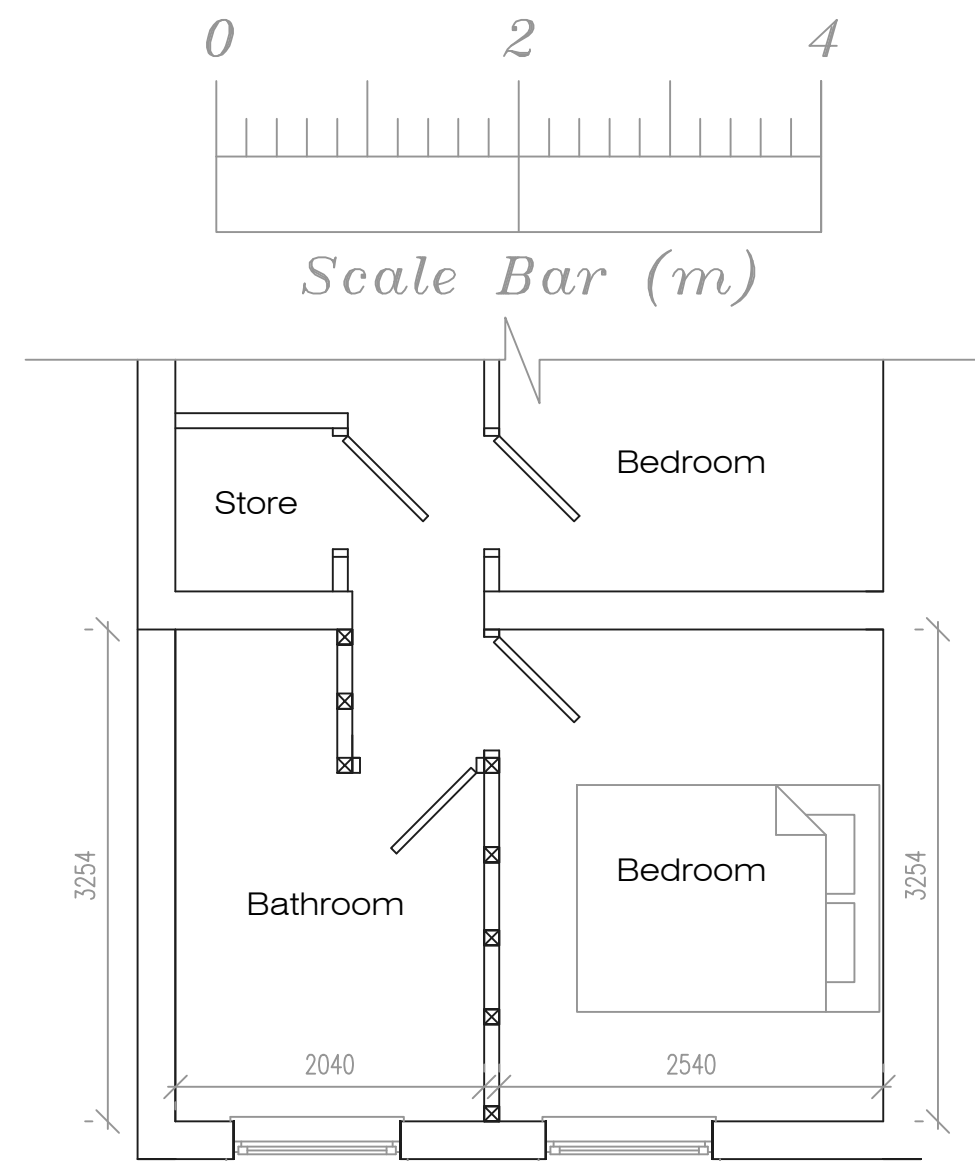

Proposed First Floor Plan

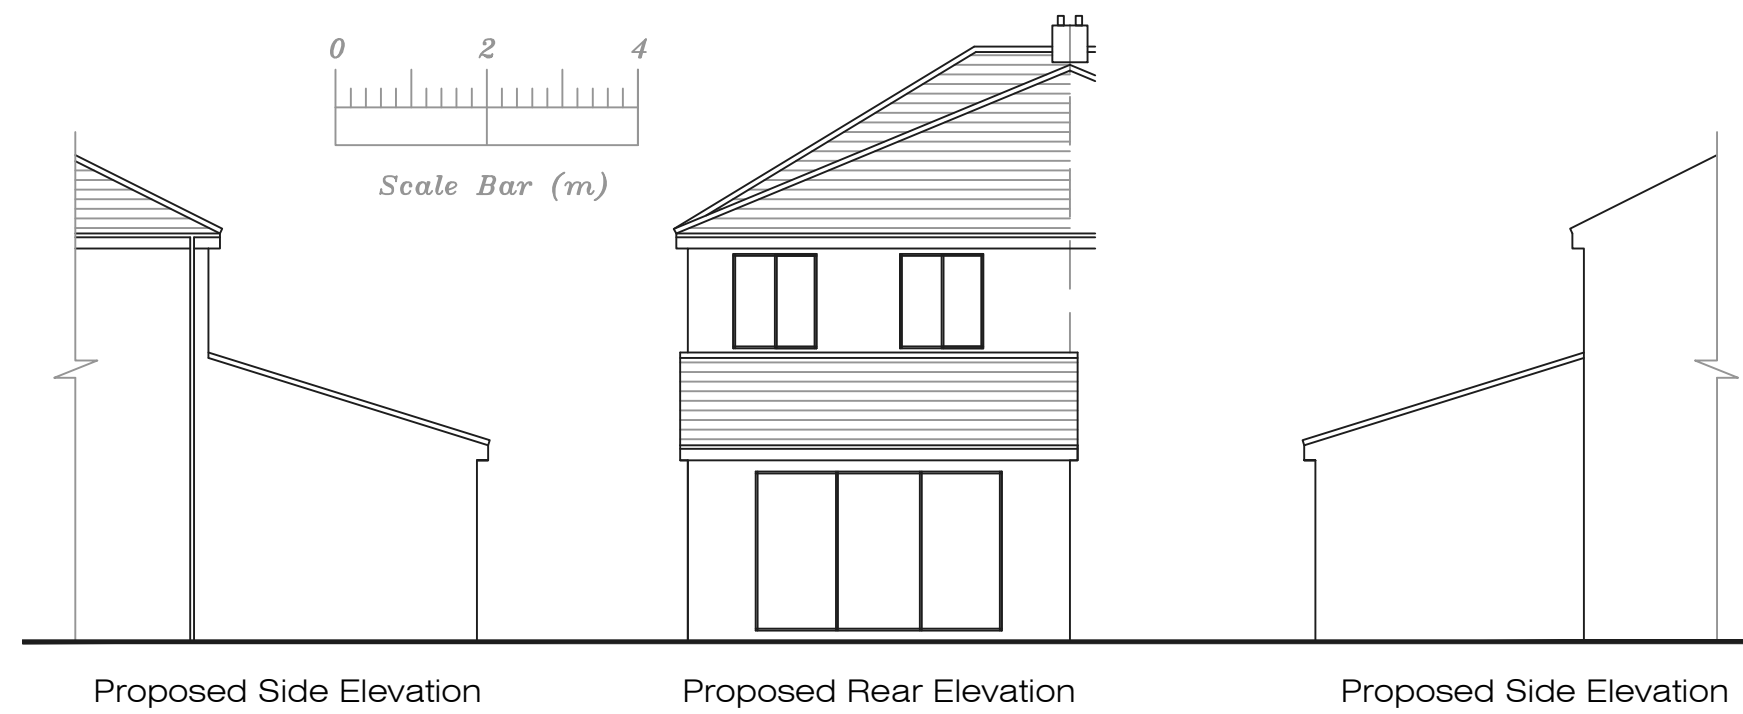

Address
47 Twig Lane, L36

Job Title
Single storey rear extension

Drawing title
Proposed Plans

Chkd	Appvd	date	scale	Dwg No.
		Nov '22	1:50/1:100 @ A2	002.01