



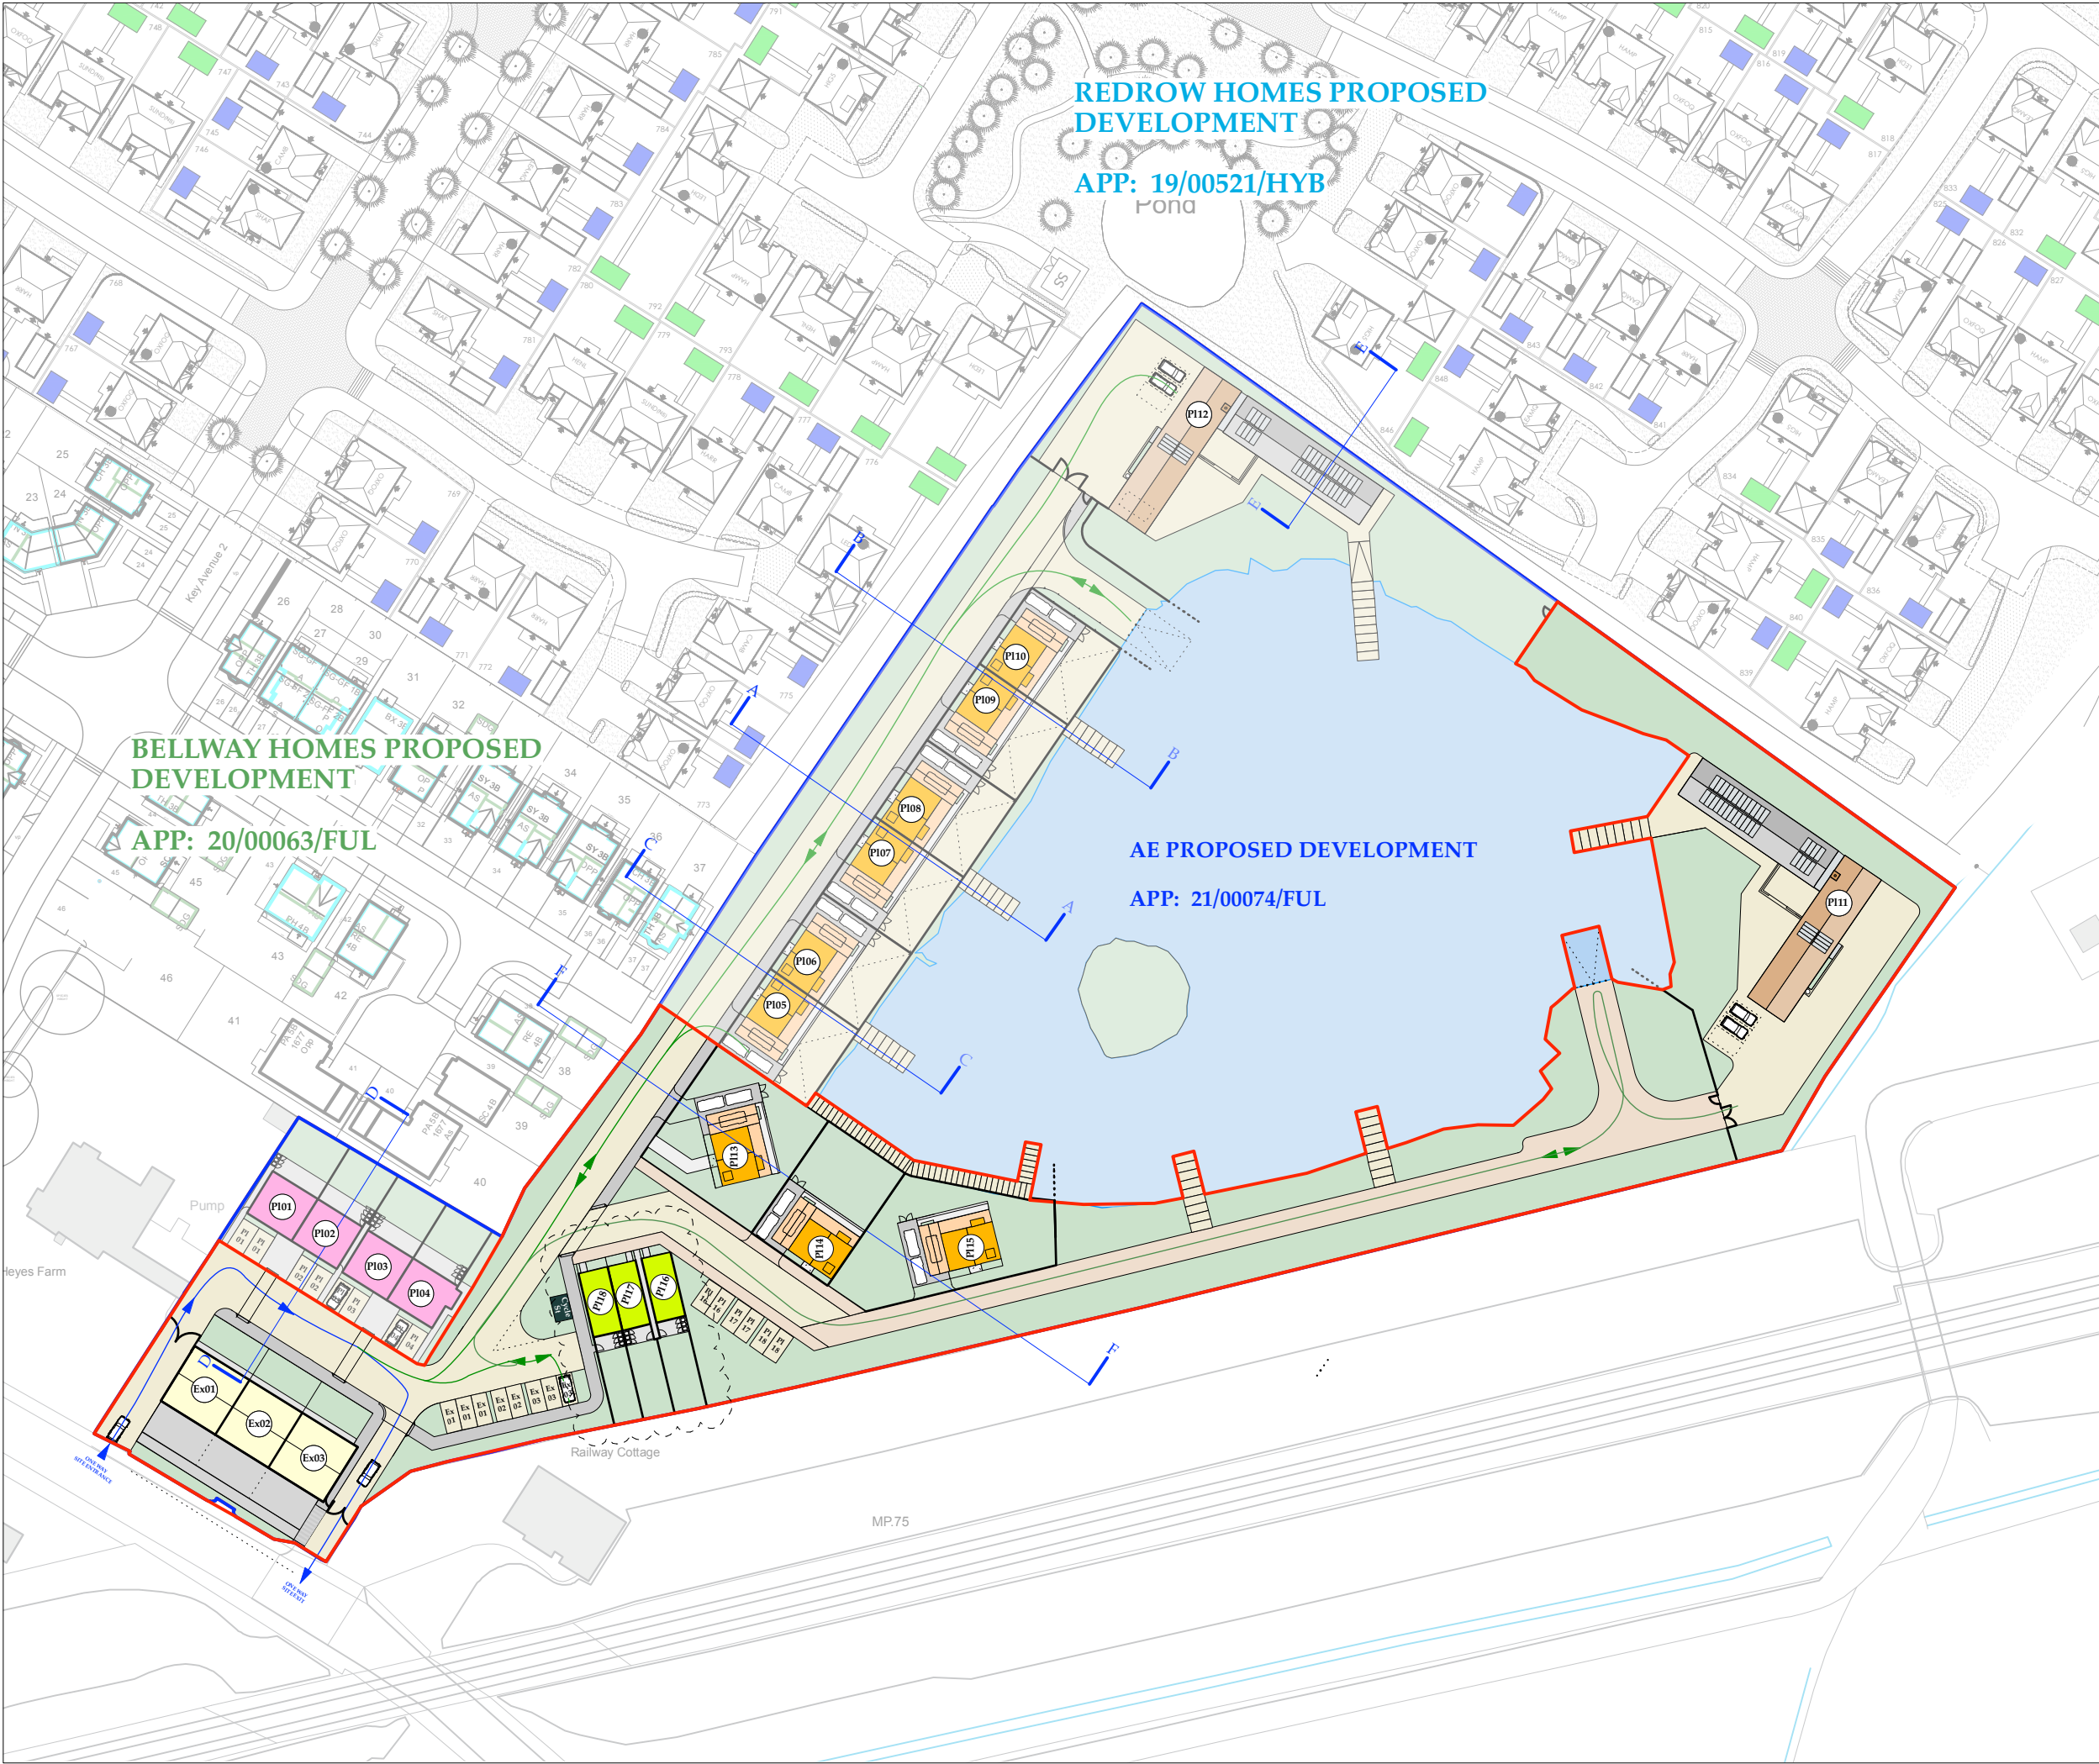

THE BARNs No.144

ARCHITECTURAL EMPORIUM Ltd  
EMAIL: mail@architectural-emporium.co.uk  
WEB: www.architectural-emporium.co.uk  
ADDRESS: 13 Hope St, Liverpool, L1 9BQ  
PHONE: +44 (0)151 363 0000

 

North Point -



- Key:**  
Application Site  
(Previously) Approved Application / Adjacent Land Owned by Client

**Plot Schedule:**

**Existing Houses**

| Plot No. | House Type:    |
|----------|----------------|
| Ex01 -   | N/A (existing) |
| Ex02 -   | N/A (existing) |
| Ex03 -   | N/A (existing) |

**Proposed Houses House Type:**

|          |         |
|----------|---------|
| P101af - | Type 2  |
| P102af - | Type 2  |
| P103 -   | Type 2  |
| P104 -   | Type 2  |
| P105 -   | Type 1a |
| P106 -   | Type 1  |
| P107 -   | Type 1  |
| P108 -   | Type 1  |
| P109 -   | Type 1  |
| P110 -   | Type 1  |
| P111 -   | Type 3a |
| P112 -   | Type 3b |
| P113 -   | Type 1a |
| P114 -   | Type 1a |
| P115 -   | Type 1a |
| P116af - | Type 4  |
| P117af - | Type 4  |
| P118af - | Type 4  |

af = Affordable Housing Unit

**= Additional Housing Unit from previous approved Planning Application.**

**= Repositioned Housing Unit from previously aproved Planning Application.**

Rev K: 07.05.25 - P116 - P118 moved 3000mm and landscape adjusted to suit.

FOR: PLANNING

CHECKED BY: AJ | DRAWN BY: JB

SCALE: 1:1000

PAPER SIZE: A3

JOB: THE BARNs & No. 144

**2.001\_Rev K**

FIRST ISSUE: 25.08.23

PROPOSED SITE PLAN 02