




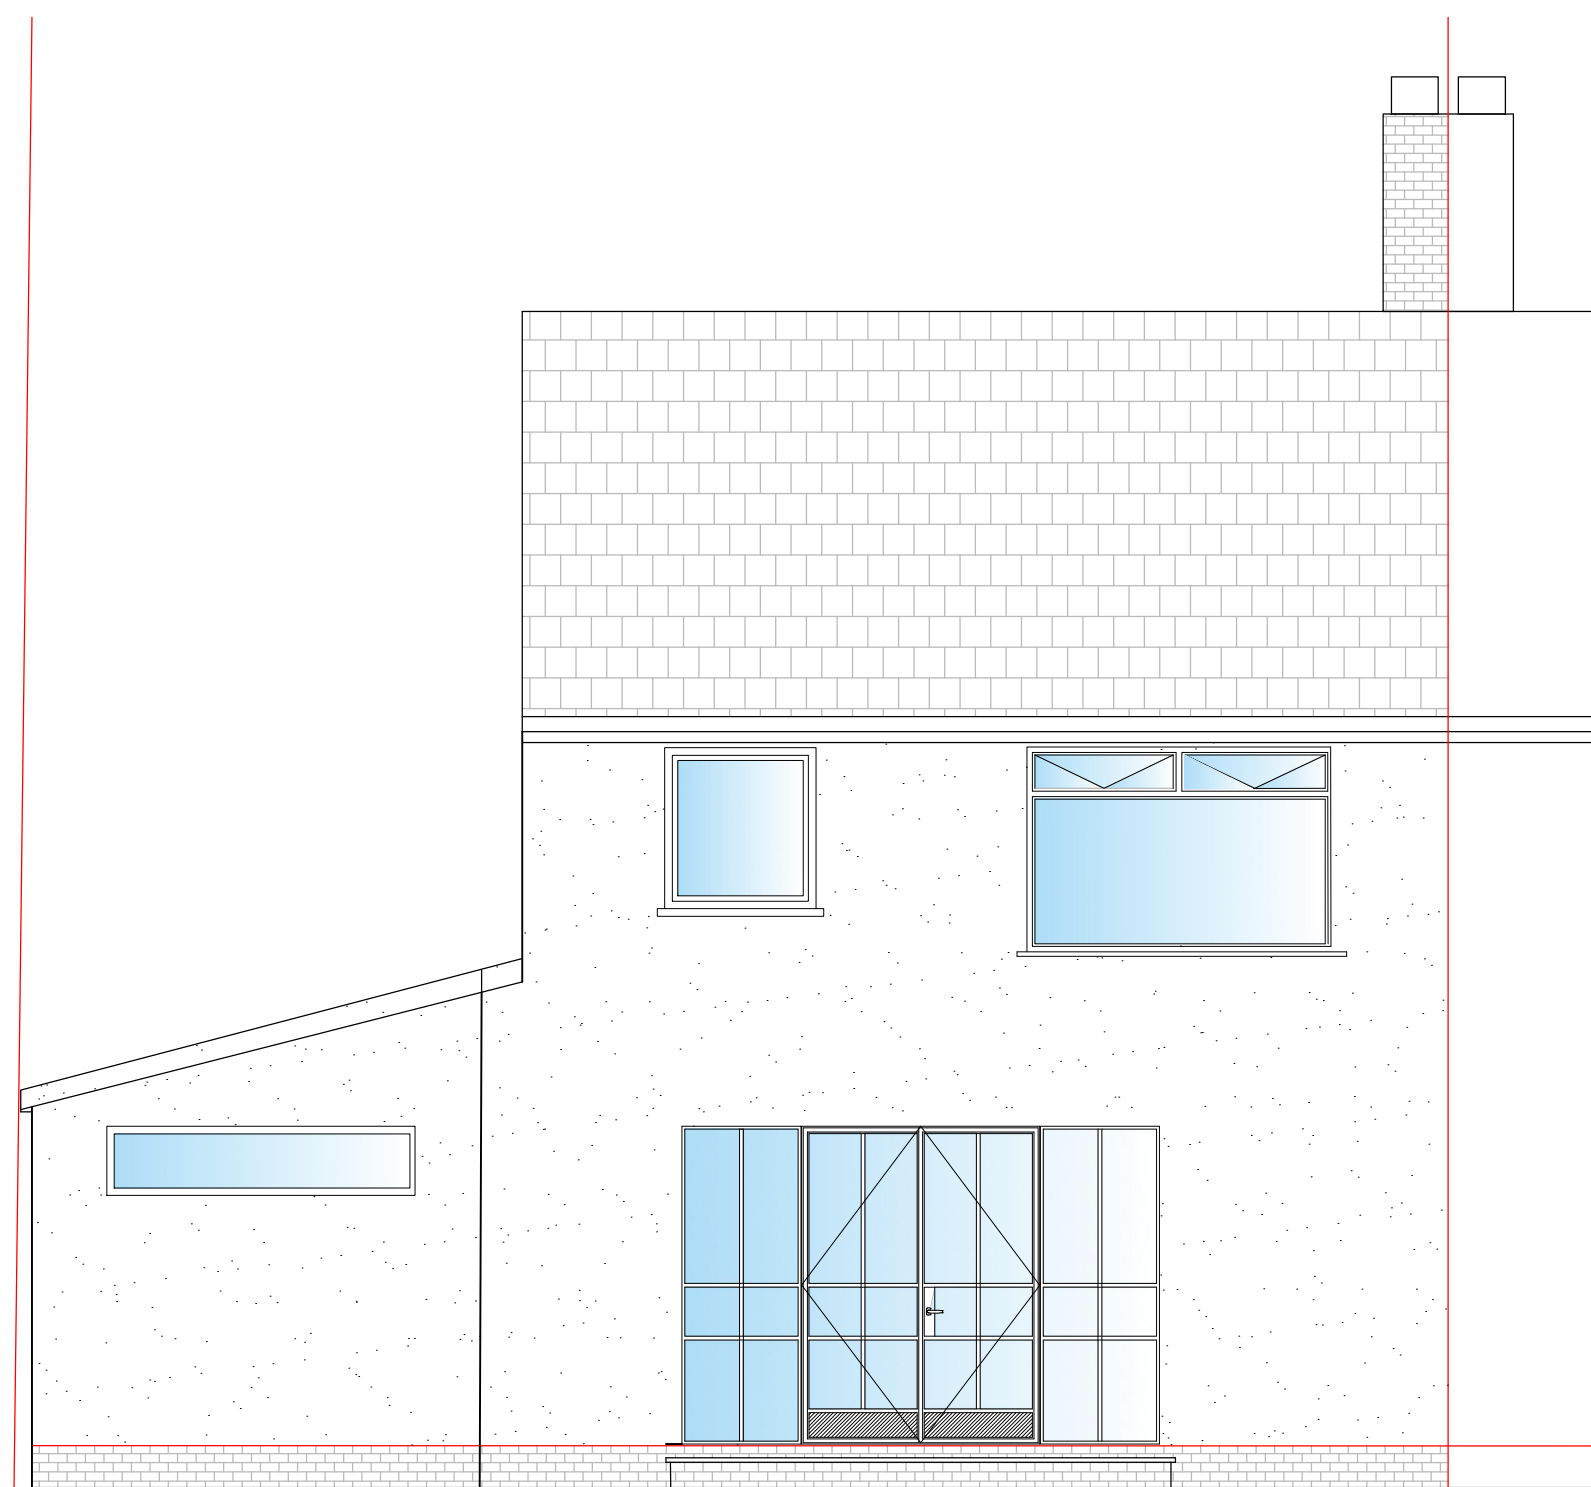


Proposed Rear Elevation. (C - C) Scale 1:50 @A1

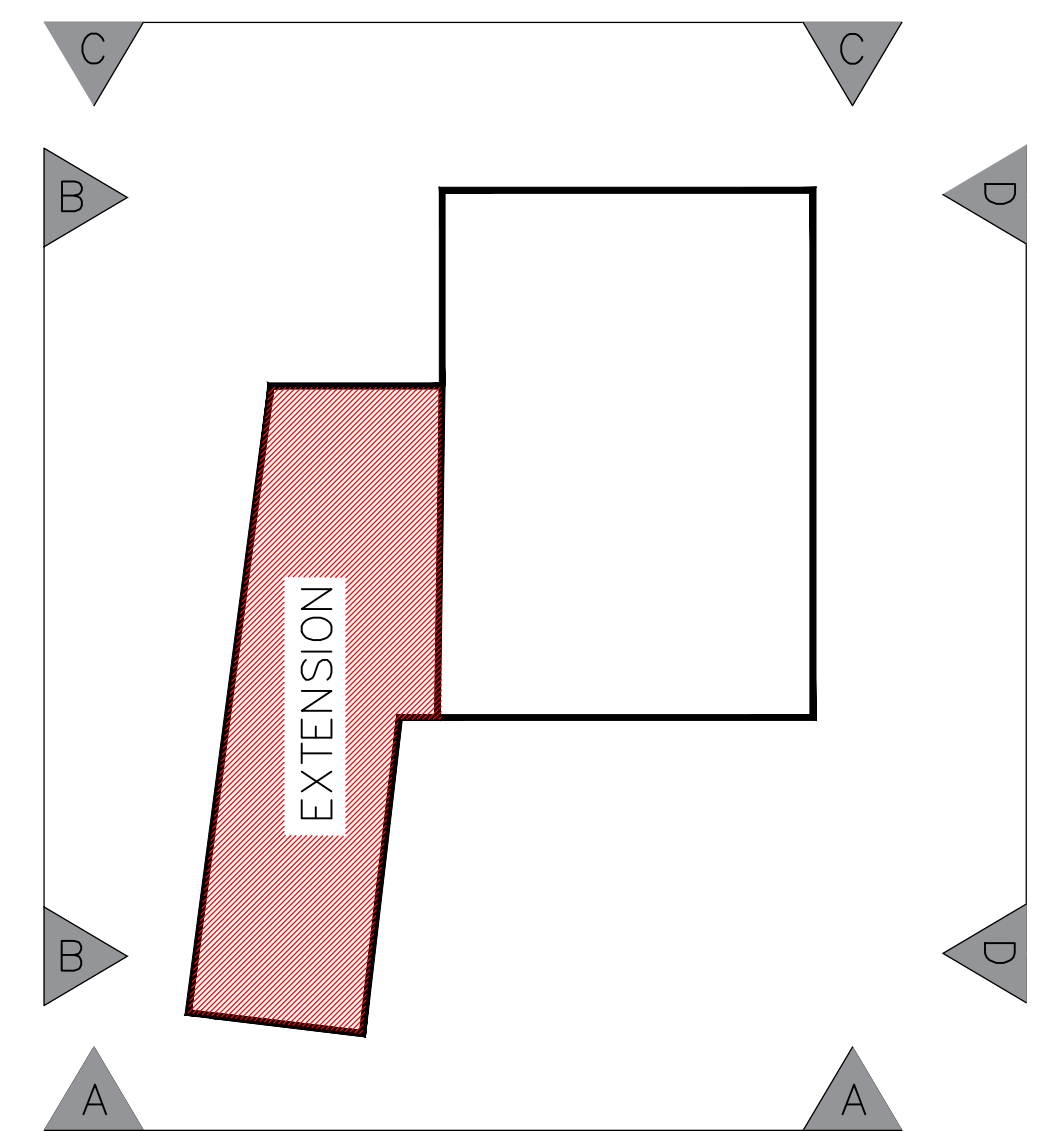


Proposed Front Elevation. (A - A) Scale 1:50 @A1

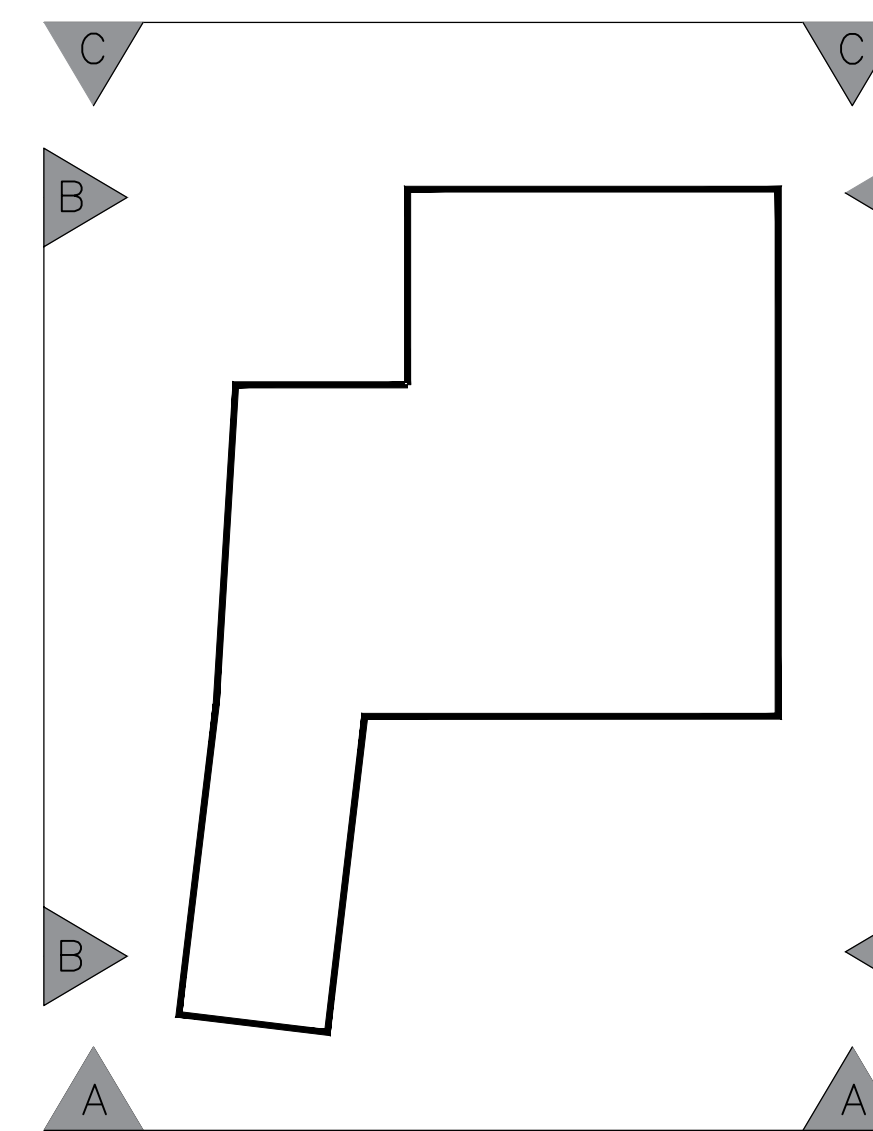

Elevation Key - Not To Scale

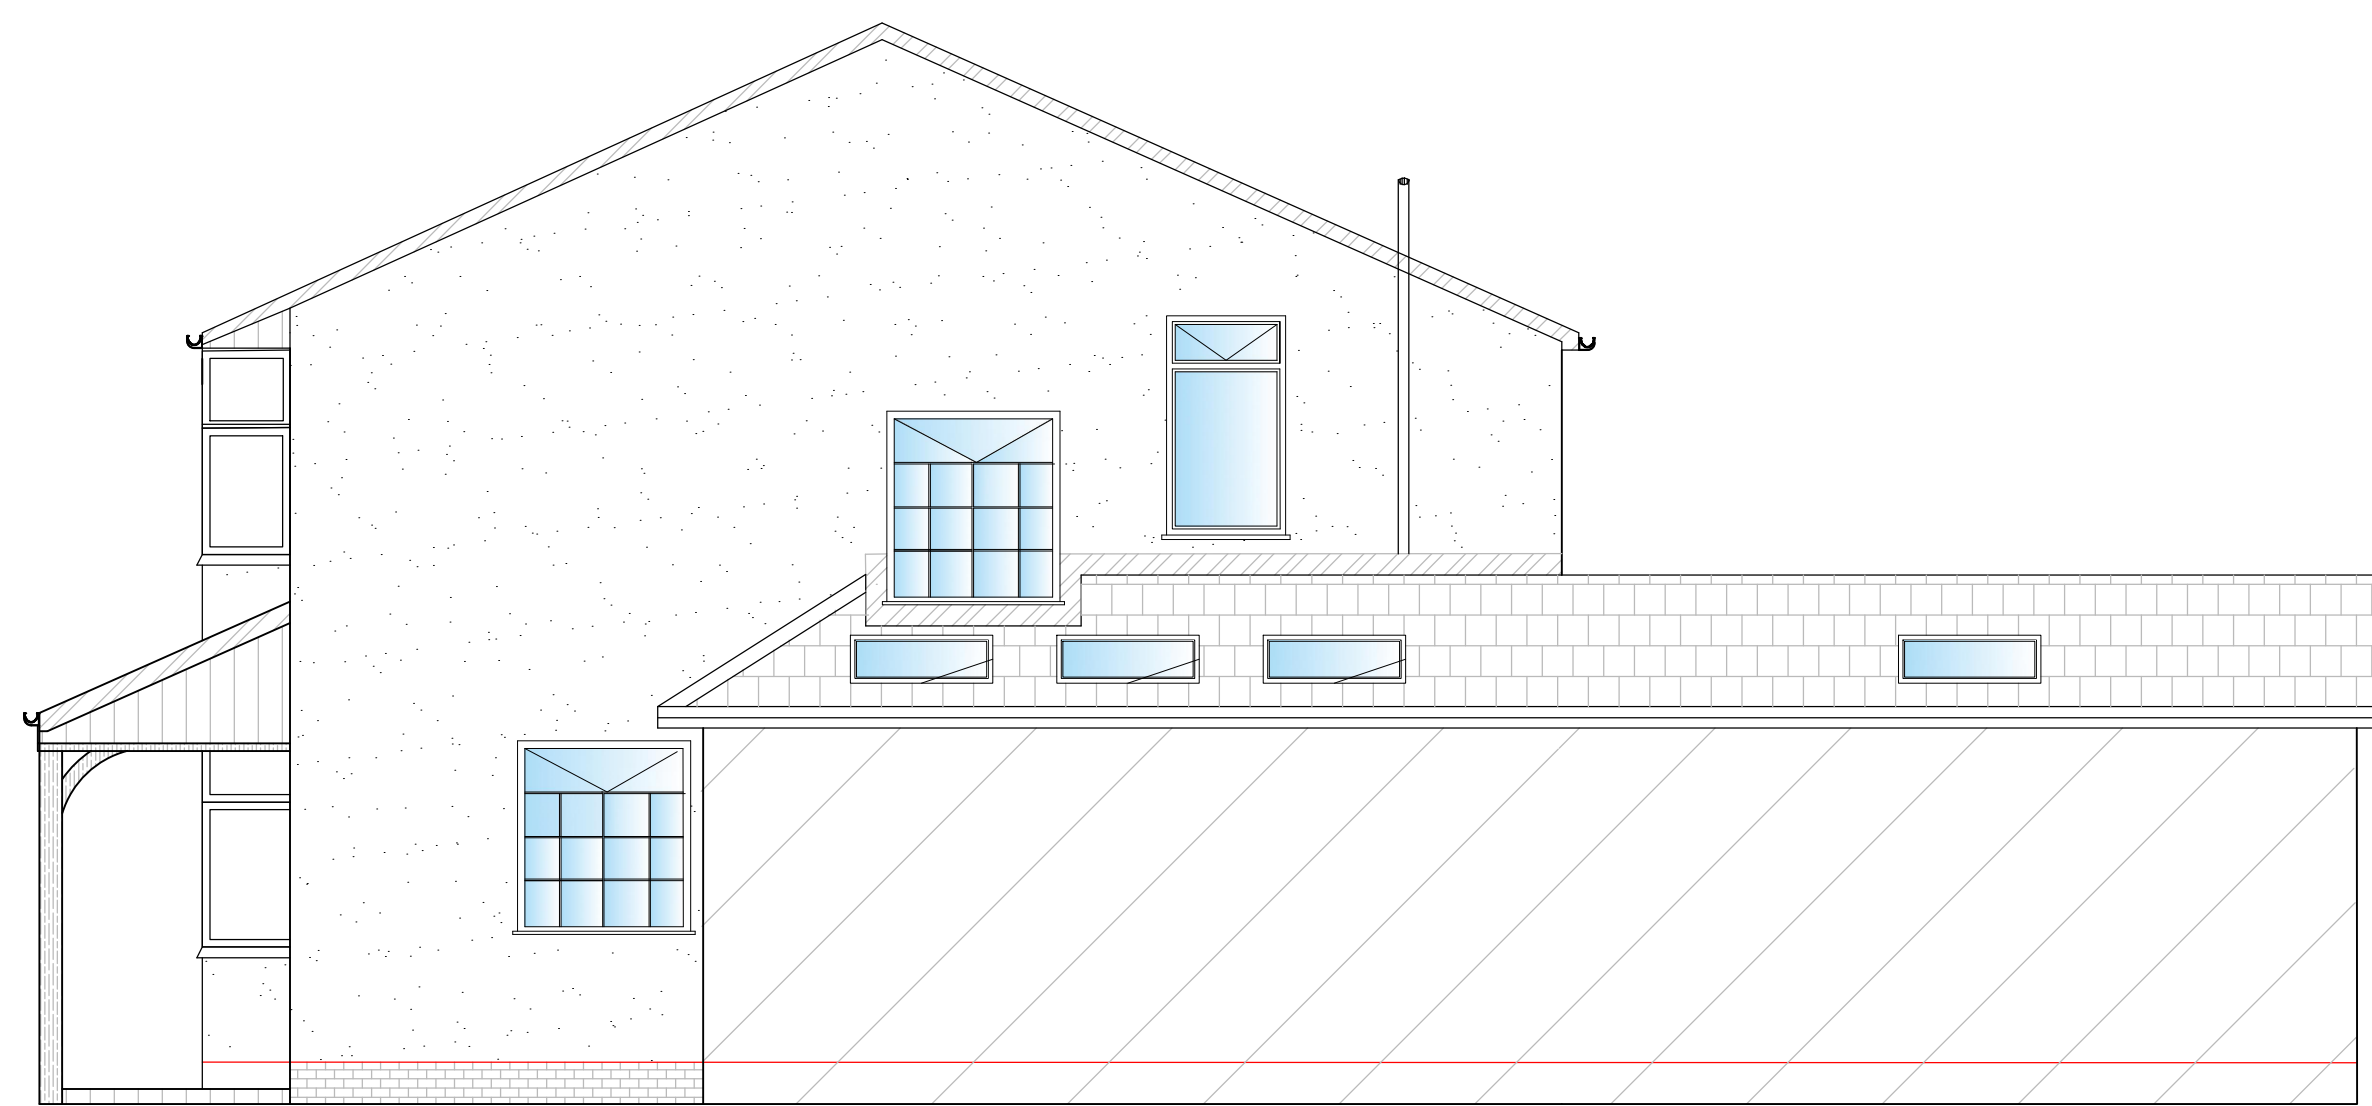

Existing Side Elevation. (B - B) Scale 1:50 @A1

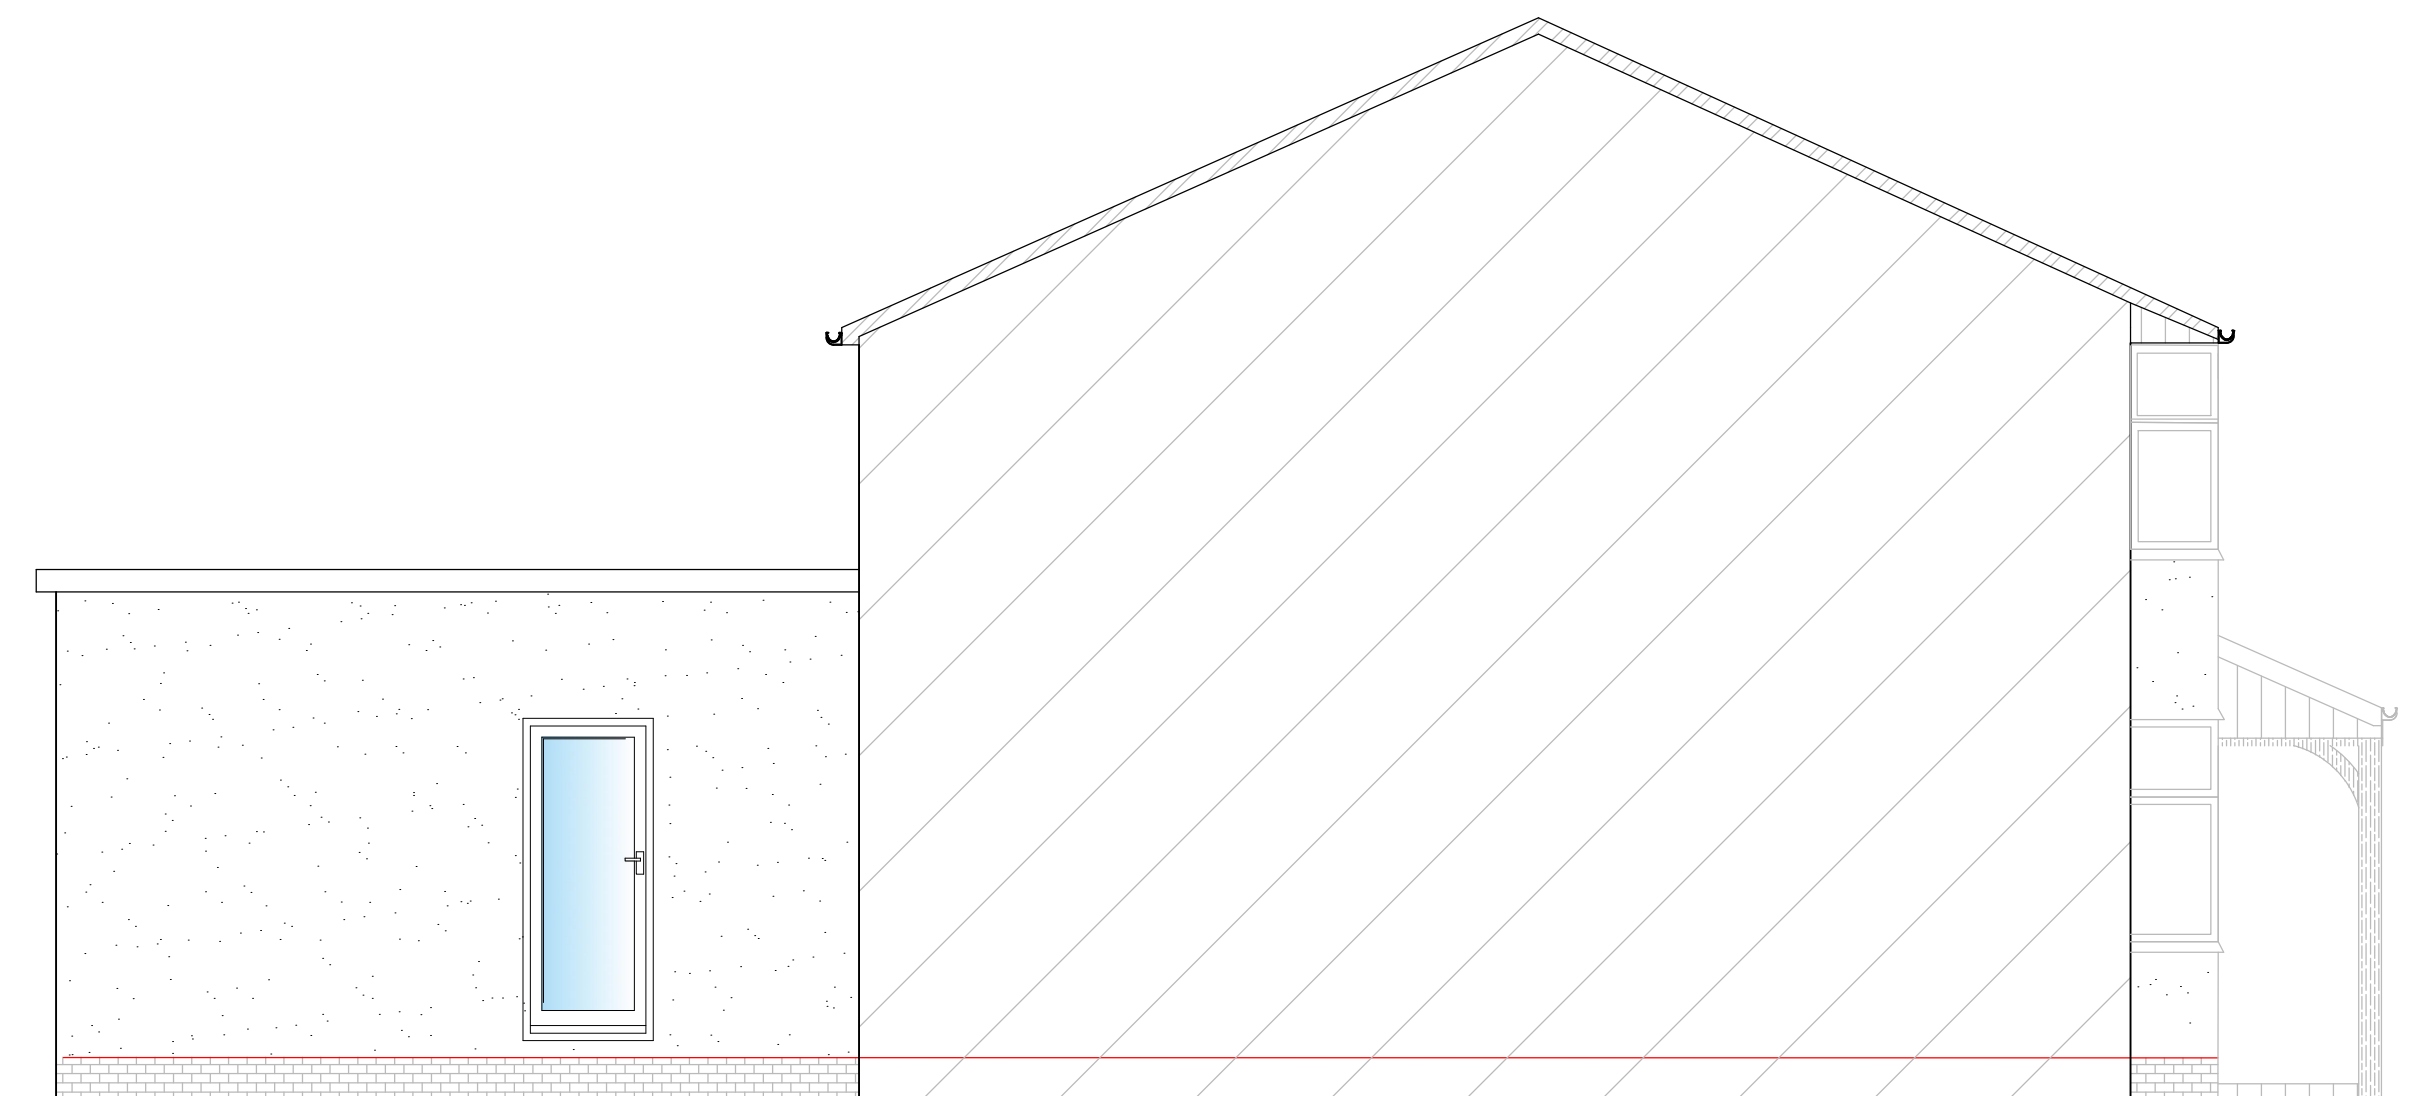


Existing Side Elevation. (D - D) Scale 1:50 @A1

Proposed Elevations

SCALE :1:50

Scale 1:50
0 1 2 3 4 5

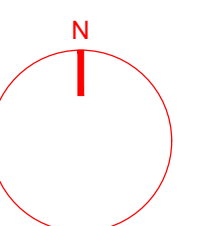

Notes:

Copyright of Fletcher Architectural ©. All rights reserved. No duplicate or copies of this drawing should be made without prior written consent. Do Not scale this drawing. All dimensions are in millimeters unless stated otherwise. All dimensions must be checked on site prior to construction and any discrepancies reported to the architect. Reference should be made to the structural engineers drawings. All Interior dimensions including ceiling heights are taken to and from finished surfaces unless stated otherwise. These are planning drawings only and must not be used as construction drawings.

SITE: 27 Ronaldsway	FA-704 DRAWING NO.	A004 PROJECT NO.	March 24 DATE.	
status: For Planning	1:100/1:50 SCALE AT A1.	KF DRAWN.	Rev 1 REVISION.	