




EXISTING FRONT ELEVATION




EXISTING SIDE ELEVATION A




EXISTING REAR ELEVATION

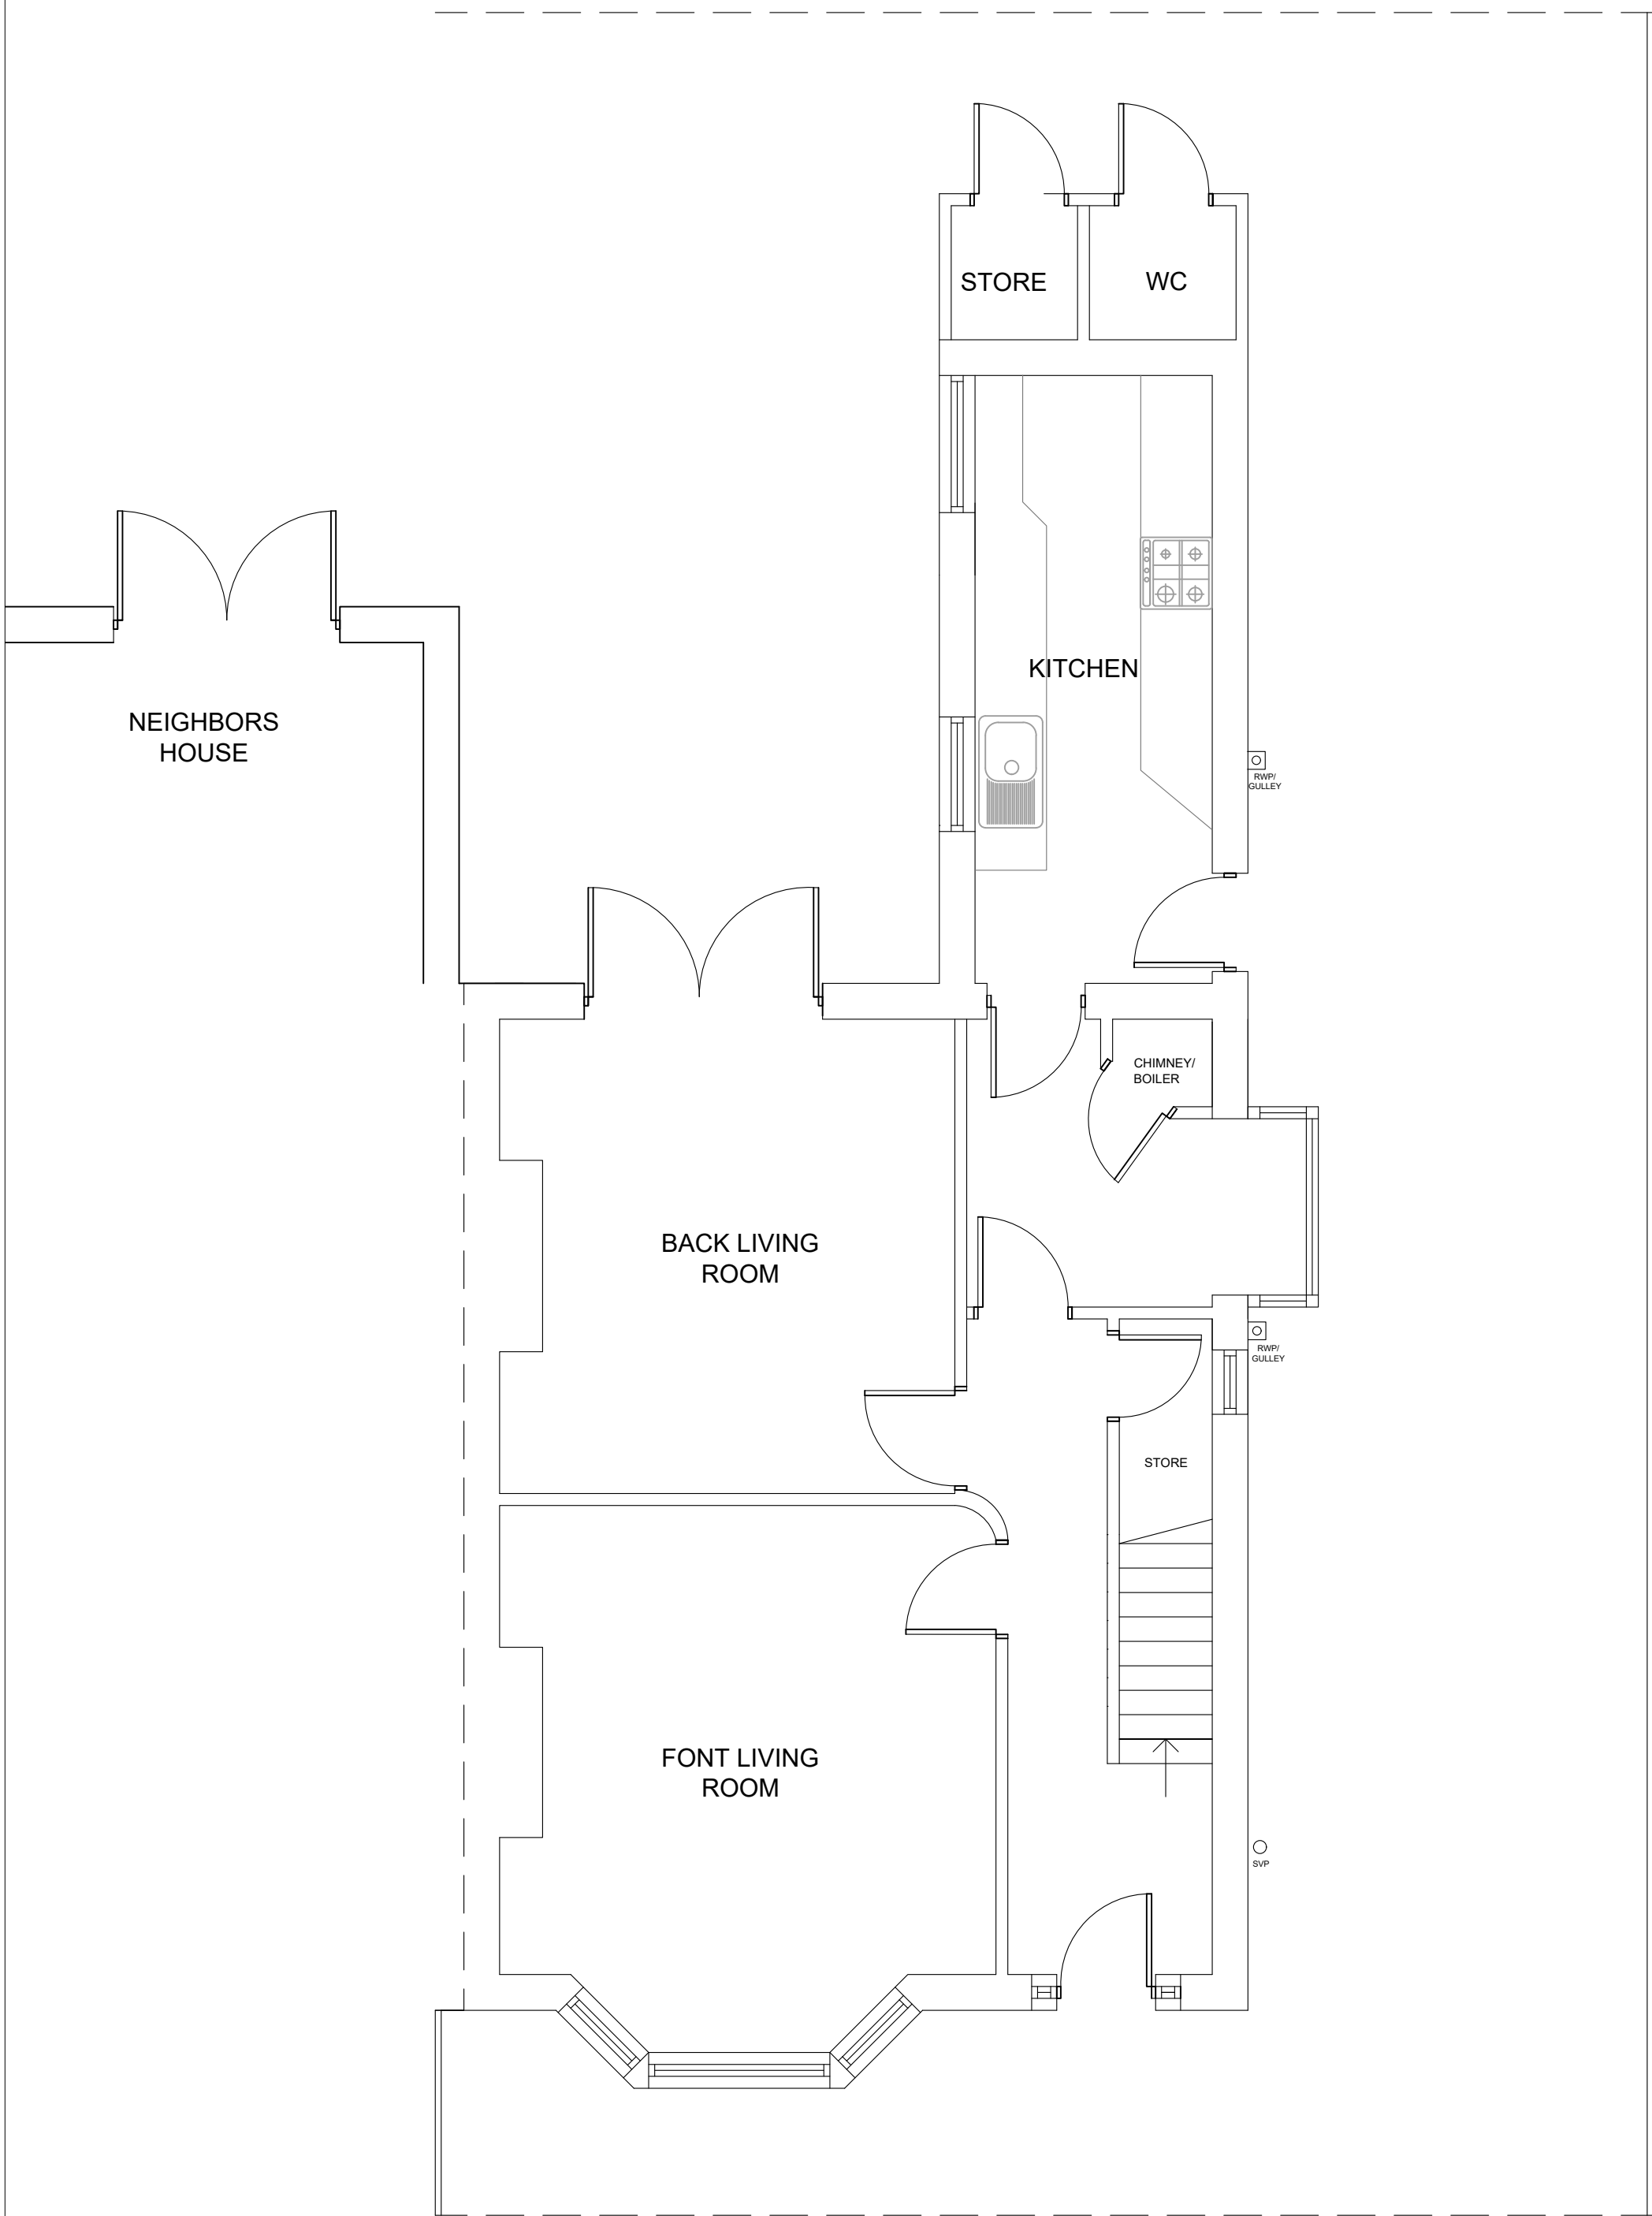


EXISTING GF PLAN

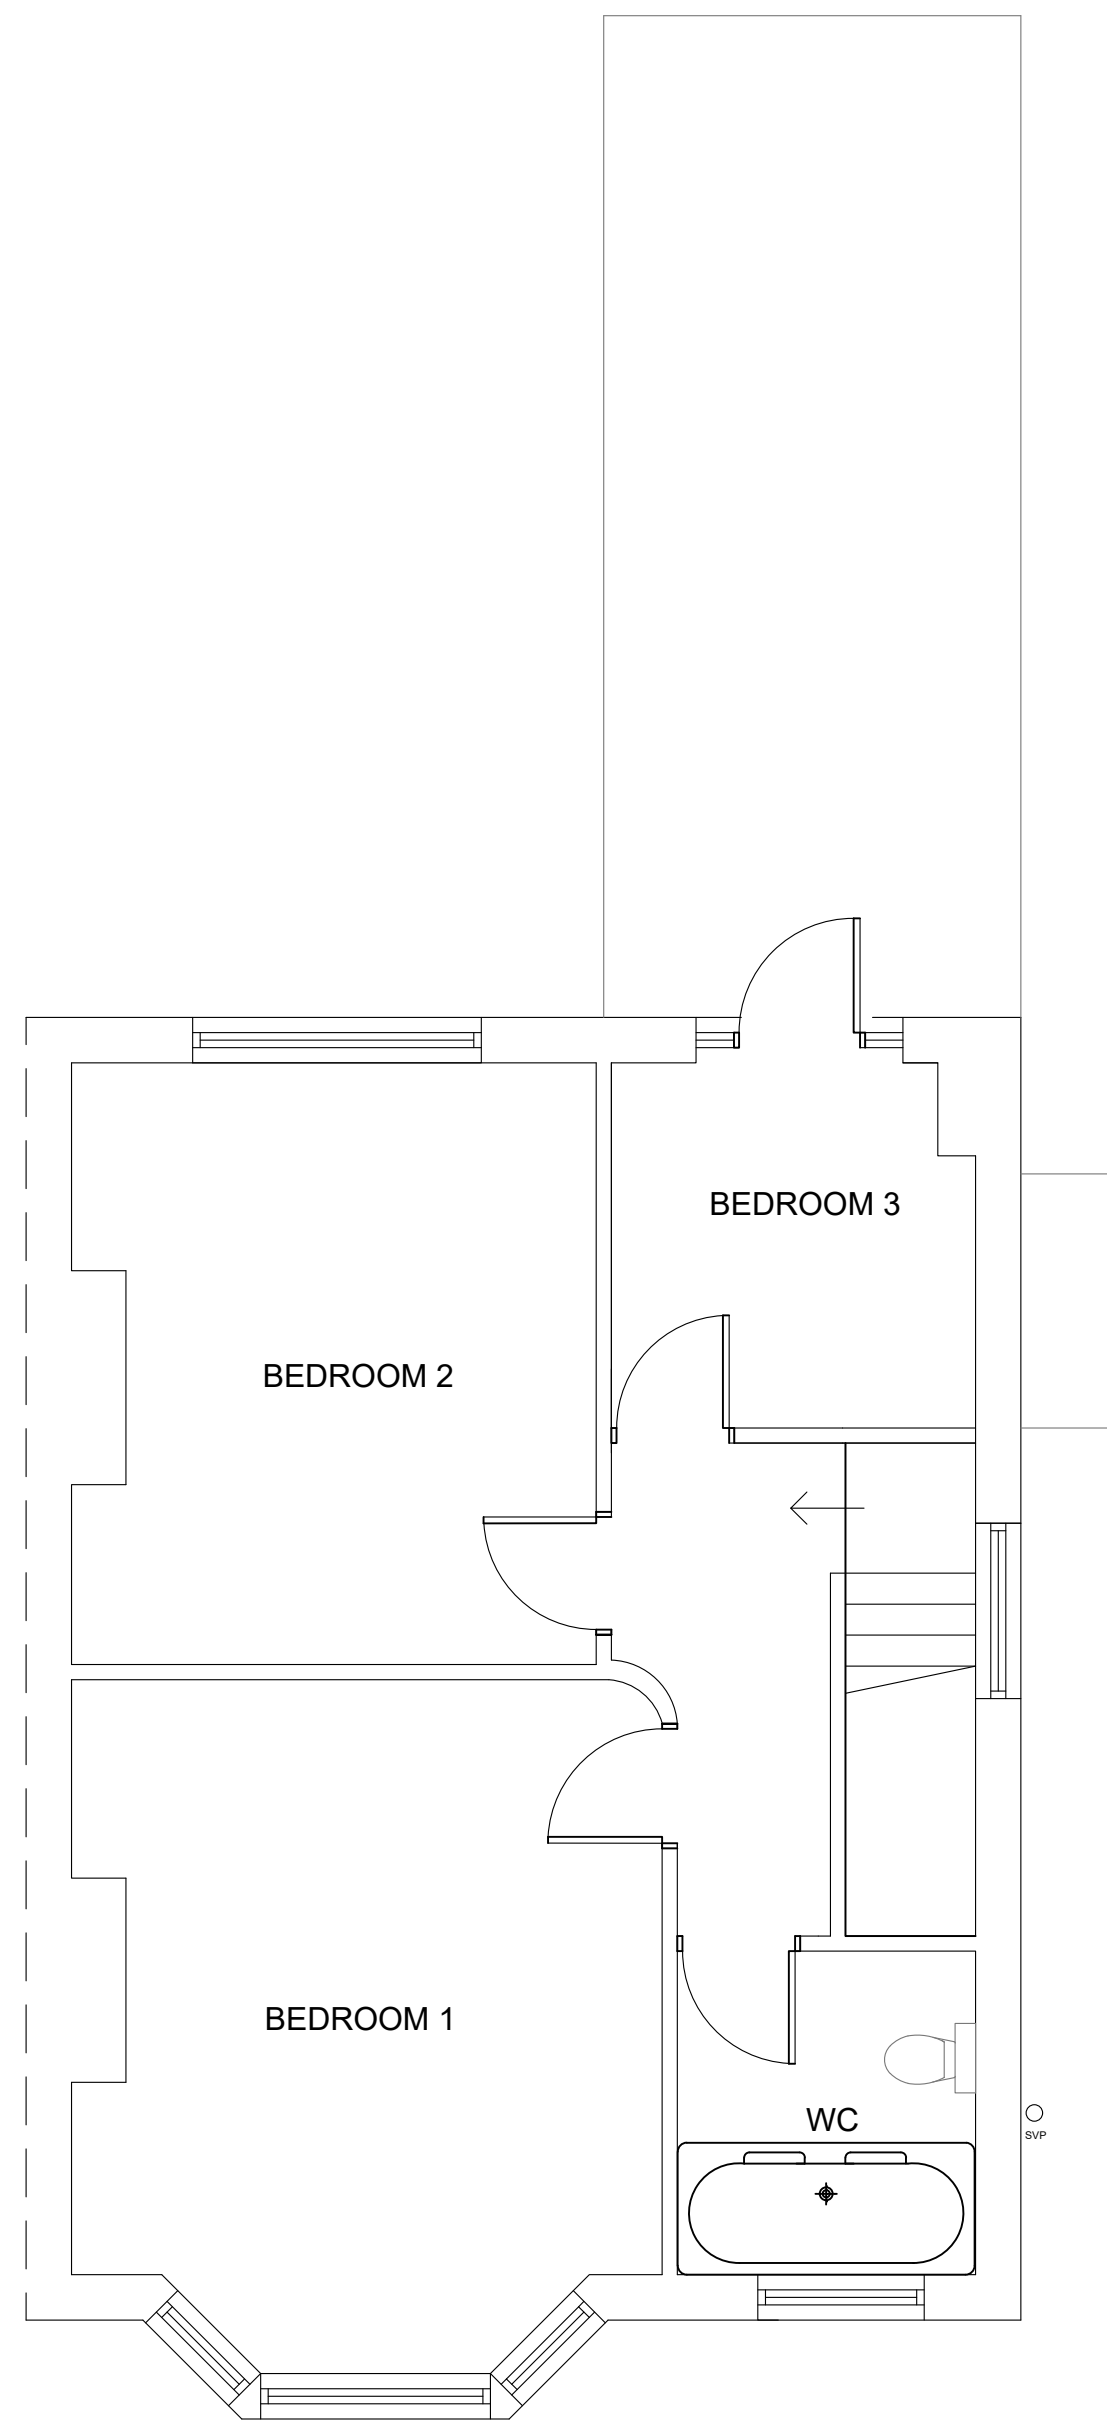

EXISTING FF PLAN

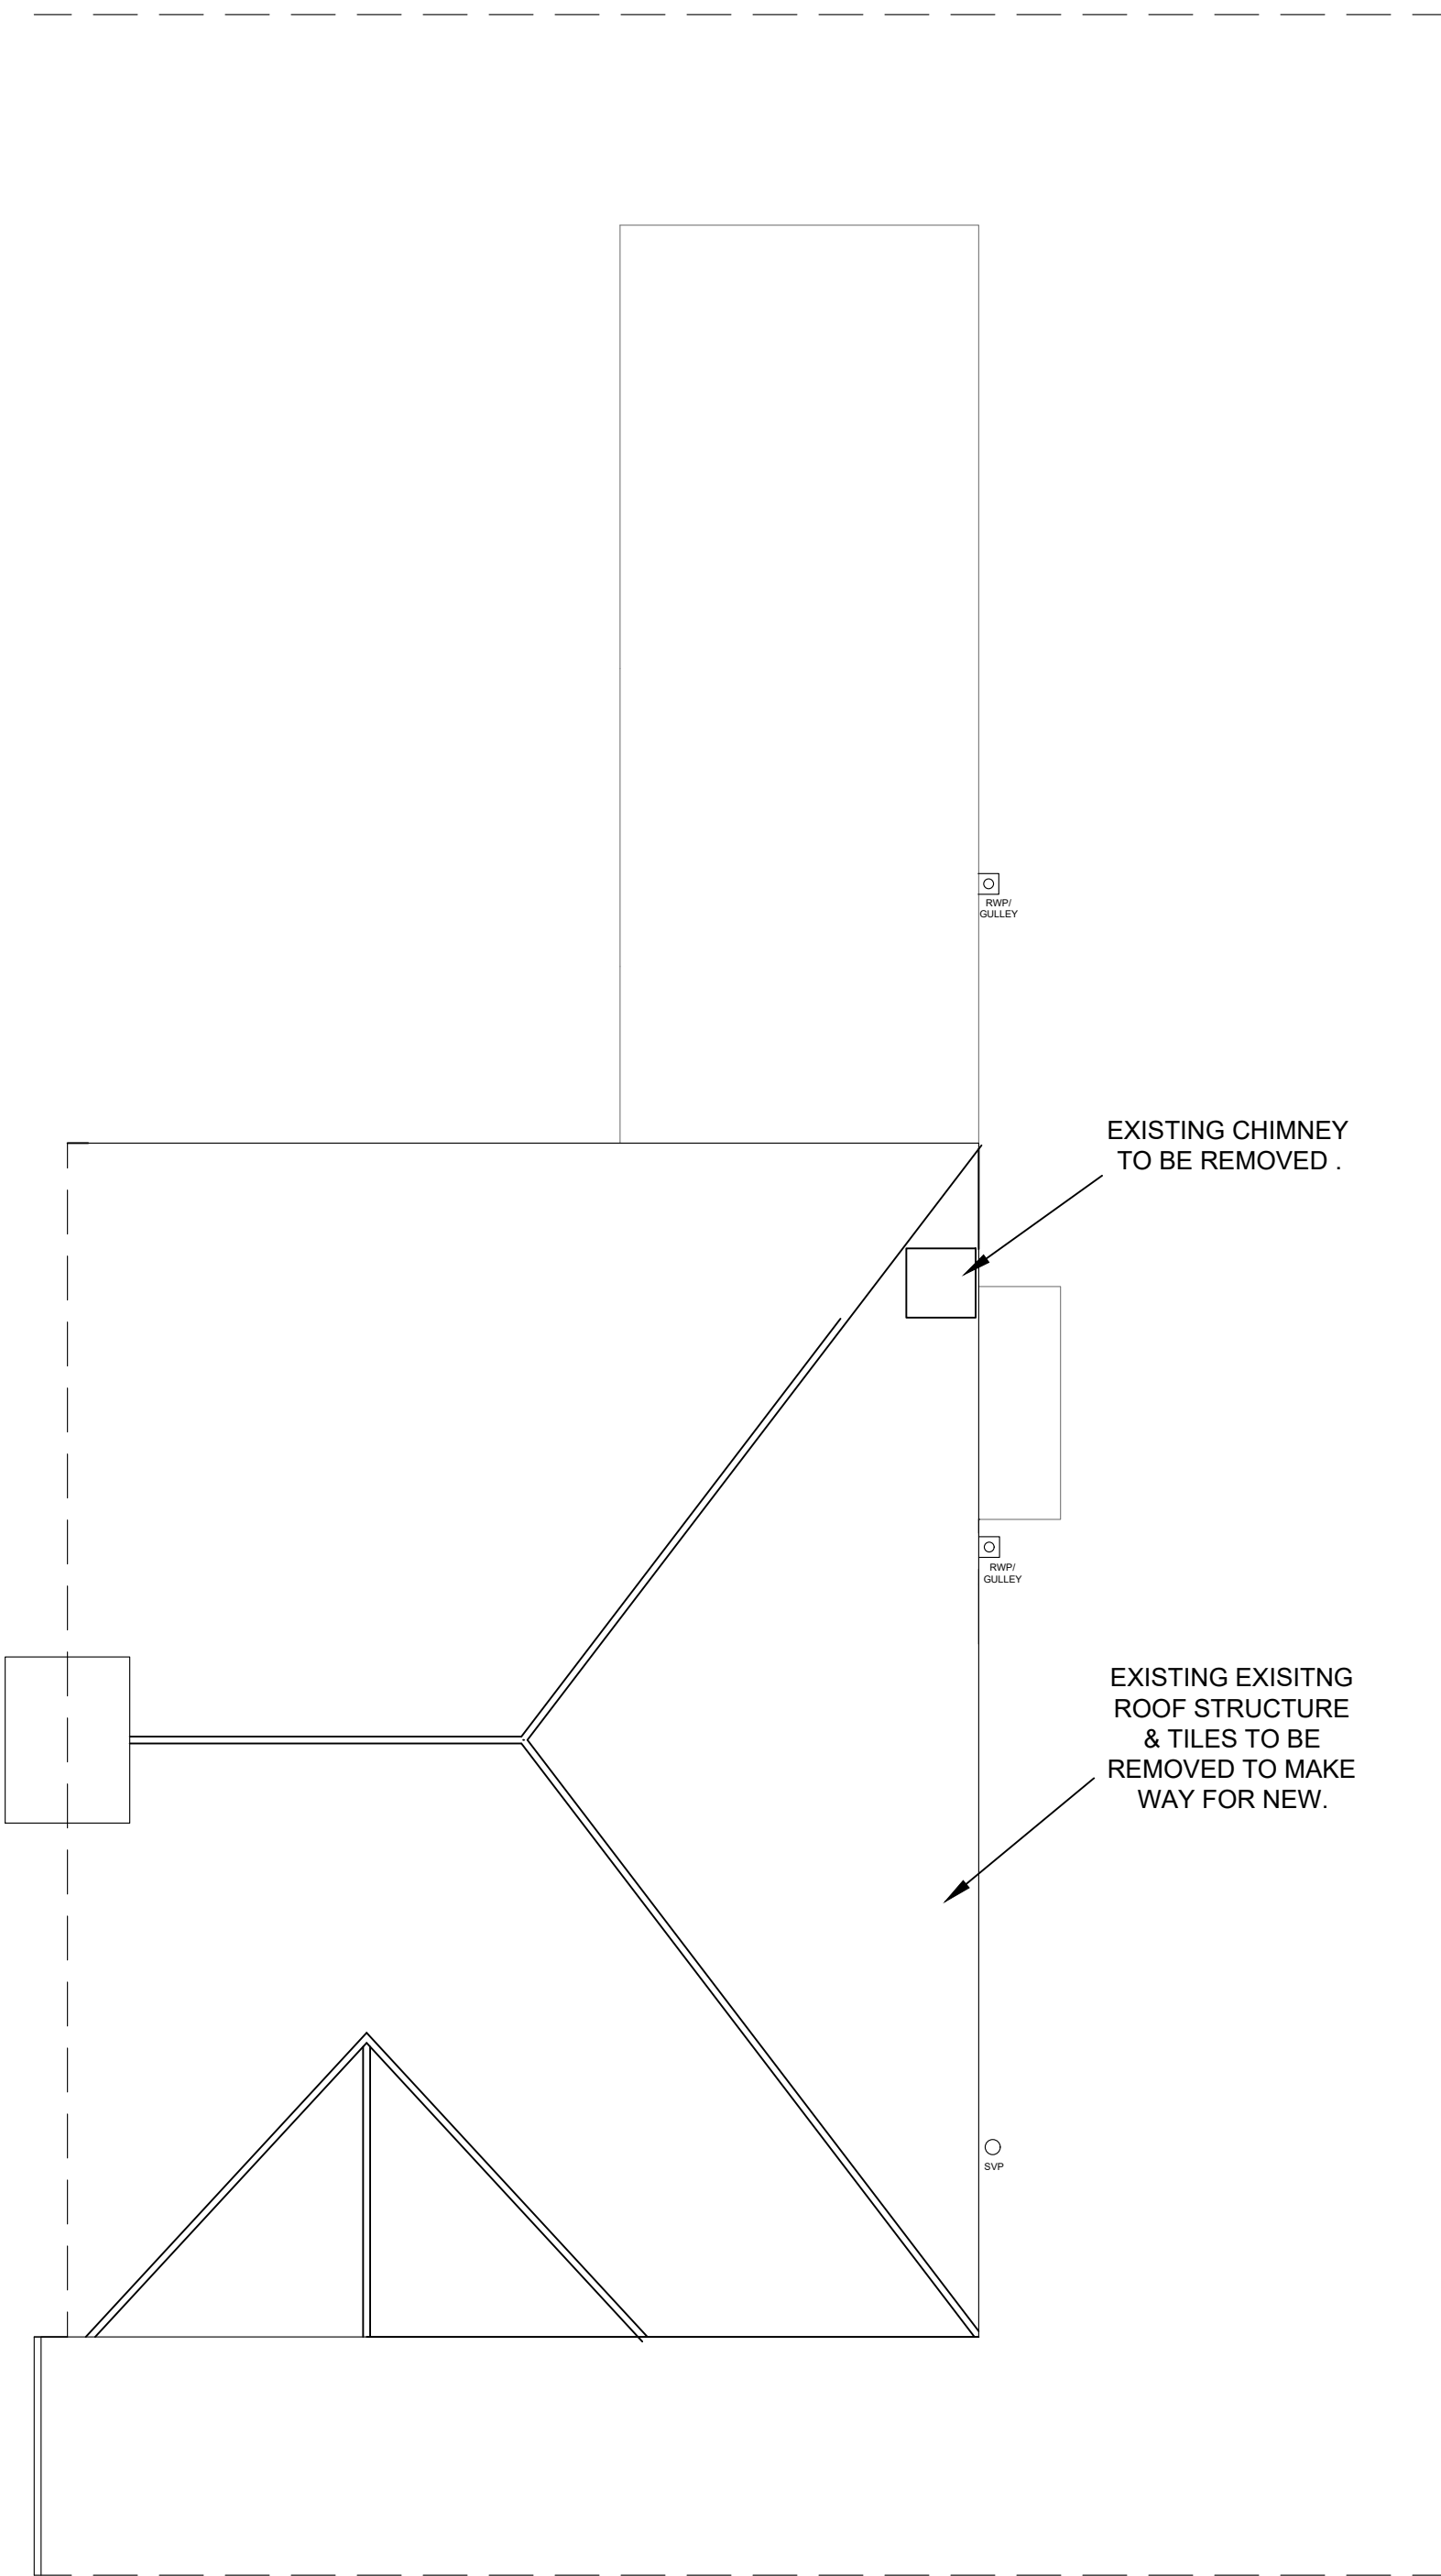

EXISTING ROOF PLAN

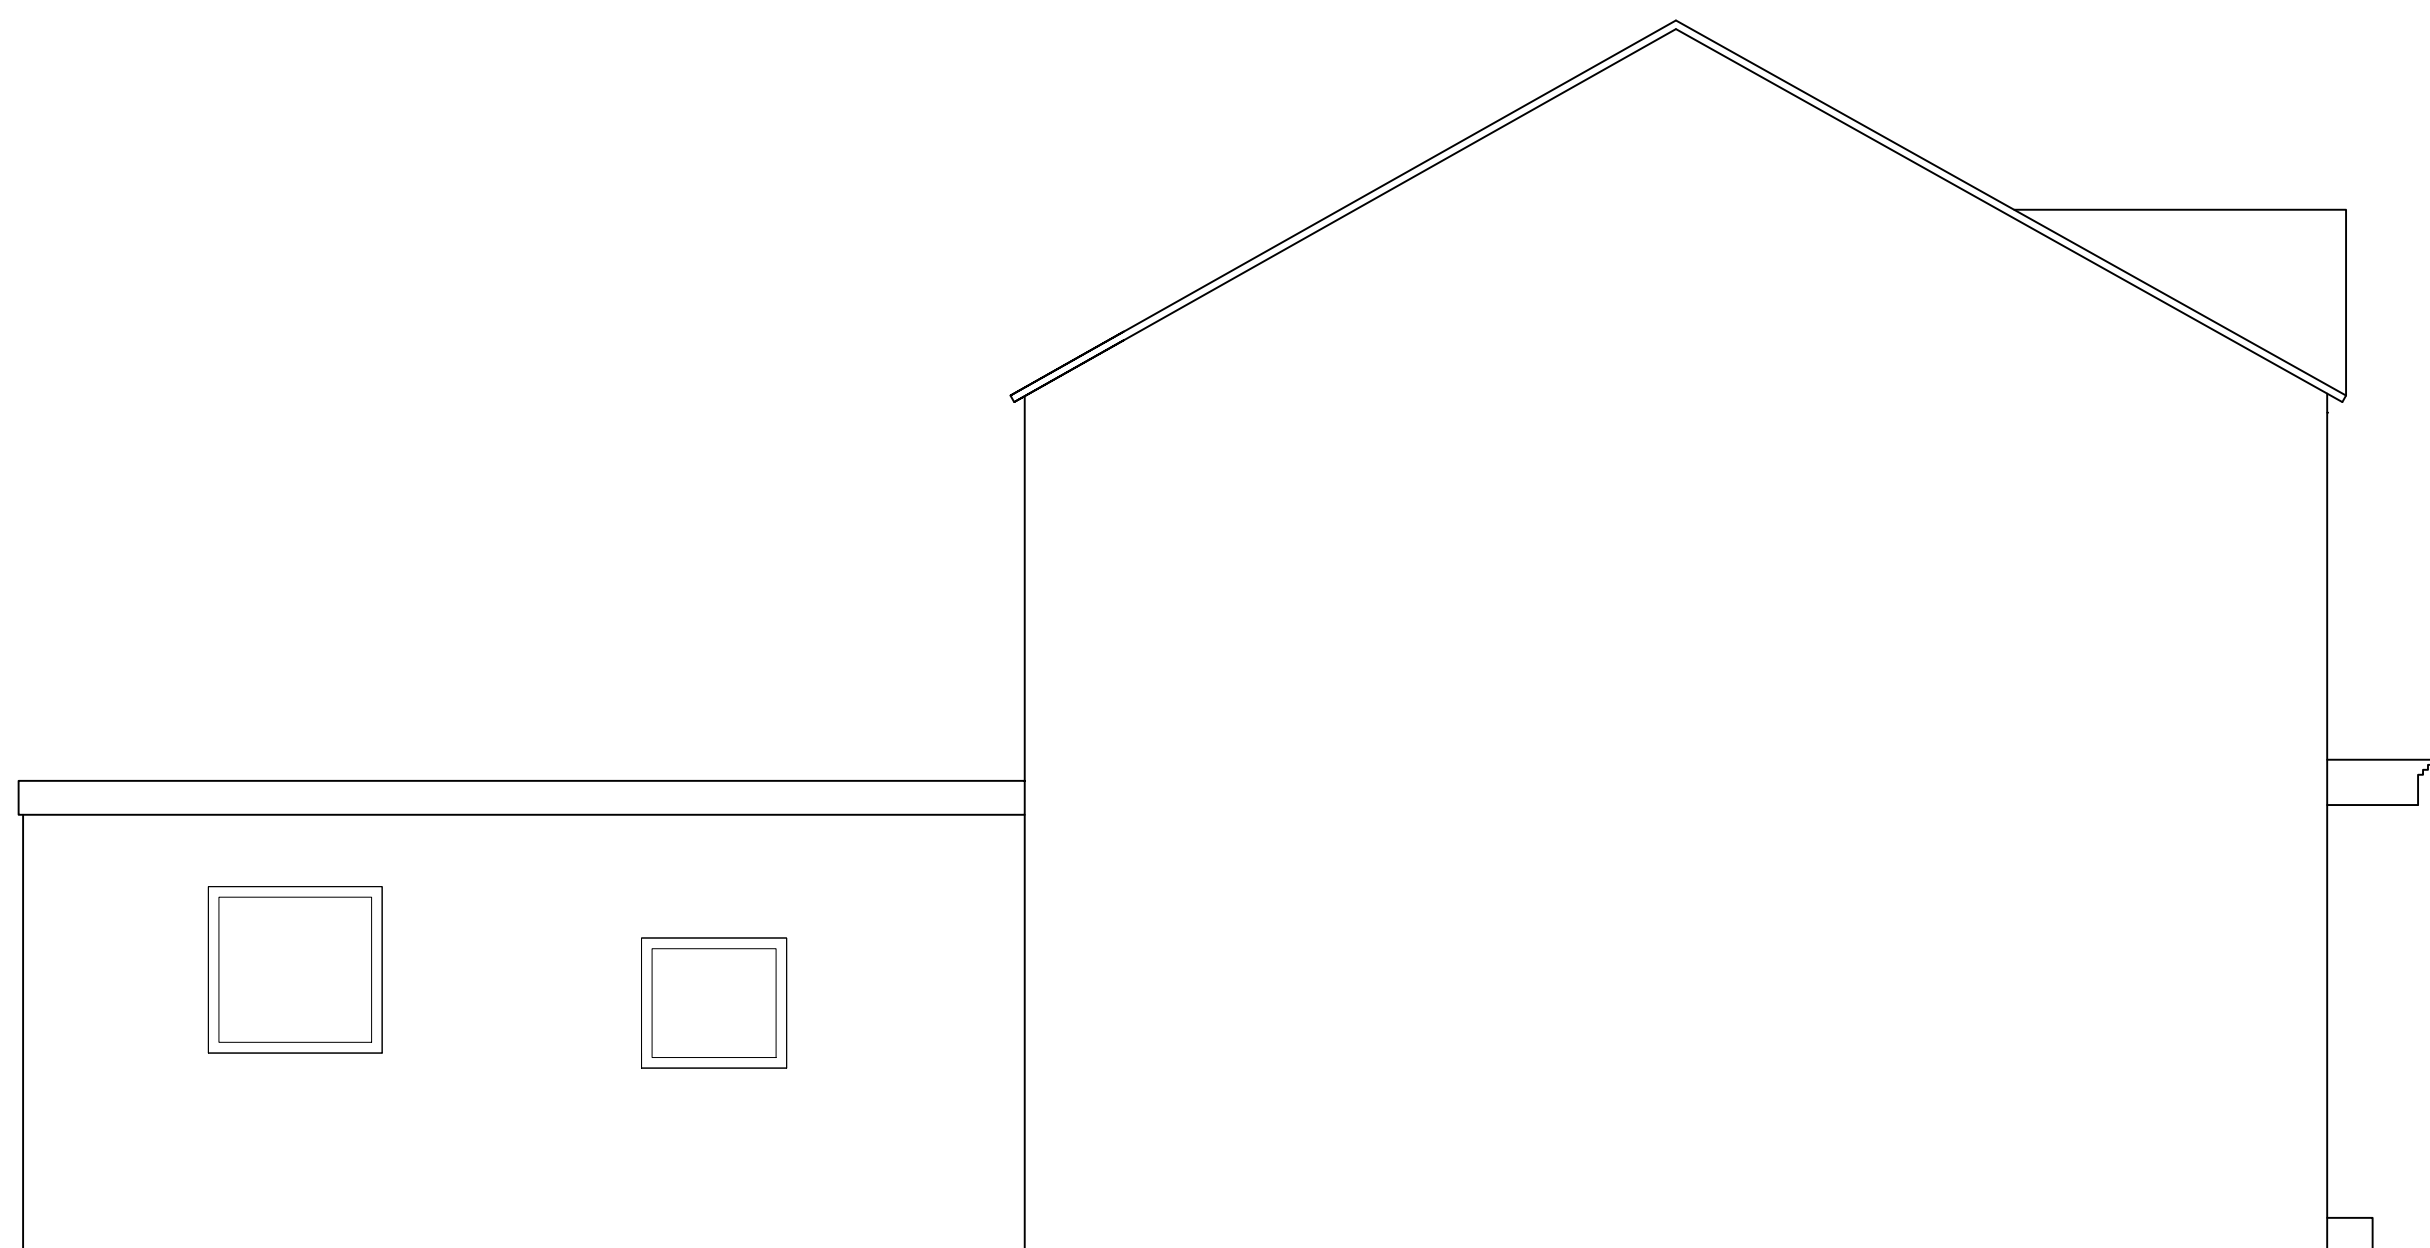

EXISTING SIDE ELEVATION B

F	SIDE ELEVATION B ADDED.	DS	28.06.26
E	EXISTING PLANS & ELEVATIONS AL(2)02 CREATED.	DS	07.06.26
D	2 storey extension.	DS	15.03.26
C	Loft conversion.	DS	02.03.26
B	Updated as client comments.	DS	31.01.26
A	Updated as client comments.	DS	04.01.26
rev	comments	initials	date

client

Eddie McCabe

project

84 ROBY ROAD

content

EXISTING PLANS & ELEVATIONS

scale	sheet	date	drawn by	checked
1:50/	A0	22.11.25	DS	
project number	drawing number			rev
57	AL(2)01			F

purpose of issue

FOR COMMENT

0mm 1000mm 2000mm 3000mm 4000mm 5000mm
SCALE BAR 1:50