





PROPOSED FRONT ELEVATION

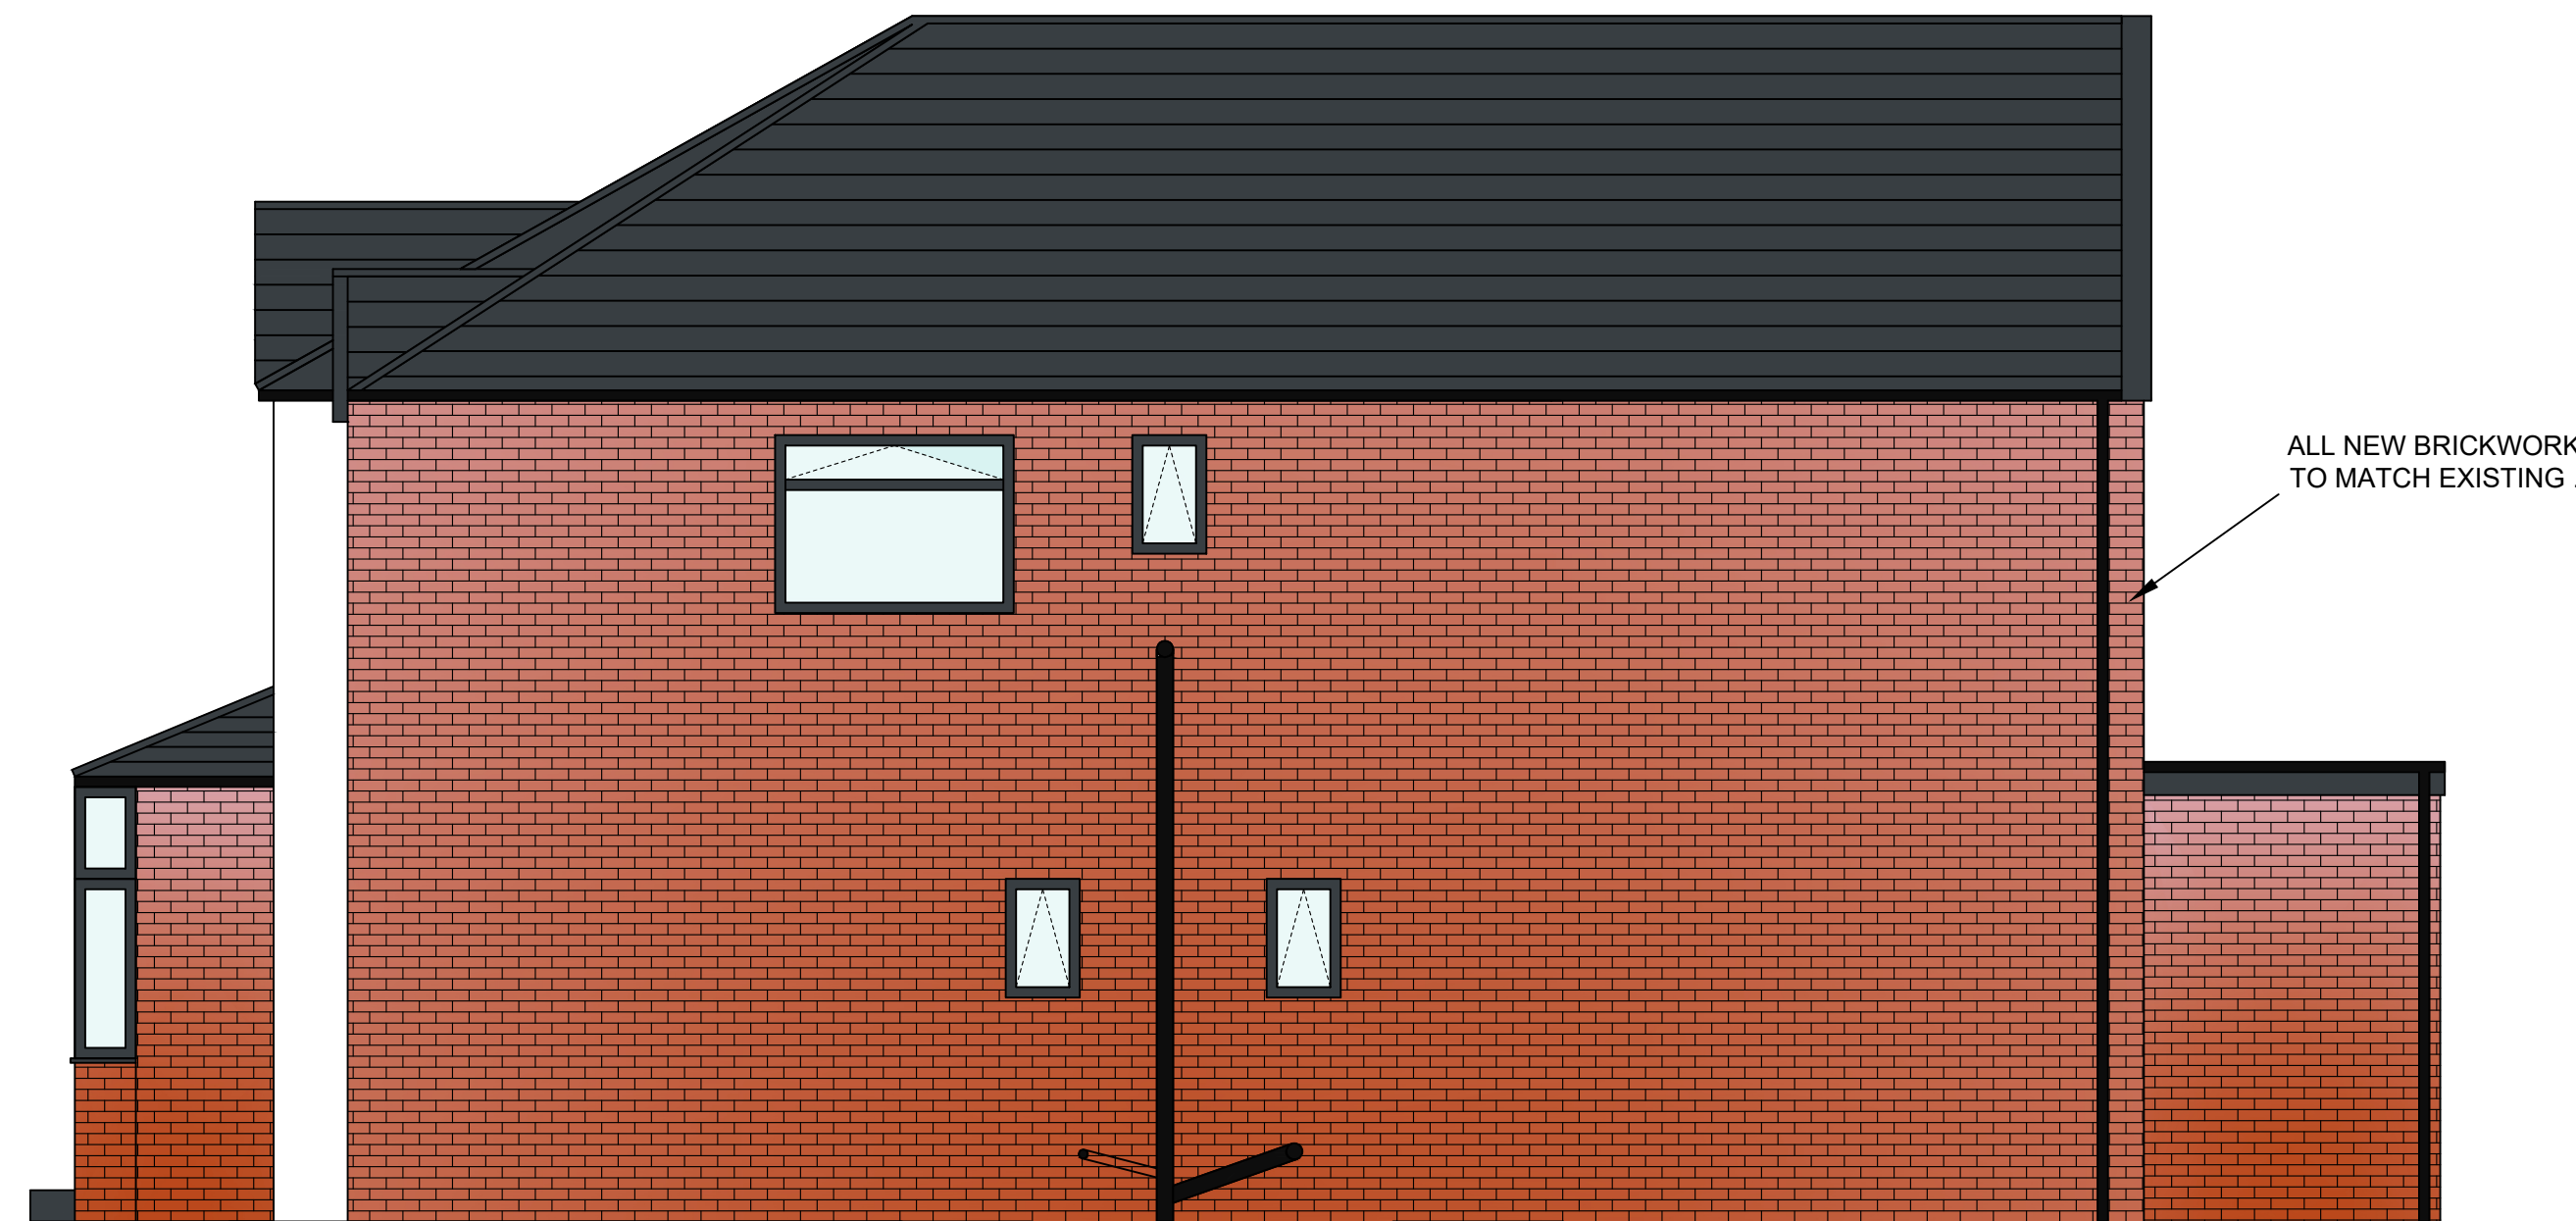


PROPOSED SIDE ELEVATION A




PROPOSED REAR ELEVATION

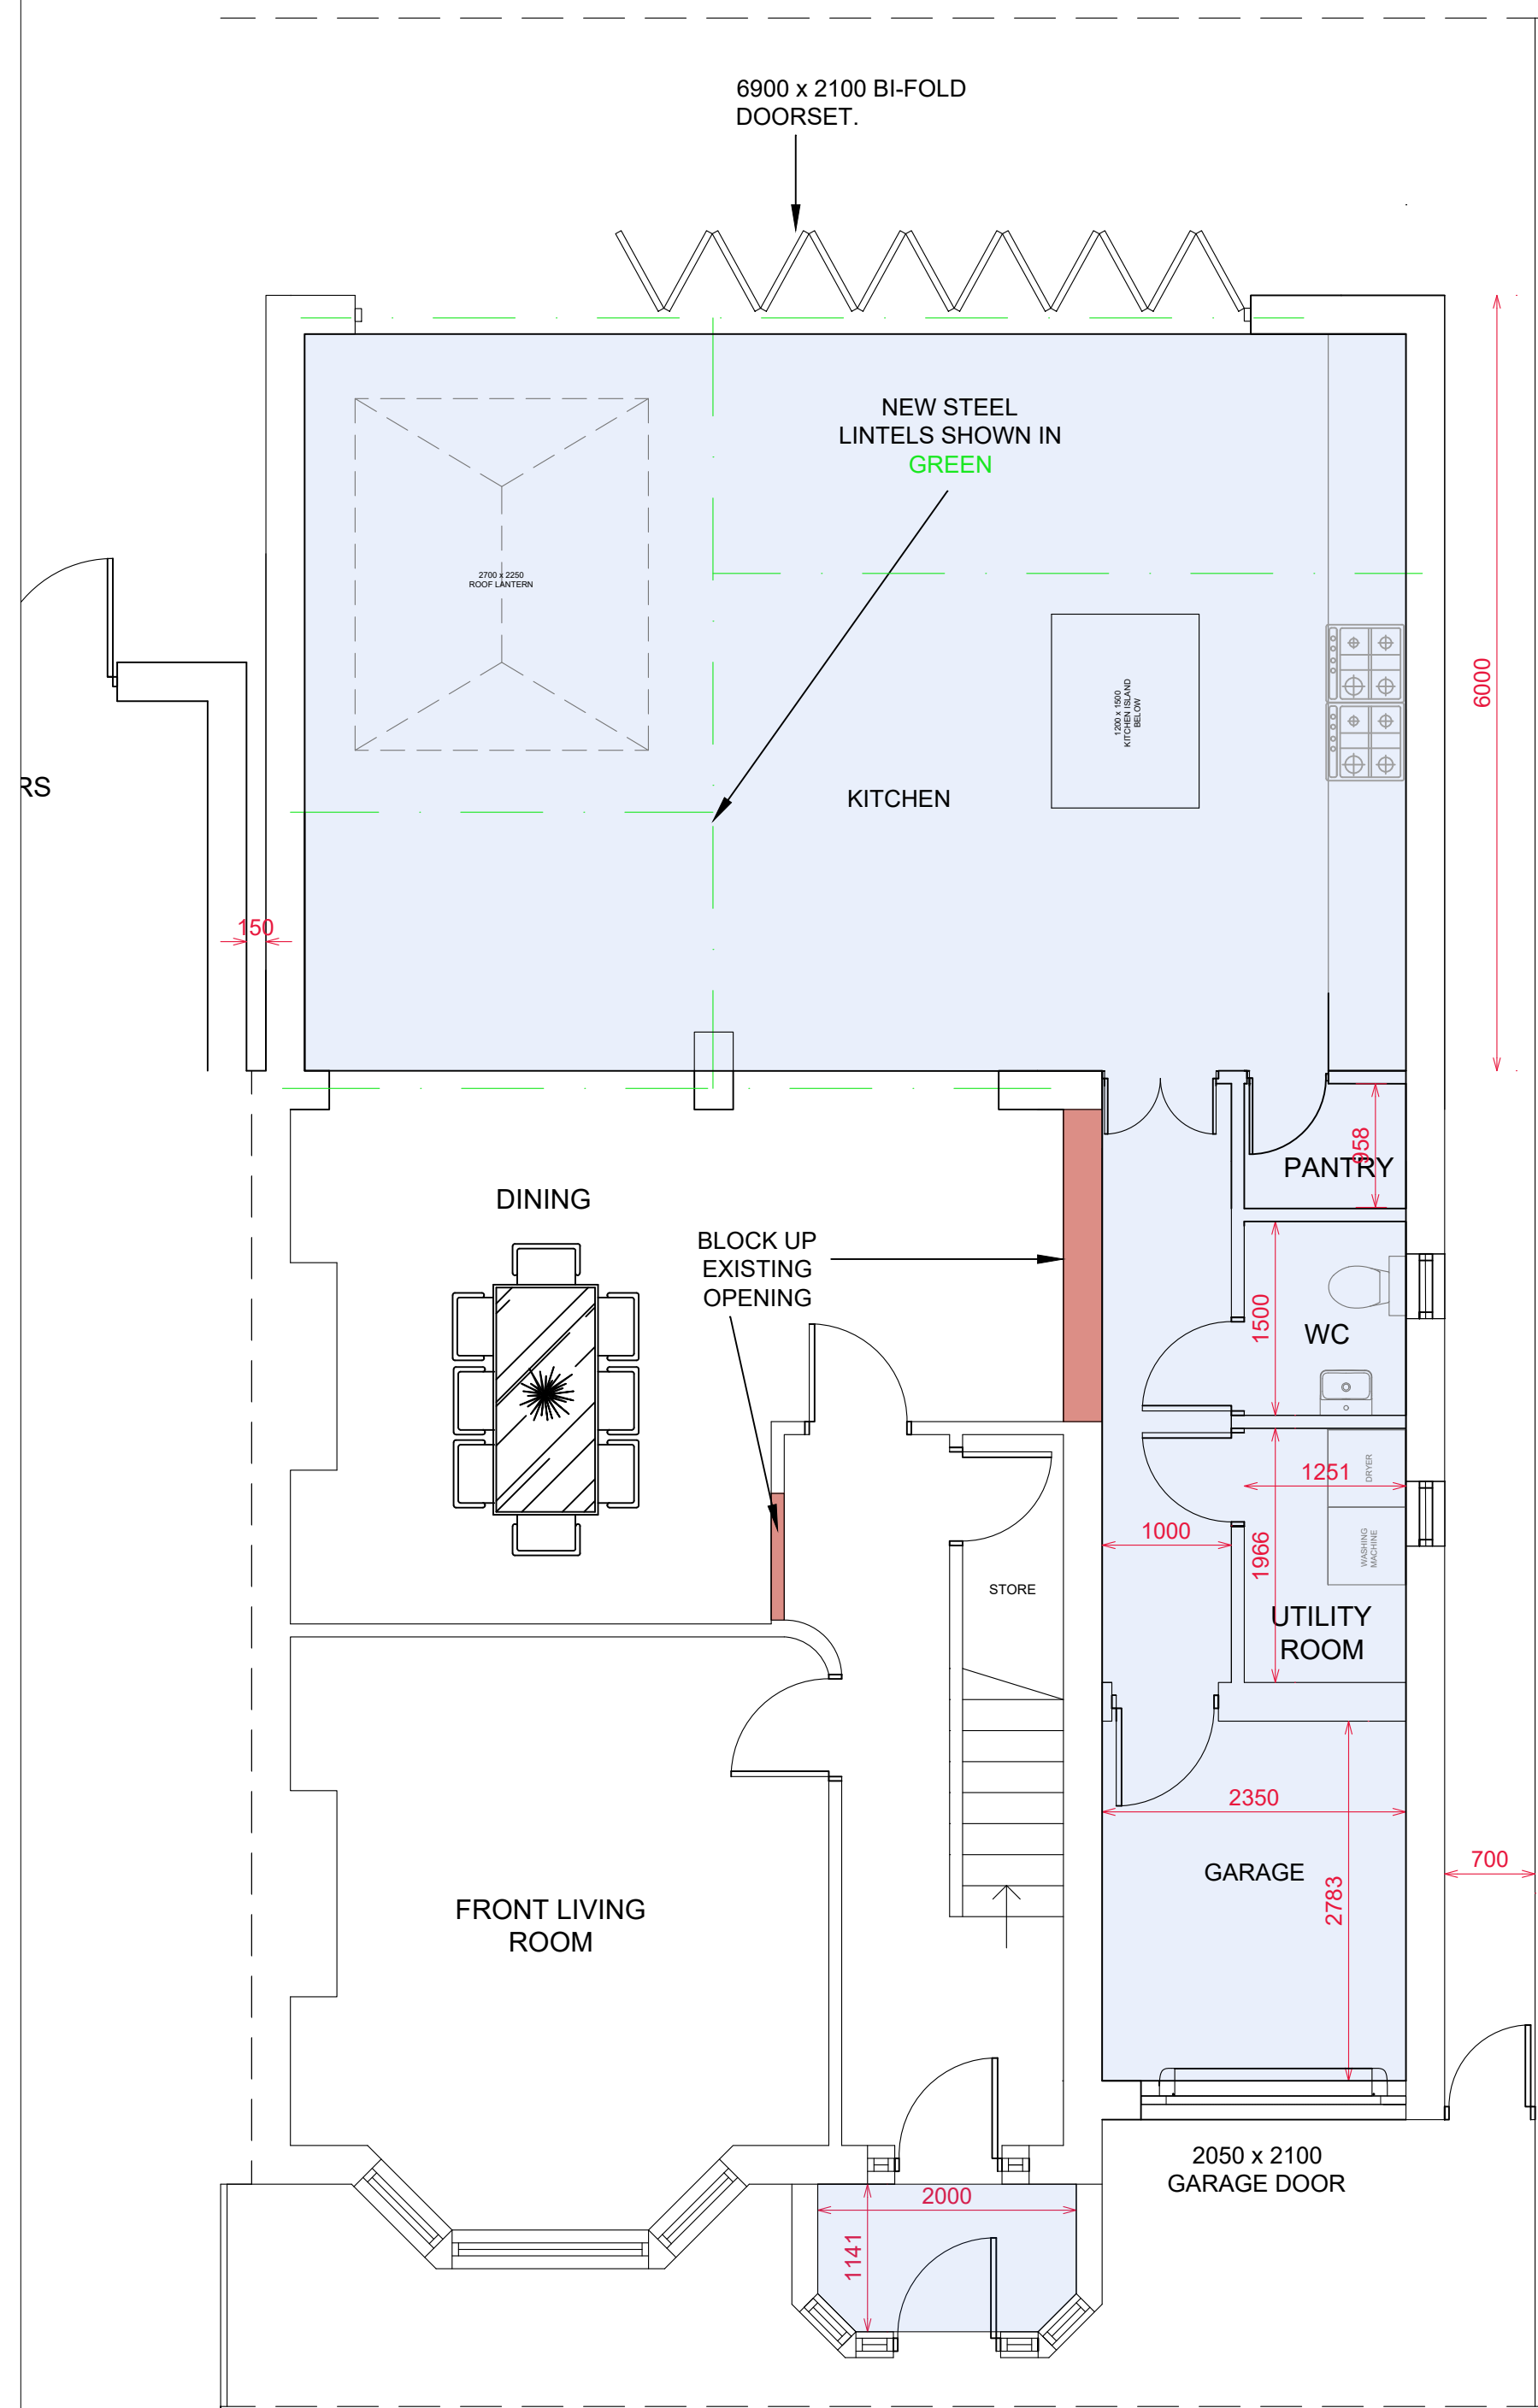


PROPOSED GF PLAN

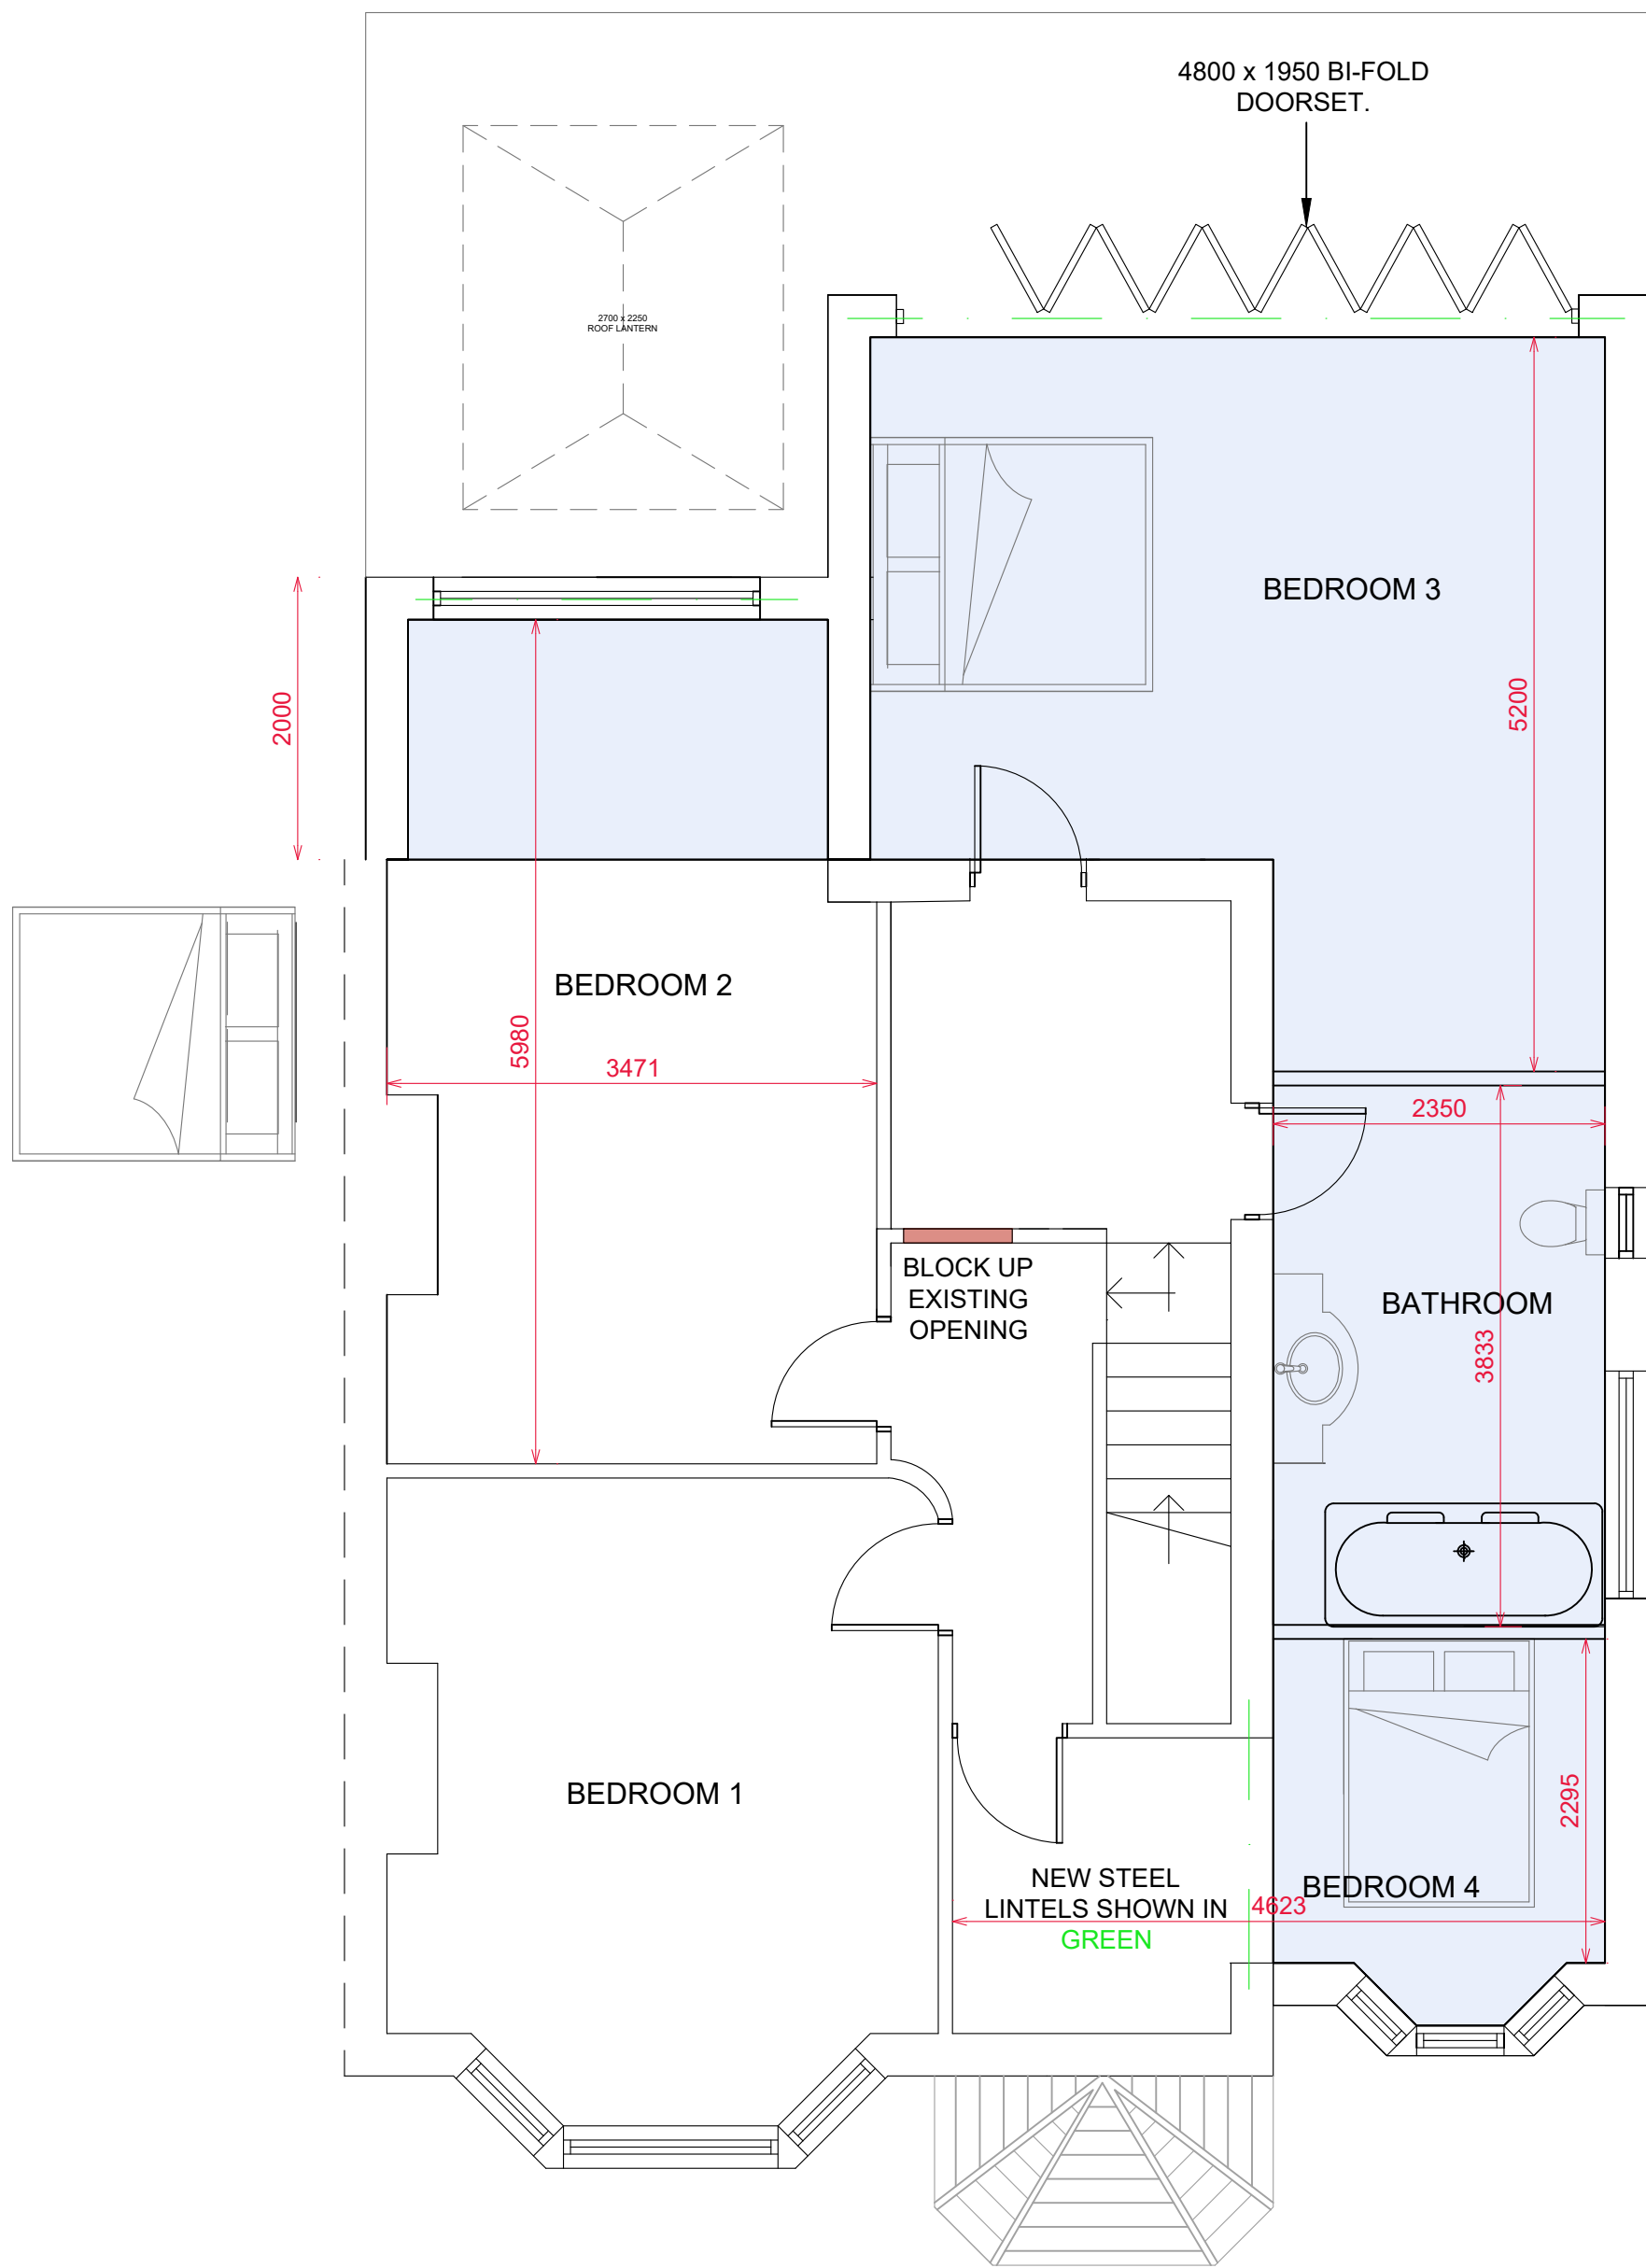

PROPOSED FF PLAN

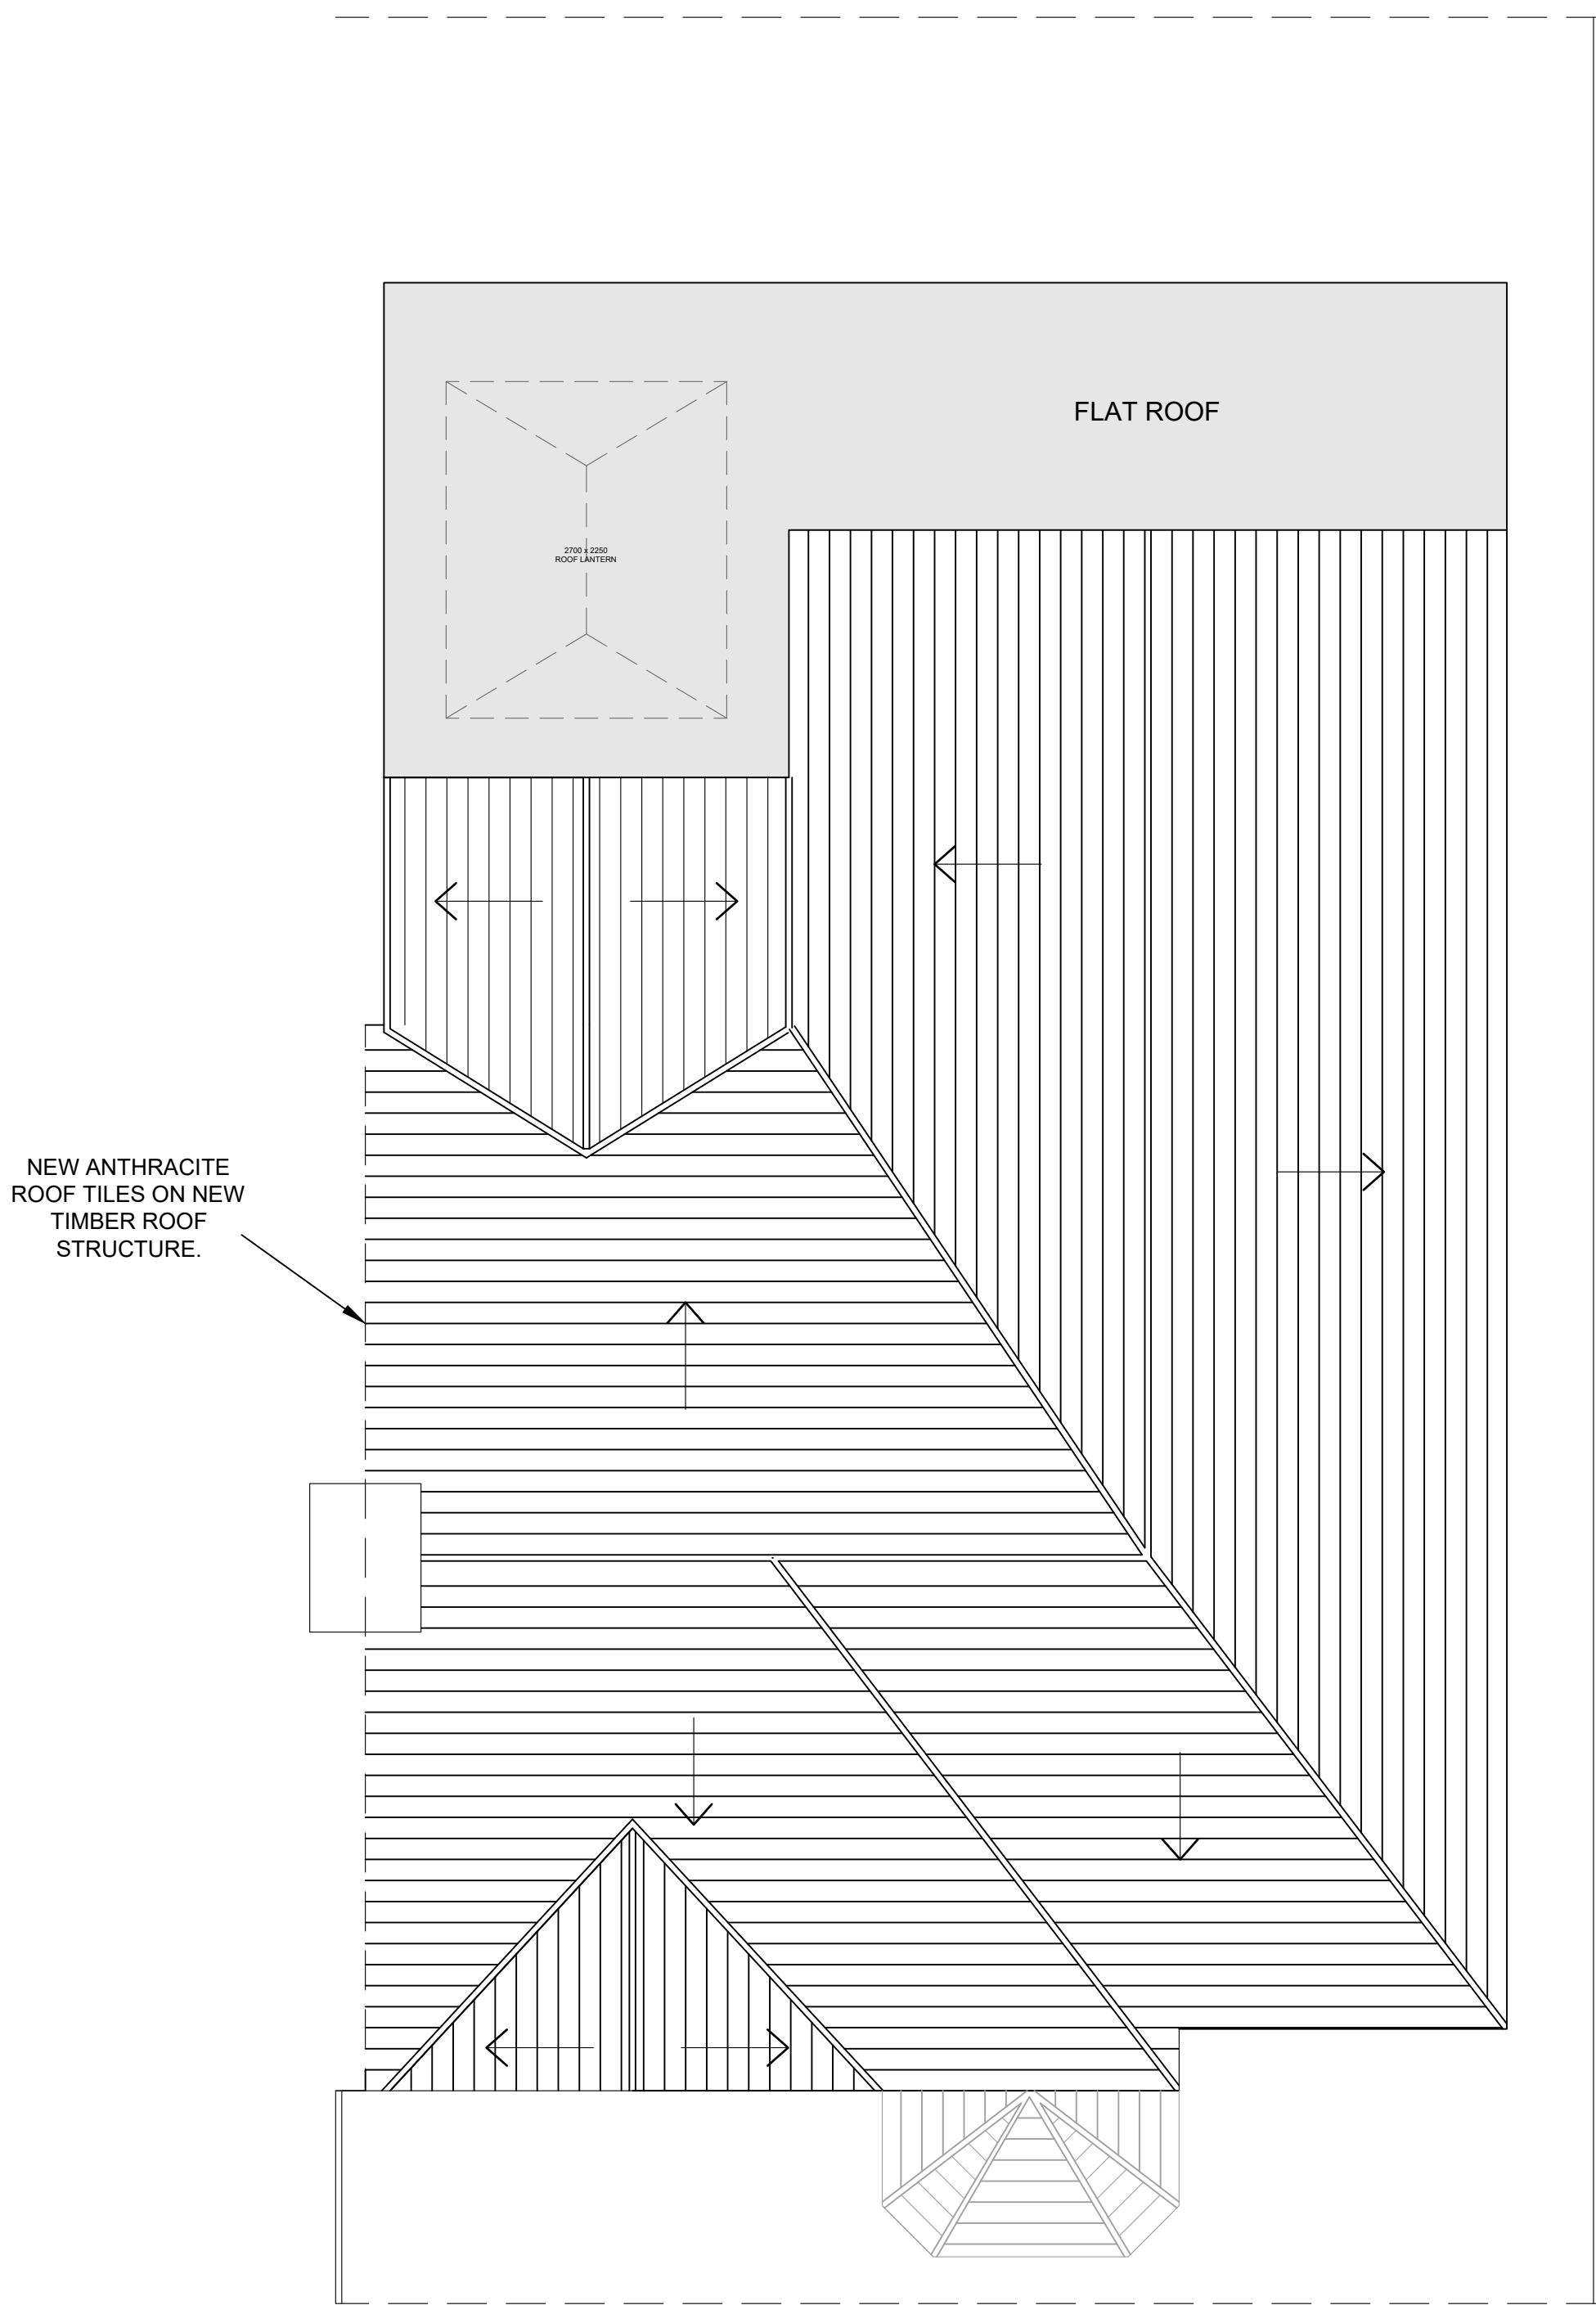

PROPOSED ROOF PLAN

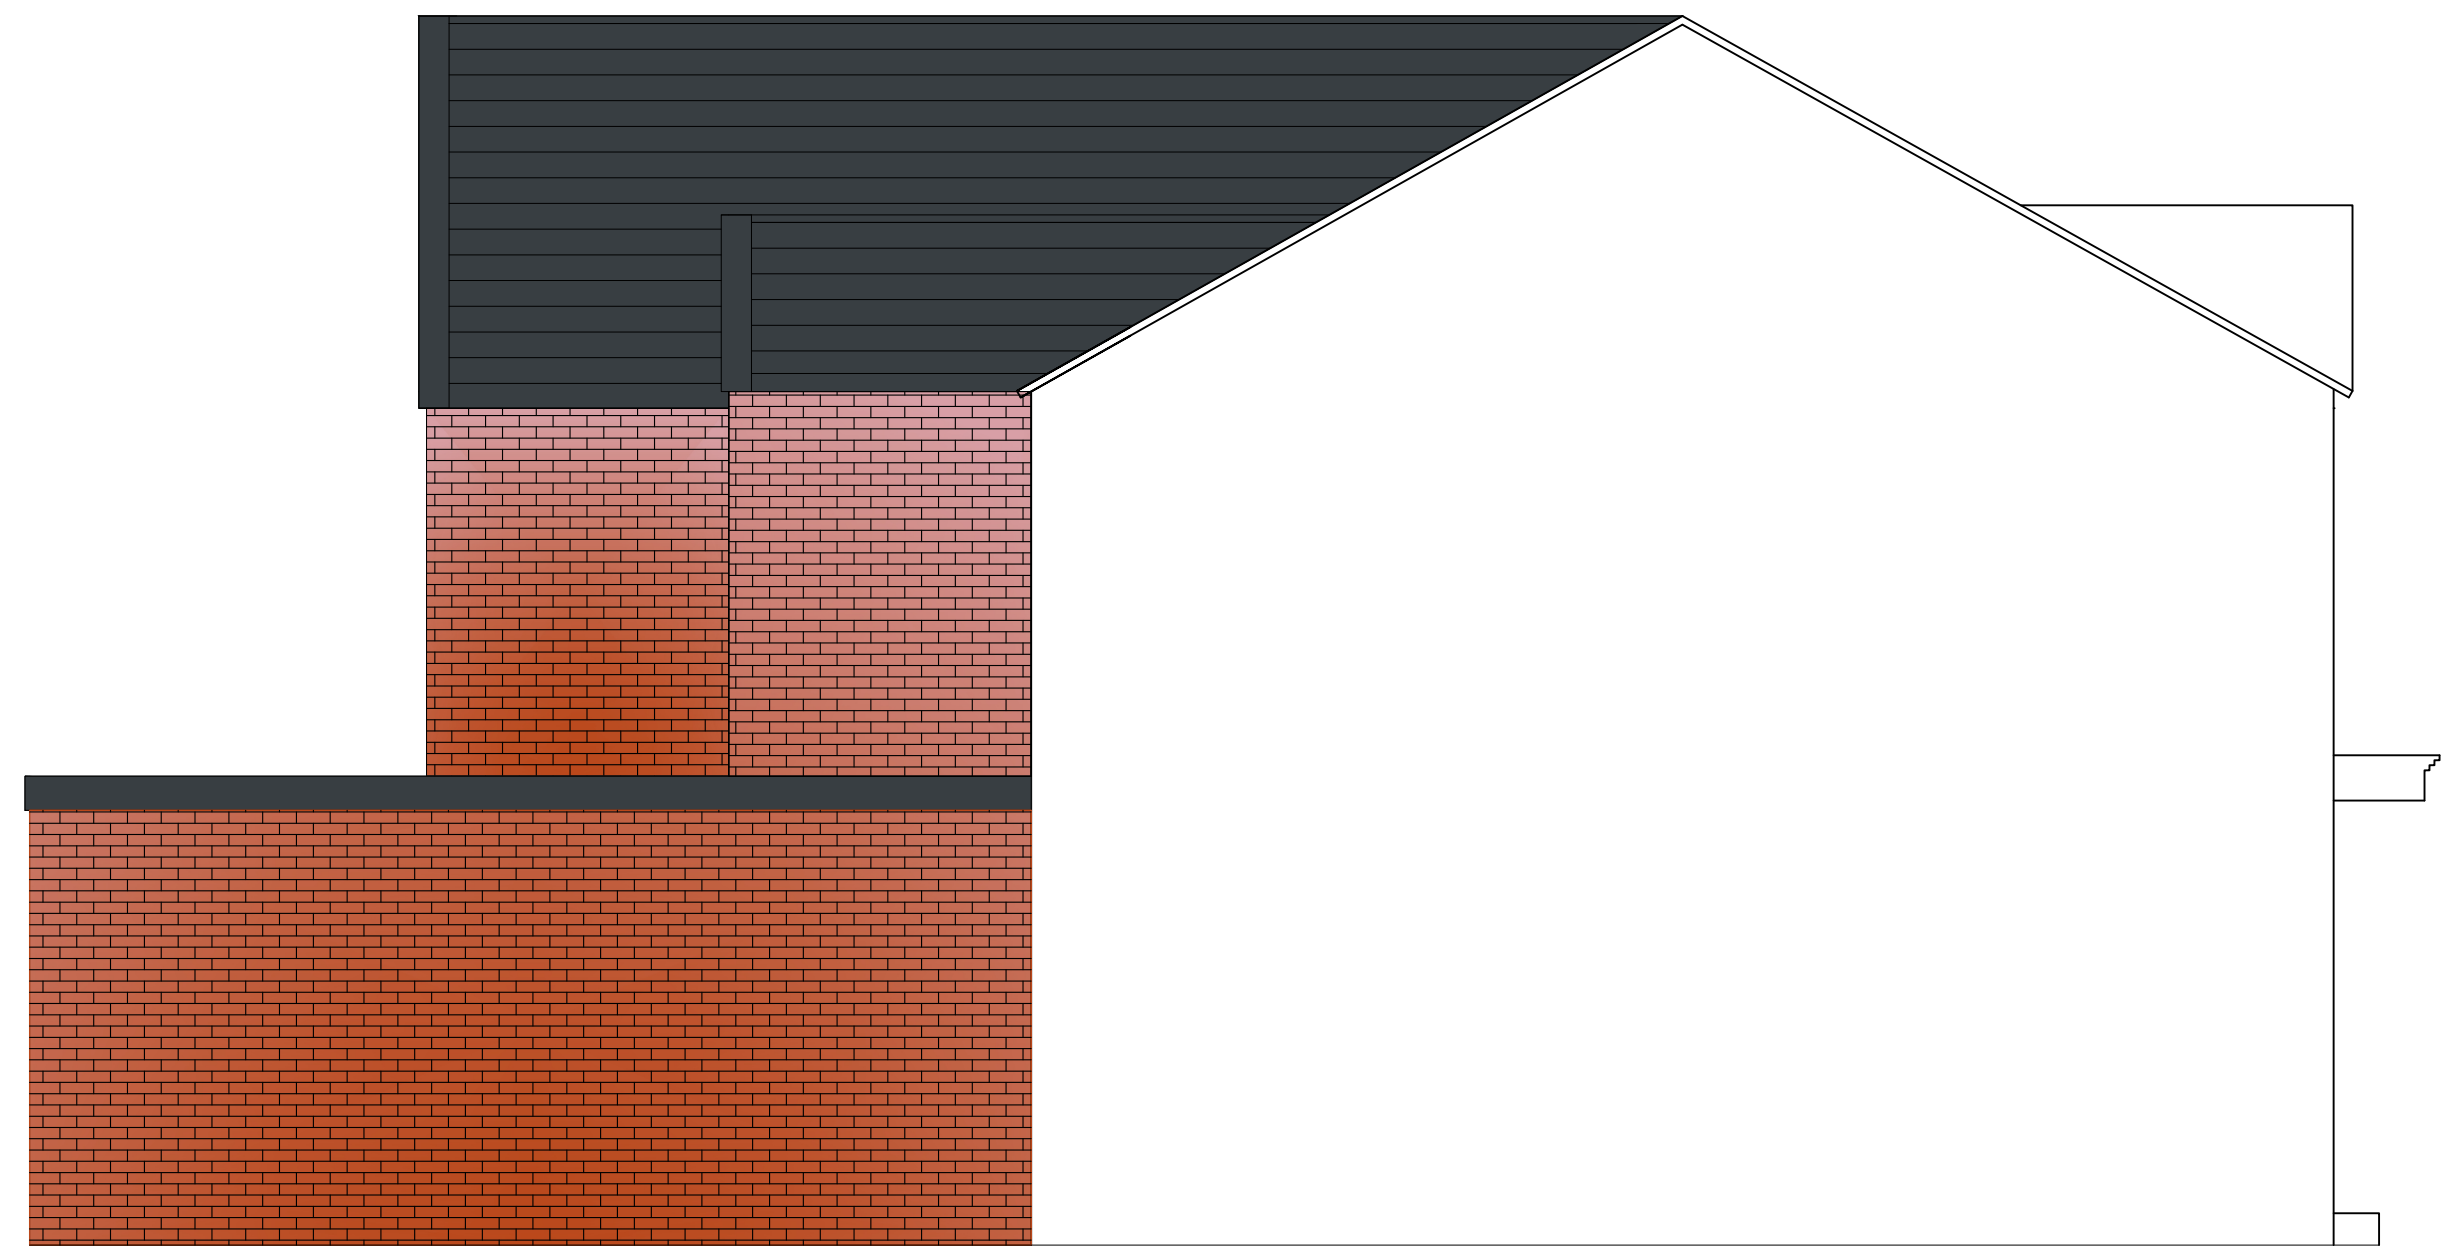

PROPOSED SIDE ELEVATION B

A	Side elevation B	DS	28.06.26
rev	comments	initials	date

client

Eddie McCabe

project

84 ROBY ROAD

content

PROPOSED PLANS & ELEVATIONS

scale	sheet	date	drawn by	checked
1:50/	A0	22.11.25	DS	
project number	drawing number			rev
57	AL(2)02			A

purpose of issue

FOR COMMENT

