





EXISTING SITE PLAN
SCALE 1:200

 


SCALE 1:200

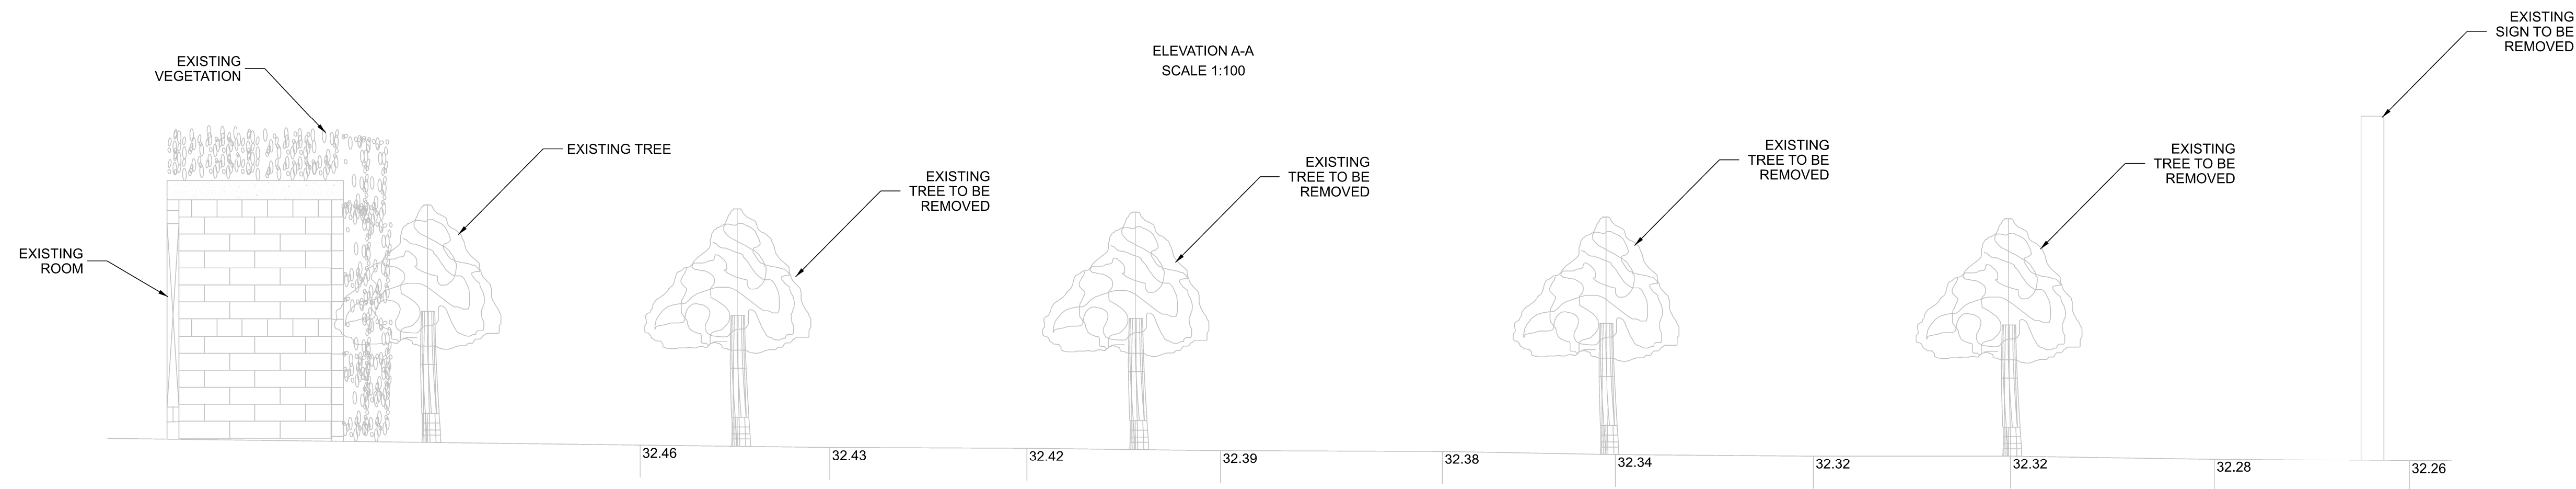

ELEVATION A-A
SCALE 1:100

ELEVATION B-B
SCALE 1:50

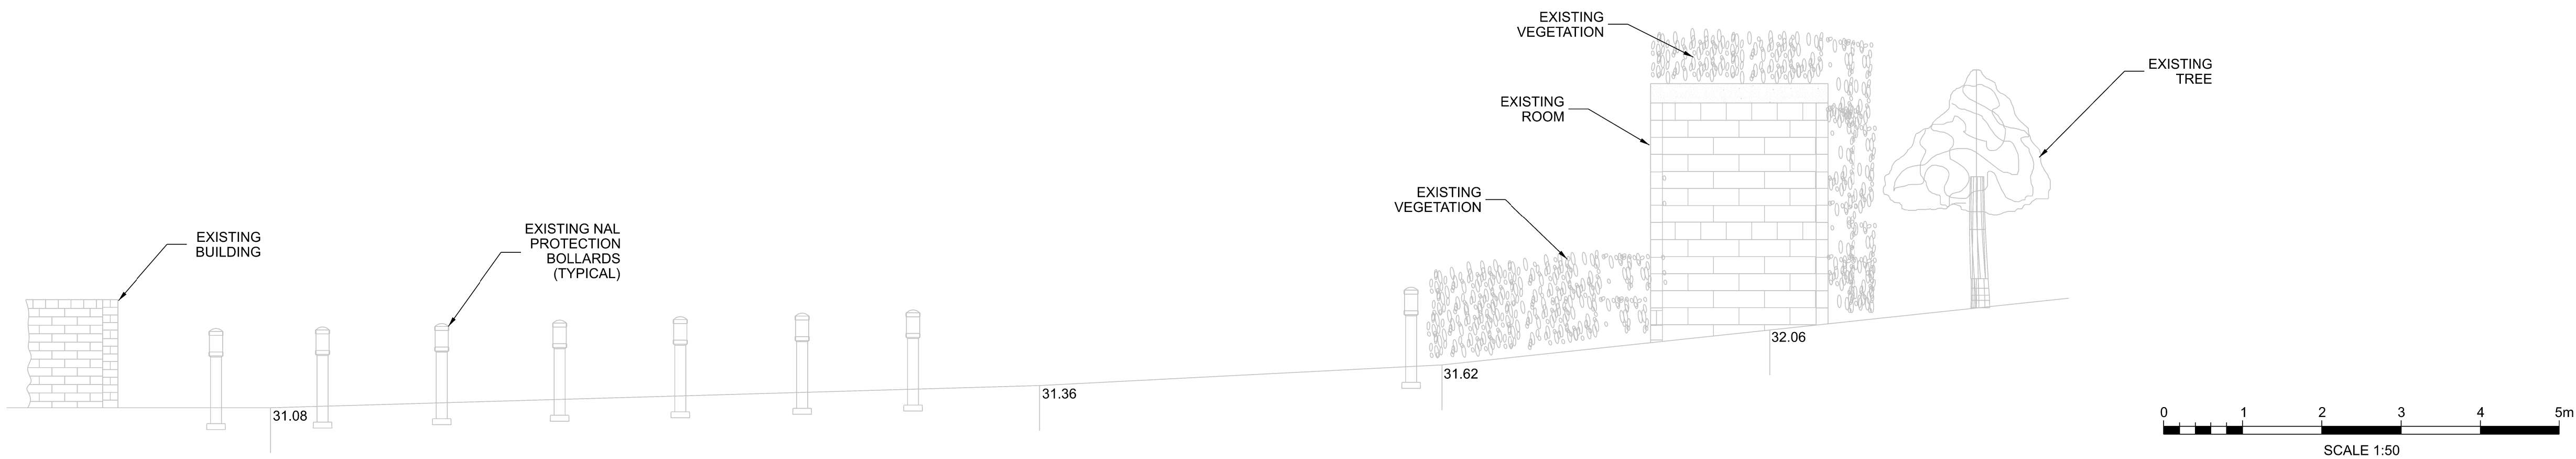

SCALE 1:50

NOTES:

1. ALL DIMENSIONS ARE IN MILLIMETRES (mm) AND LEVELS ARE IN METERS (m) UNLESS STATED OTHERWISE.

COLOUR CONVENTIONS	
BLACK	- EXISTING OR UNCHANGED
BLUE	- MODIFIED OR TO BE MOVED
GREEN	- REDUNDANT OR TO BE REMOVED
RED	- PROPOSED OR ADDITIONAL
PURPLE	- WORKS FOR FUTURE

P01	29/02/24	ISSUED FOR REVIEW	HP	SV	VS
Rev	Date	Description of Revisions	Drawn	Chkd	Appr

Suitability S0 - WORK IN PROGRESS



Poise Group Ltd
124 City Road
London
EC1V 2NX

Contractor(s)



Ionity GmbH
Moosacher Strasse 84,
D-80809 Munich
Germany

Project

IONITY
VILLAGE HOTEL
LIVERPOOL

Drawing Title

EXISTING SITE ELEVATION LAYOUT

Designed	HARSHAD	Signed		Date	27/02/24
Drawn	HARSHAD	Signed		Date	27/02/24
Checked	S VENKATESHA	Signed		Date	28/02/24
Approved	V SHAH	Signed		Date	29/02/24

Scale(s)	R.T.D	ELR & Mileage	ELR&Mileage
----------	-------	---------------	-------------

Alternative Reference	Sheet	01	of 01
-----------------------	-------	----	-------

Drawing Number	Revision	P01
8314-POI-DRG-CIV-500014		