



SCALE 1:50

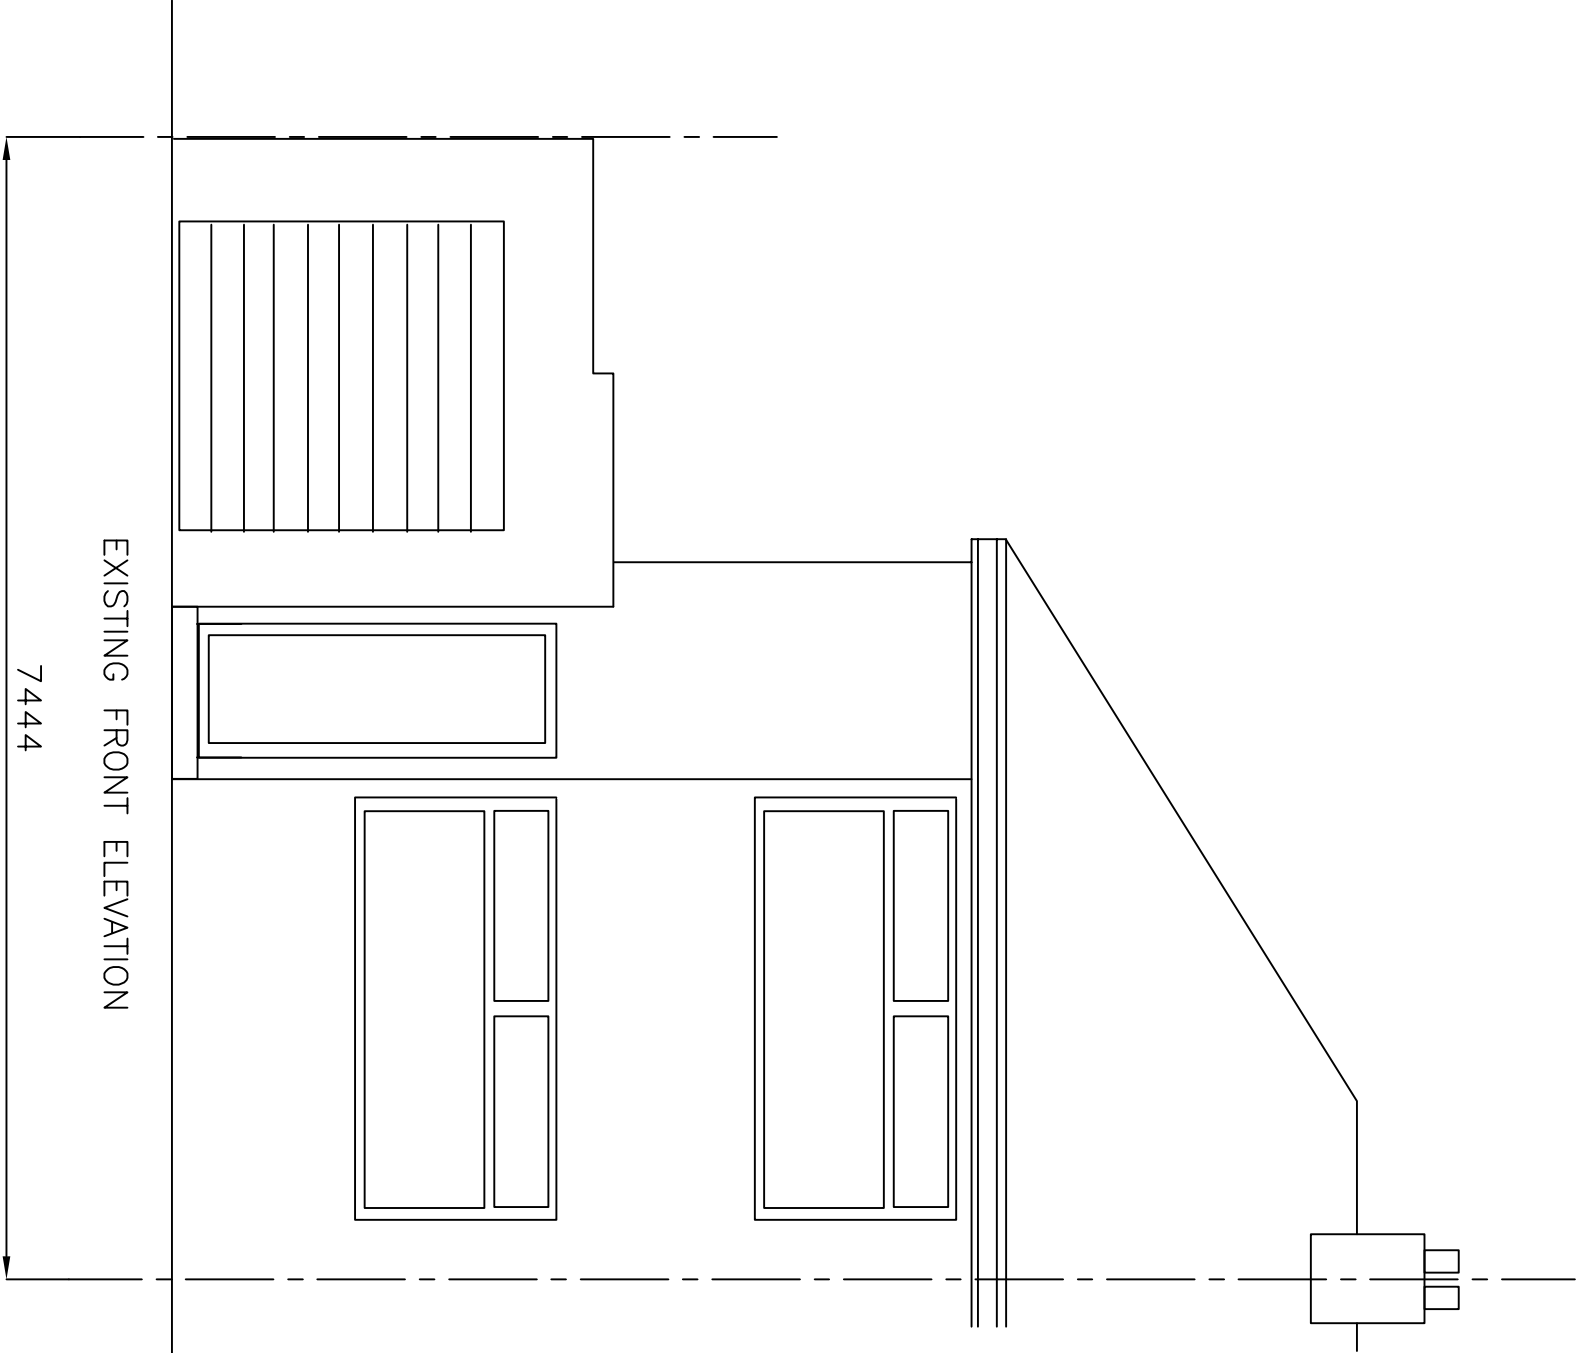

7444

EXISTING FRONT ELEVATION

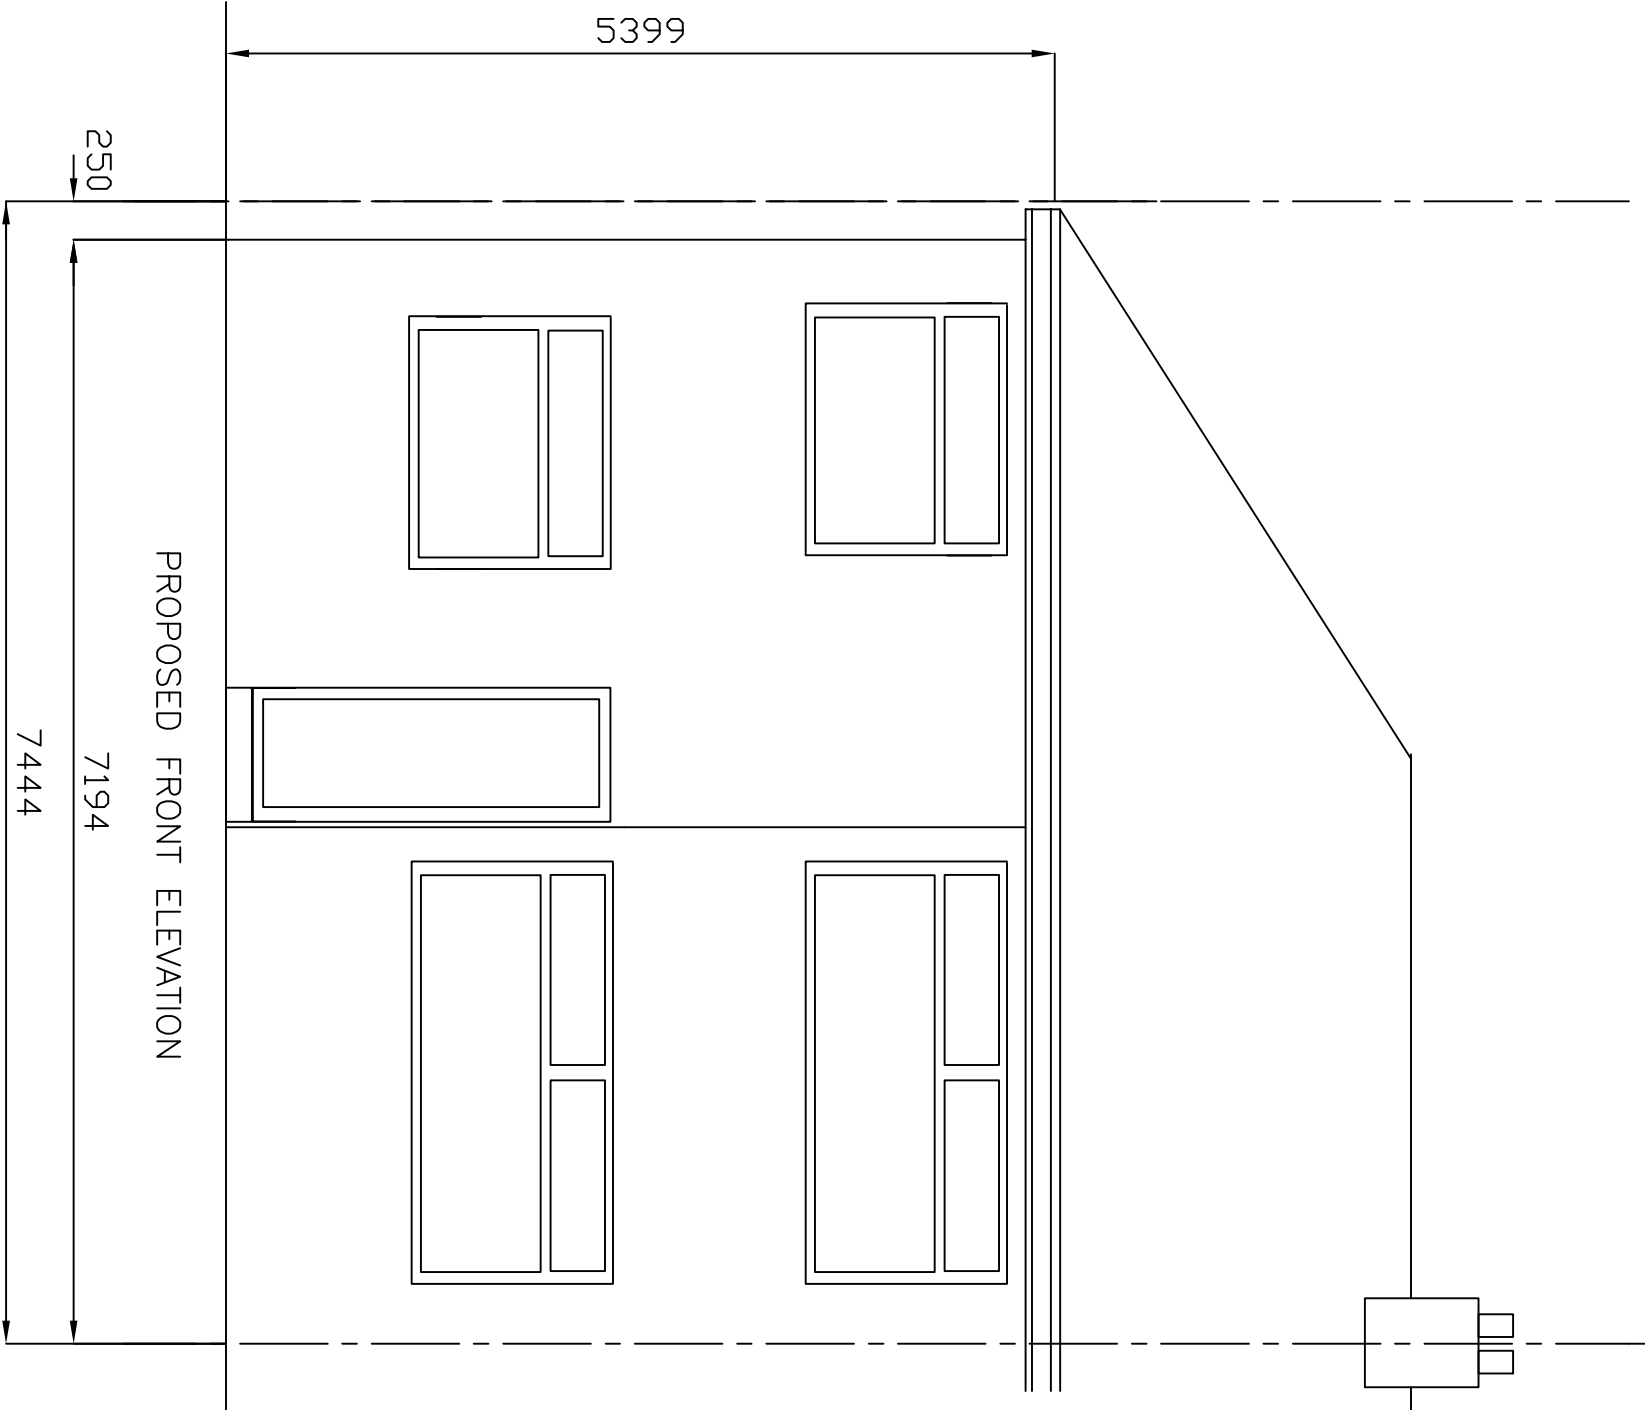

250

7194

7444

PROPOSED FRONT ELEVATION