


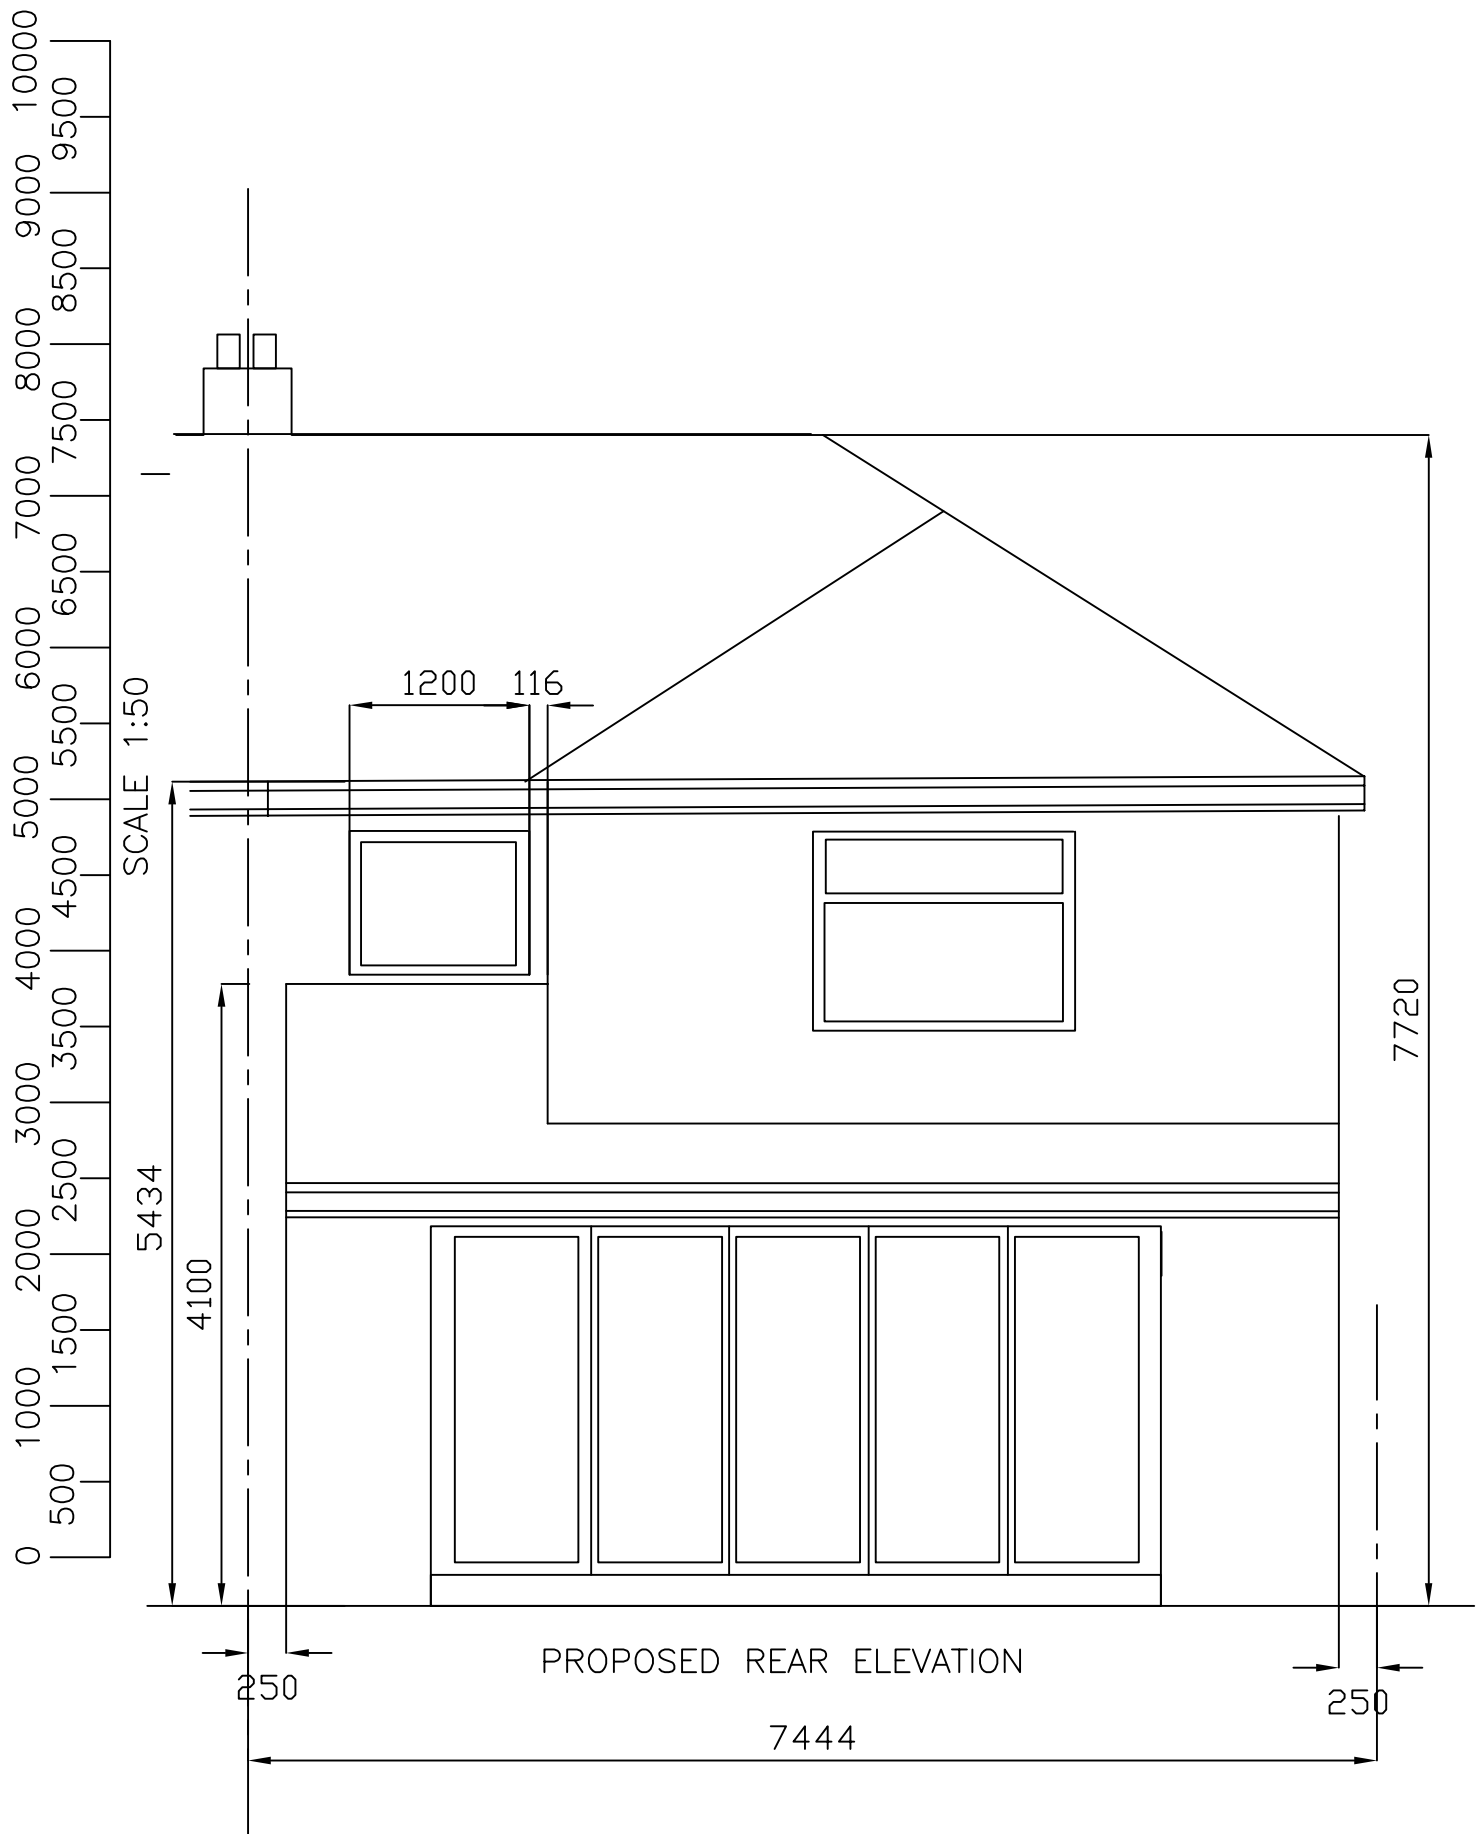

DRG 16A PROPOSED REAR ELEVATION
SCALE 1:50 A4 PORTRAIT