




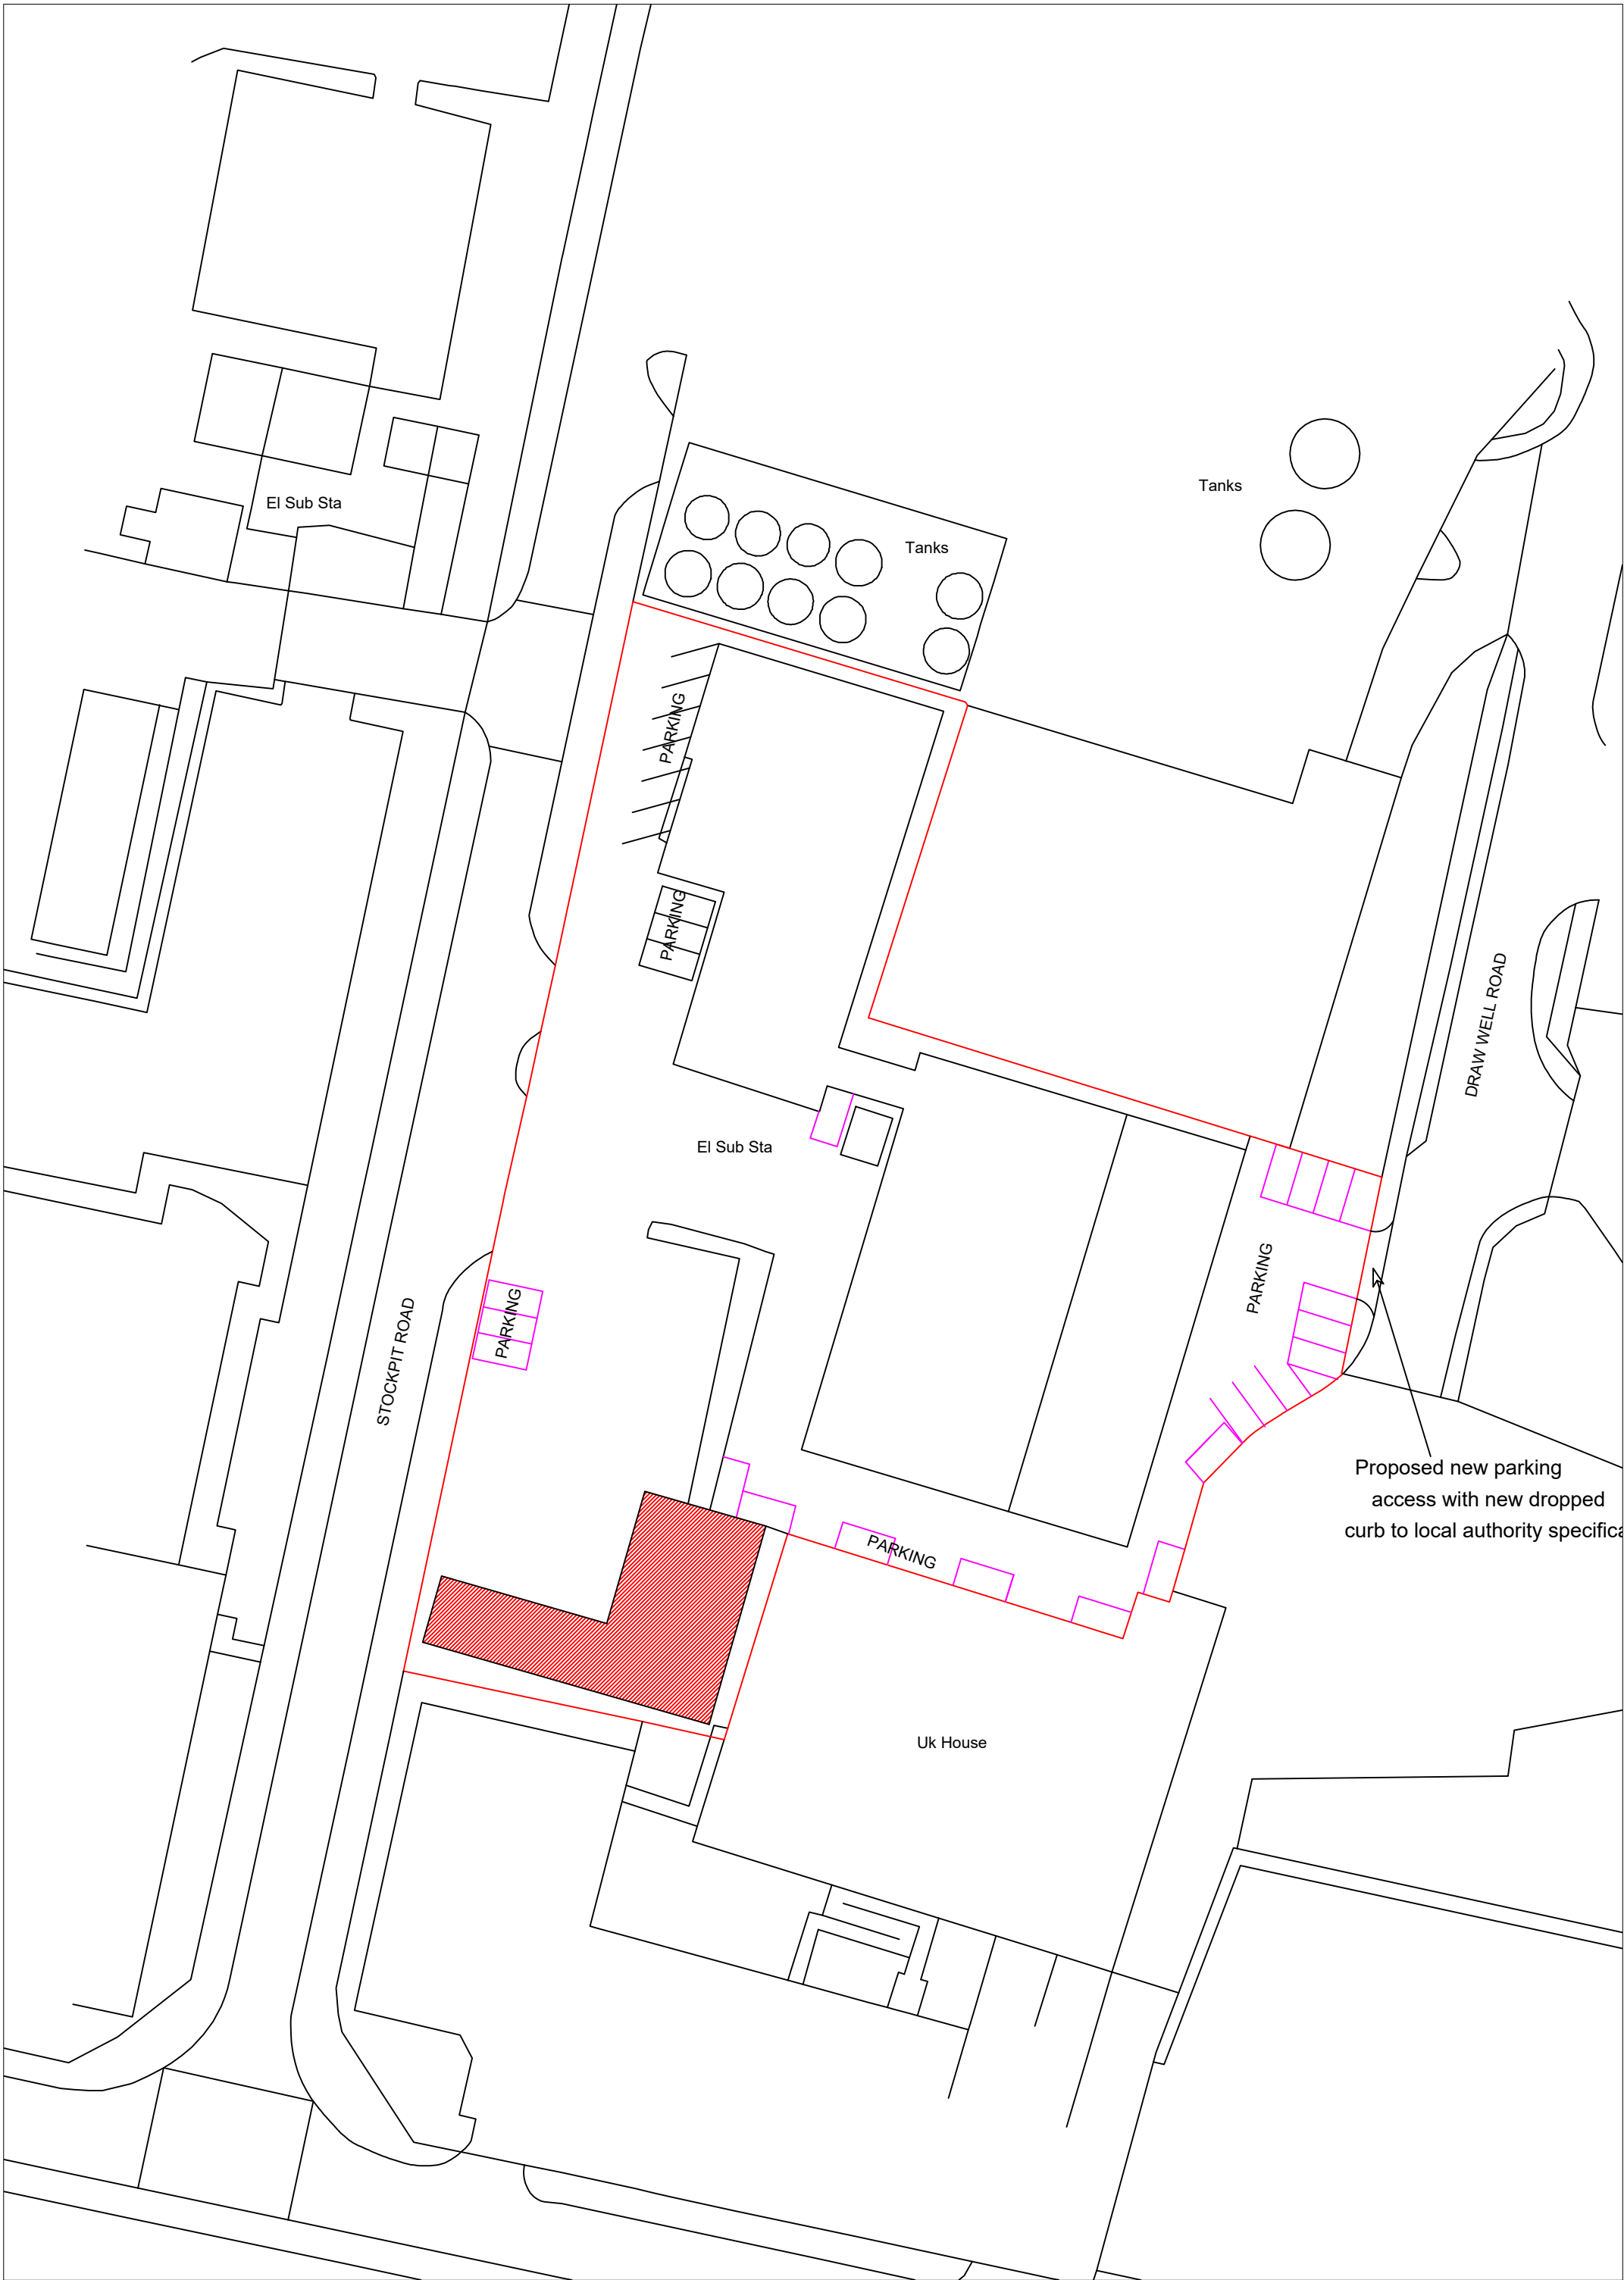


Existing Site Plan

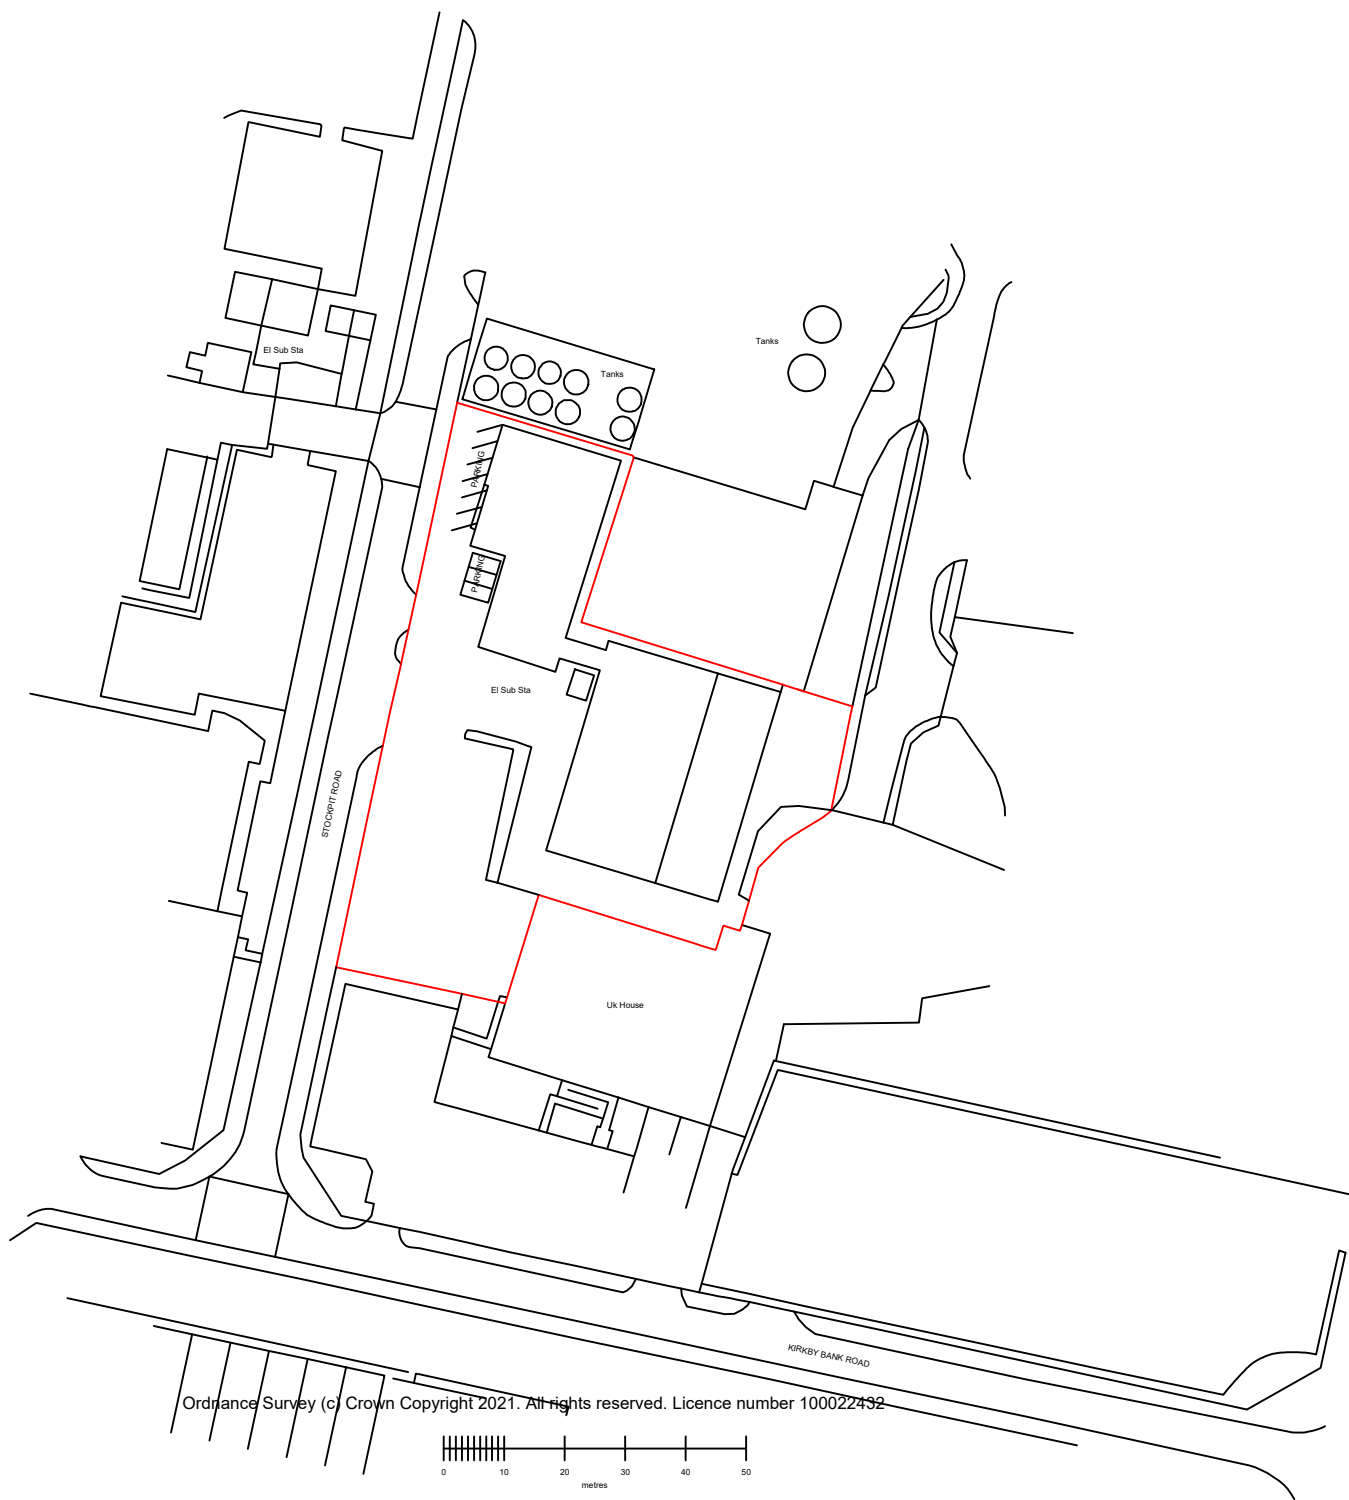

Proposed Site Plan

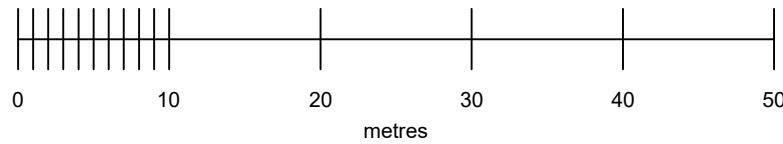

Location Plan 1:1250

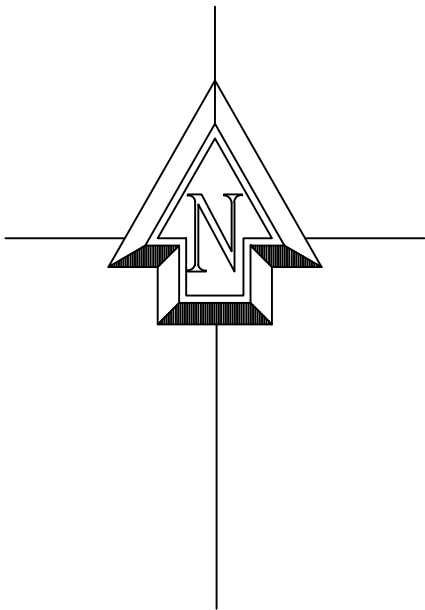

Proposed storage building at : Cases For Industry Ltd Stockpit Road Knowsley Park Liverpool L33 7TQ	
CLIENT:	Cases For Industry Ltd
DATE:	June 2021
SCALE:	1:500 @ A1
DWG No:	Site Plan Drawing 2 of 2
L.A:	Site Plan Amended 24/12
AMENDMENTS:	DATE:
ENTWISTLE DESIGN SERVICES 7 Edgefield Tel:01257 274976 Astley Village Chorley E-Mail entwistledesign@aol.com PR7 1XH	