


SITE PLAN - SCALE 1:500 @A4

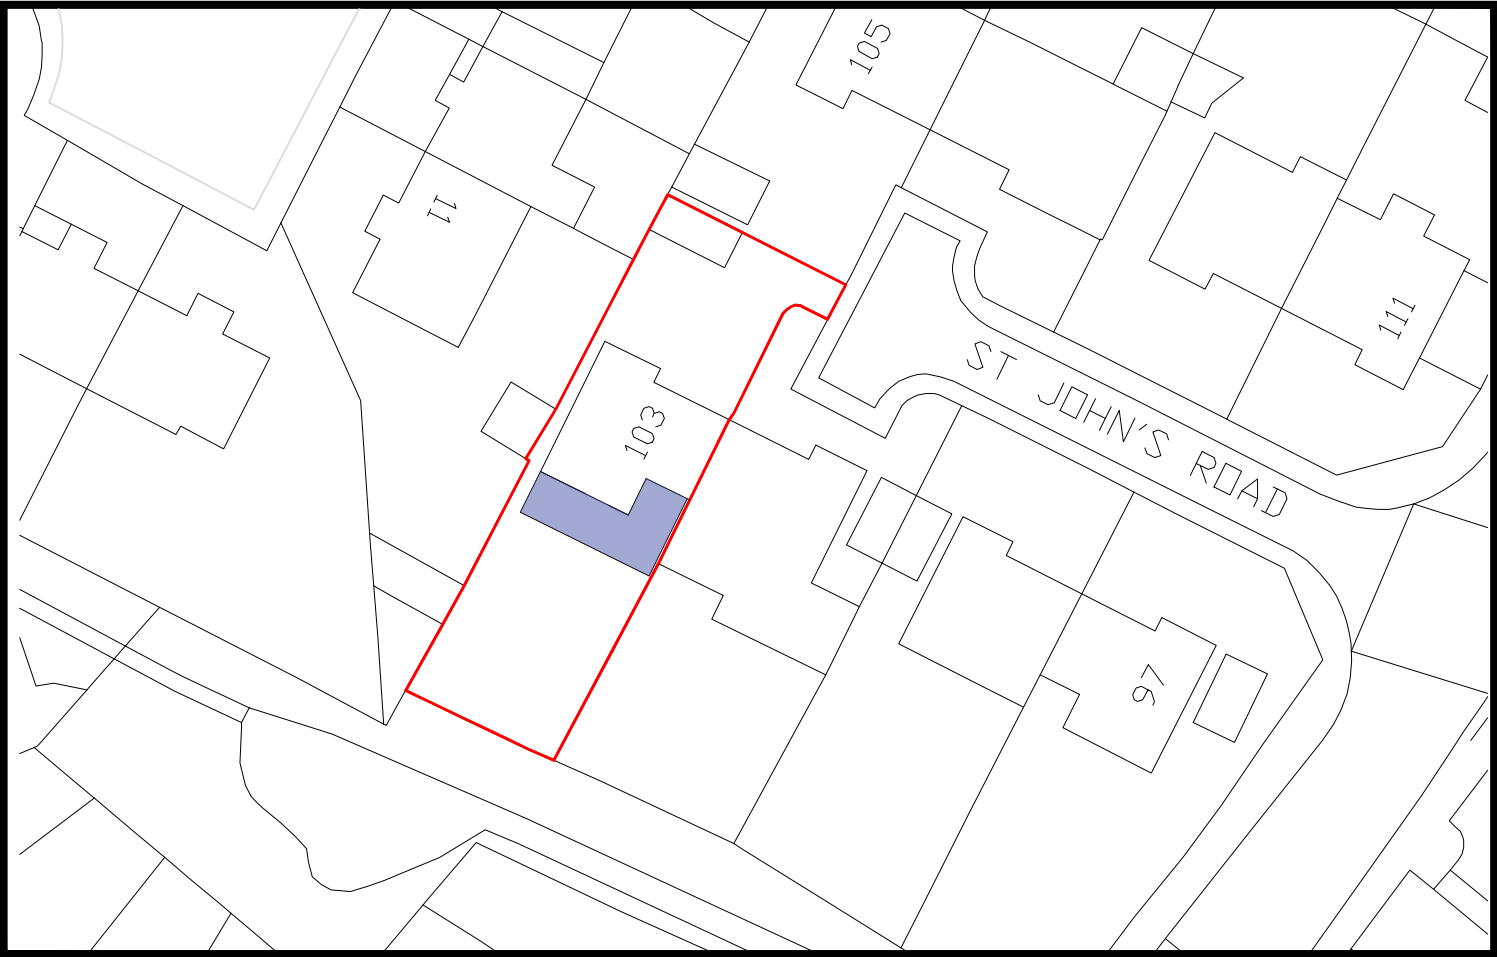

LEGEND

-  SITE BOUNDARY
-  SINGLE STOREY EXTENSION

GENERAL NOTES

NO.	REVISION/DATE	DATE

PROJECT NAME AND ADDRESS:

MRS REID,
103 ST JOHNS ROAD,
LIVERPOOL,
L36 0UT

DRAWING NAME

SITE PLAN

DATE

MARCH 26

DRAWING NO.

SCALE

1:500 @ A4

REVISION

AJ ARCHITECTURAL LTD

