



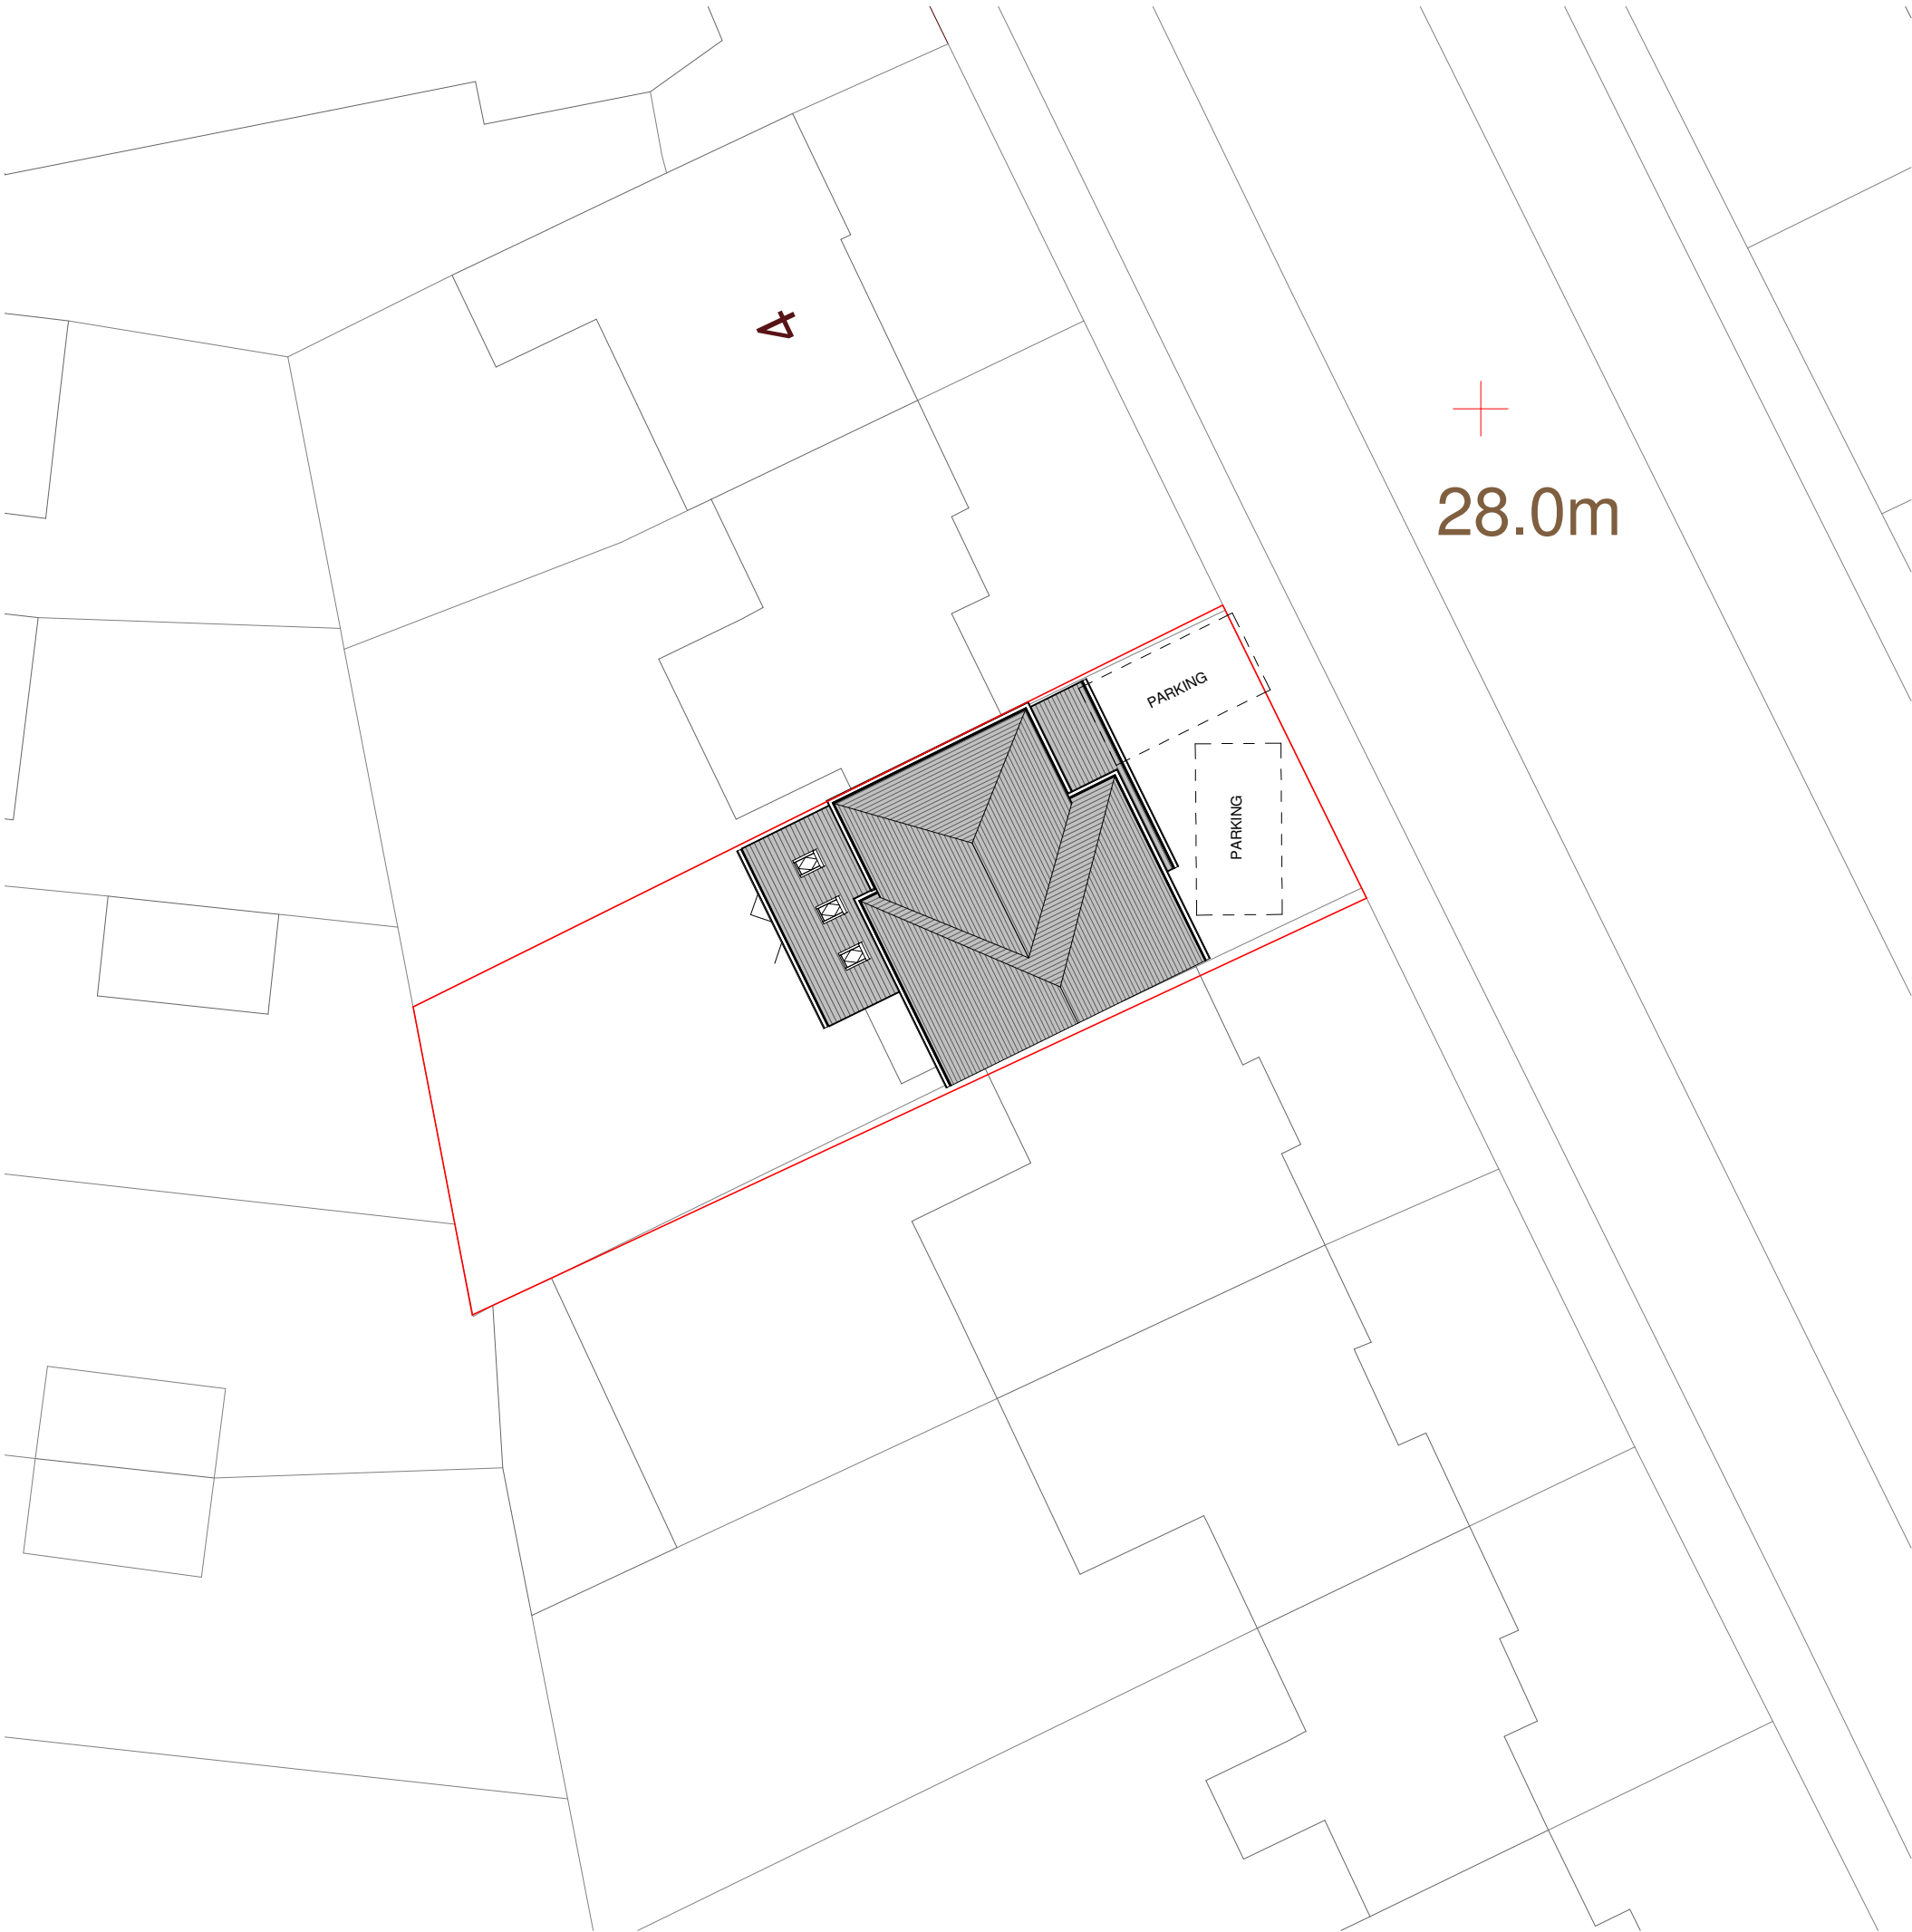

Notes:
Use figured dimensions only.
The contractor is requested to check all dimensions before the work is put in hand. This drawing must only be used for the purpose for which it is supplied and its contents must not be reproduced for any purpose without written permission. Areas indicated, or areas calculated from this drawing should be used for valuation purposes or as the basis for development contracts.

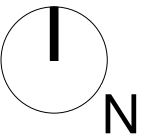


NOTES:
ALL DIMENSIONS TO BE CHECKED ON SITE.

ALL ELEMENTS OF THE STRUCTURE TO BE 1/2 HOUR FIRE RESISTING.

ALL WORKS INVOLVING EXCAVATION ADJACENT TO THE BOUNDARY OR THAT EFFECTS THE ADJACENT PROPERTY SHOULD ONLY BE COMMENCED SUBJECT TO SERVING ALL NOTICES ETC. ON THE ADJACENT OWNERS & SATISFYING THE PROCEDURAL REQUIREMENTS OF THE PARTY WALL ACT 1996.

CONTRACTOR TO BE RESPONSIBLE FOR ALL PROPPING AND SHORING OF ALL STRUCTURAL ELEMENTS WHILE WORKS ARE UNDERTAKEN

 

P1	Issued for Planning	F	21.11.2021
Revision	Description	By	Date
Project		Scale	1 : 200 @ A3
8 Bowring Park Avenue		Drawn	F
L16 2NJ		Checked	J
Drg Title		Client	Mel & Lloyd
Proposed Site Plan Parking Prvisions			
Drg Number		Revision	P1
1064- F-106			