




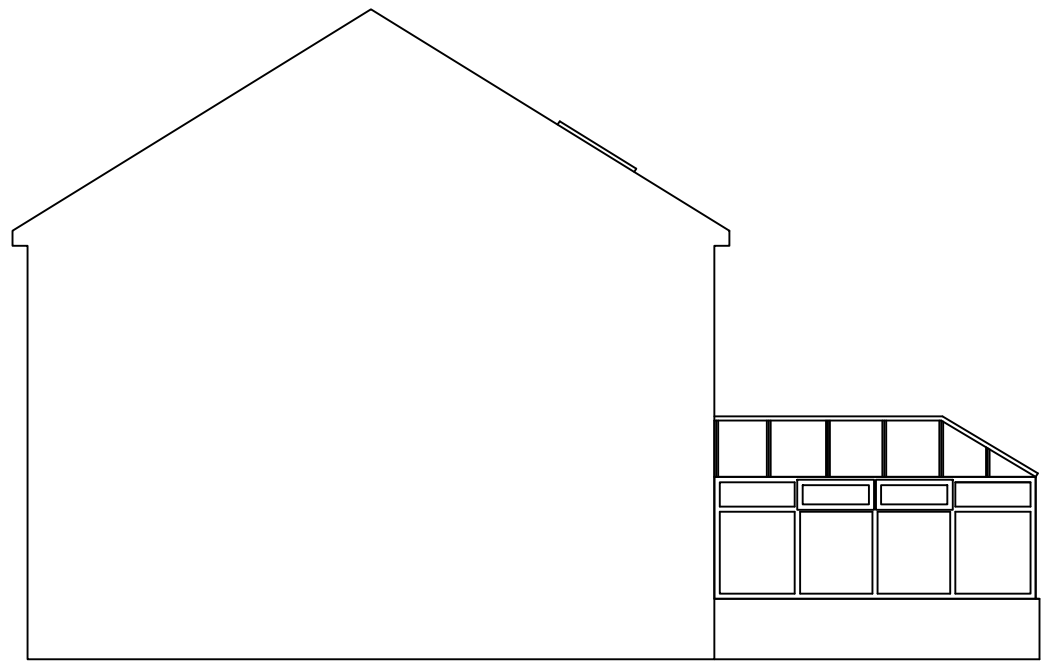


EXISTING SIDE ELEVATION 1:100

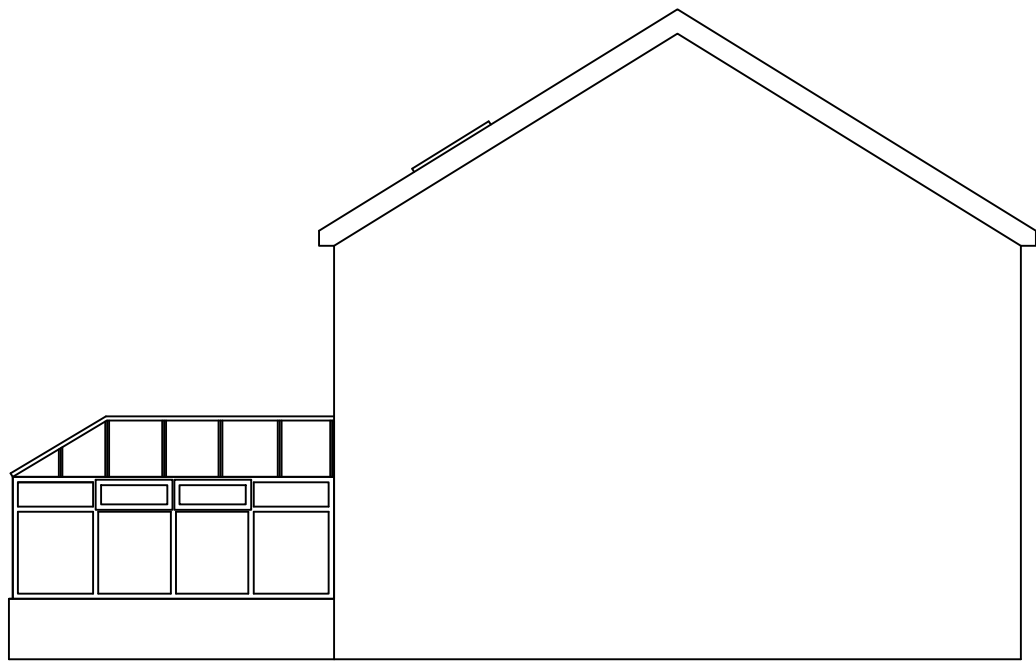


EXISTING SIDE ELEVATION 1:100

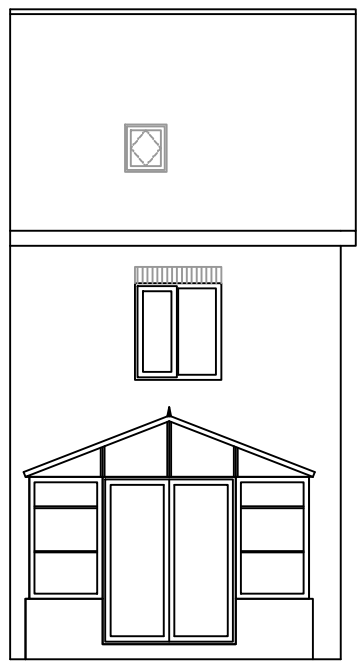


EXISTING REAR ELEVATION 1:100

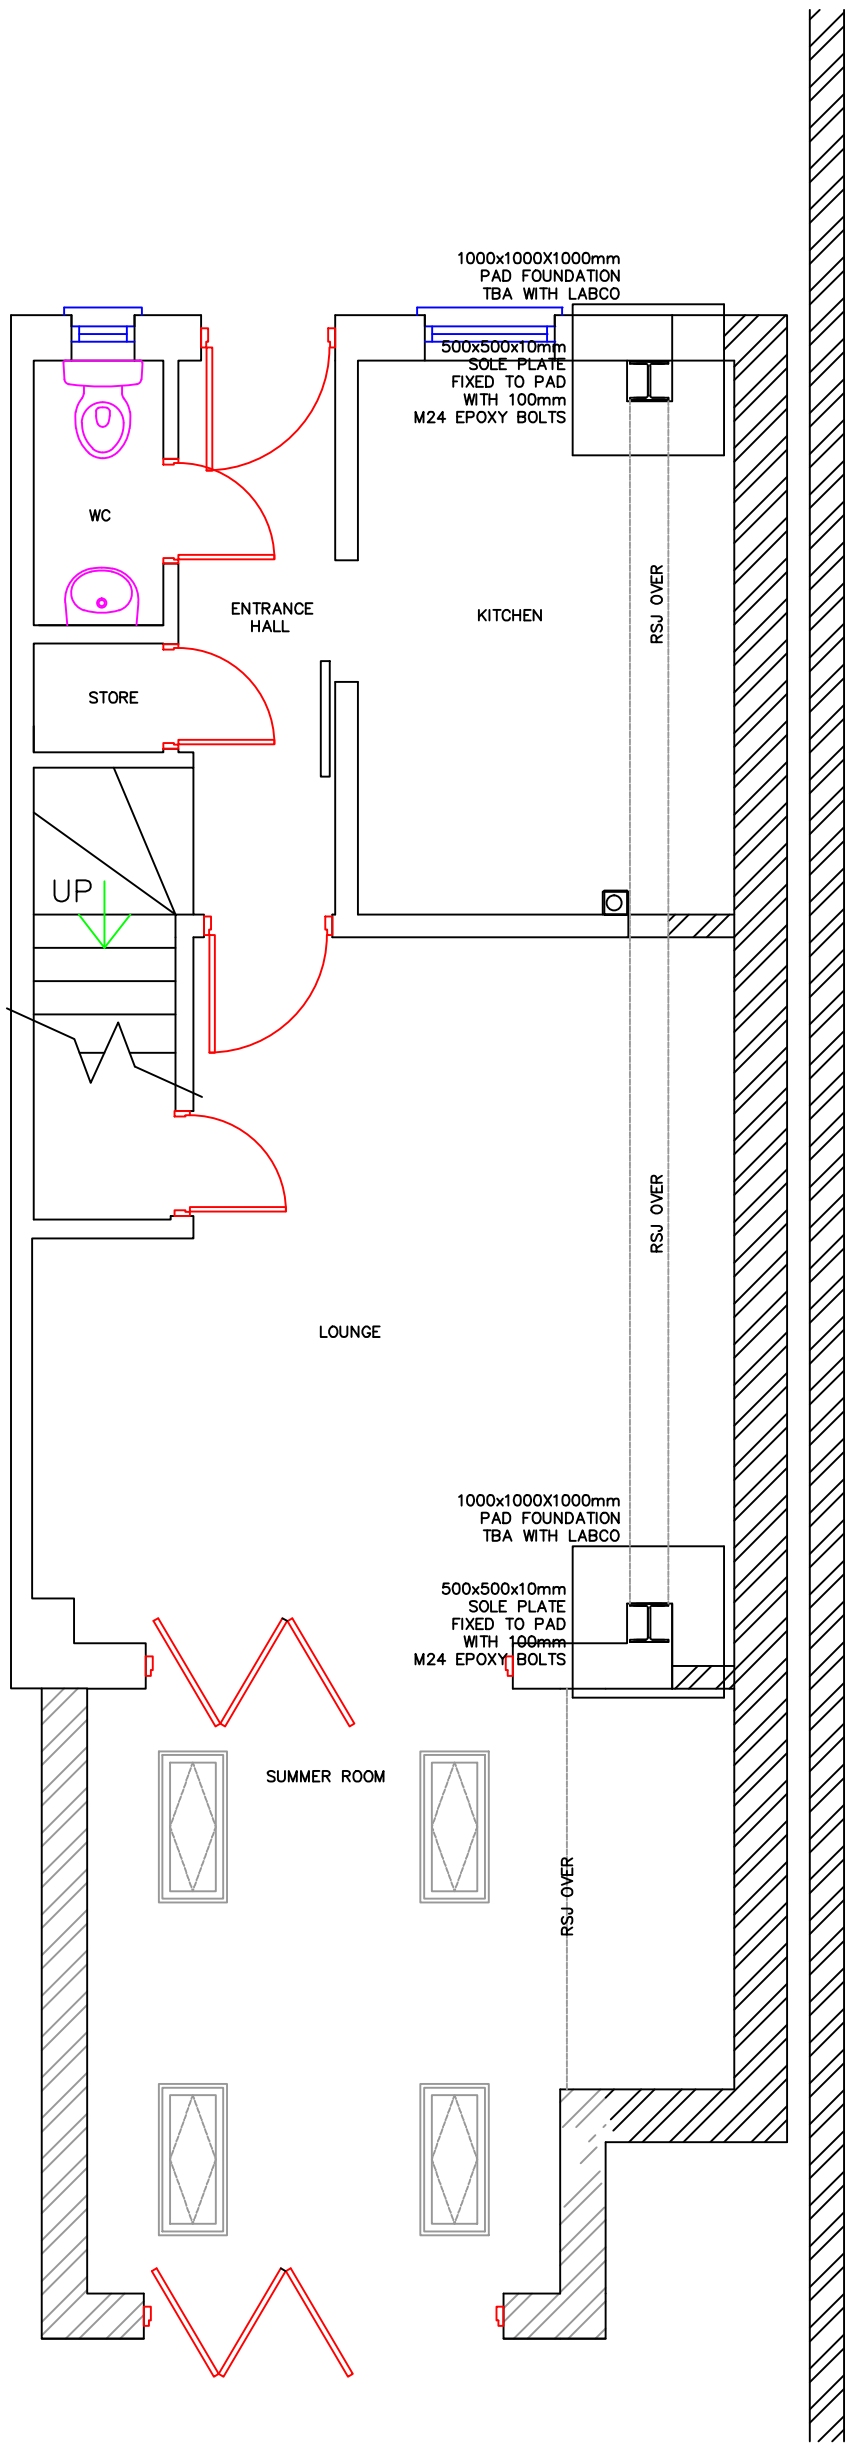

PROPOSED GROUND FLOOR PLAN 1:50

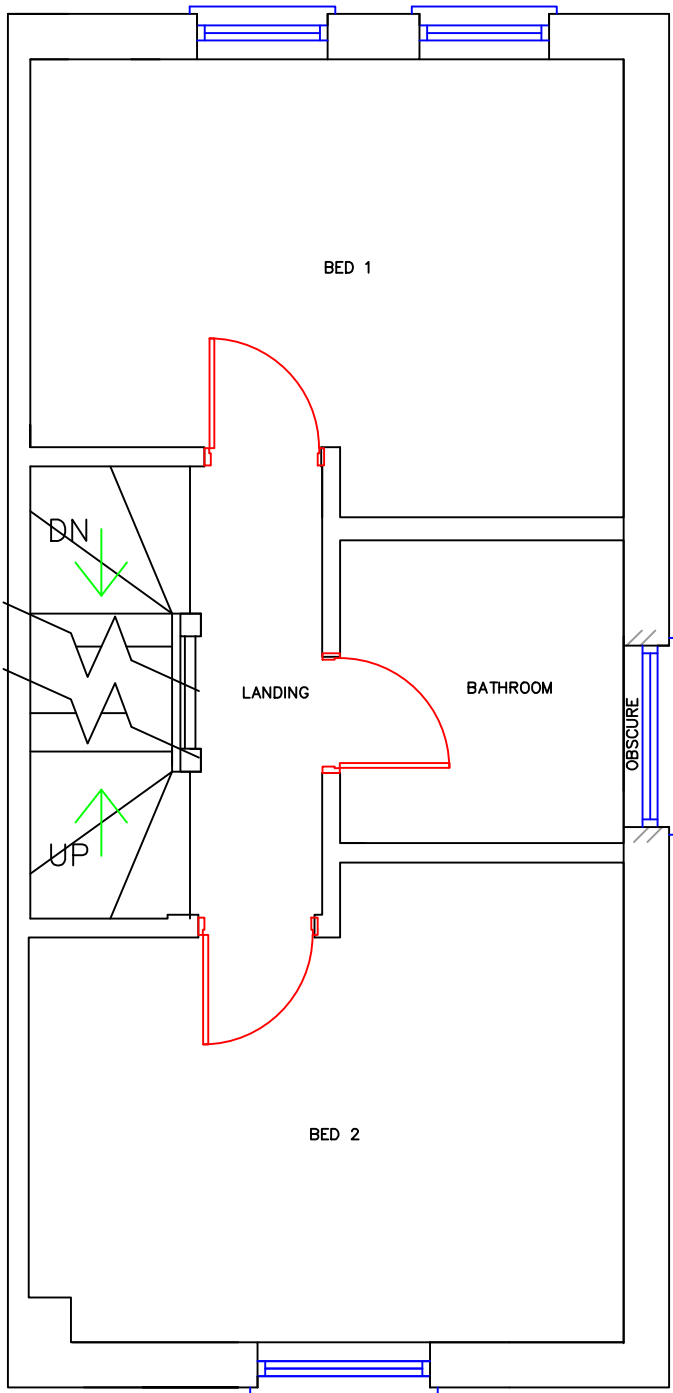


PROPOSED FIRST FLOOR PLAN 1:50

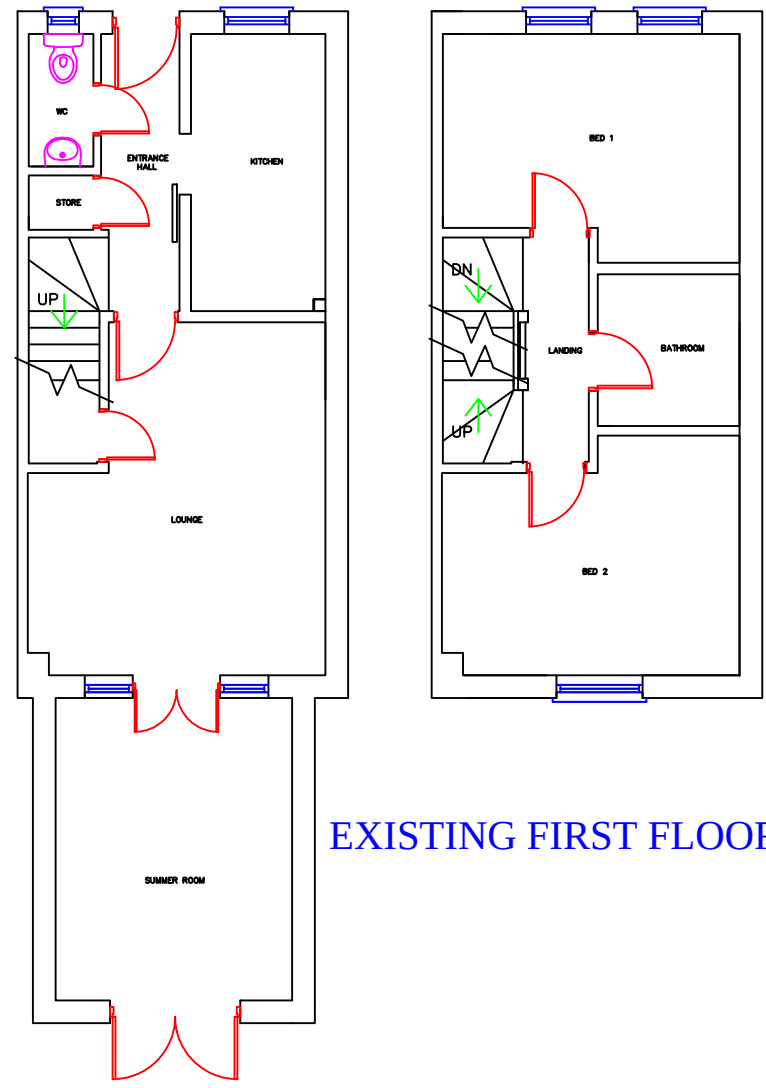

EXISTING FIRST FLOOR PLAN 1:100




LOCATION PLAN 1:1250

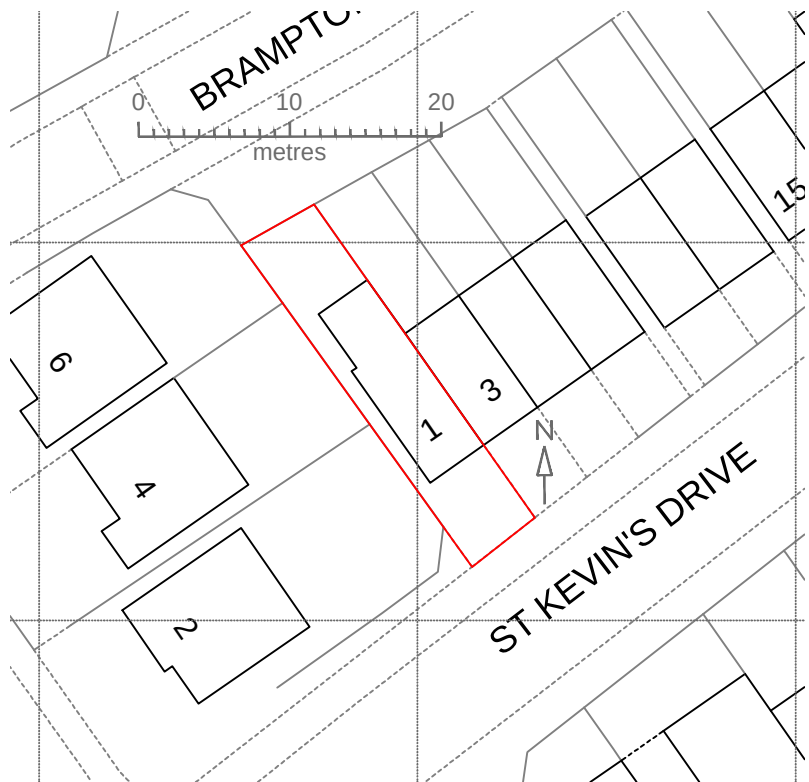


BLOCK PLAN 1:500



PROPOSED REAR ELEVATION 1:50

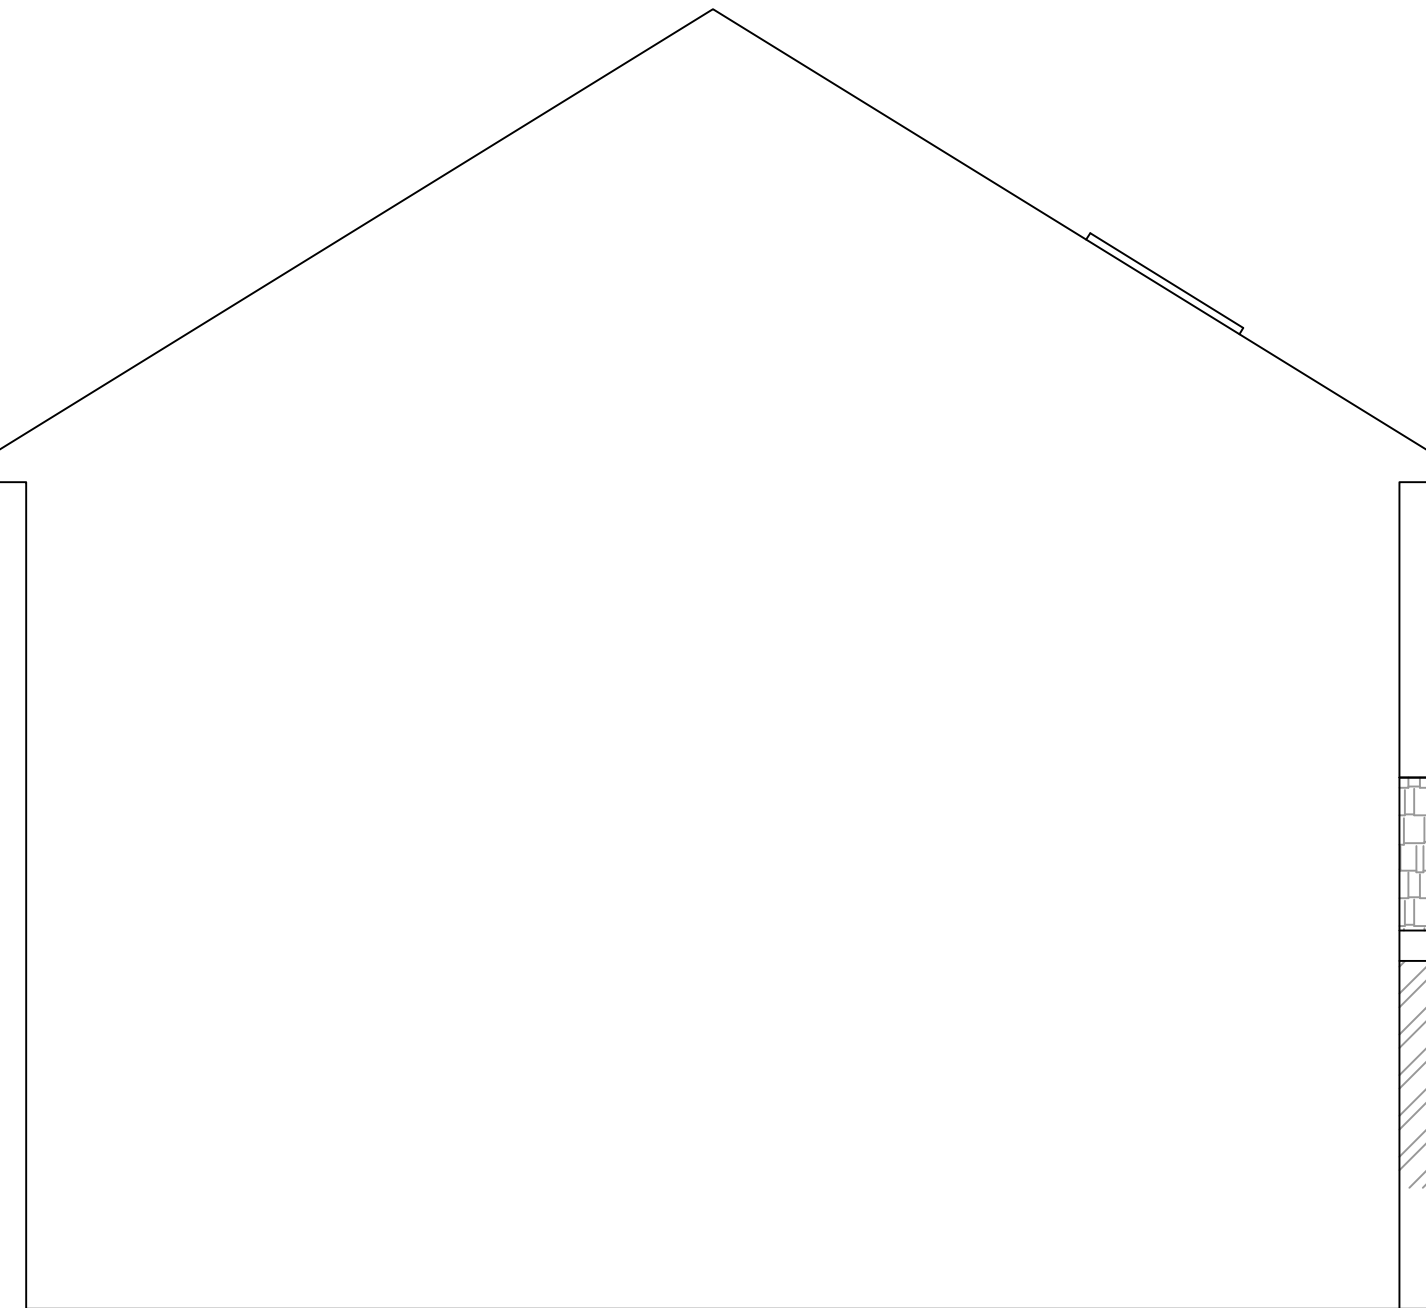

PROPOSED SIDE ELEVATION 1:50

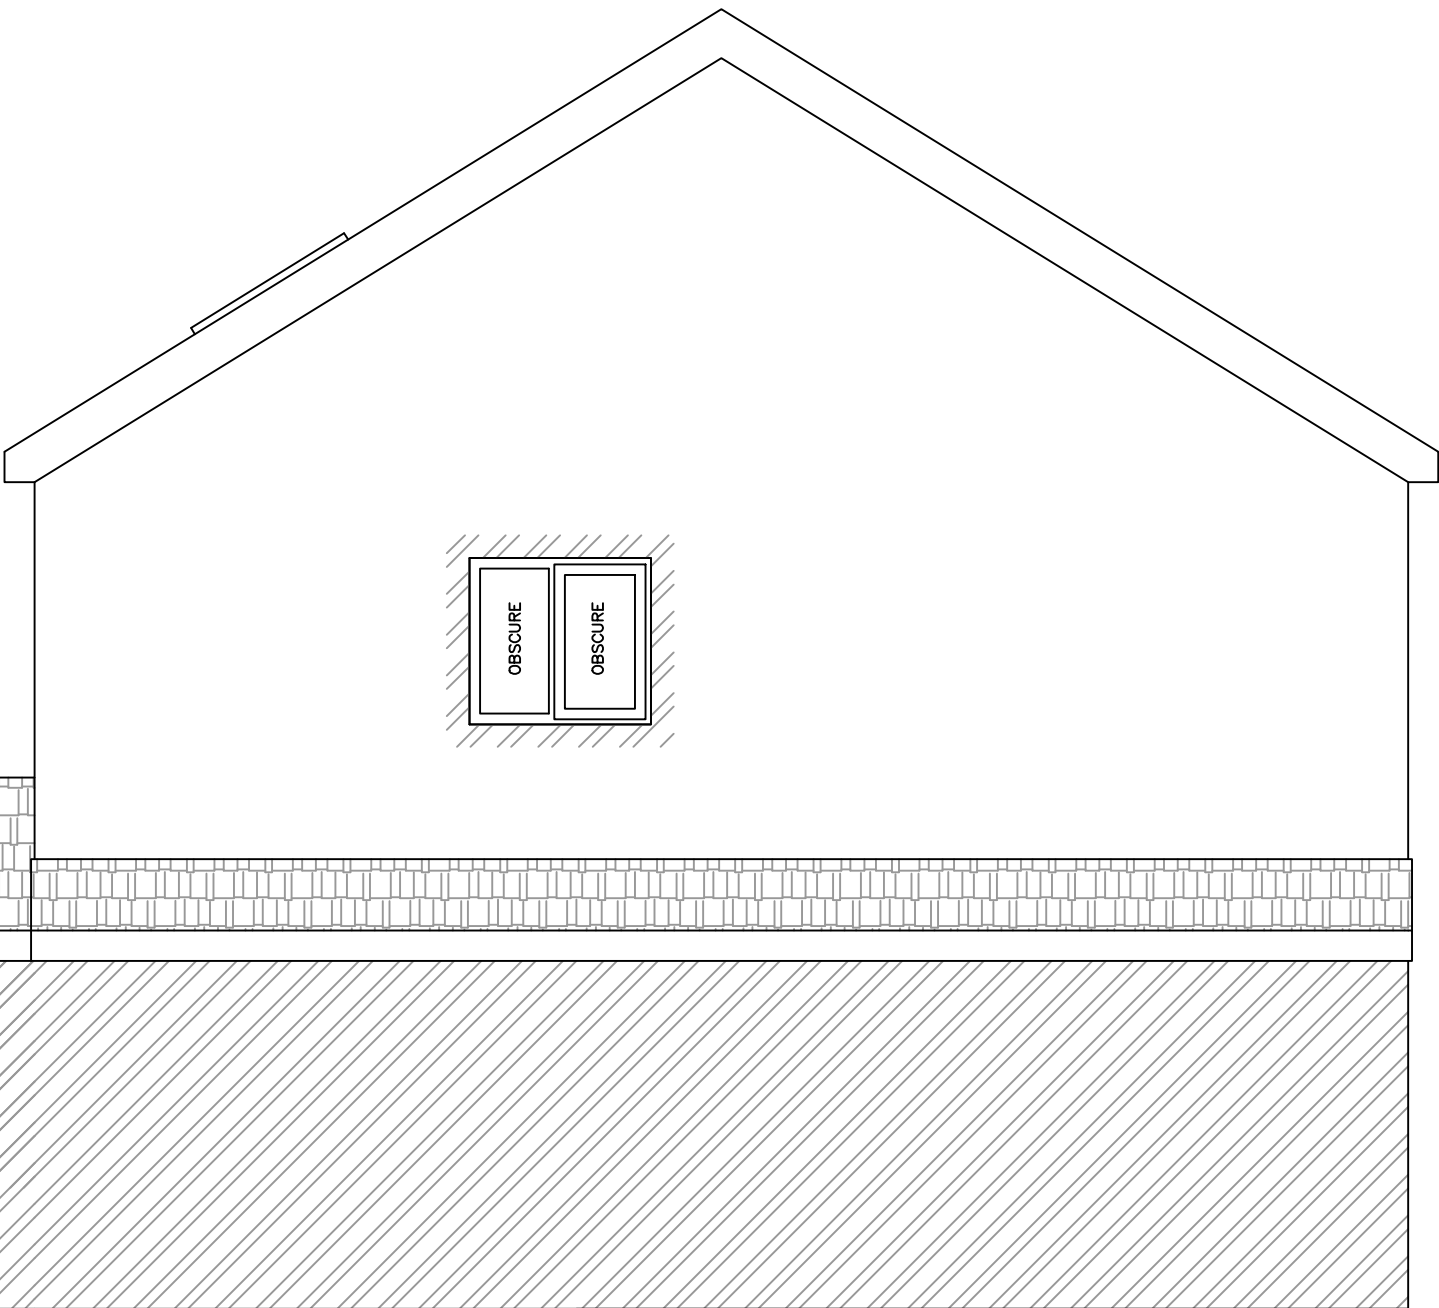

PROPOSED SIDE ELEVATION 1:50



General Notes

No.	Revision/Issue	Date

Firm Name and Address
CONVERSION OF EXISTING SINGLE STOREY REAR SUMMER ROOM AND NEW SINGLE STOREY EXTENSION TO PART REAR/PART SIDE WITH FLAT ROOF. PROVISION OF NEW OBSCURED GABLE WINDOW

Project Name and Address
1 ST KEVINS DRIVE, KIRKBY
L32 1BB
AMS SURVEYS SUBMISSION

Project ST KEVINS	Sheet 1
Date MAY 24	
Scale 1:50 1:100 1:500 1:1250	