


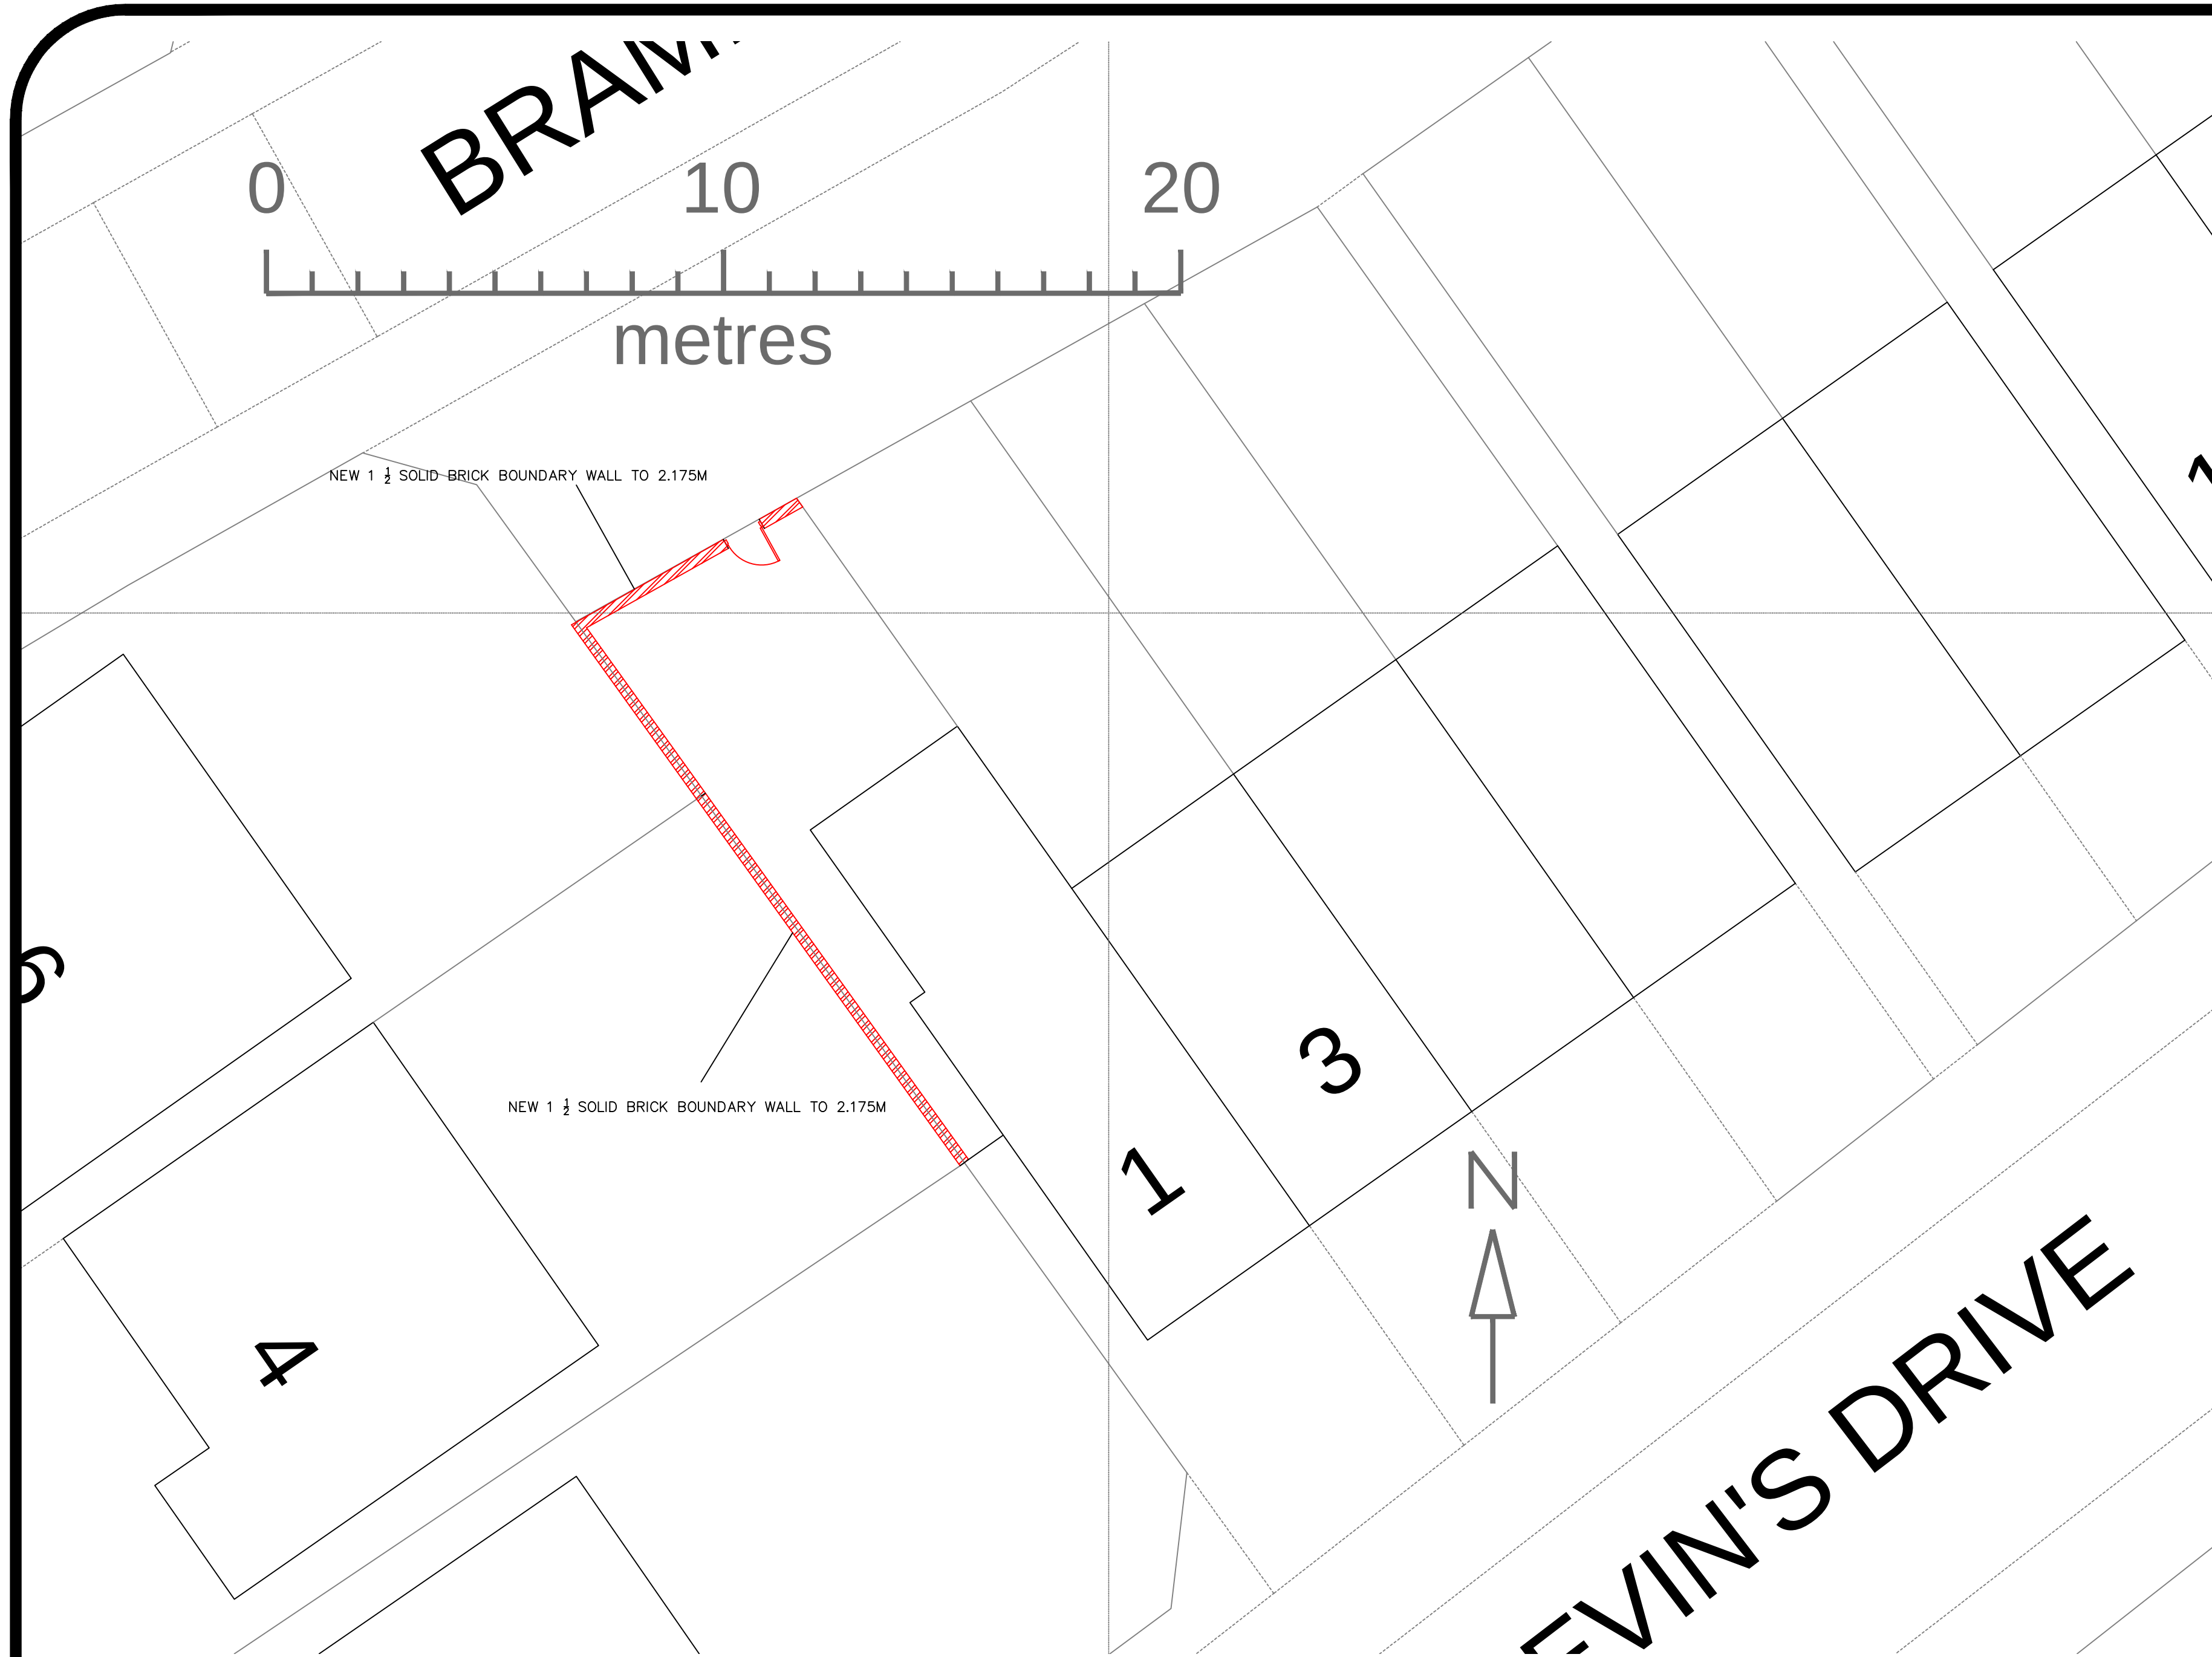


SITE PLAN 1:100
SHOWING BOUNDARY ALTERATION




PROPOSED REAR ELEVATION 1:50



LOCATION PLAN 1:1250

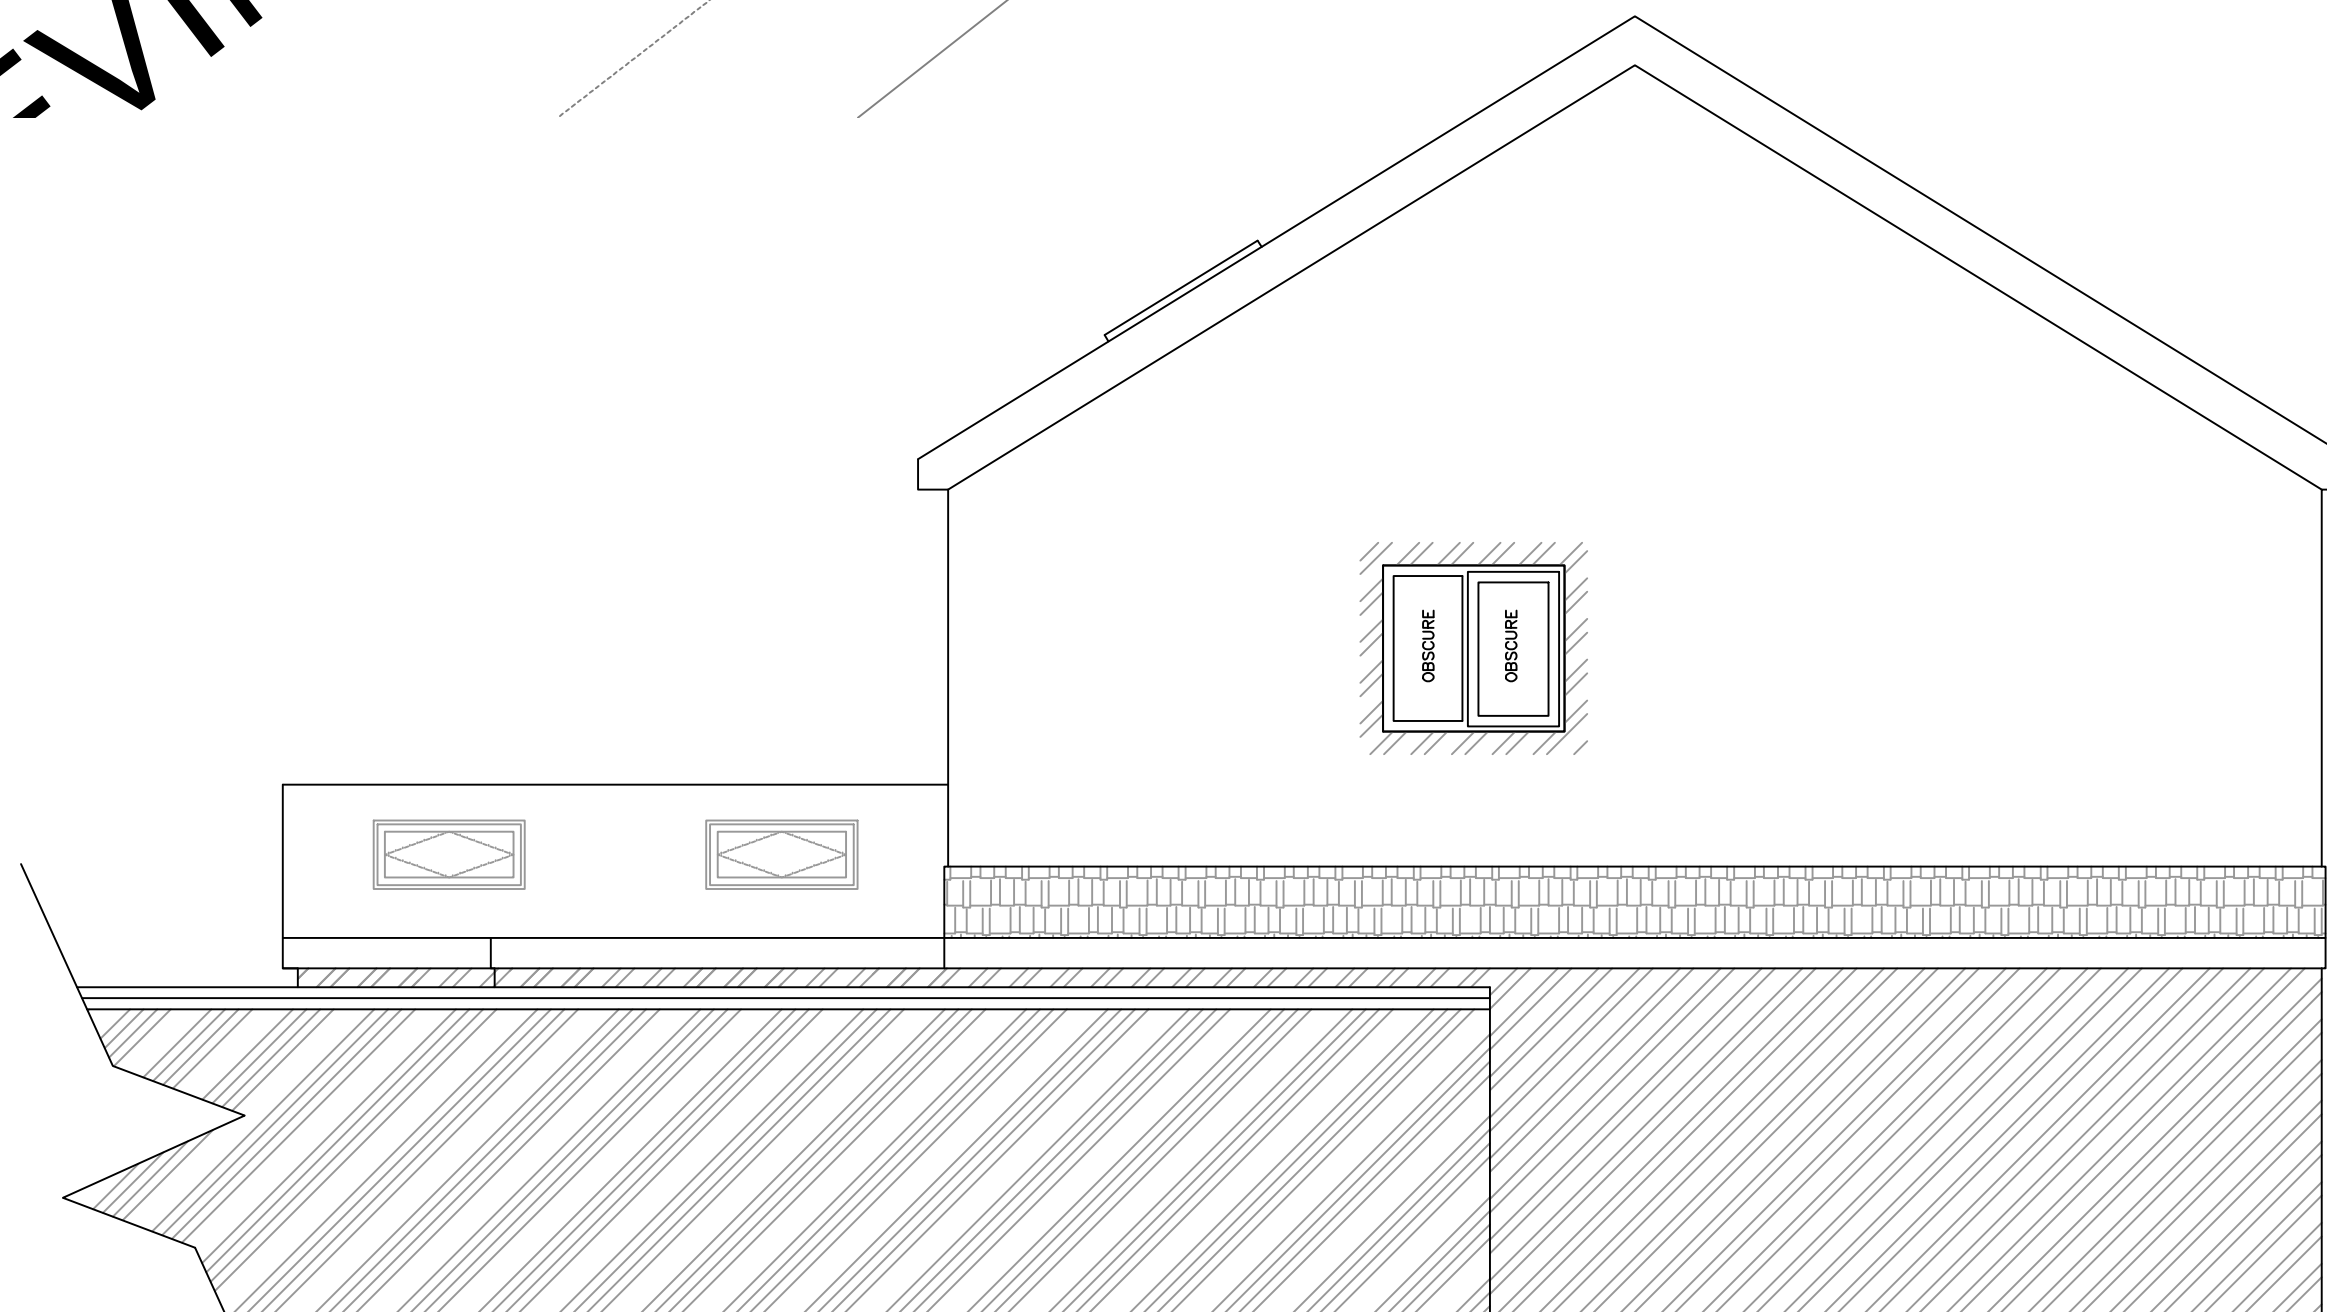

PROPOSED SIDE ELEVATION 1:50

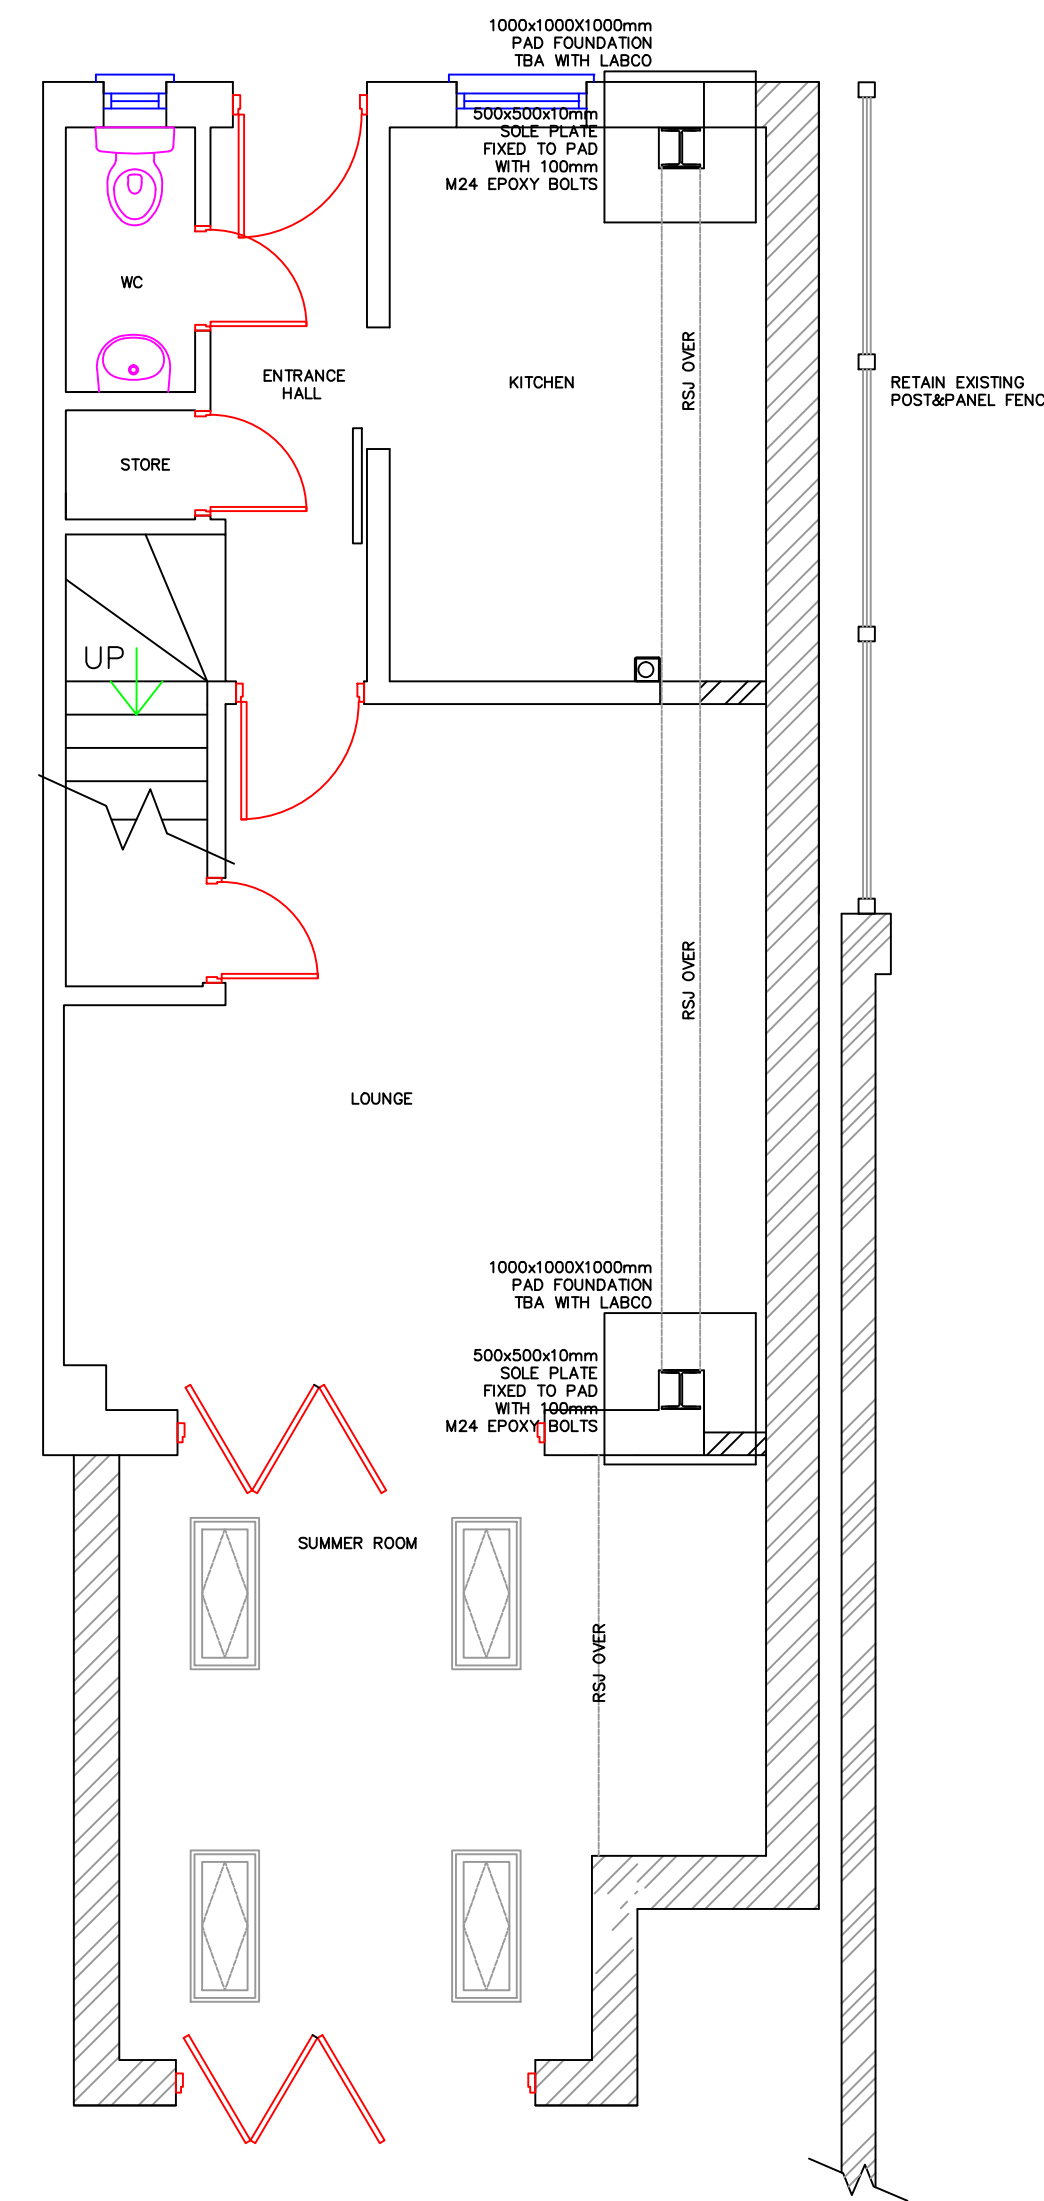

PROPOSED GROUND FLOOR PLAN 1:50

General Notes		
10 1 to 50 metres 0		
No.	Revision/Issue	Date
Firm Name and Address		
Project Name and Address ST KEVINS DRIVE AMS SURVEYS BOUNDARY DETAIL PLANS & ELEVATIONS		
Project ST KEVINS	Sheet 3	
Date JUNE 24		
Scale 1:50 1:100 1:1250		