


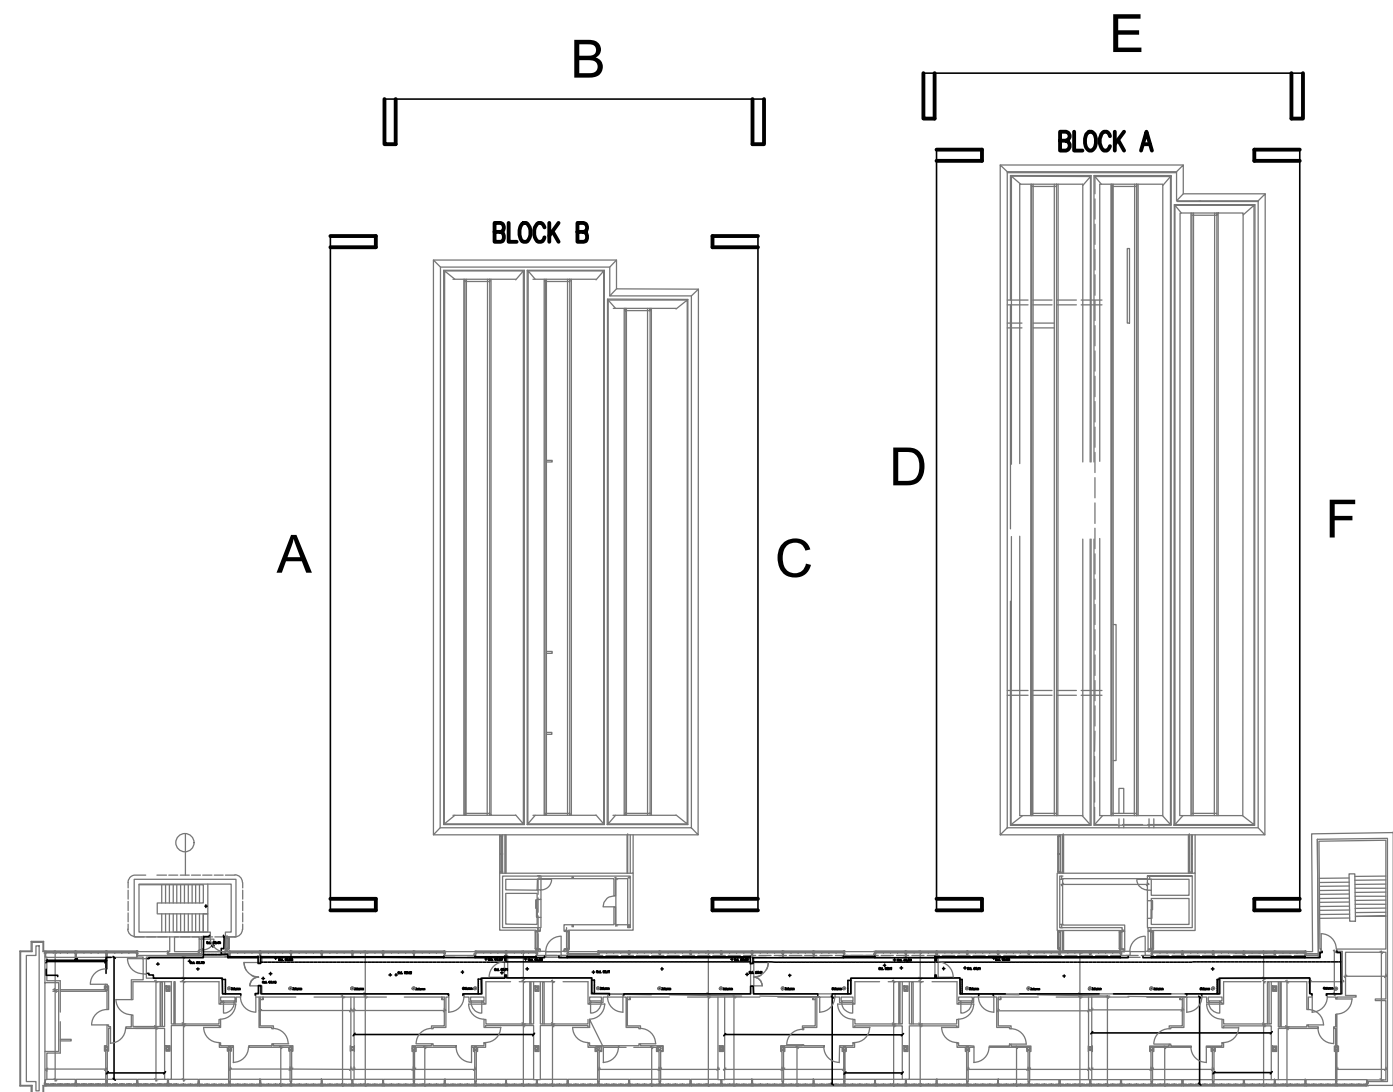
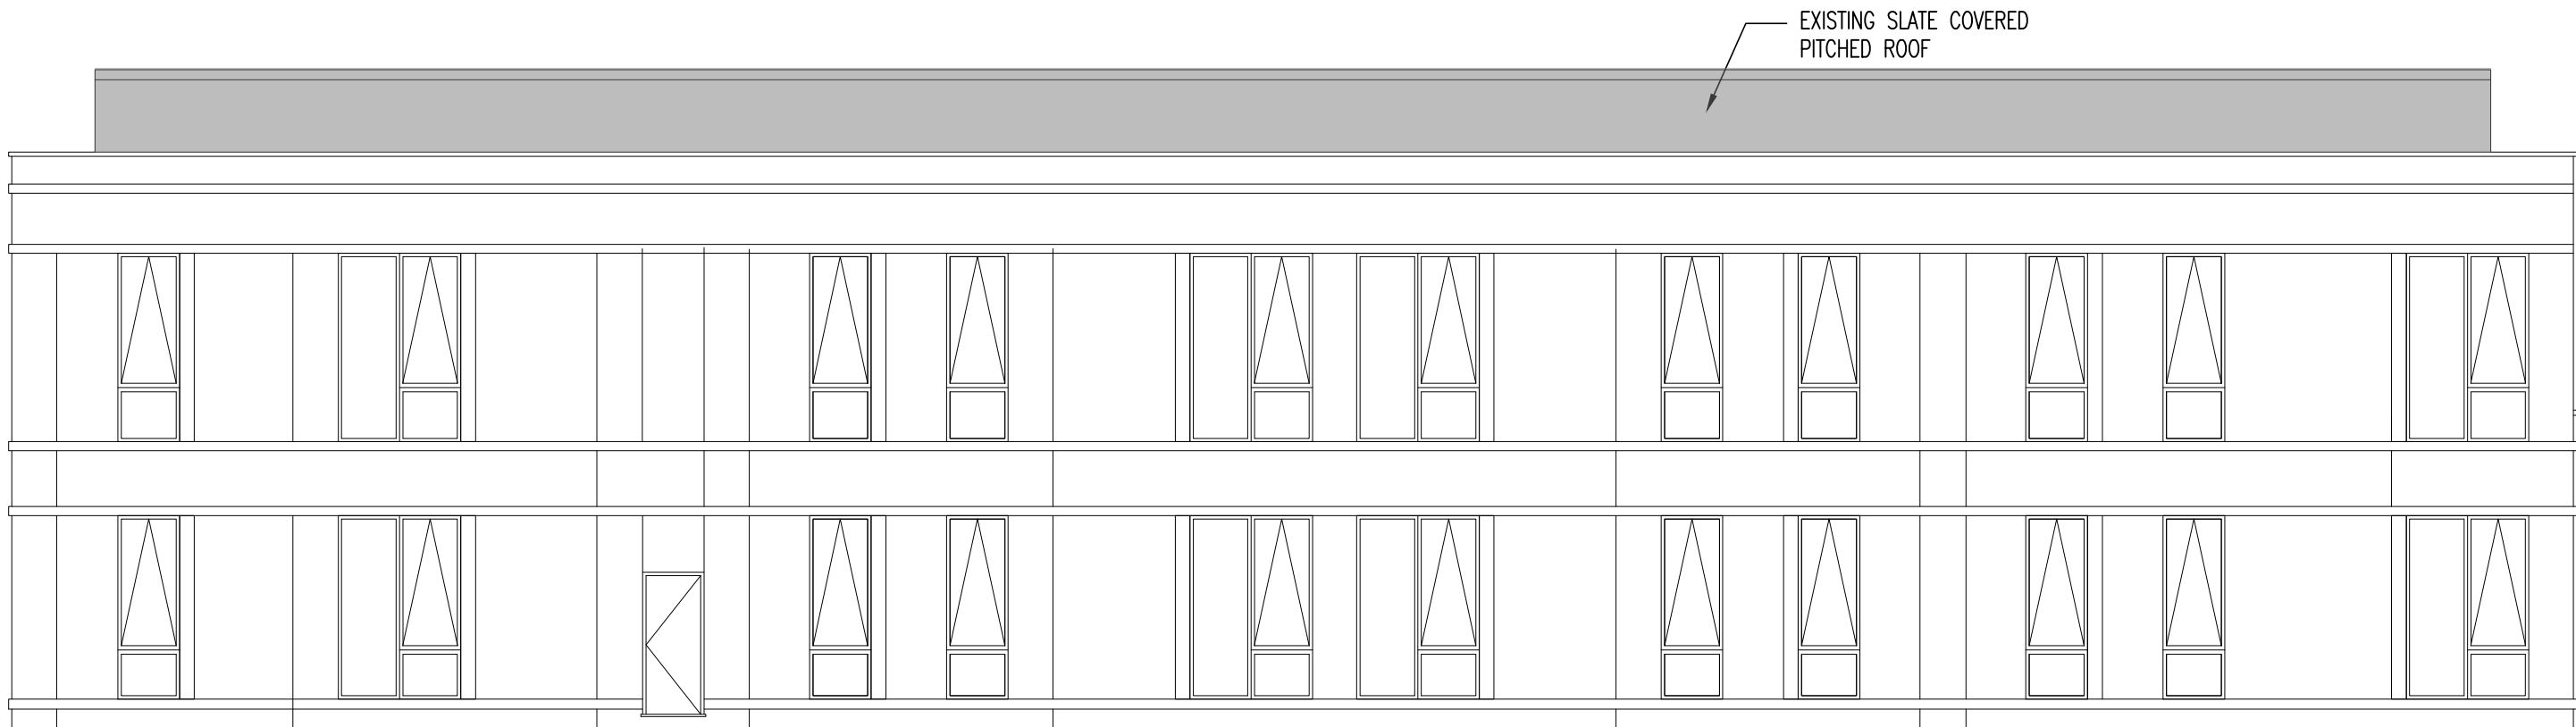


 


SITE PLAN
SCALE 1:500

 

ELEVATION A
SCALE 1:100

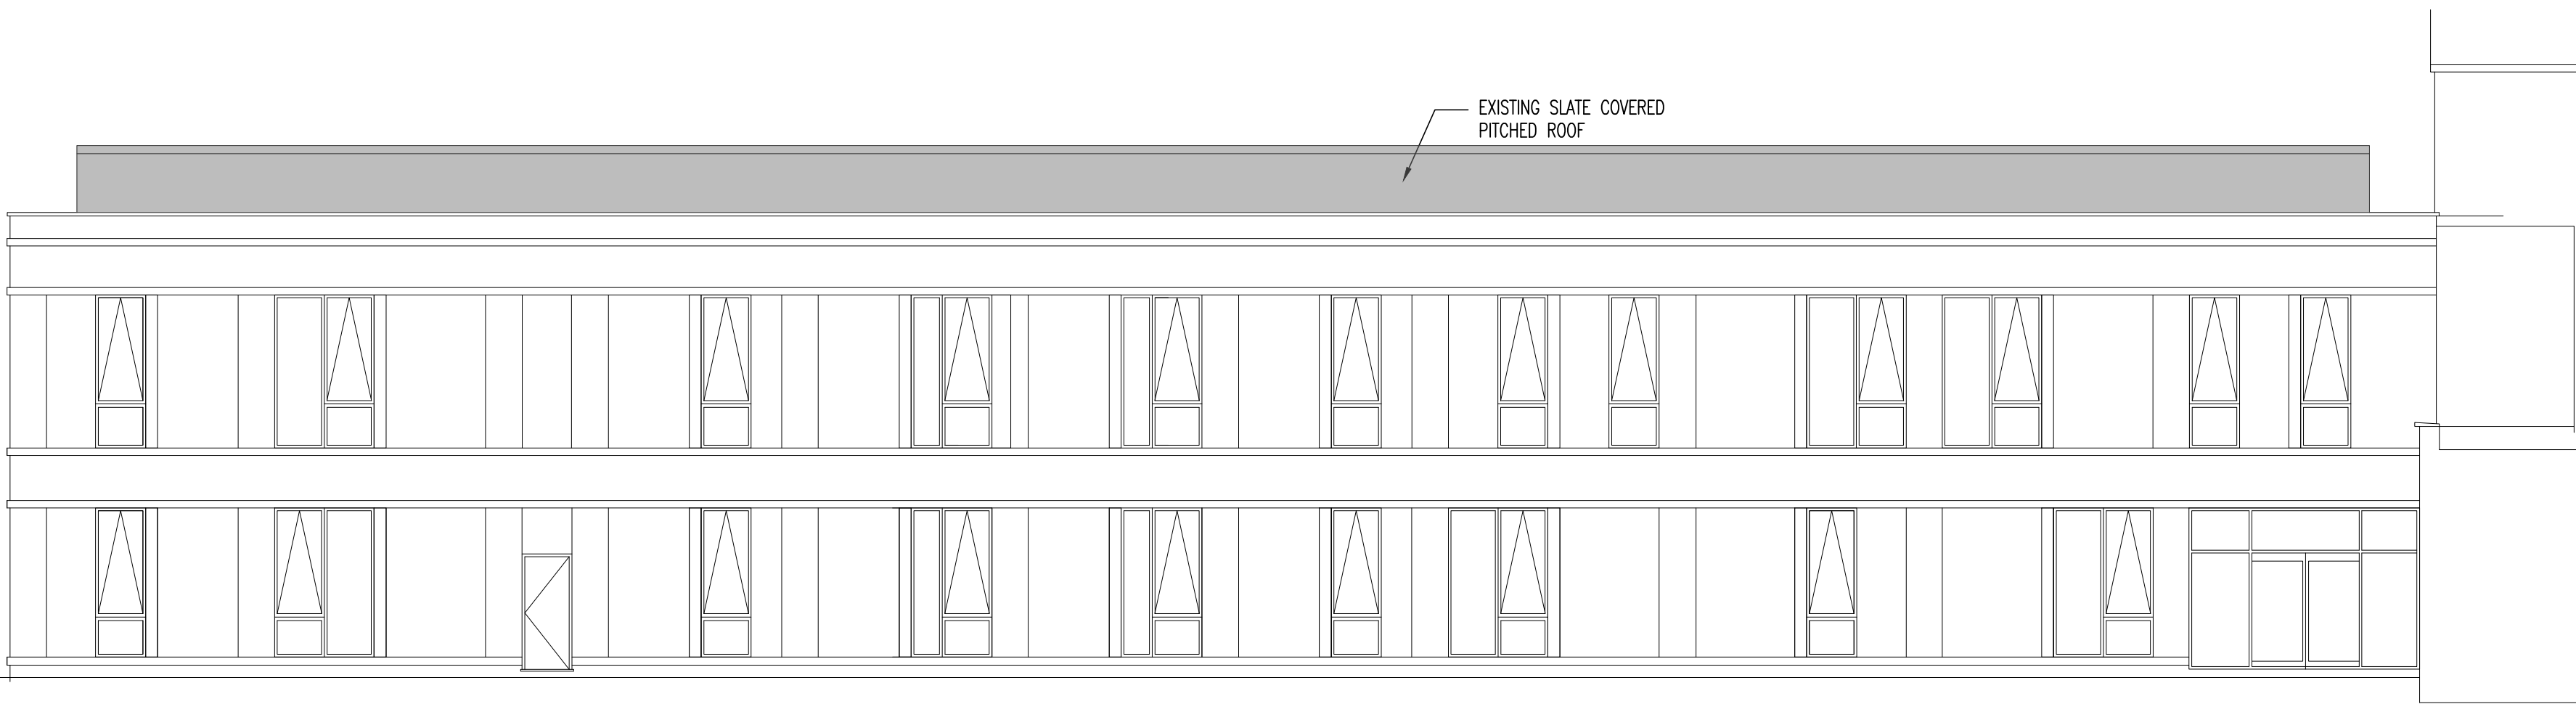

ELEVATION D
SCALE 1:100

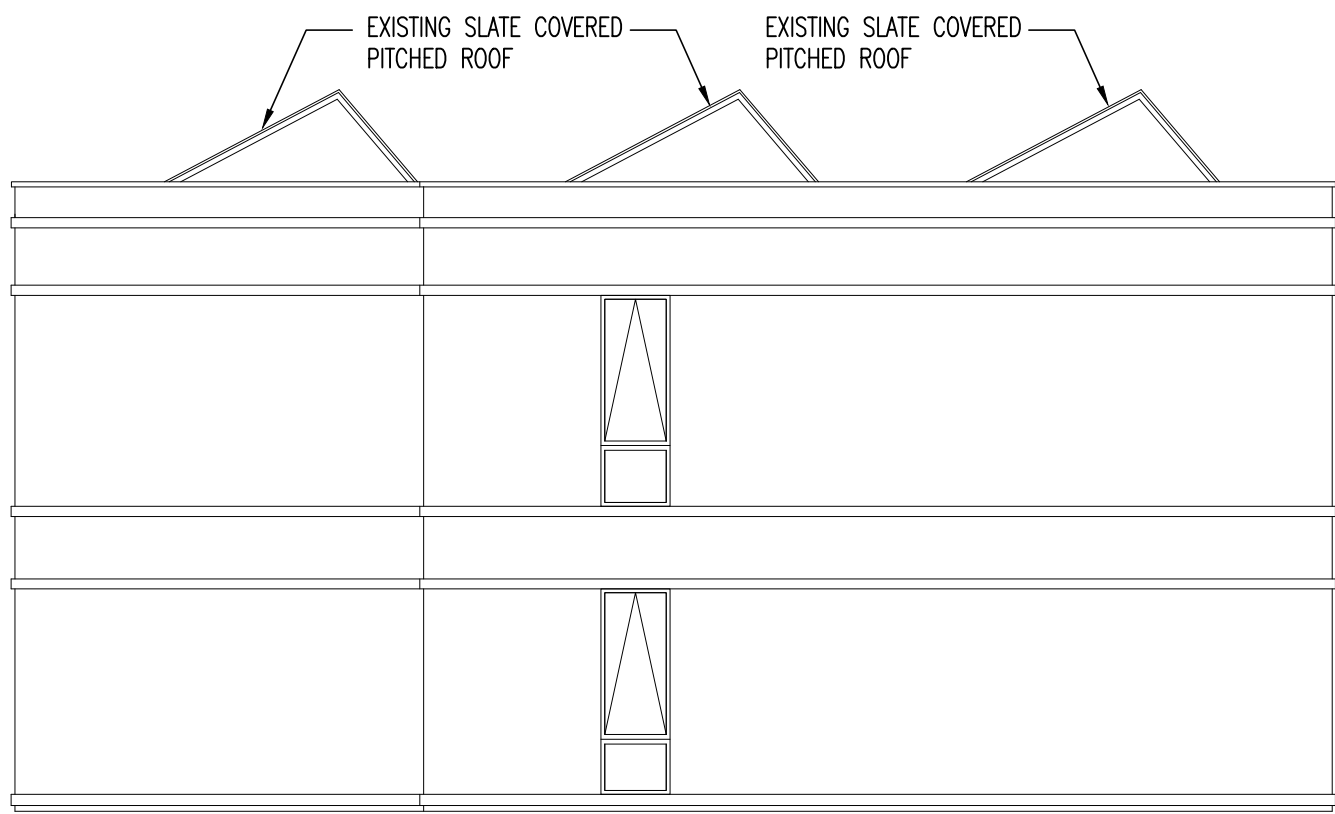

ELEVATION B
SCALE 1:100

FOR PLANNING PURPOSES ONLY

Rev	Description	Date	By	Chkd
-----	-------------	------	----	------

Drawing Status

PRILIMINARY



Sutcliffe
Structural & Civil Engineering
Geotechnical & Environmental Investigations
Building Surveying
Pre Planning Services

Liverpool Head Office
0151 227 3100Manchester Office
0161 871 5180North Wales Office
01793 444 4777London Office
020 8014 4320

www.sutcliffe.co.uk

Client
LIVV HOUSING GROUP

Project
WATCH FACTORY
PRESCOT,
L34 2SD

Drawing Title
EXISTING ELEVATIONS

Date APR 23	Drawn By AM	Checked By WB
Scale at A1 AS NOTED	Project Number 33289	Status Revision P01

Sheet Number
33289-SUT-ZZ-XX-DR-S-1002