


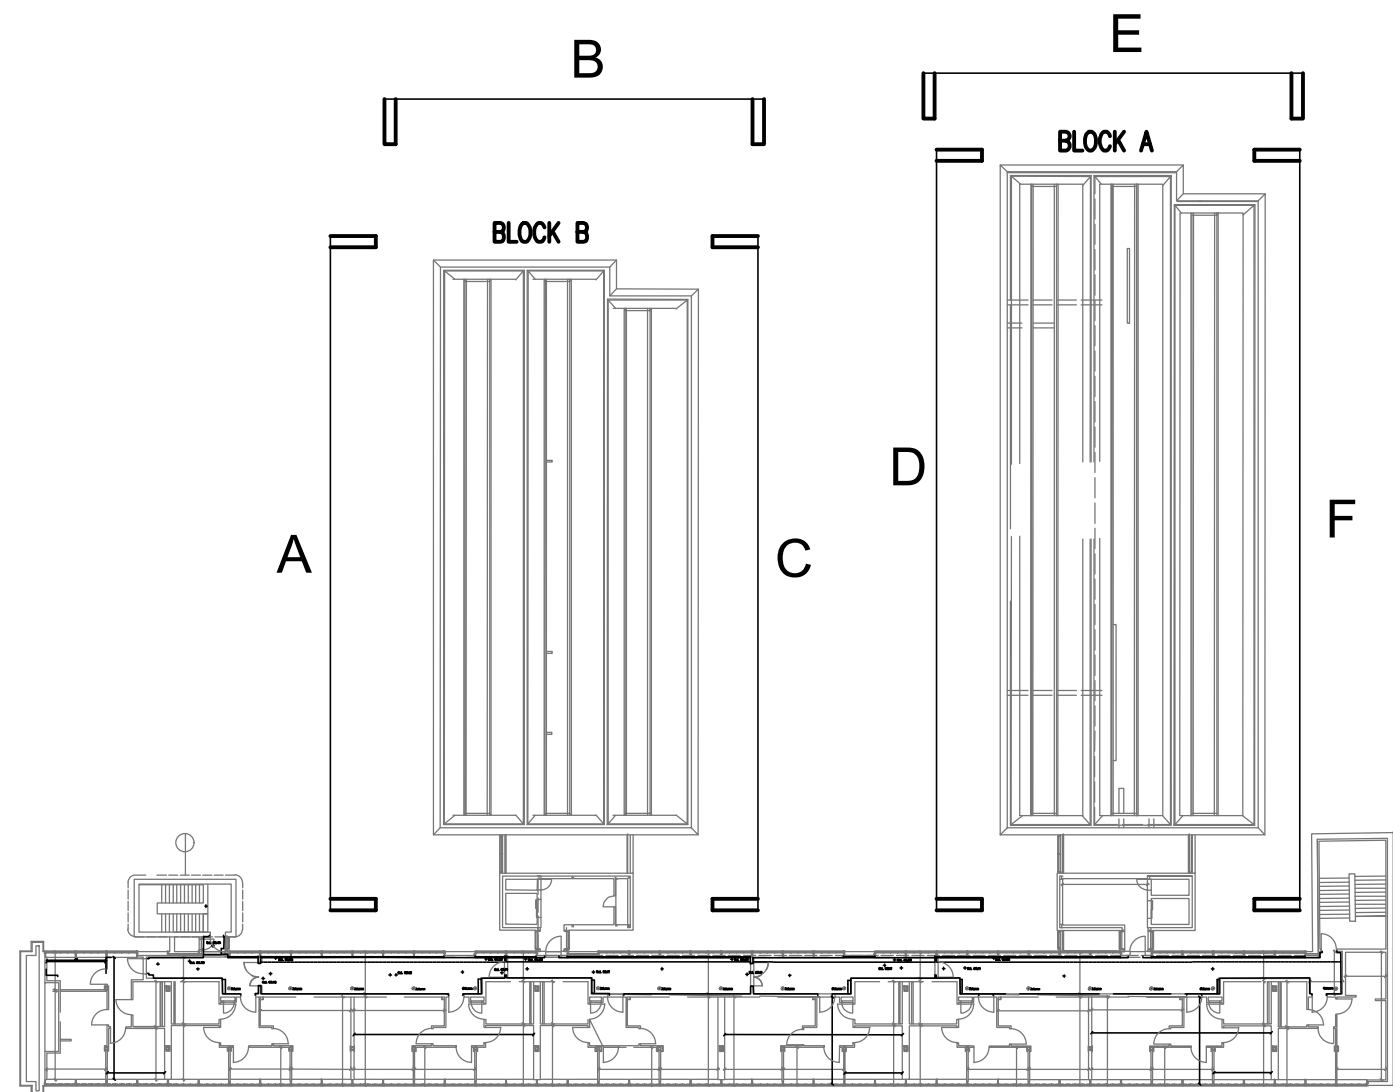


SITE PLAN
SCALE 1:500


0mm 2500mm 5000mm
SCALE BAR 1:50

0mm 5000mm 10000mm
SCALE BAR 1:100


FOR PLANNING PURPOSES ONLY

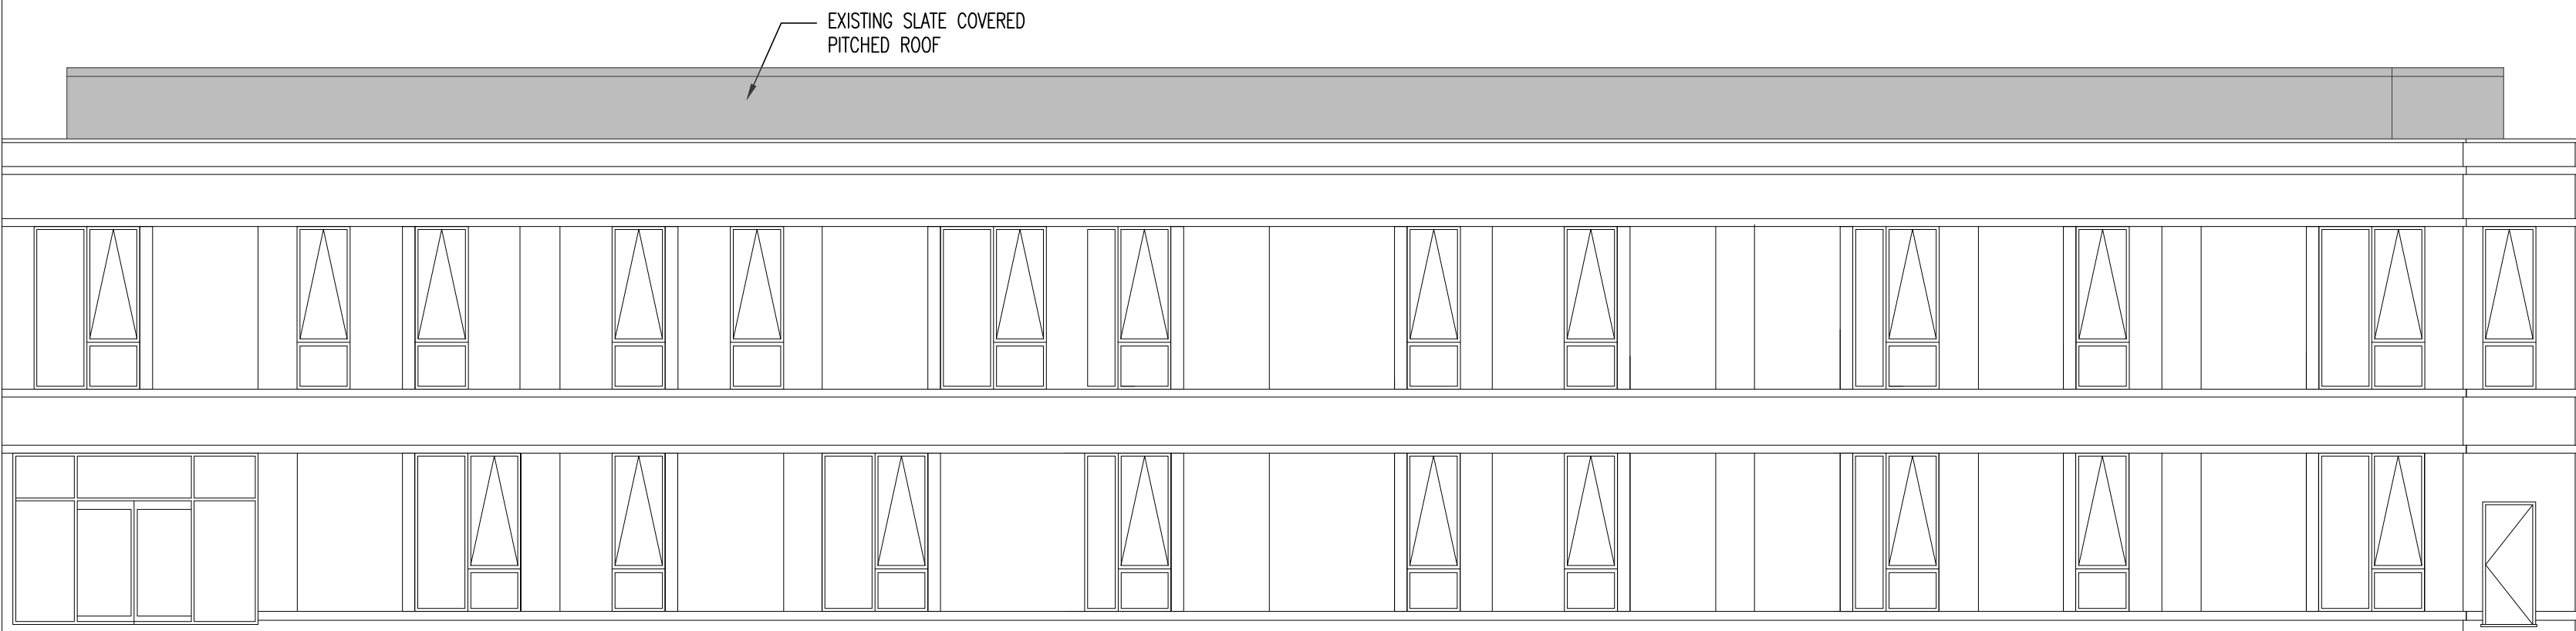

ELEVATION F
SCALE 1:100

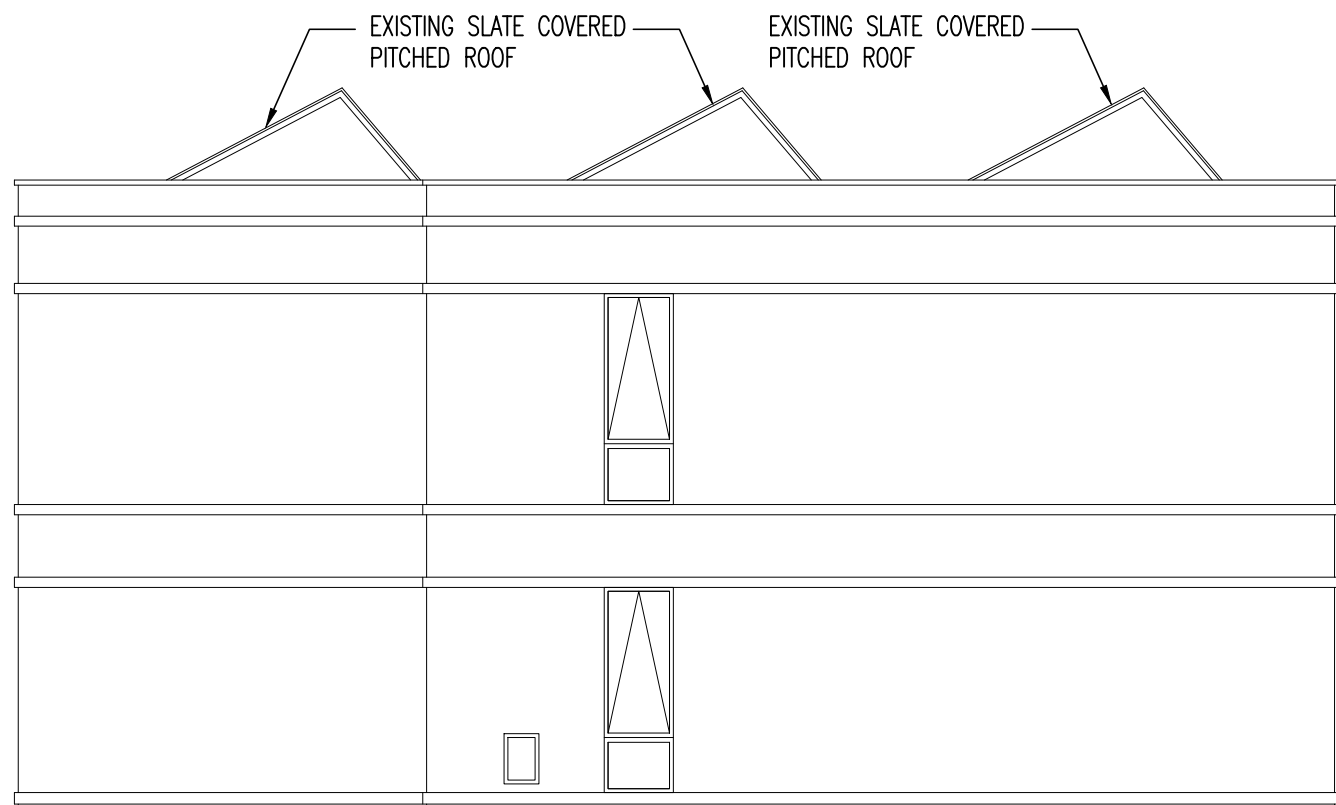

ELEVATION E
SCALE 1:100

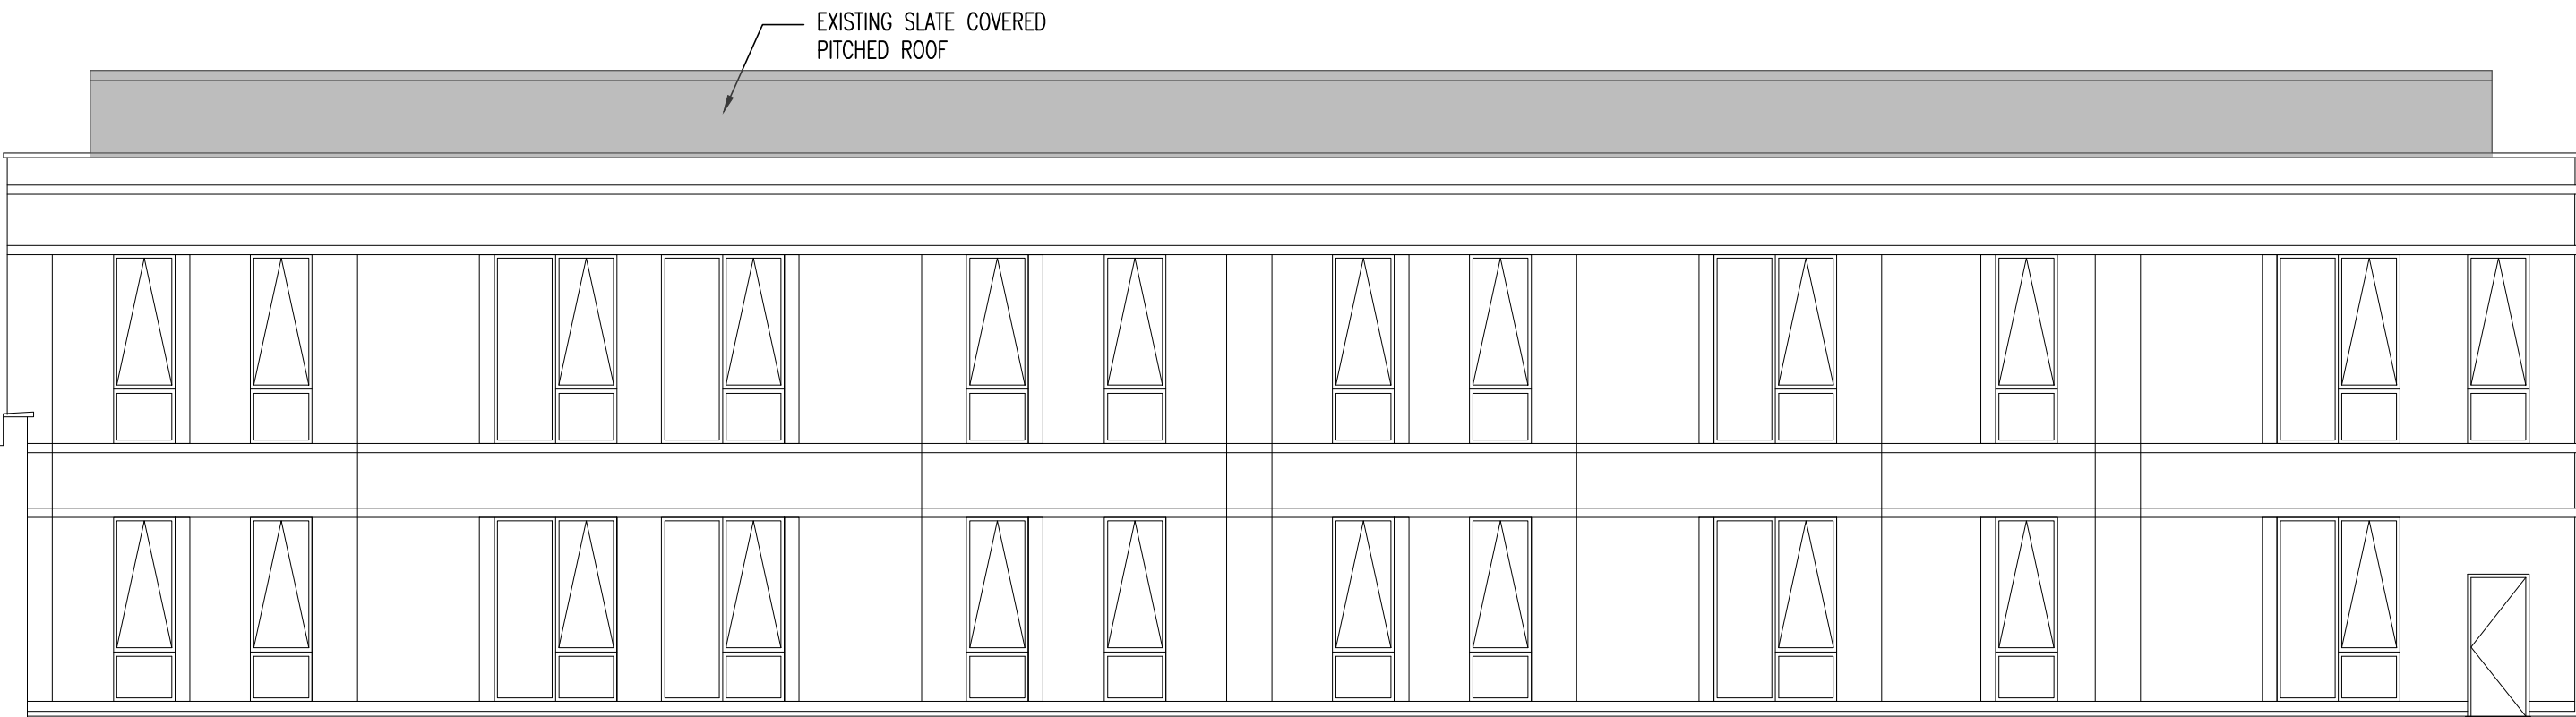

ELEVATION C
SCALE 1:100

Rev	Description	Date	By	Chkd
-----	-------------	------	----	------

Drawing Status

PRELIMINARY



Client
LIVV HOUSING GROUP

Project
WATCH FACTORY
PRESCOT,
L34 2SD

Drawing Title
EXISTING ELEVATIONS

Date APR 23	Drawn By AM	Checked By WB
Scale at A1 AS NOTED	Project Number 33289	Status Revision P01

Sheet Number
33289-SUT-ZZ-XX-DR-S-1003