



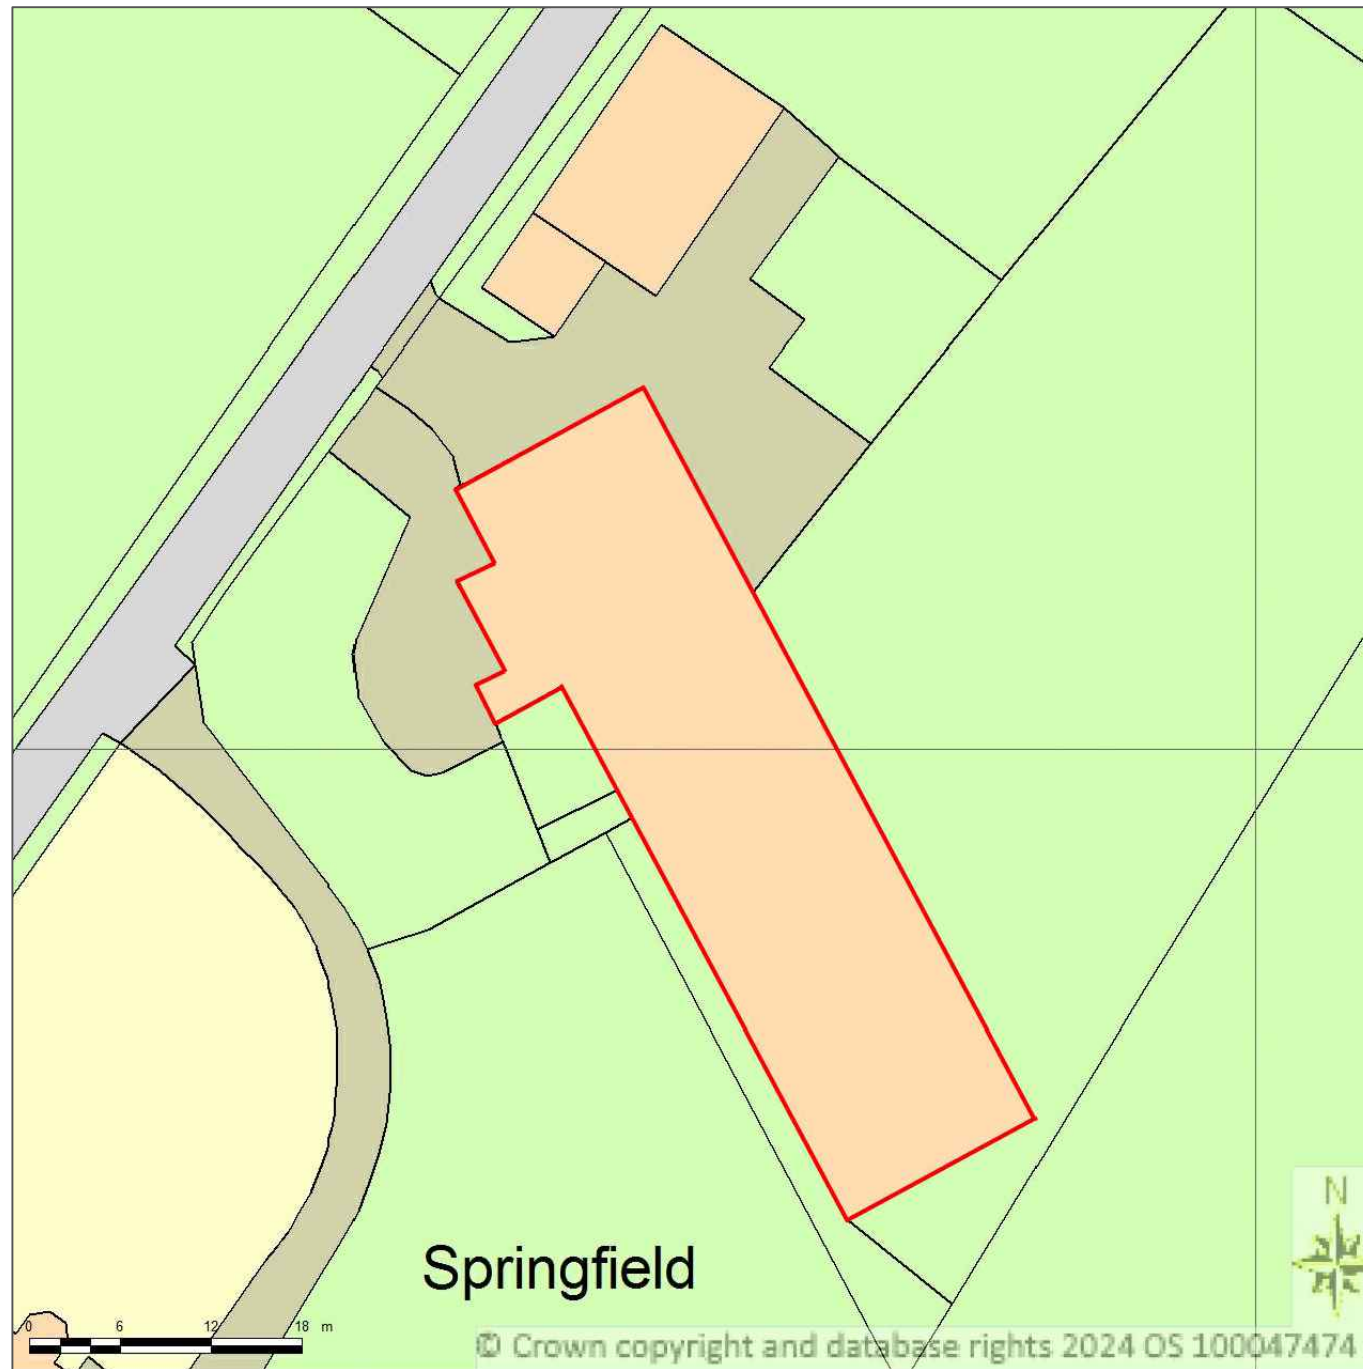

EXISTING SITE PLAN - SCALE: 1:500

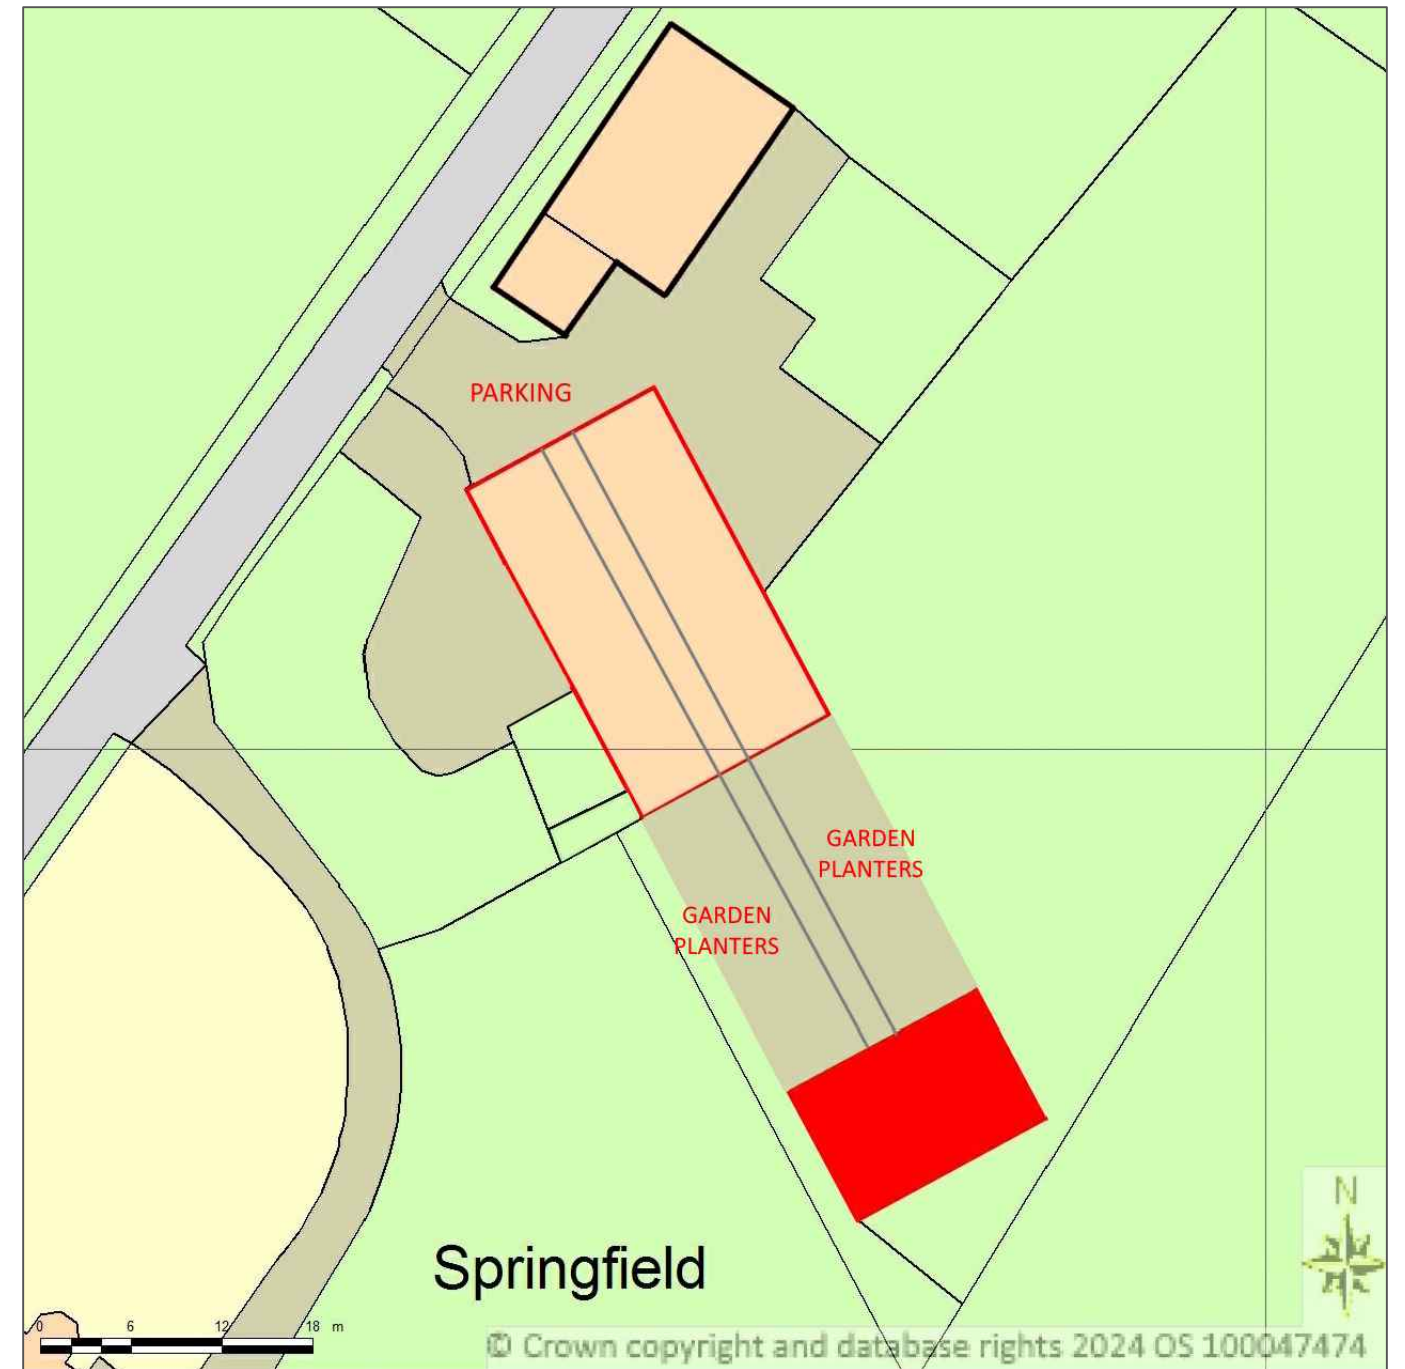

PROPOSED SITE PLAN - SCALE: 1:500

SPRINGFIELD STABLES
GARNETTS LANE
TARBOCK GREEN
PRESCOT
MERSEYSIDE
L35 1QN