

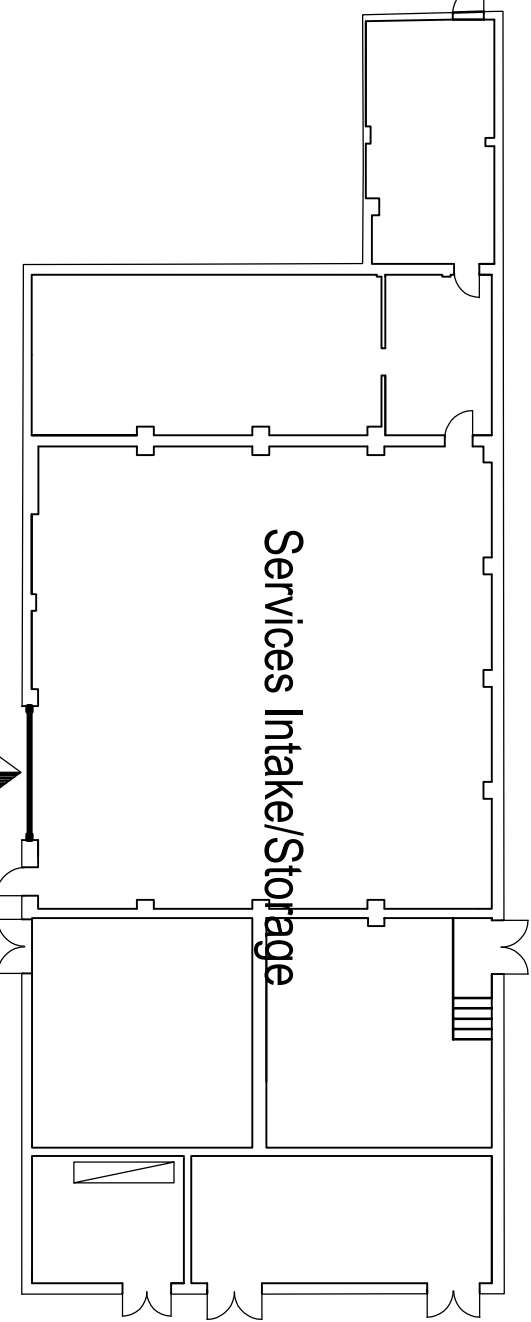


NOTE:
This drawing must not be altered, loaned or copied without the written consent of Woodfellows LLP. It is to be used for the project and site only. It is not to be used for any other purpose. All errors, omissions, discrepancies should be reported to the originator immediately. All dimensions to be checked before site fabrication by the contractor, his sub-contractor or supplier. Figure or 2nd dimensions where given. Any deviation from the drawing to be reported to the originator immediately.

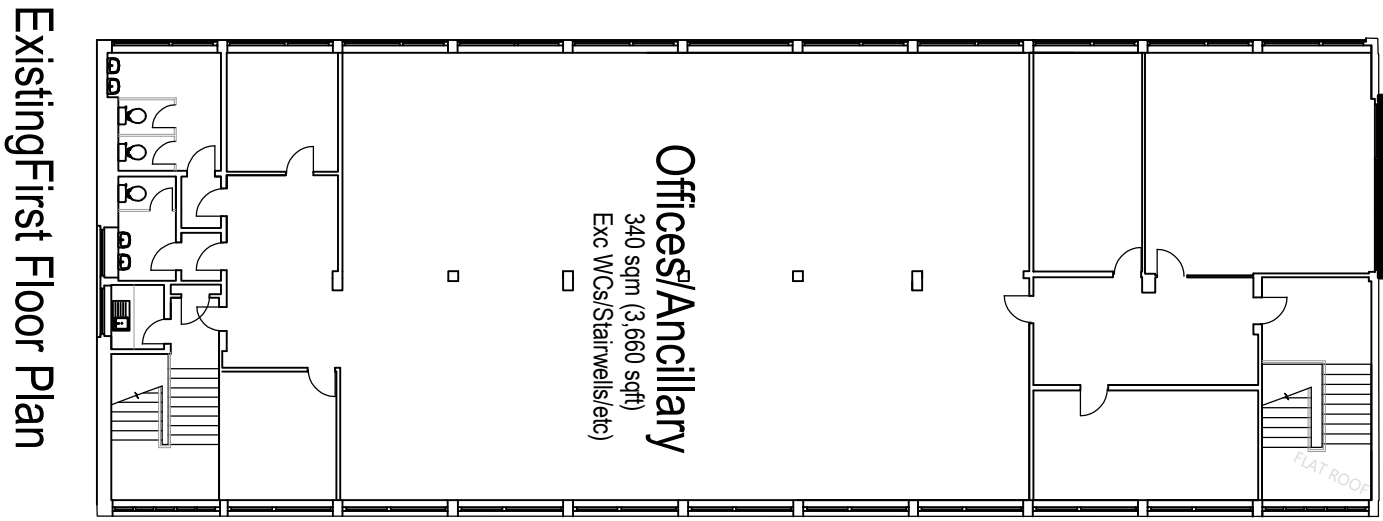

Existing Ground Floor
Plan: Out Building

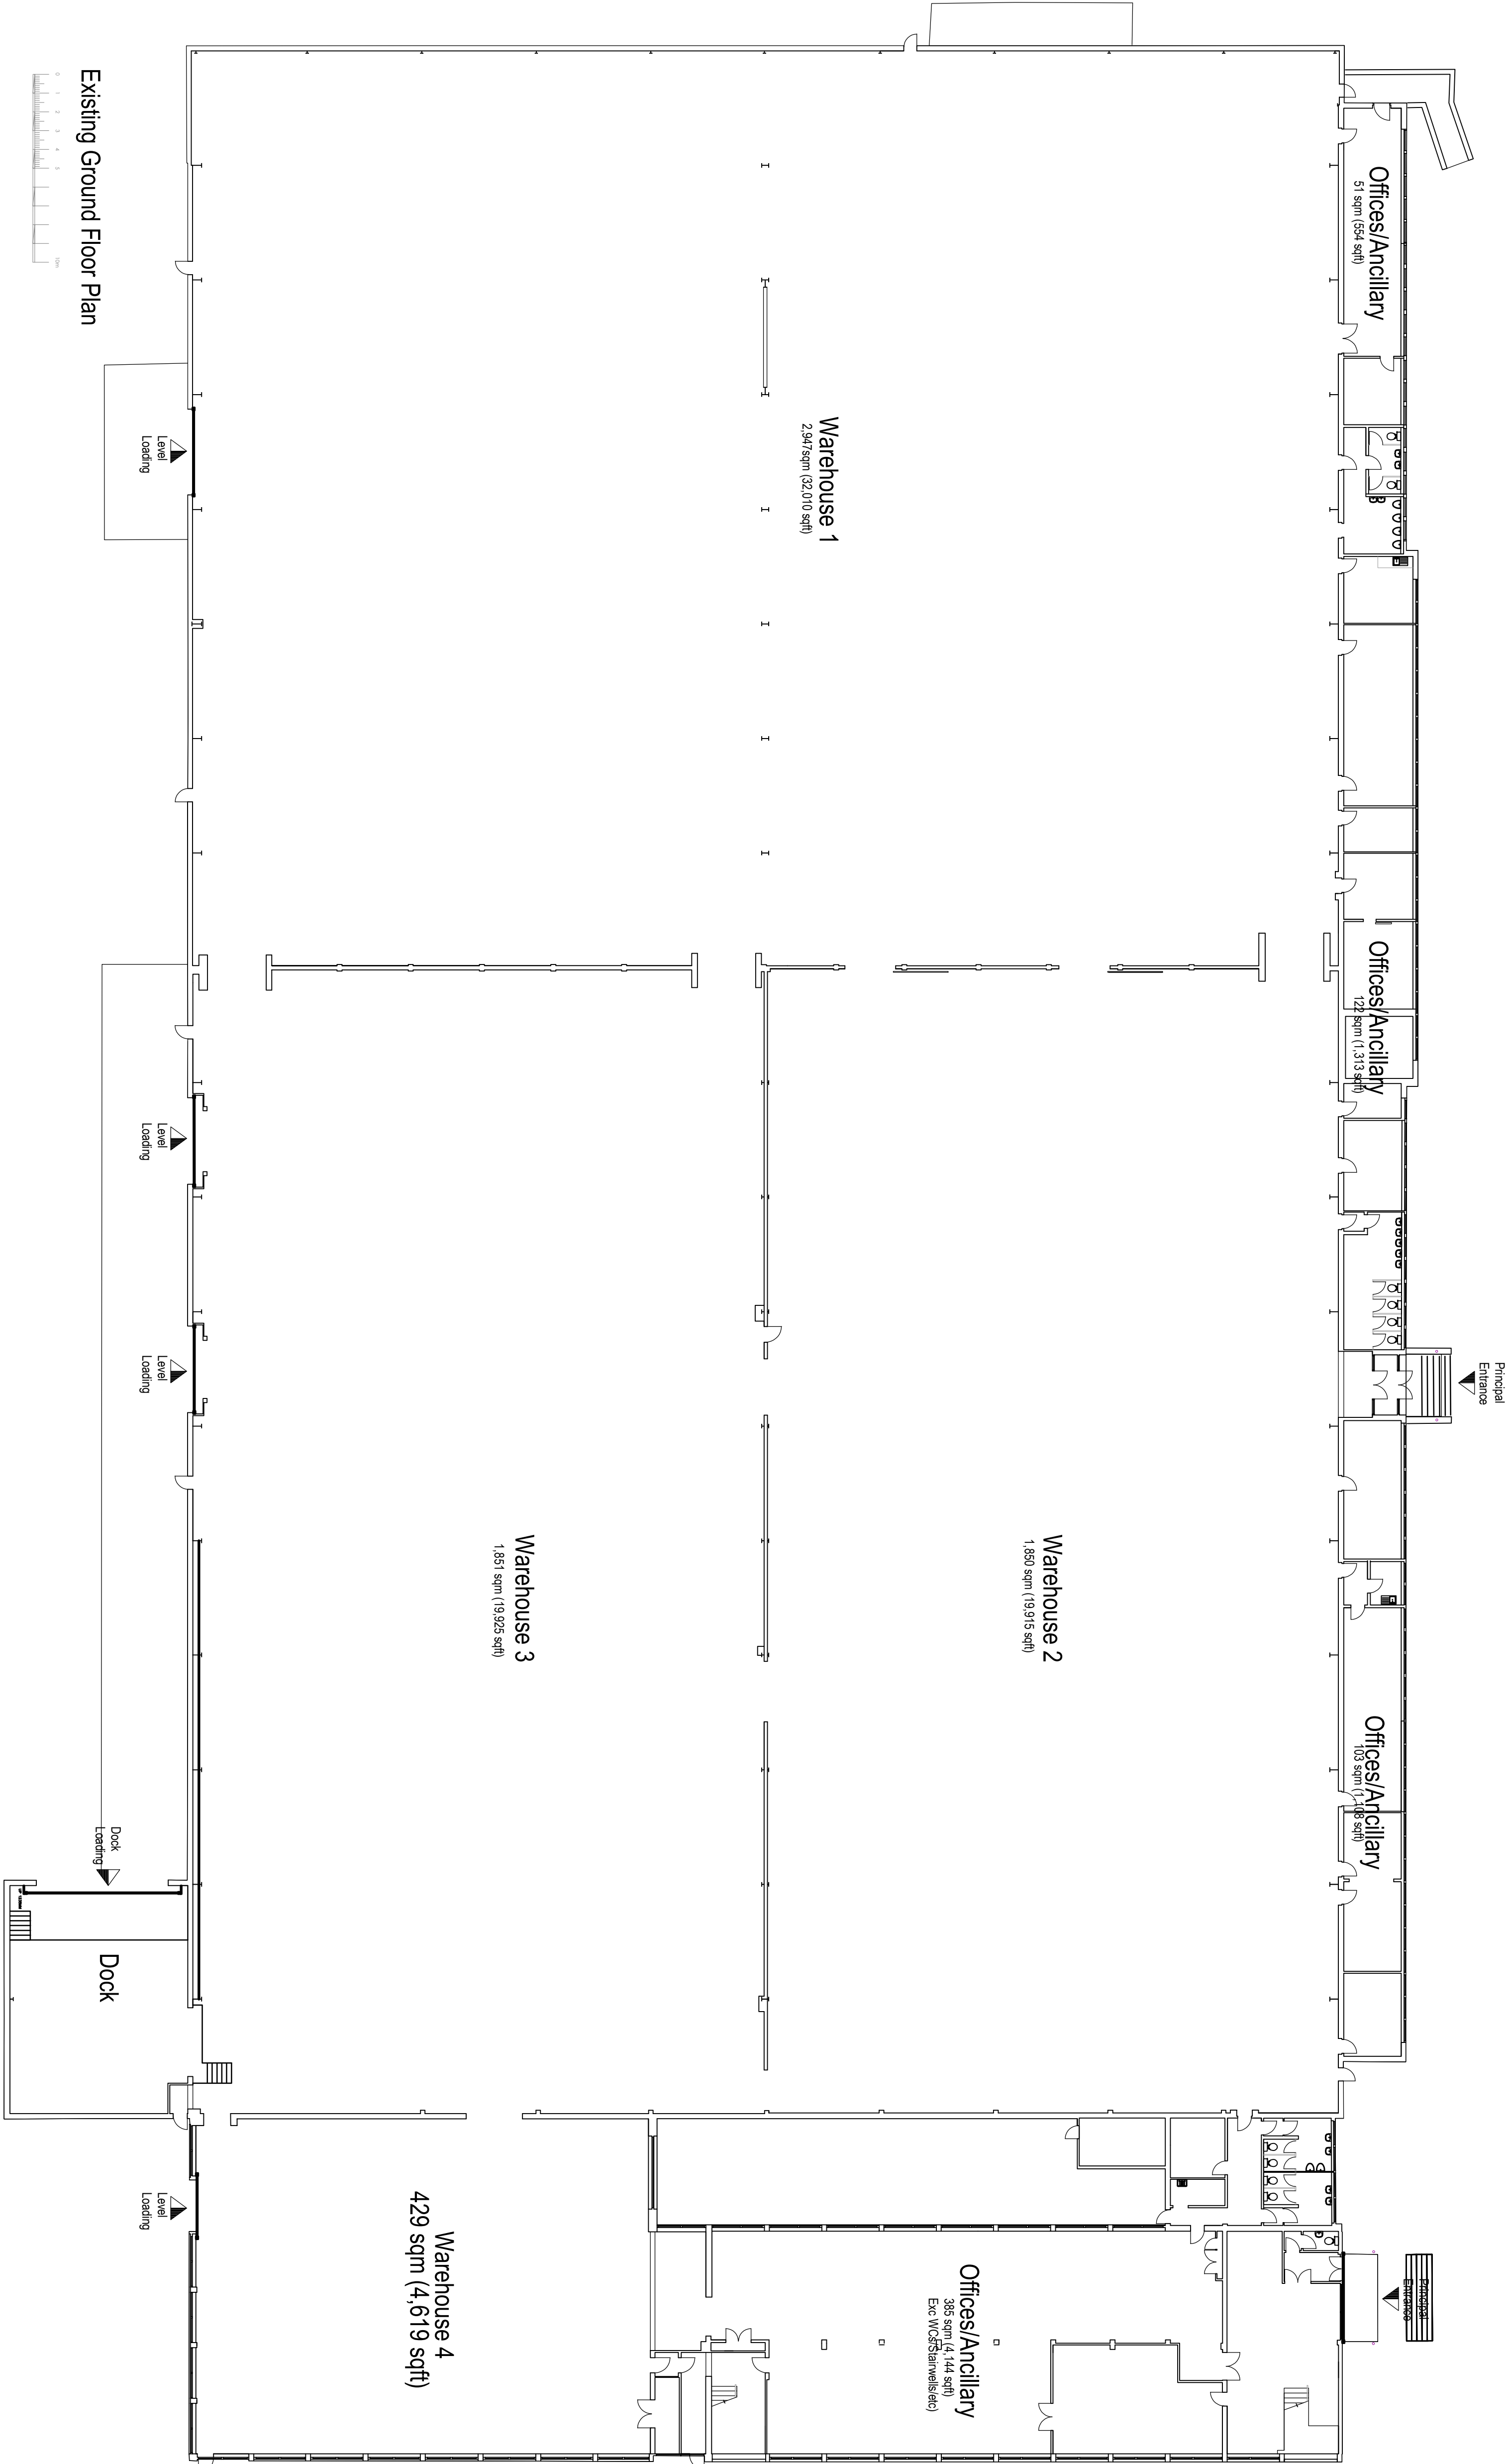

Existing First Floor Plan

Unit 1

REV	DATE	DESCRIPTION
-----	------	-------------

Woodfellows
building consultancy

PROJECT Unit 1, Wilson Road, Huyton Business Park, Huyton Liverpool, L38 6JF		CLIENT Strong Investments (2007) Ltd c/o Pelidon Ltd	
SUBJECT Existing Floor Layouts		DATE March 2021	SCALE 1:200 @ A1
Job Number 21-046	DRAWING NR 21-046U102	REV WF	CHECKED WF