




NOTE
This drawing must not be reissued, loaned or copied without the written consent of the originator, Woodfellows LLP.
The design and construction of any building or structure should be approved by the originator immediately.
All dimensions to be checked before site fabrication by the contractor, his sub-contractor or supplier.
Do not scale plans - use figures or grid dimensions where given.
Any deviation from the drawing to be reported to the originator immediately.

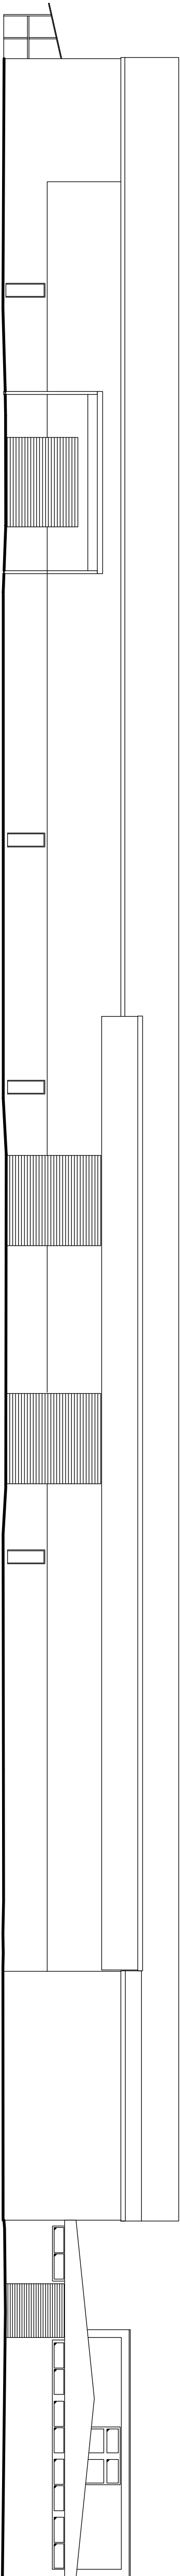


Existing West Elevation

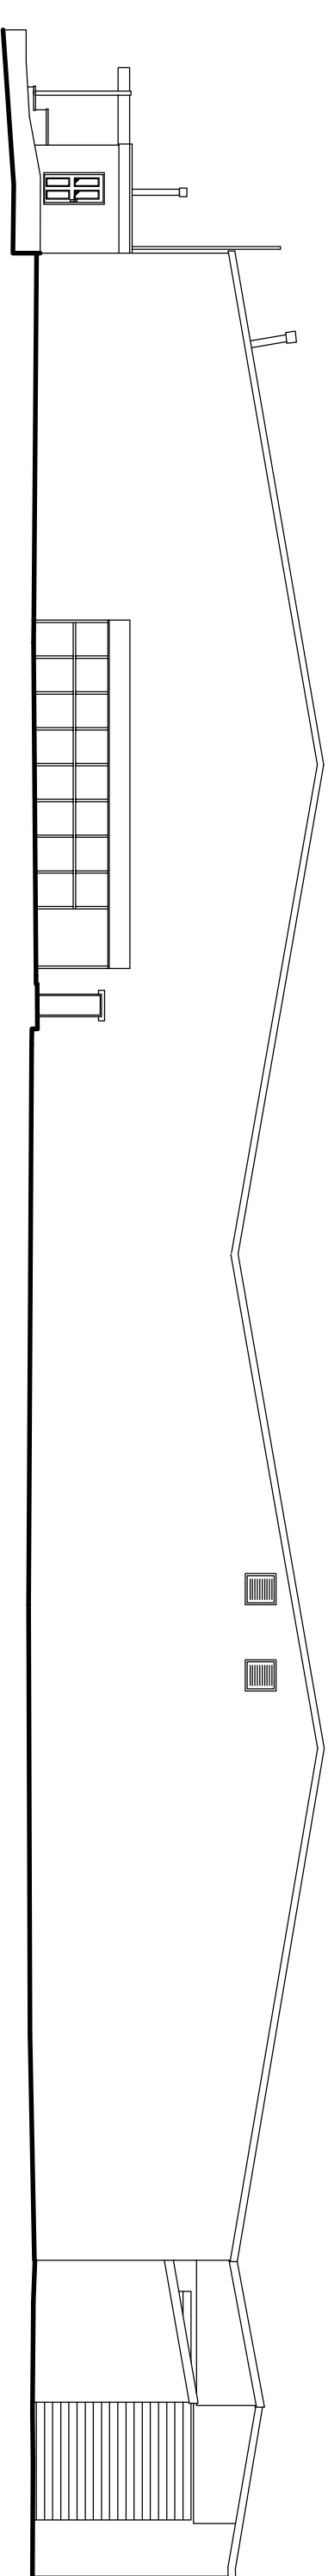


Existing North Elevation

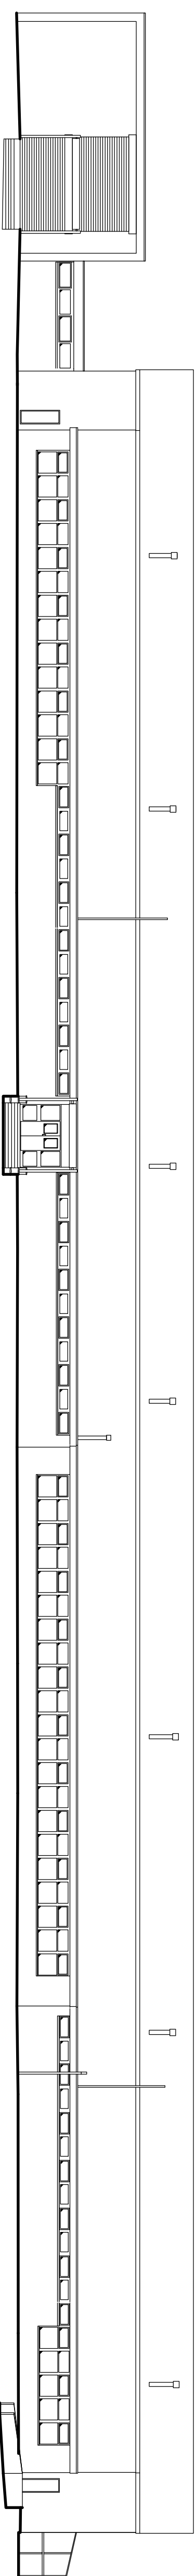


Existing East Elevation

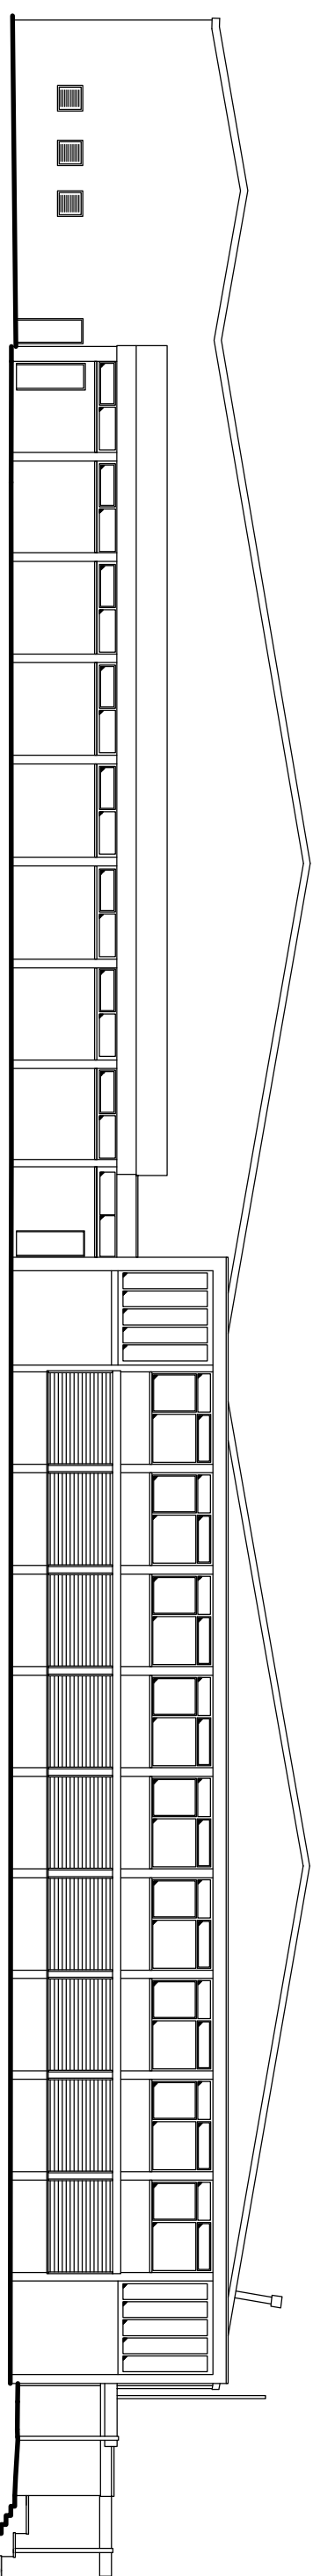


Existing South Elevation

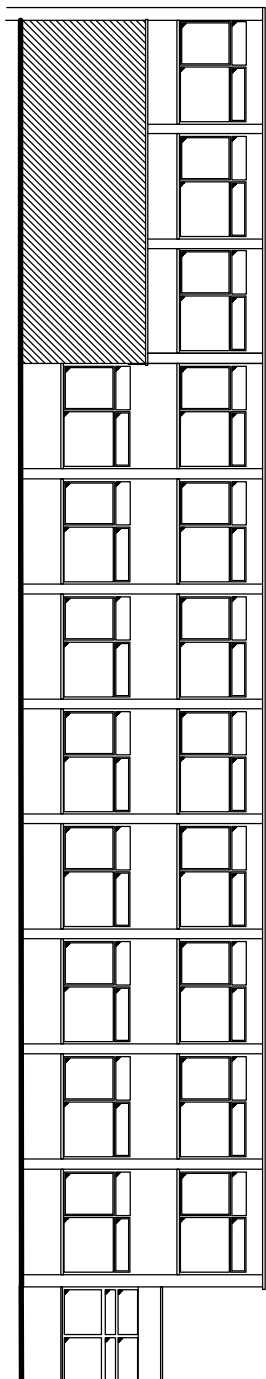


Existing South Elevation: office

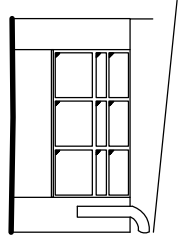


Existing West Elevation: office

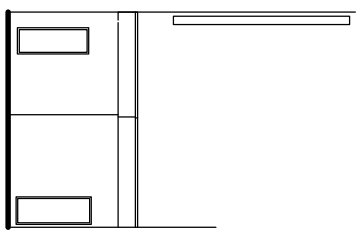

Existing East Elevation: office

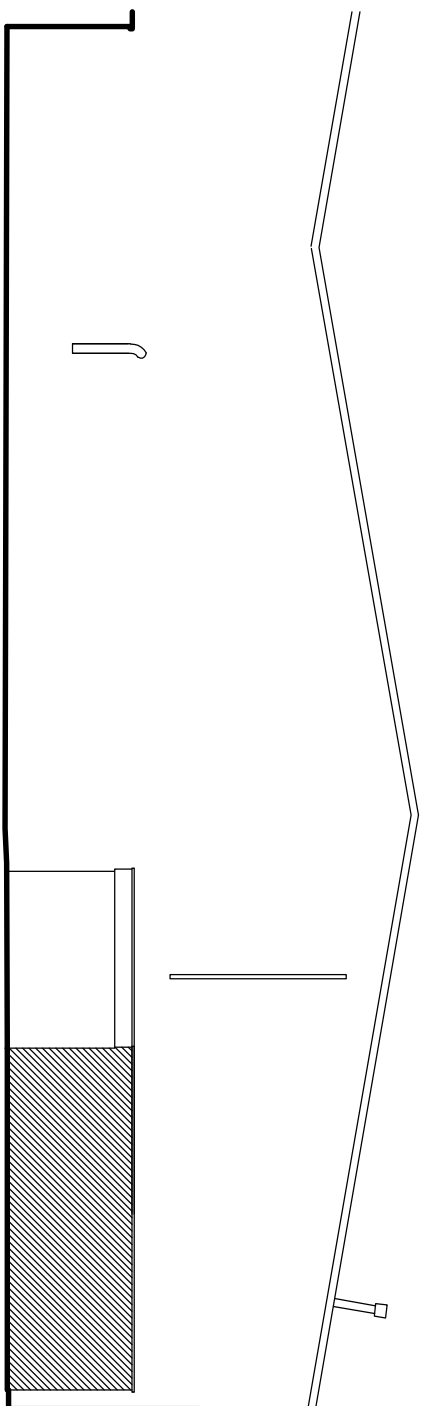

Existing South Elevation: Warehouse

 

Unit 1

REV	DATE	DESCRIPTION
-----	------	-------------

Woodfellows
building consultancy

PROJECT Unit 1, Wilson Road, Huxton Business Park, Huxton Liverpool, L29 5JF	CLIENT Strong Investments (2007) Ltd c/o Pearson Ltd
SUBJECT Existing Elevations	DATE March 2021
SCALE 1:200 @ A1	
JOB Number 21-046	DRAWING NR 21-046/J101
REV	DRAWN WF
	CHECKED WF