


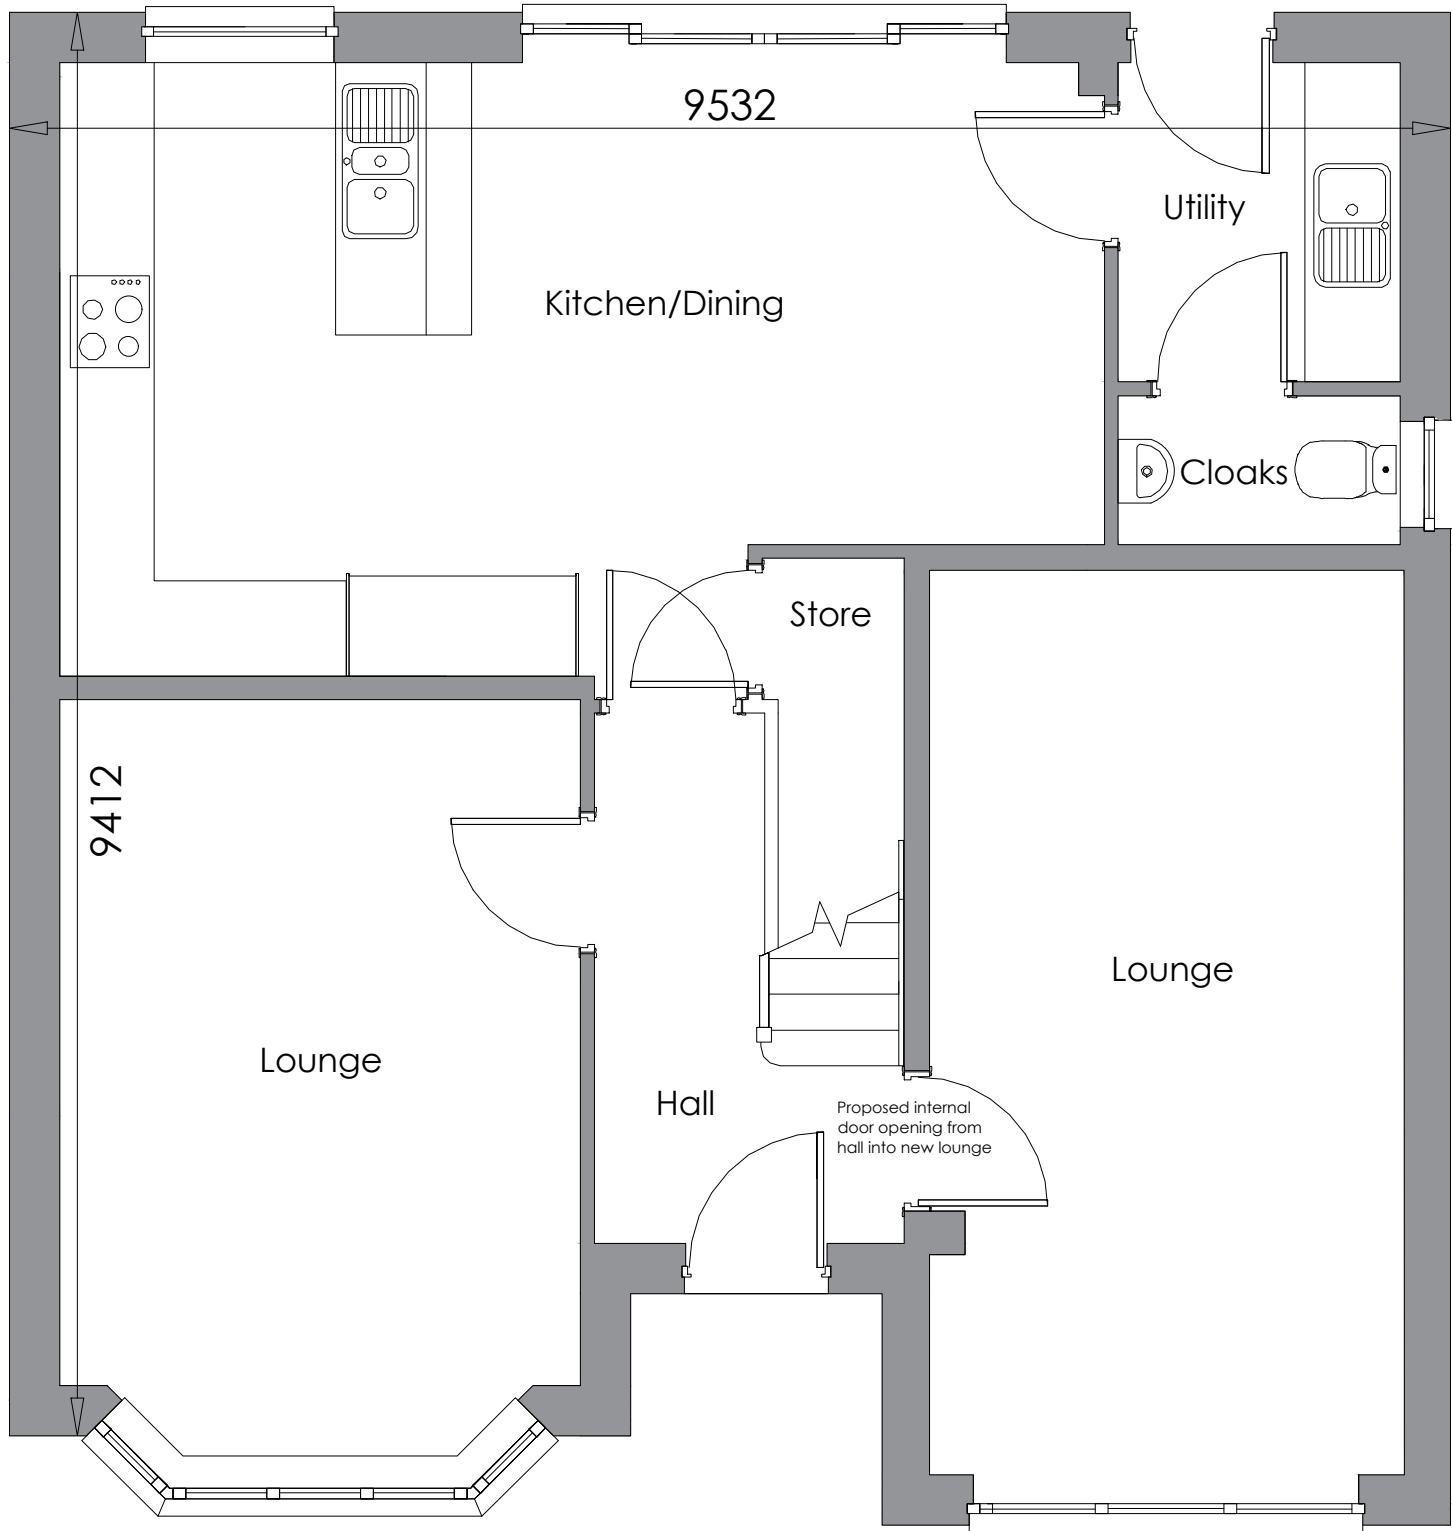

PROPOSED GROUND FLOOR PLAN



Proposed uPVC windows and glazing detail to match existing

Brick band detail to tie in with existing

Proposed Front Elevation

Scale 1:50



PLANNING ISSUE					
Project Description	Scale	Paper Size	Date	Drawn	Revision
Proposed Garage Conversion	1:50	A3	APRIL 2025	AD	-
Site Address	Drawing No.				
8 Treswell Road	STRP/03				
Knowsley	Note All dimensions/levels are to be checked on site and any discrepancies to be referred back to Architect prior to proceeding. All specifications, materials and workmanship to be in accordance with current Building Regulations. All component sizes and references are to be checked prior to materials order. The position of existing drain runs are to be checked and confirmed on site prior to proceeding with the works. All relevant boundary positions are to be dimensionally checked prior to proceeding with the works.				
L14 7AT					
Drawing Title	This drawing is the copyright © and shall not be altered, copied, photographed or reproduced in any way without the consent of the Architect.				
Proposed Floor Plan & Elevation					