



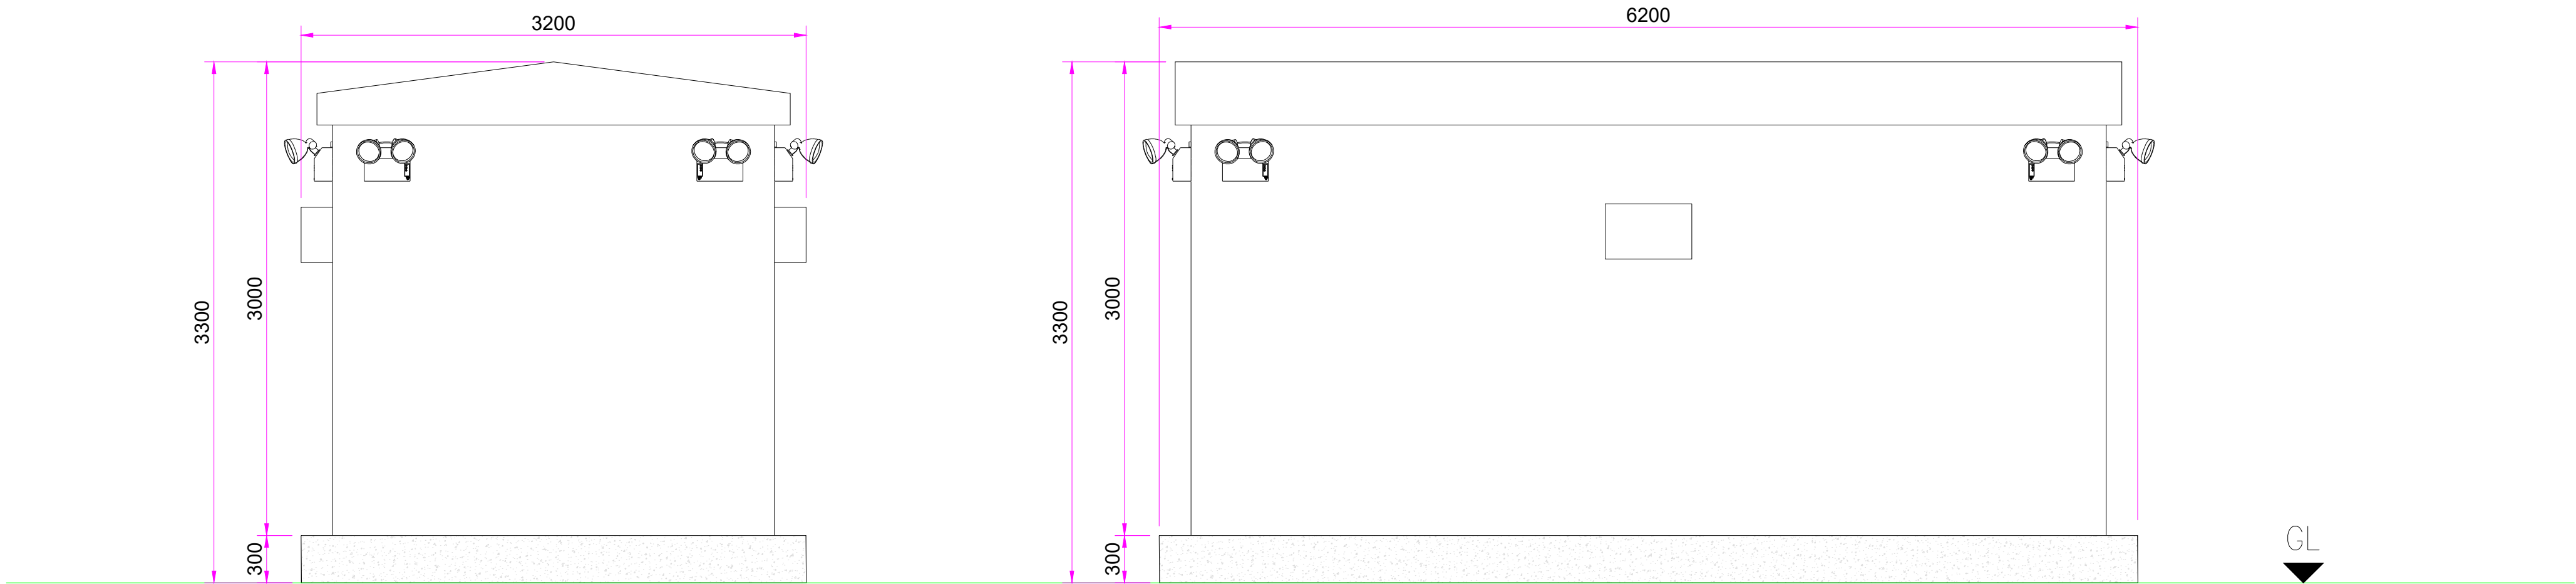


SIDE ELEVATION

REAR ELEVATION

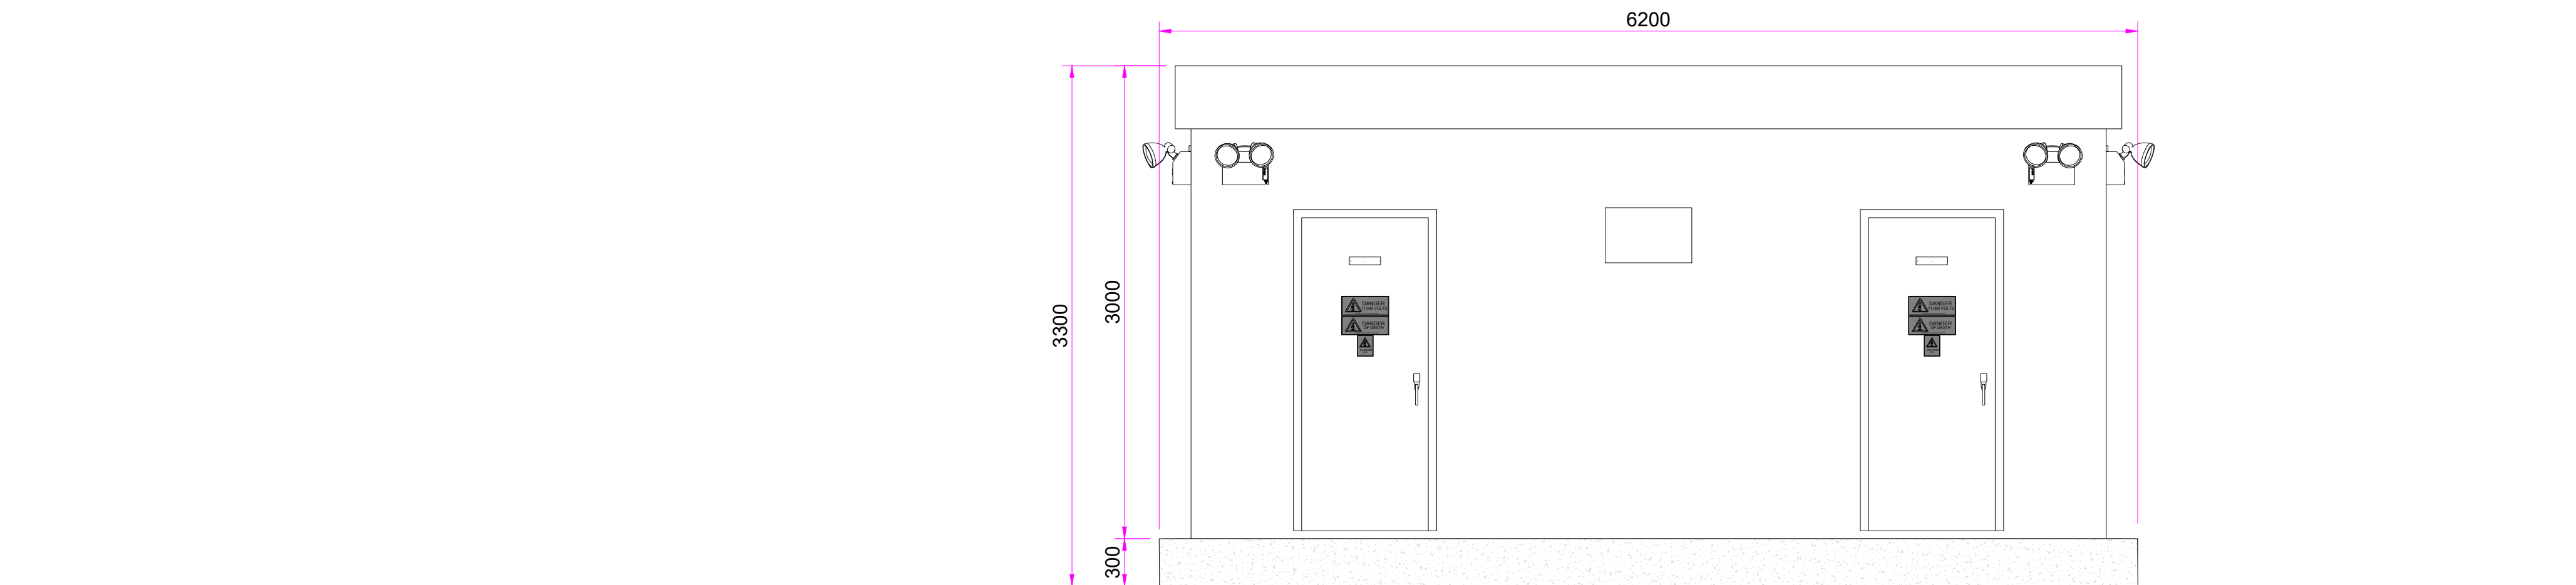

FRONT ELEVATION

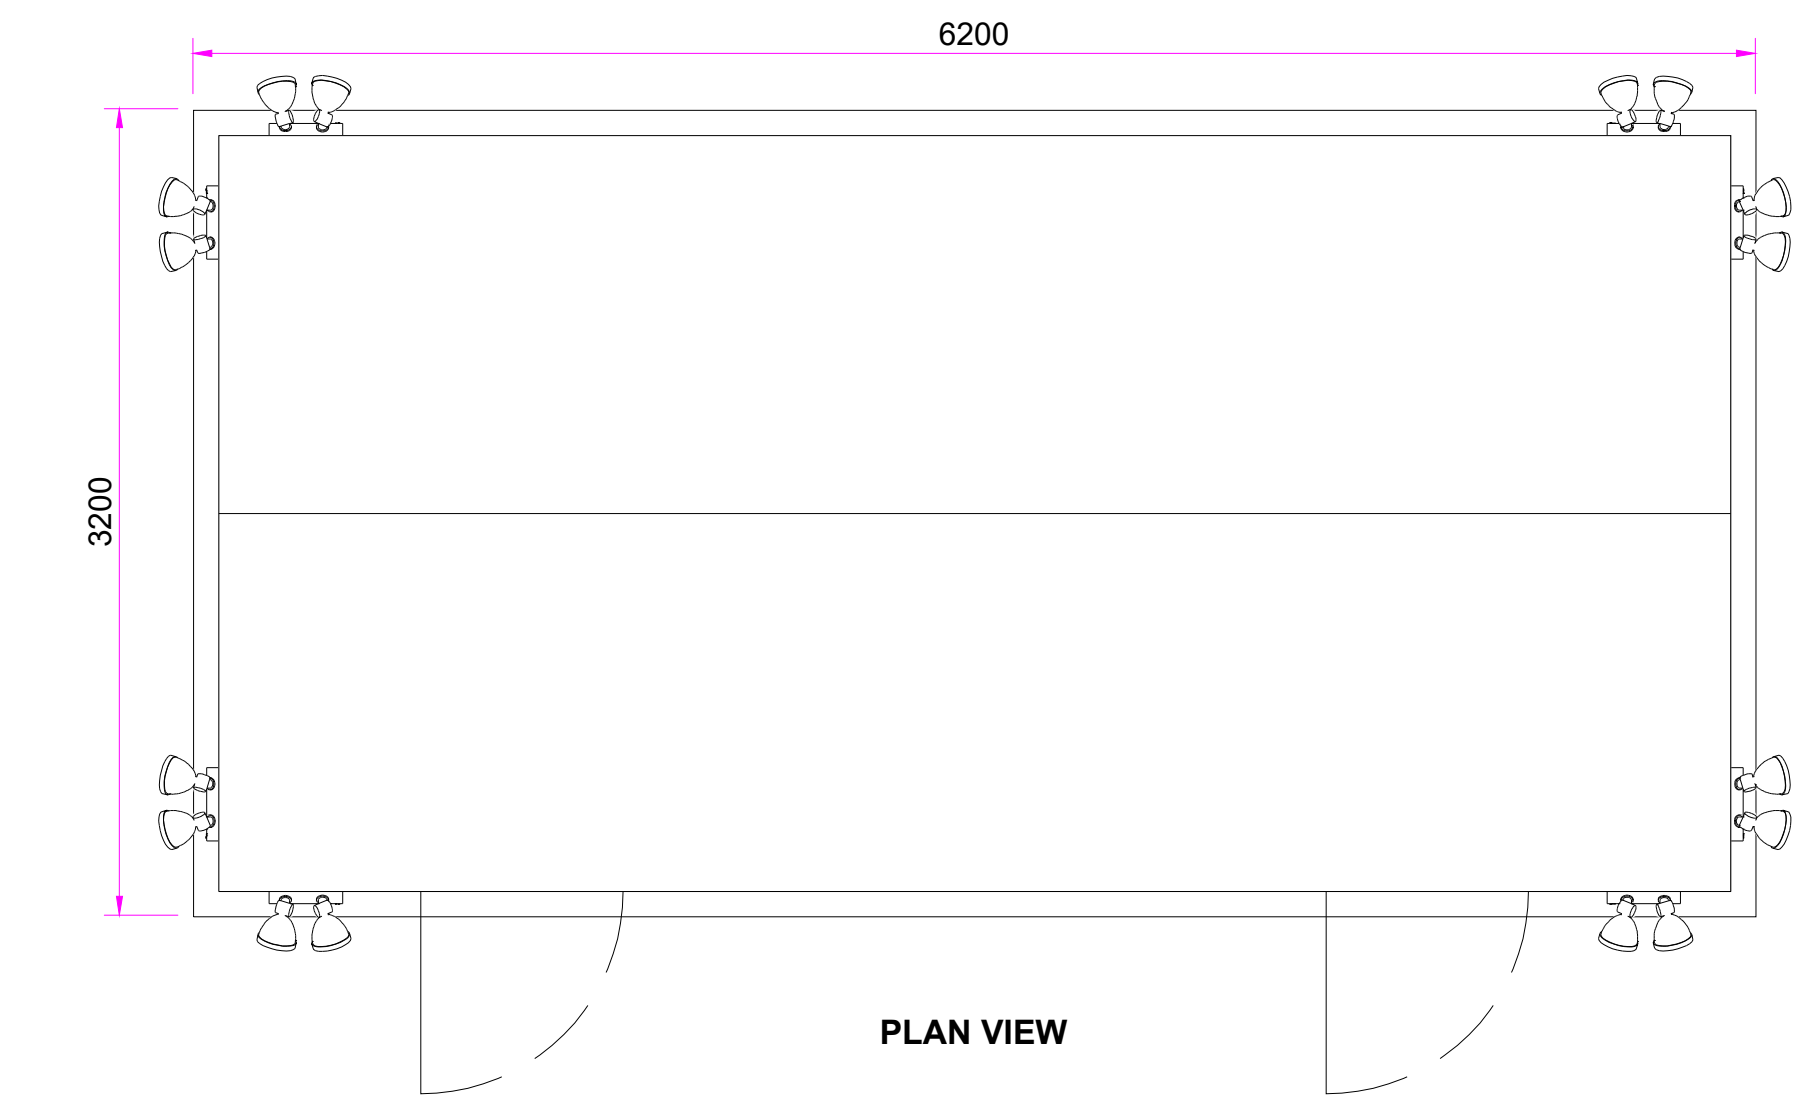

PLAN VIEW



Rev	Description	Date	Checked
Drawing No.			
KIR-EDFR-BESS-ARC-DRG-367.00			
Project			
Kirkby BESS			
Title			
LV Auxiliary Switch Room, Control Room & Welfare Unit Arrangement			
Scale			
1:30 @A1	Drawn by	Checked	Date
	SS	CH	16.01.25

