


FRONT ELEVATION

SIDE ELEVATIONS

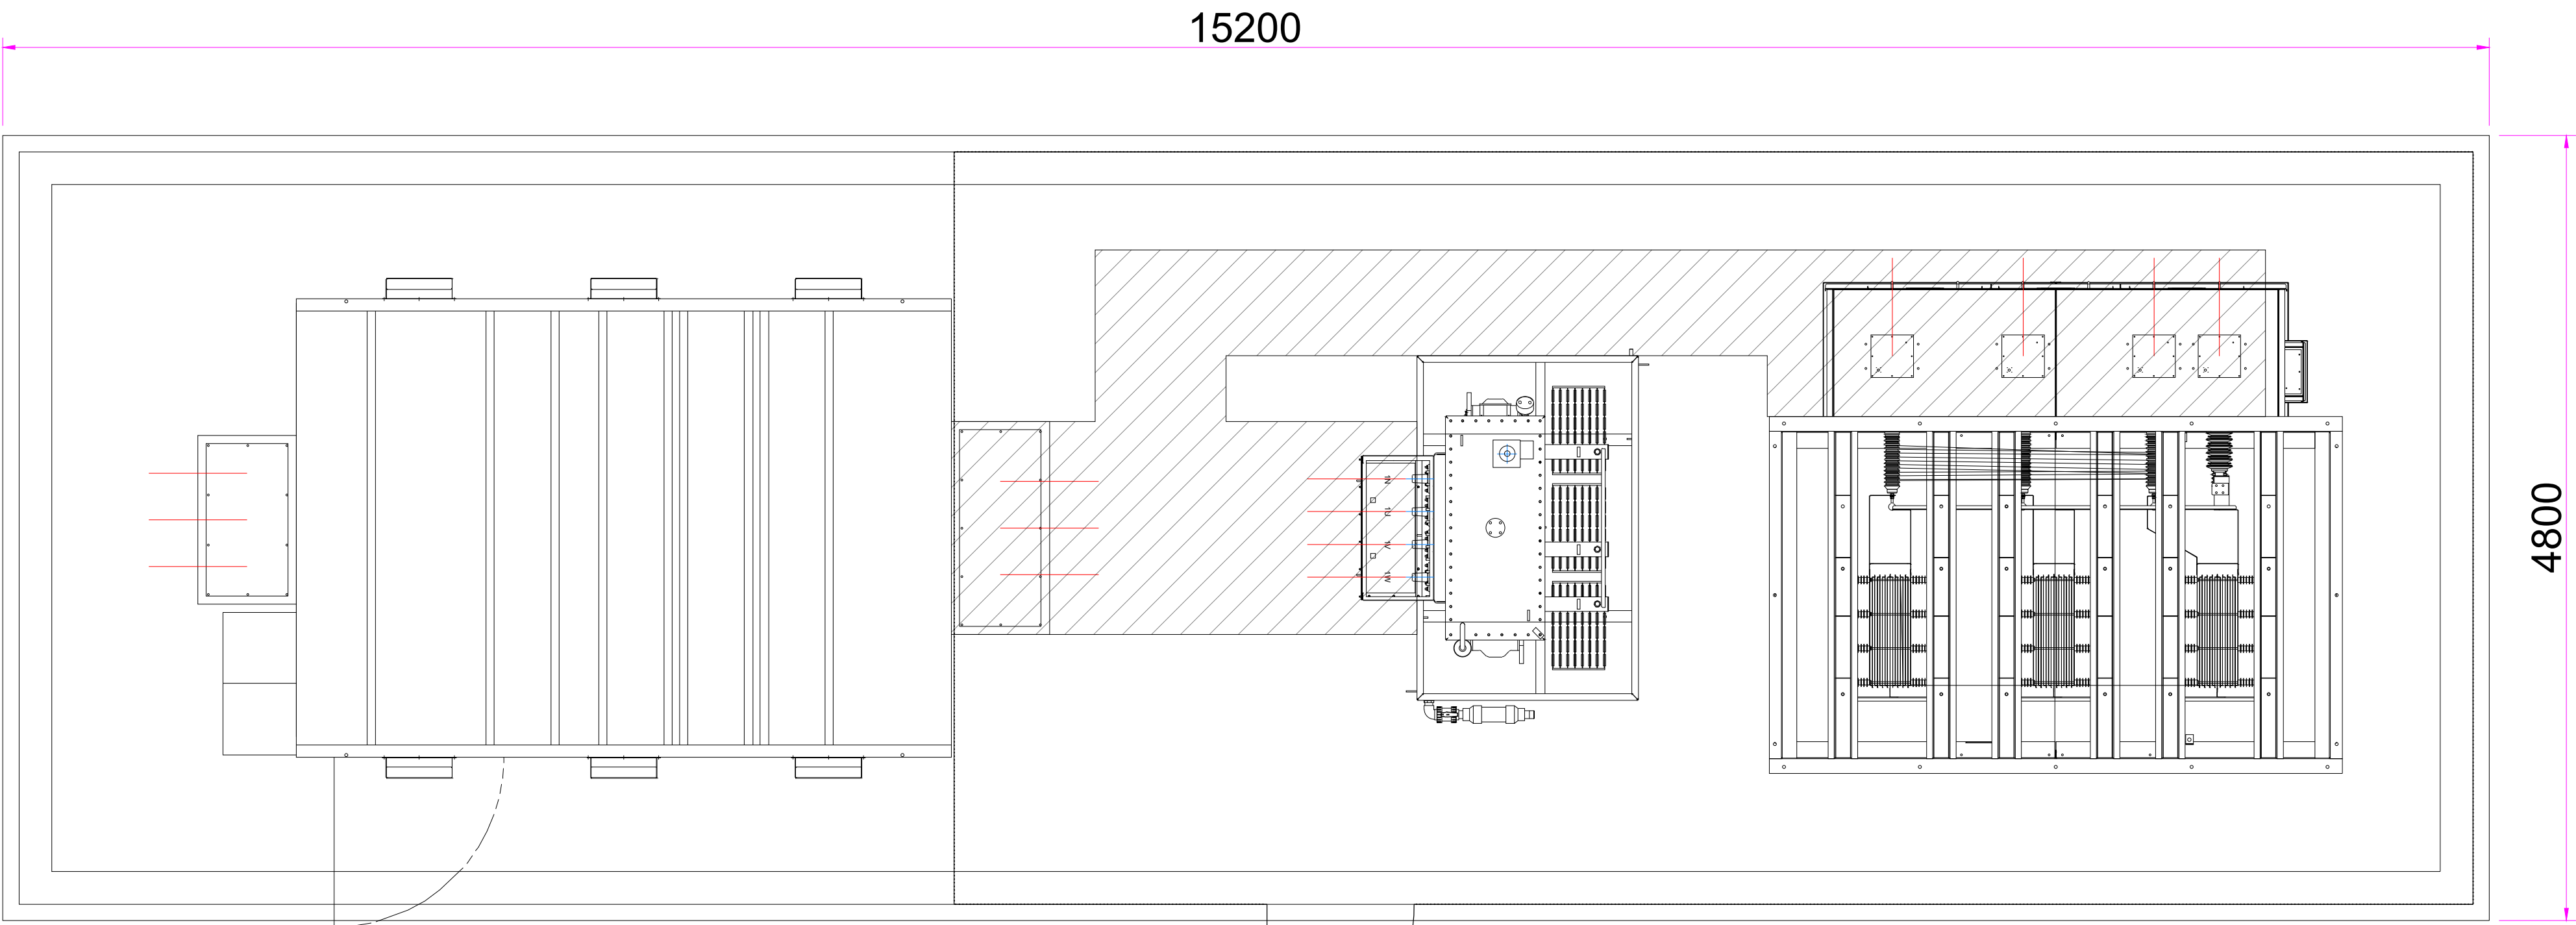

PLAN VIEW

Rev	Description	Date	Checked
Drawing No.			
KIR-EDFR-BESS-ARC-DRG-370.00			
Project			
Kirkby BESS			
Title			
Harmonic Filter Arrangement			
Scale	1:30 @A1	Drawn by	SS
		Checked	CH
		Date	16.01.25

