

COPYRIGHT: The copyright of this drawing is vested in Lawrenson Associates Ltd.
It shall not be used without permission for any purpose.
DO NOT SCALE FROM THIS DRAWING FOR CONSTRUCTION PURPOSES -
WORK TO FIGURED DIMENSIONS ONLY.
ALL DIMENSIONS ARE IN MILLIMETRES UNLESS STATED OTHERWISE.

NOTES

A	Drawing updated.	02/05/25
Rev	Description	Date


Project
**MAGAZINE BUNKER 9-8,
DRAW WELL ROAD,
KIRKBY,
L33 7BJ**

Client
ABBEY ENGINEERING

Contract. No	Drg. No	Revision	Scale	1:100	@A1
6460	402	A	By	LA	Date
			Chkd	HTL	FEB 2025

Drawing Title
ROOF PLAN - AS PROPOSED.

LAWRENSON ASSOCIATES
Consulting Structural Engineers
Planning & Development Consultants
Architectural Services
1 THE GLOBE
142 HARDSHAW ST.
ST. HELENS
WA10 1JT
Telephone: (01744) 733446
www.lawrensonassociates.co.uk
E-mail: info@lawrensonassociates.co.uk

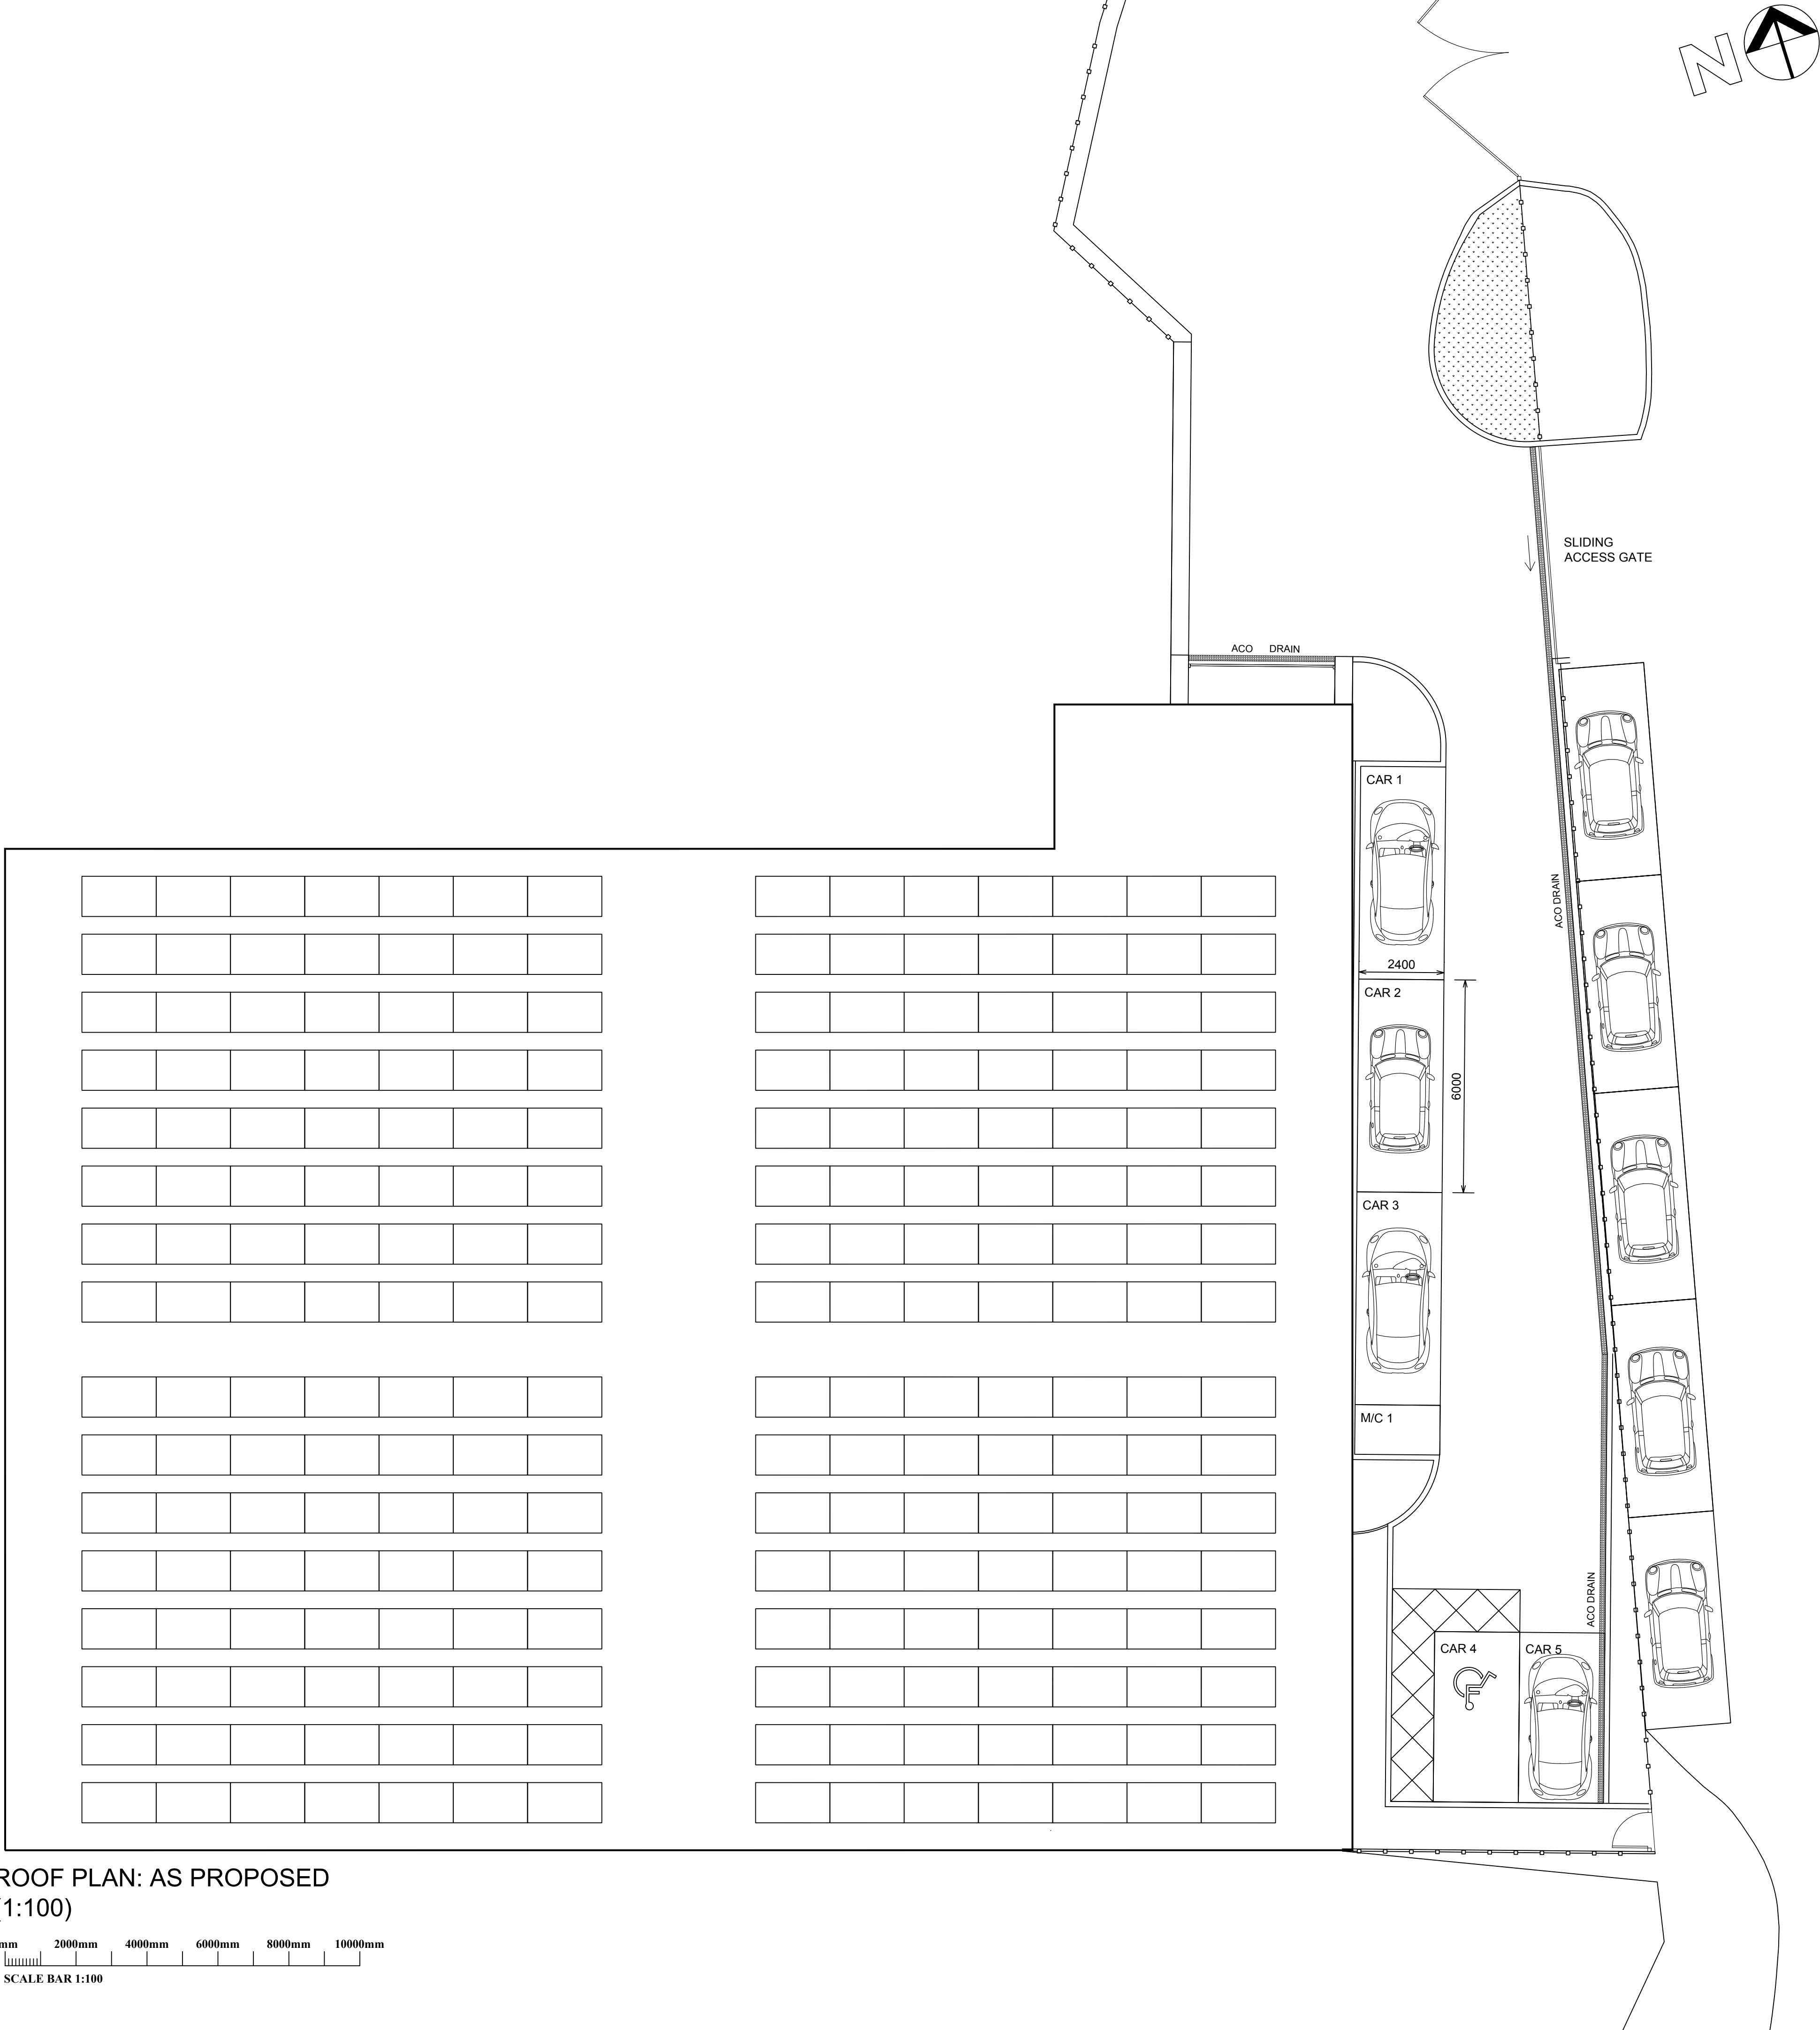

ROOF PLAN: AS PROPOSED
(1:100)

0mm 2000mm 4000mm 6000mm 8000mm 10000mm
SCALE BAR 1:100