


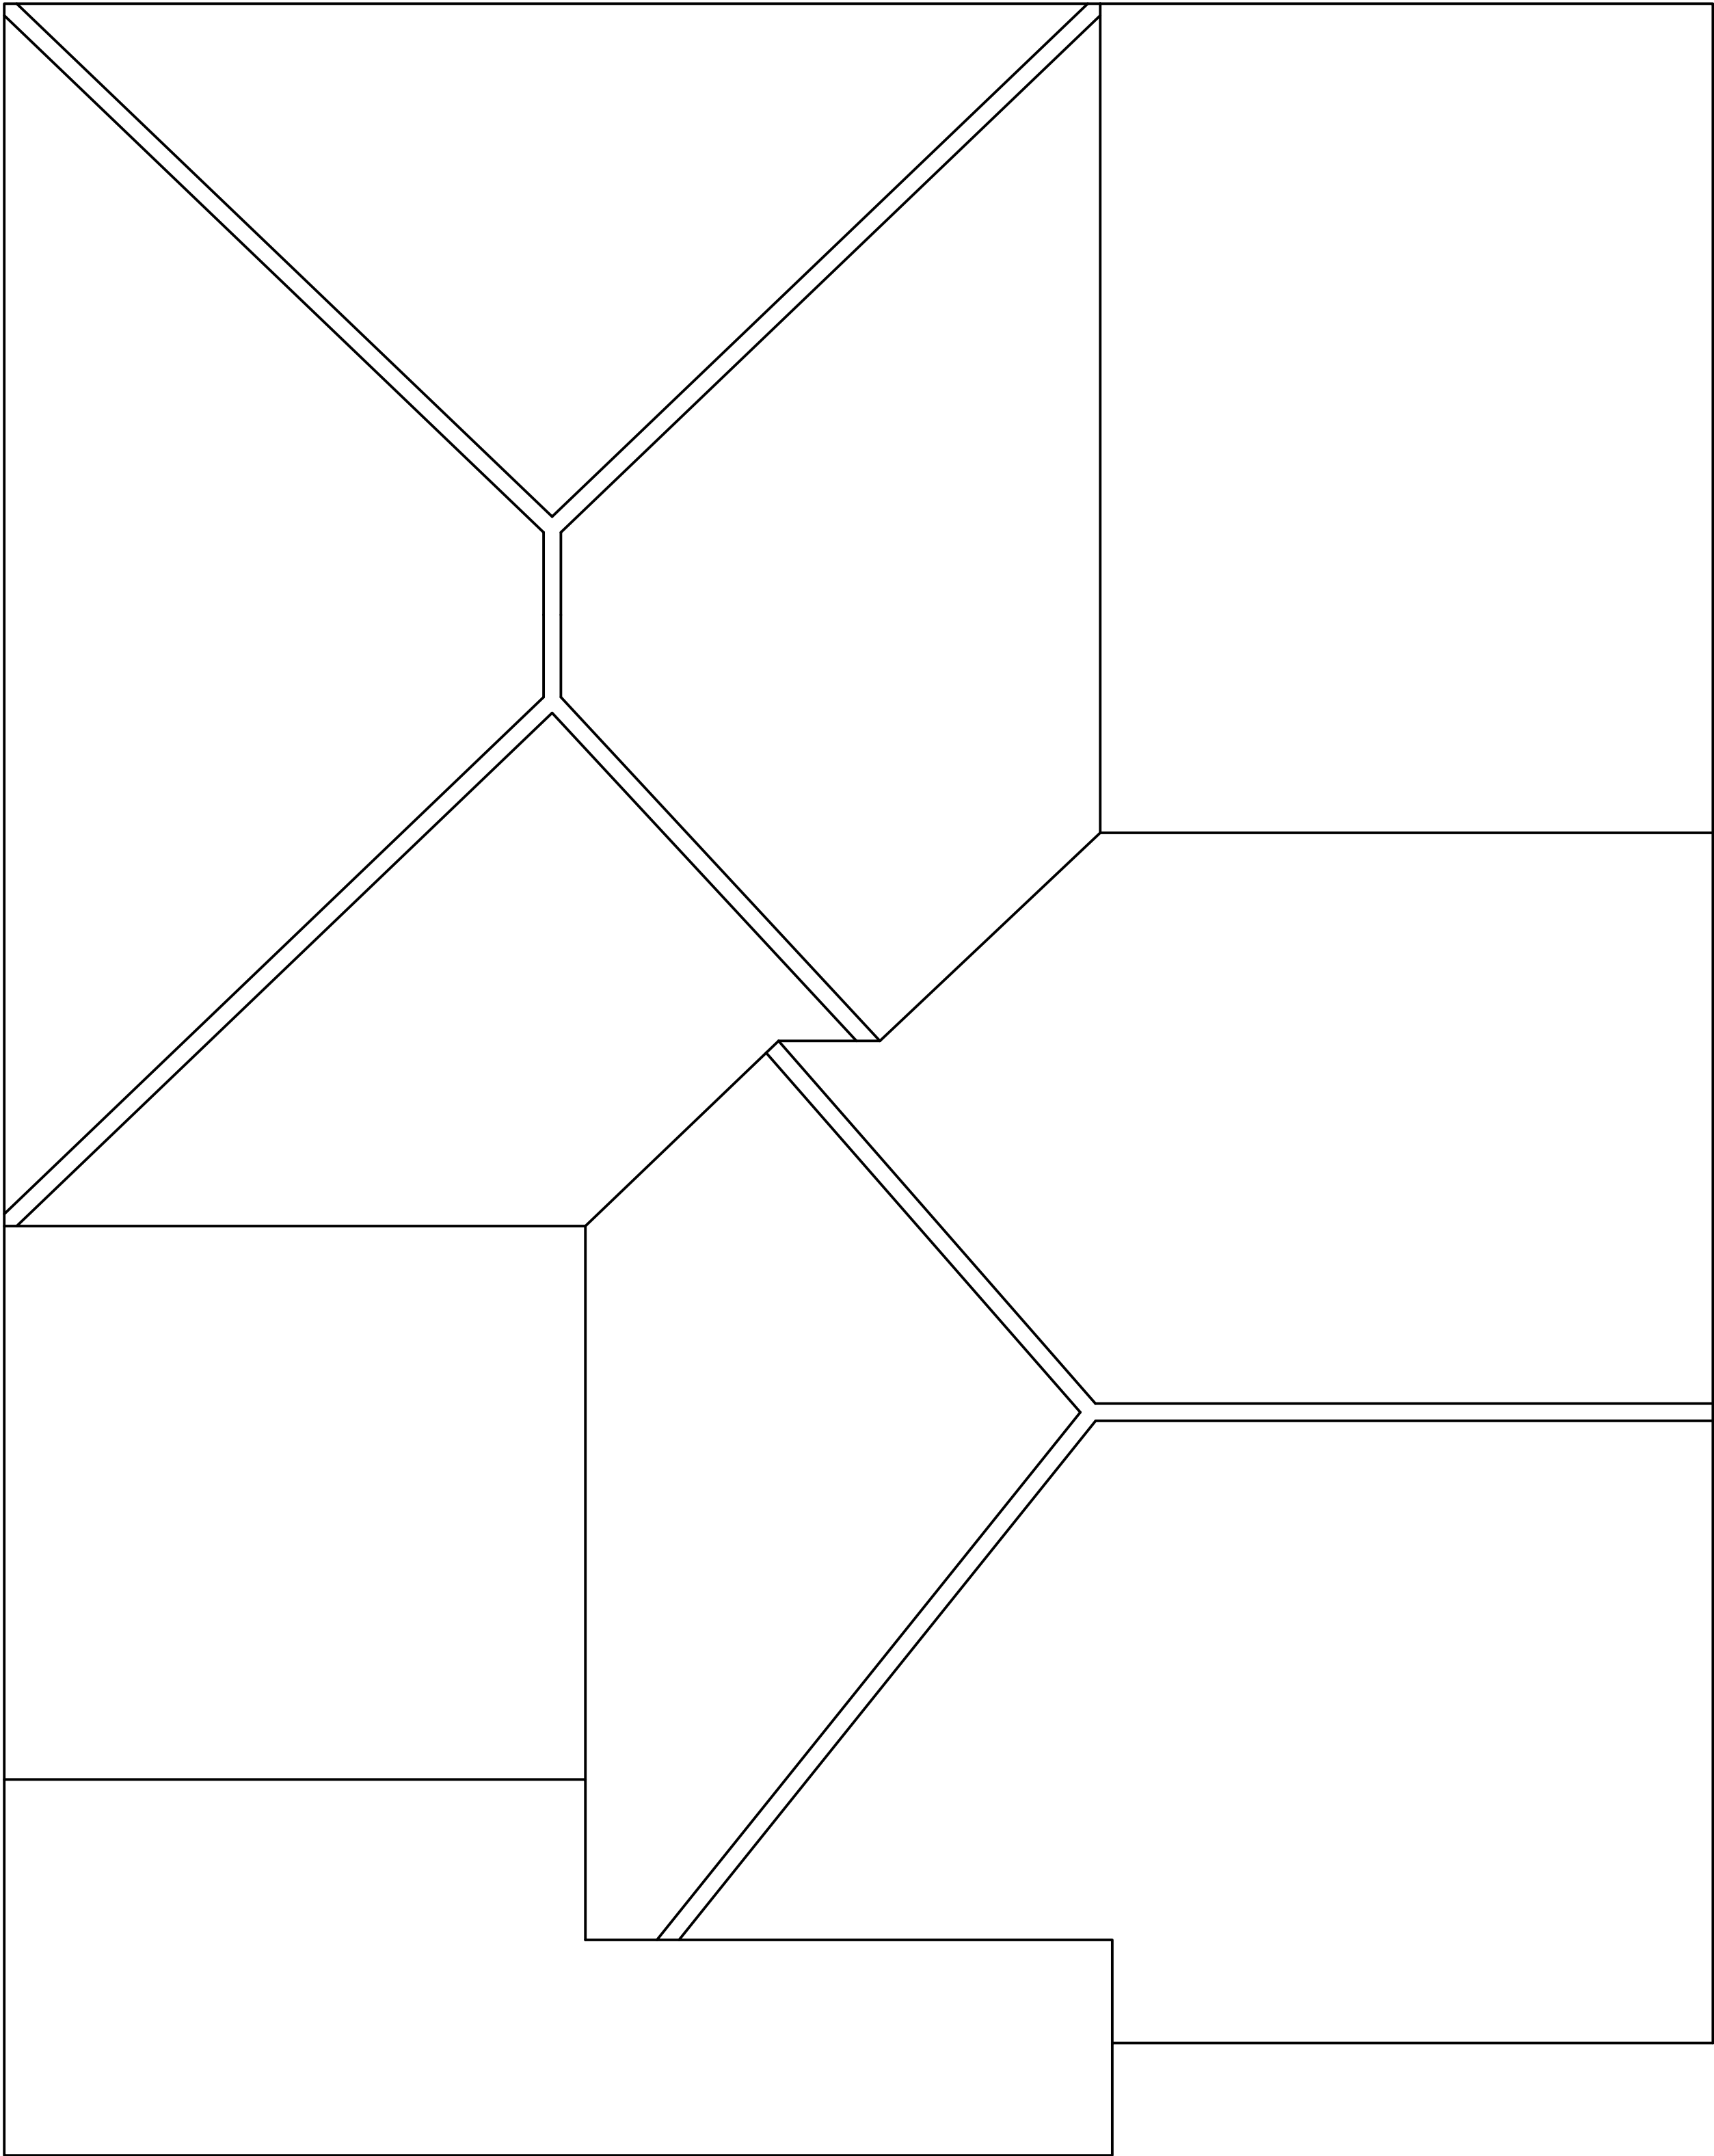

Roof Plan



Scale Bar

Client Daniel Rees				
Project 9 Ewart Road Liverpool, L16 2LH				
Drawing Title Proposed Roof Plan				
Drawn by	FH	Checked by	MG	Date 12.03.25
Status	PRELIMINARY		Scale @ A1	1:30
Job no. 160	Dwg no. P04		Rev. 1	