





Proposed Front Elevation




Existing Rear Elevations

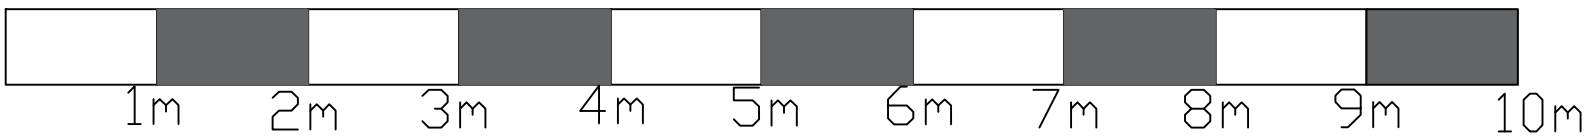

Scale Bar

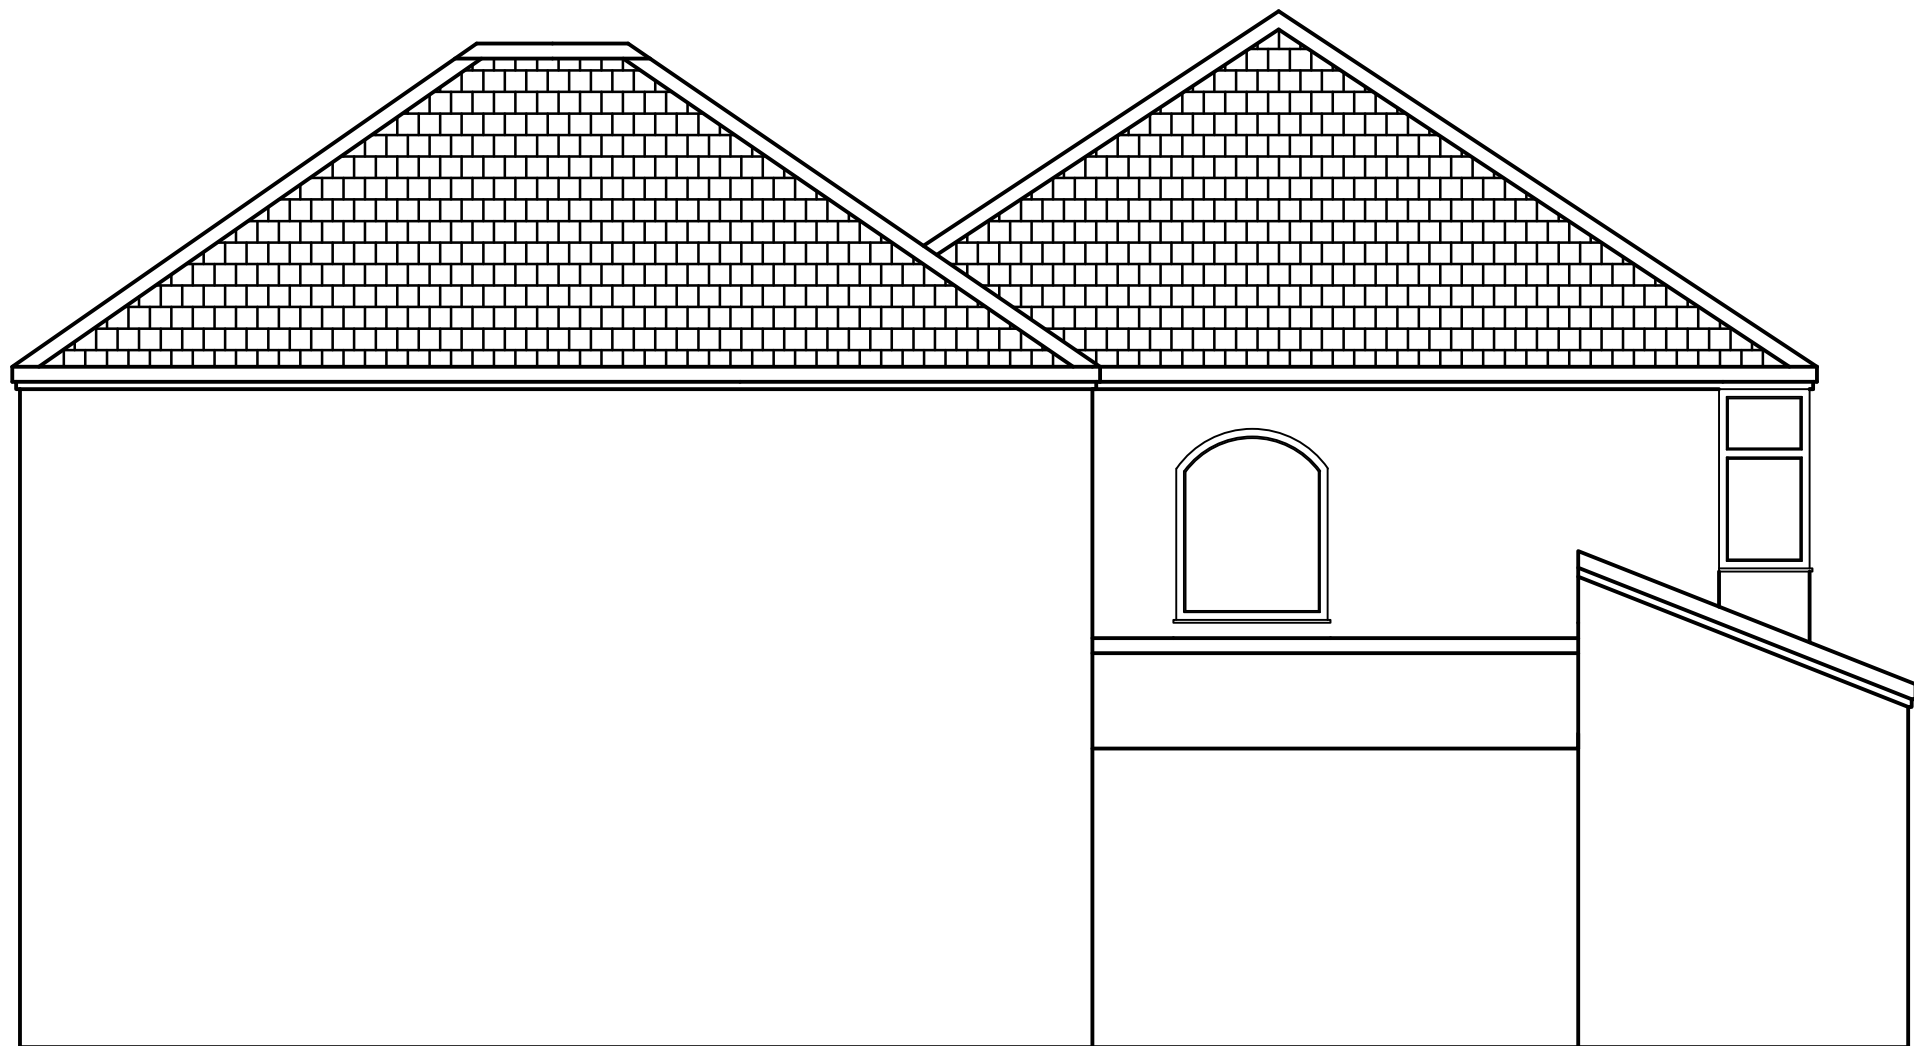

Proposed Side Elevation

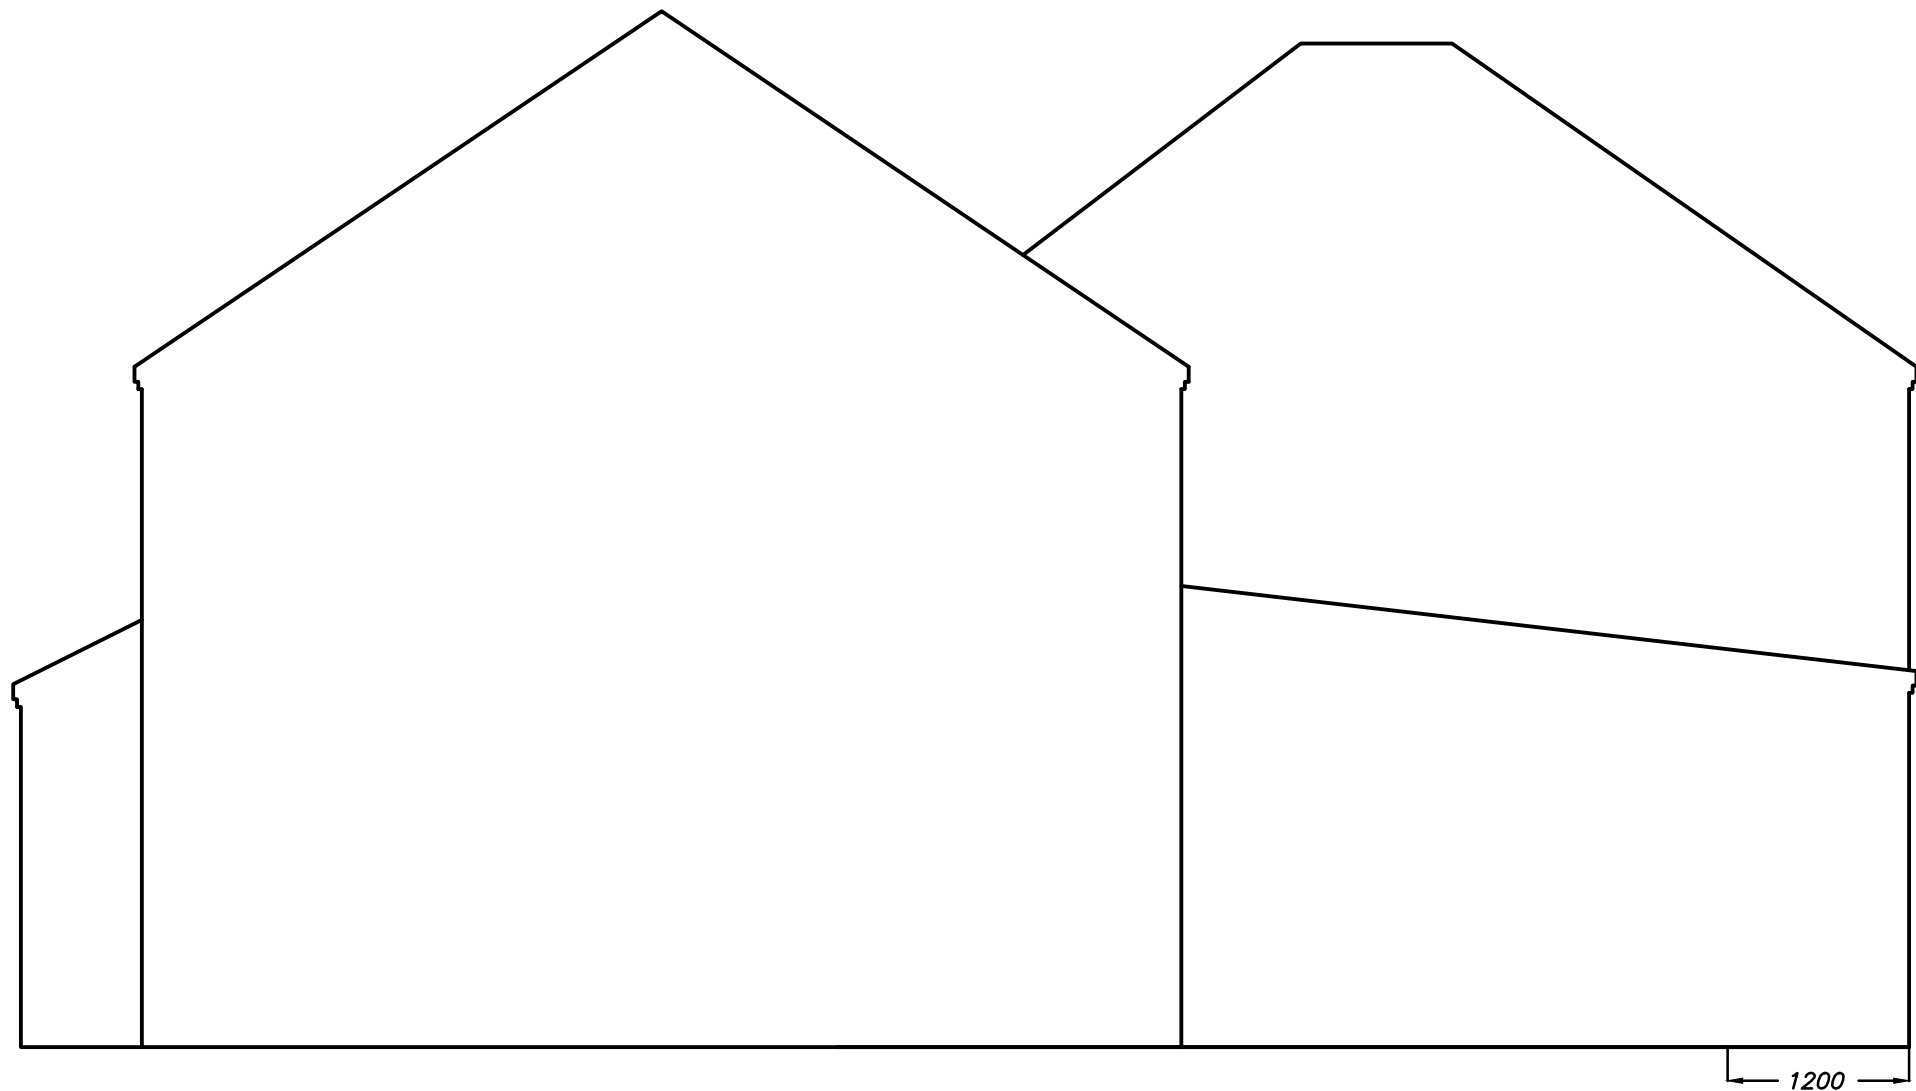

Proposed Party Wall Elevation

Client: Daniel Rees			
Project: 9 Ewart Road Liverpool, L16 2LH			
Drawing Title: Proposed Elevations			
Drawn by	FH	Checked by	MG
Status	PRELIMINARY	Date	12/03/25
Job no.	160	Scale @ A1	1:50
Dwg.no.	P03	Rev.	1