




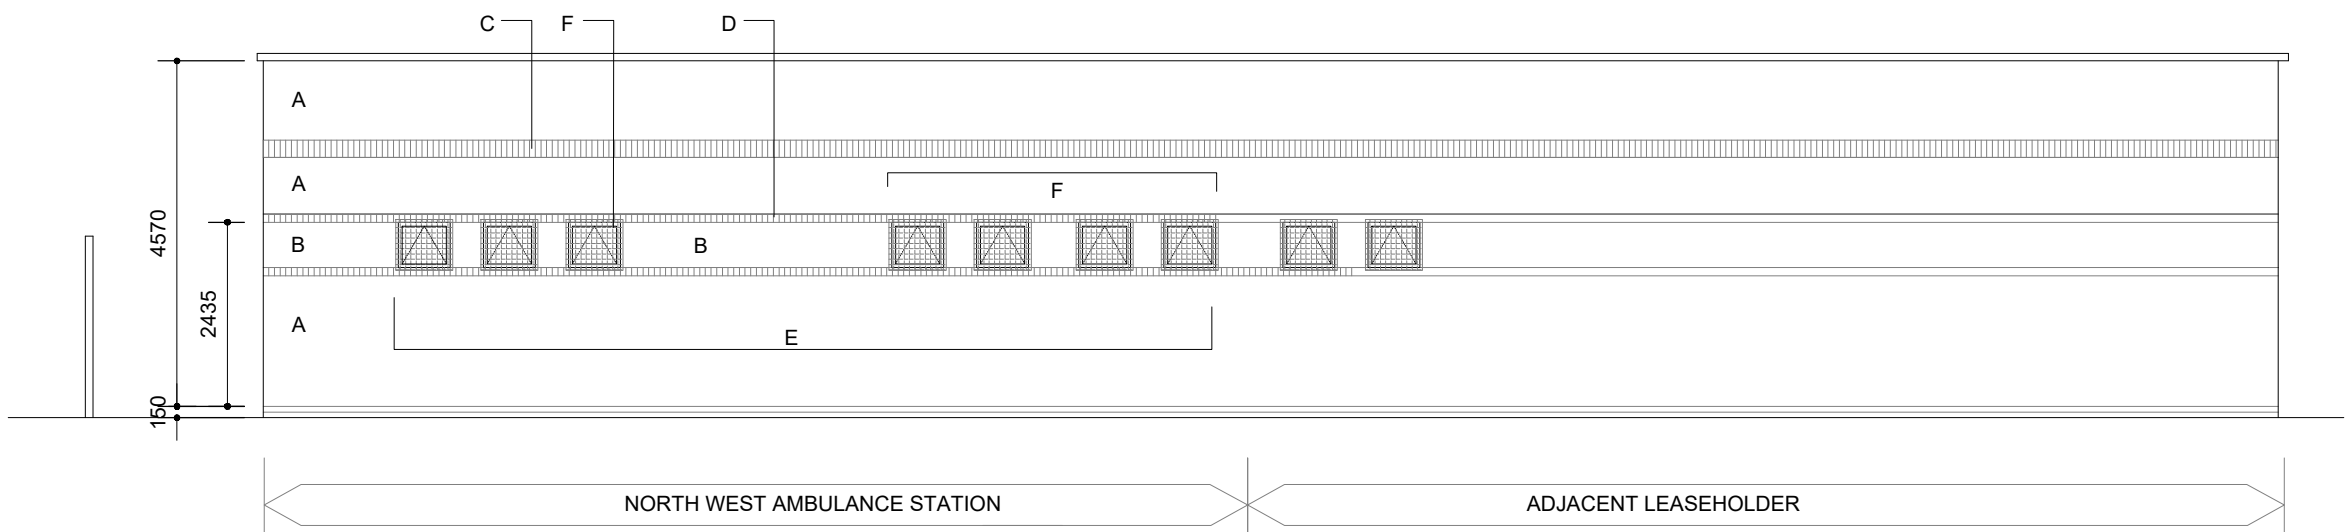


SOUTH ELEVATION AS EXISTING

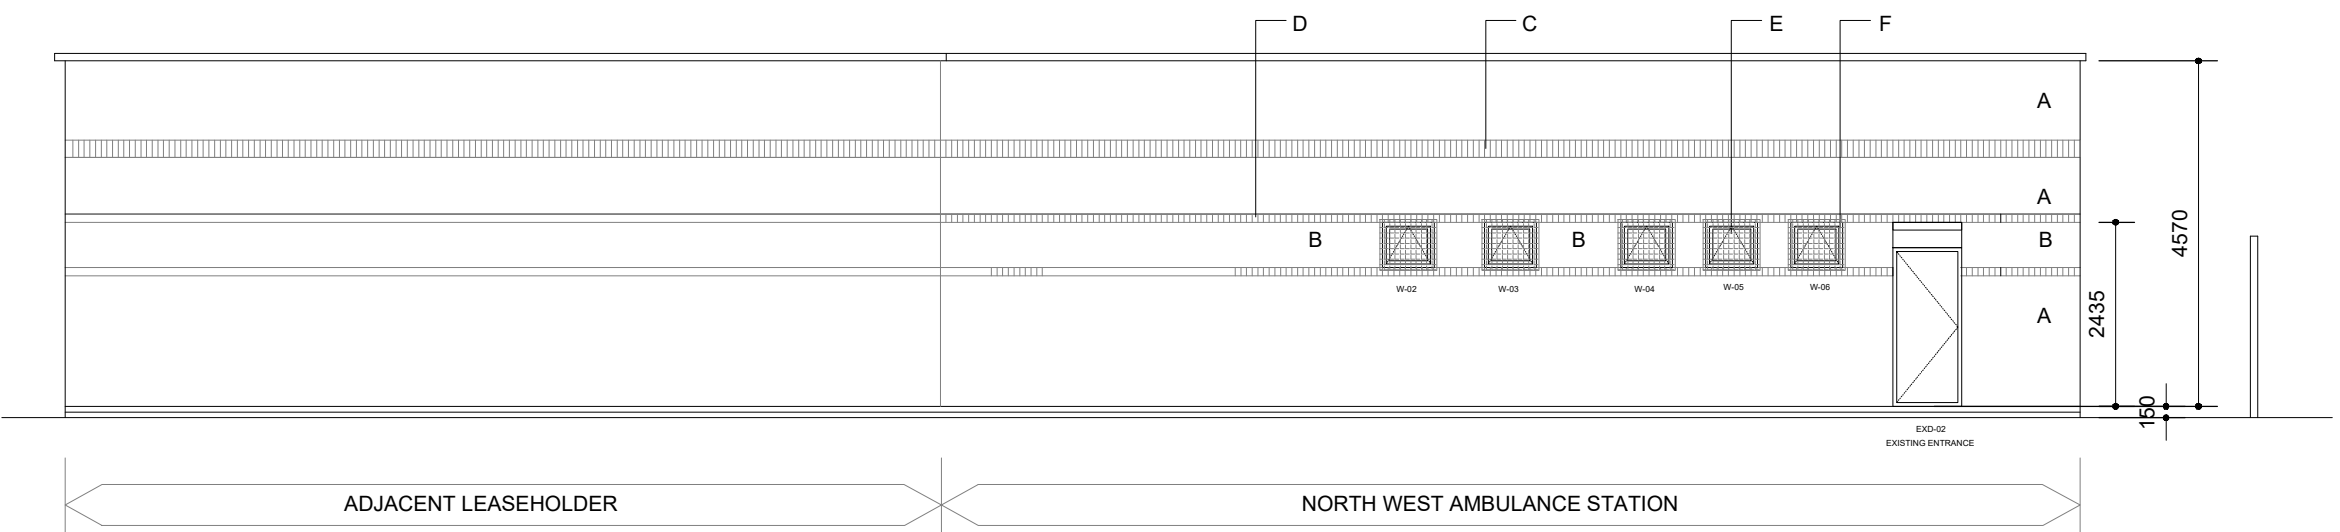

NORTH ELEVATION AS EXISTING

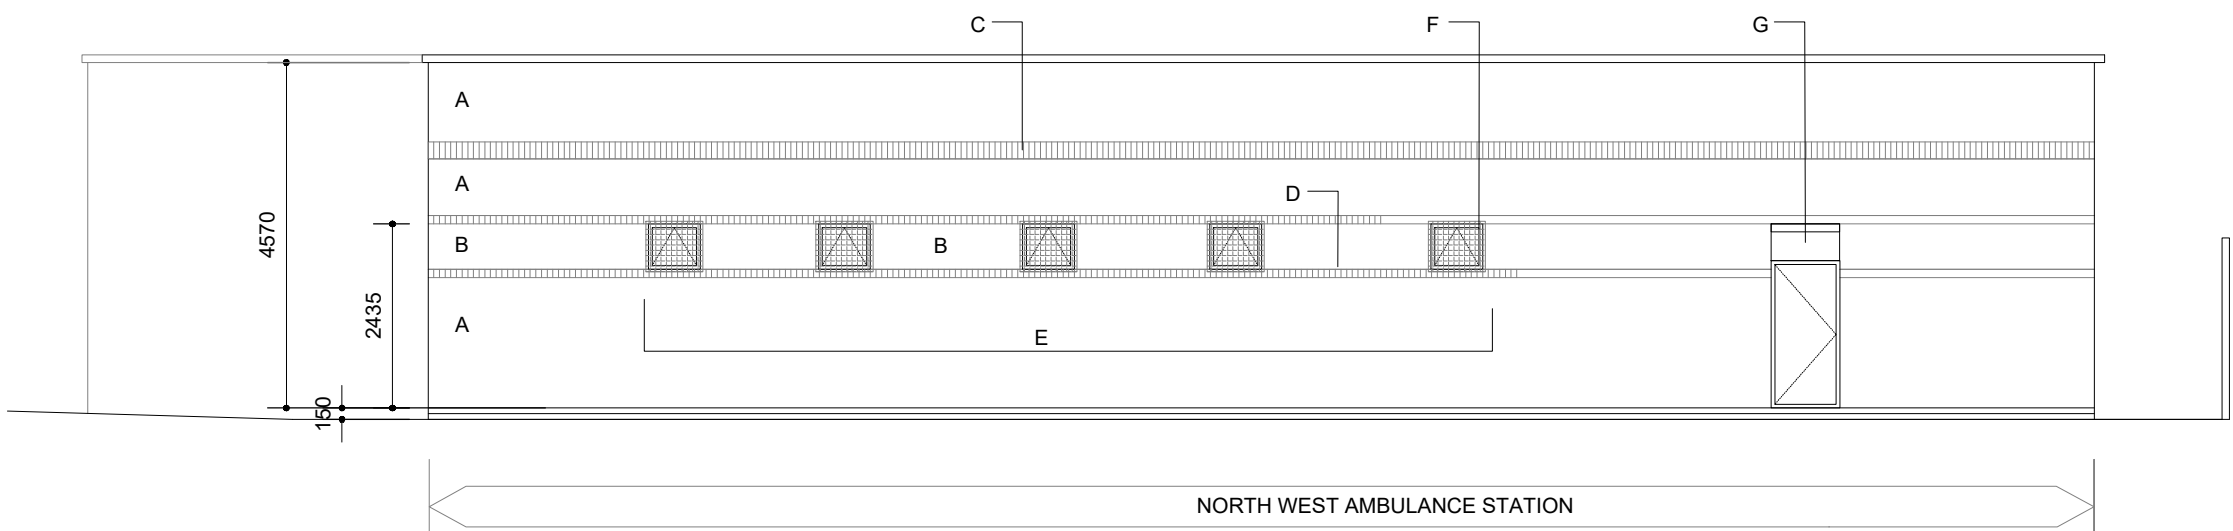


WEST ELEVATION AS EXISTING

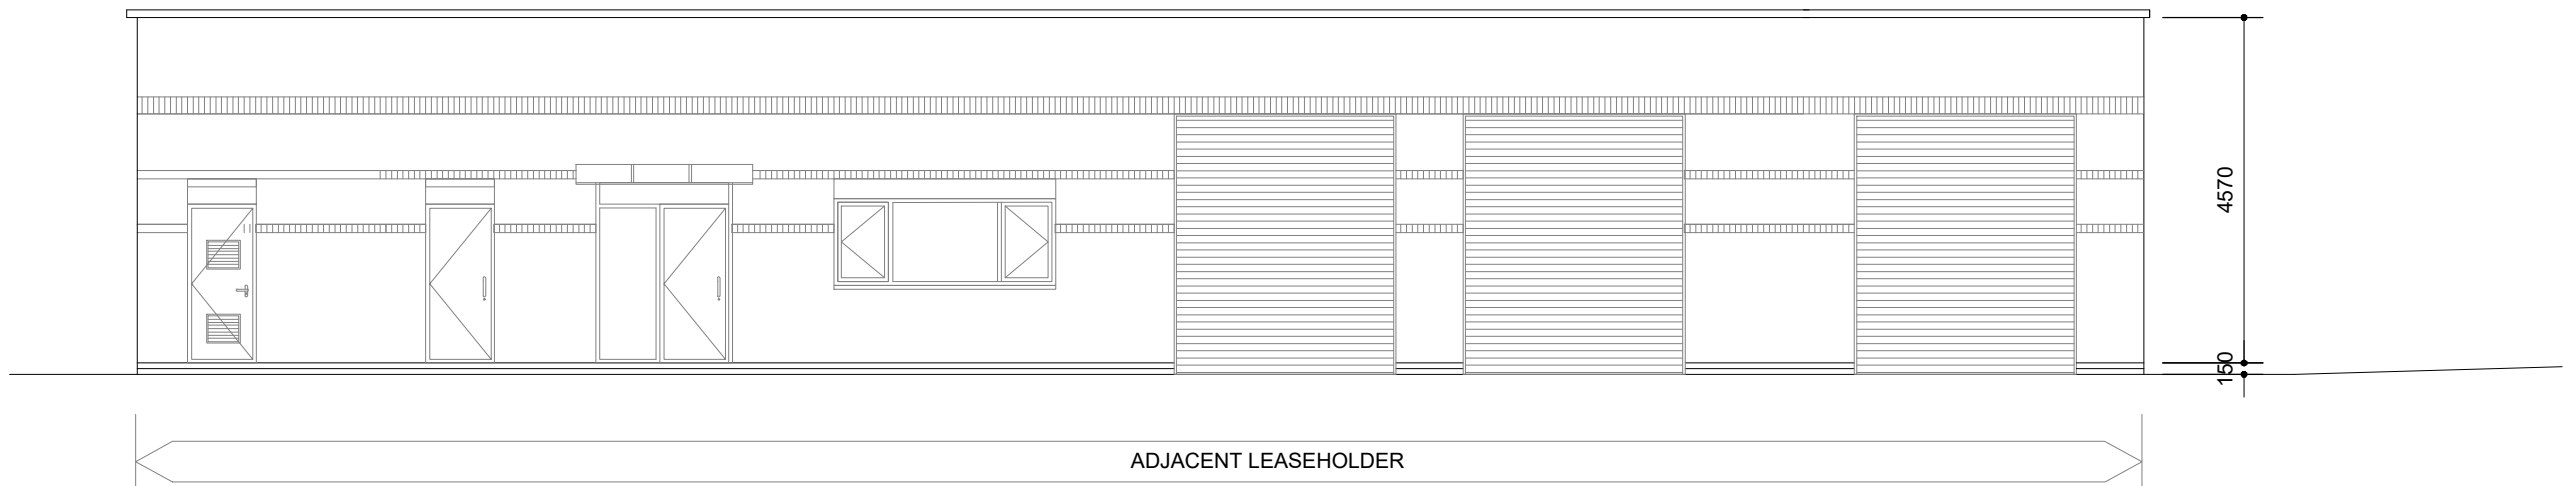


EAST ELEVATION AS EXISTING


- A EXISTING FACING BRICK-RED WIRECUT
- B EXISTING FACING BRICK-YELLOW WIRE CUT
- C 215mm EXISTING SOLDIER COURSE FACING BRICK - STAFFORDSHIRE BLUE
- D 103mm EXISTING HEADER COURSE FACING BRICK -STAFFORDSHIRE BLUE
- E ALL EXISTING WINDOWS TO BE REPLACED WITH NEW POLYESTER POWDER COATED ALUMINIUM TOP HUNG DOUBLE GLAZED WINDOWS
- F GALVANISED STEEL SECURITY MESH FIXED TO MASONRY WALLS TO BE REMOVED.
- G EXISTING STEEL FIRE EXIT DOOR TO BE RETAINED AND RE-DECORATED.
- H FORM NEW OPENING AND PROVIDE NEW POLYESTER POWDER COATED STEEL FIRE EXIT DOORS.
- J NEW FREE STANDING AMBULANCE CANOPY

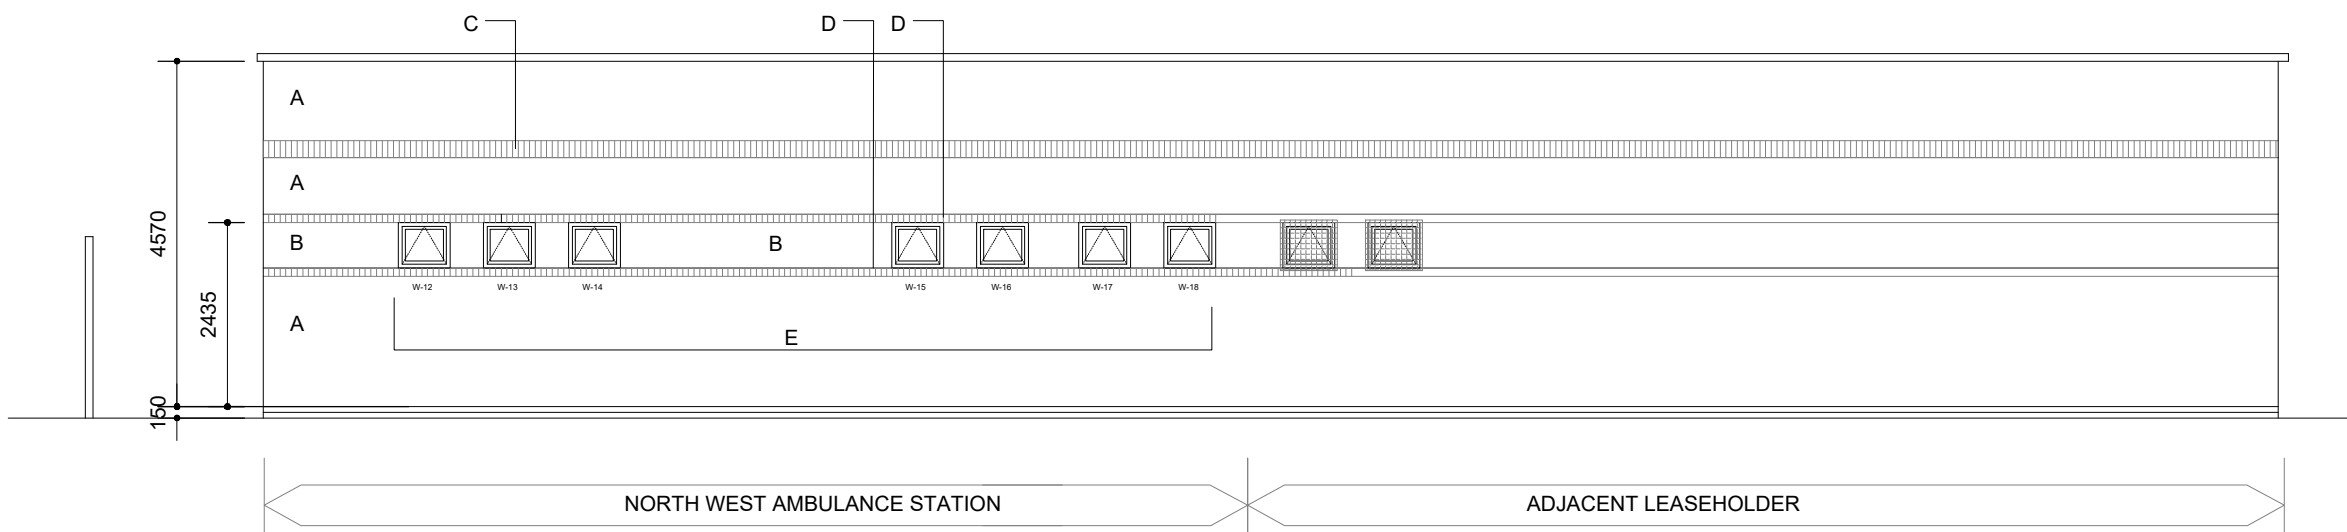


SOUTH ELEVATION AS PROPOSED

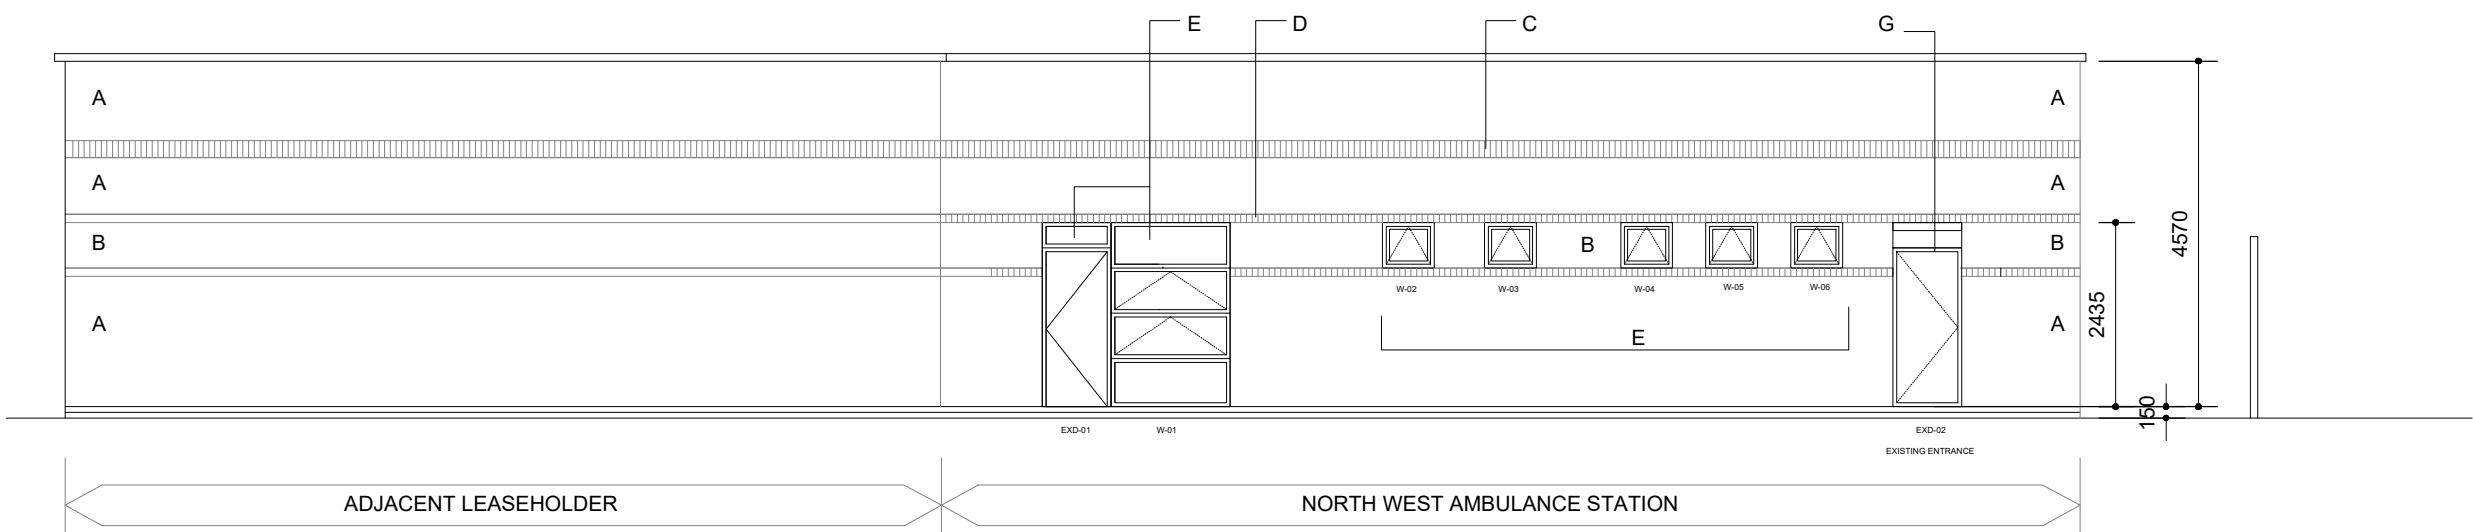

NORTH ELEVATION AS PROPOSED

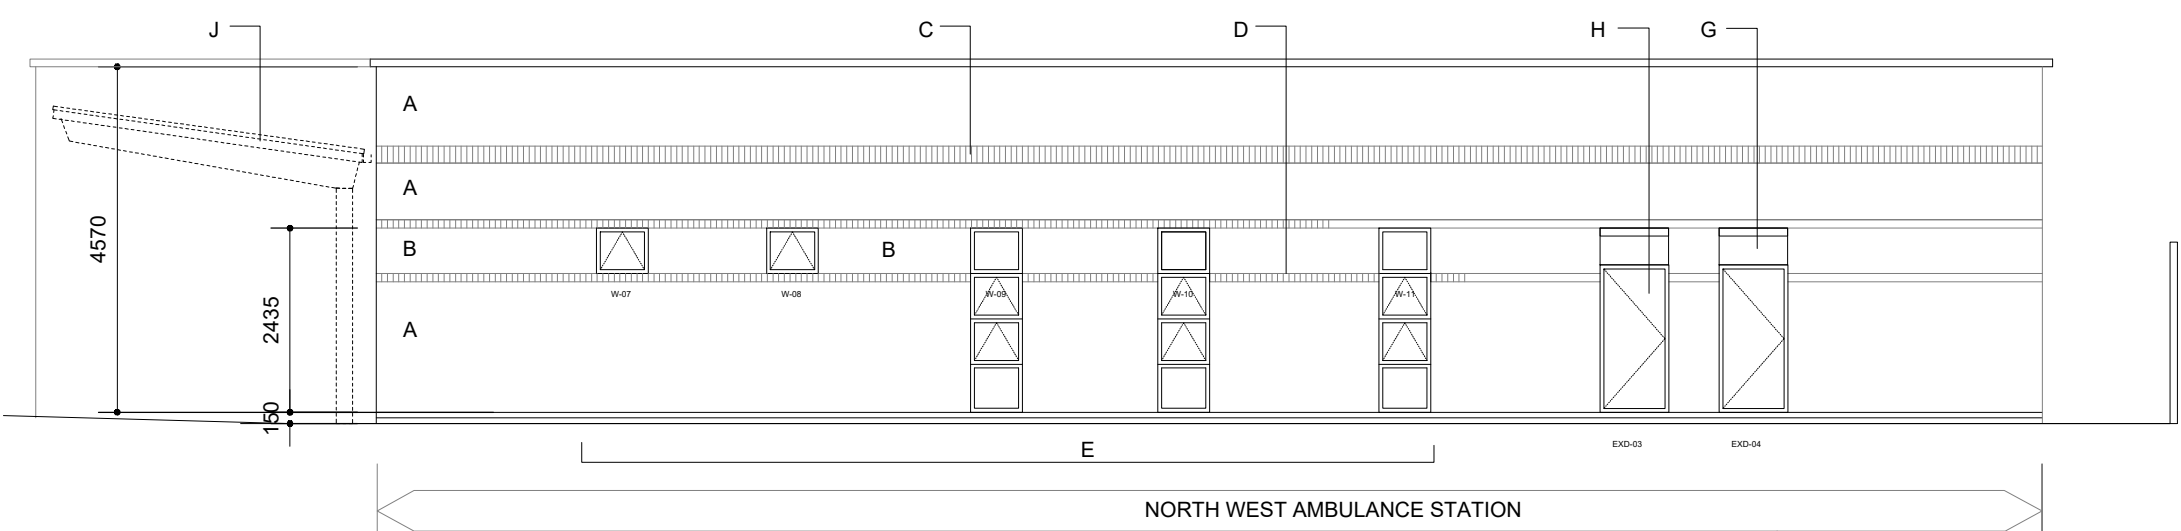


WEST ELEVATION AS PROPOSED

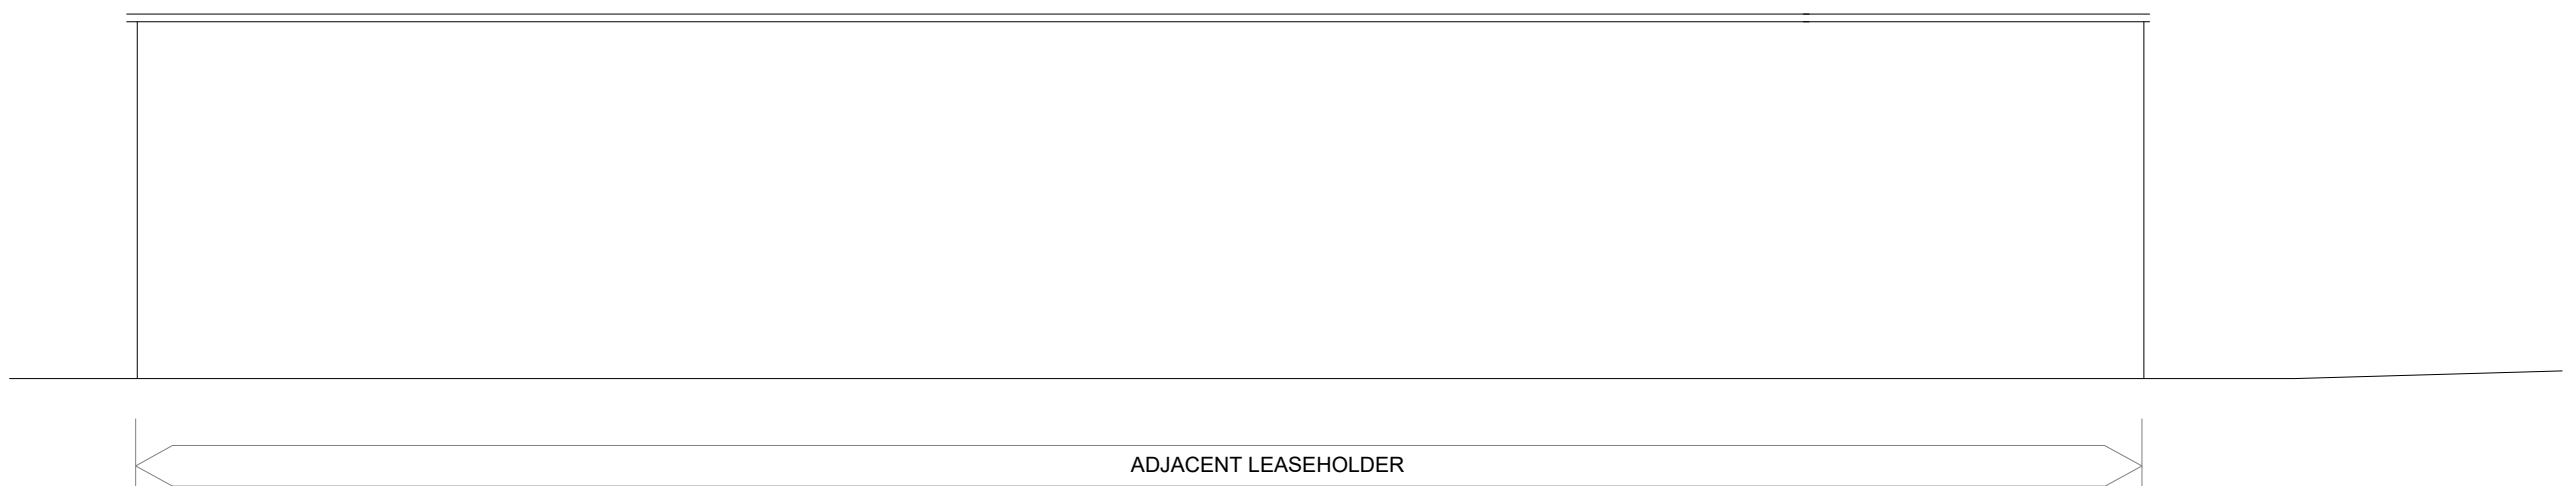

EAST ELEVATION AS EXISTING

scale bar 1:100 @ A1

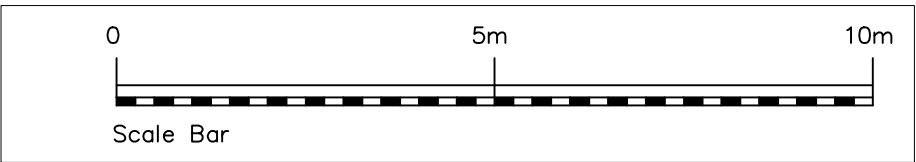

rev	date	name	chk	note
-----	------	------	-----	------

A MAC Design Consultancy Services Ltd,
7 Harp Lane, 7th Floor
London, EC3R 6DP

A MAC Design Consultancy Services Ltd,
Bell House,
Seelick Place, Knowlhill
Milton Keynes MK3 8FR
T: 01908 551297

W: www.maconconsultingtd.com
E: contact@maconconsultingtd.com

A1

Original Sheet Size

STATUS

PLANNING

- © MAC DESIGN CONSULTANCY SERVICE LTD.
- No part of this drawing may be reproduced without written consent.
 - Where dimensions are not given, drawings must not be scaled and the matter referred to MAC.
 - In the event of any dimensional conflict between MAC drawings, the matter must be referred to MAC for clarification.
 - All contractors must visit site and be responsible for taking and checking all dimensions relating to this work. Any discrepancies in dimensions or details on or between these drawings/specifications should be drawn to the attention of the MAC and/or the engineer in writing for clarification.
 - Do not scale from this drawing and work from figured dimensions only.

HUYTON AMBULANCE STATION

1-2 STRETTON WAY, HUYTON, LIVERPOOL

NORTH WEST AMBULANCE SERVICE NHS TRUST

DRAWING TITLE

EXISTING AND PROPOSED ELEVATIONS

SCALE	DATE	DRAWN	CHK
1: 100	@ A1 January 2025	ss	nm
DRAWING NUMBER	REVISION		
58020-PL -103	-		

© COPYRIGHT