


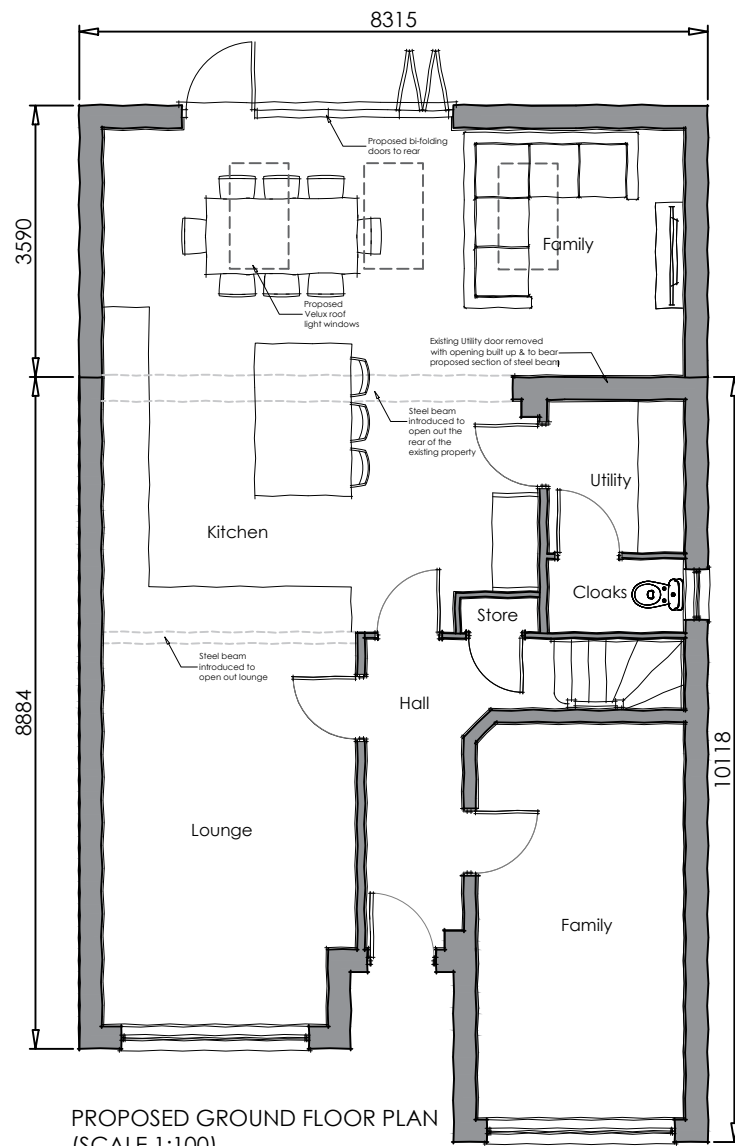

PROPOSED GROUND FLOOR PLAN
(SCALE 1:100)




PROPOSED FRONT ELEVATION
(SCALE 1:100)




PROPOSED SIDE ELEVATION
(SCALE 1:100)



PROPOSED REAR ELEVATION
(SCALE 1:100)

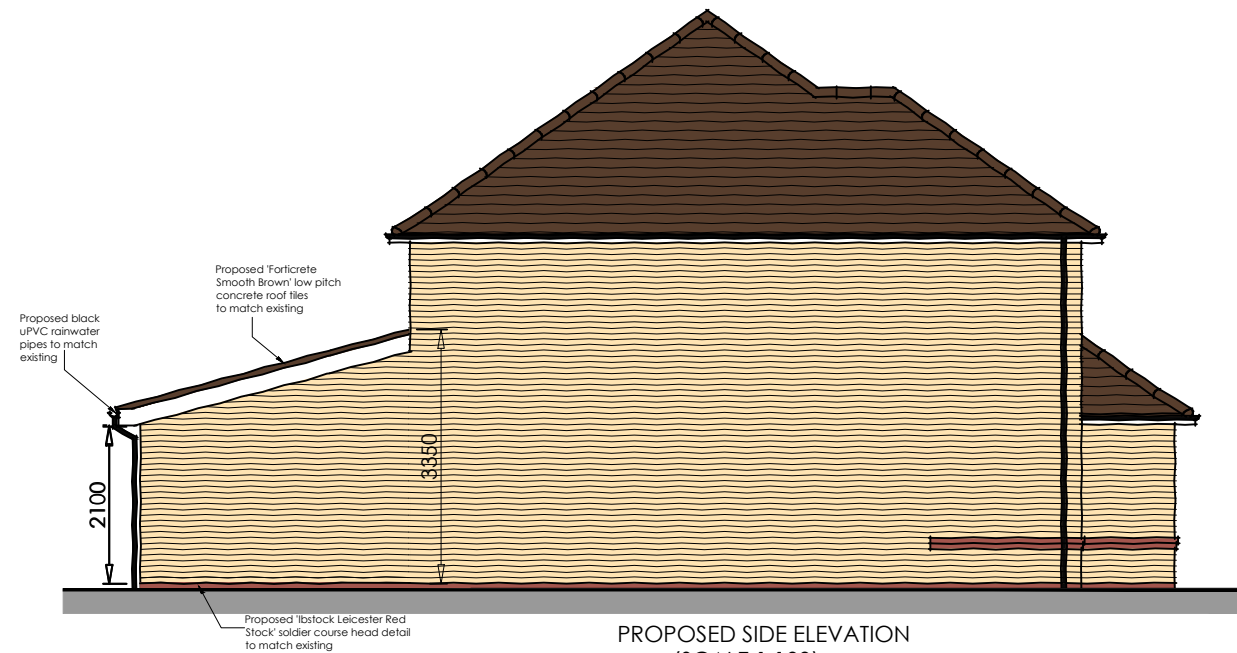


PROPOSED SIDE ELEVATION
(SCALE 1:100)

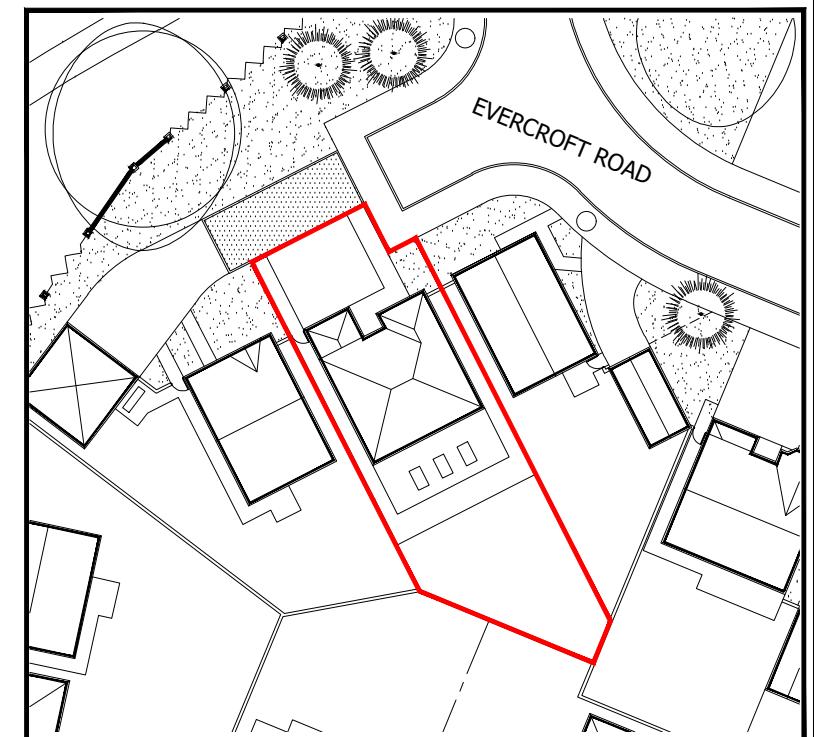

Existing Site Plan (Scale 1:500)

A Notes corrected to front elevation & BI fold door opening detailed. 29.02.24

 

PLANNING ISSUE					
Project Description	Scale	Paper Size	Date	Drawn	Revision
Proposed Garage Conversion & Single Storey Rear Extension	1:100 & 1:500	A3	Jan 2024	AD	A
Site Address	Drawing No.				
11 Evercroft Road	ER11/PD/03				
Knowsley	Note				
L14 7AF	All dimensions/levels are to be checked on site and any discrepancies to be referred back to Architect prior to proceeding.				
Drawing Title	All specifications, materials and workmanship to be in accordance with current Building Regulations.				
Proposed Floor Plan & Elevations	All component sizes and references are to be checked prior to materials order. The position of existing				
	drain runs are to be checked and confirmed on site prior to proceeding with the works. All relevant				
	boundary positions are to be dimensionally checked prior to proceeding with the works.				
	This drawing is the copyright © and shall not be altered, copied, photographed or reproduced in any way				
	without the consent of the Architect.				