


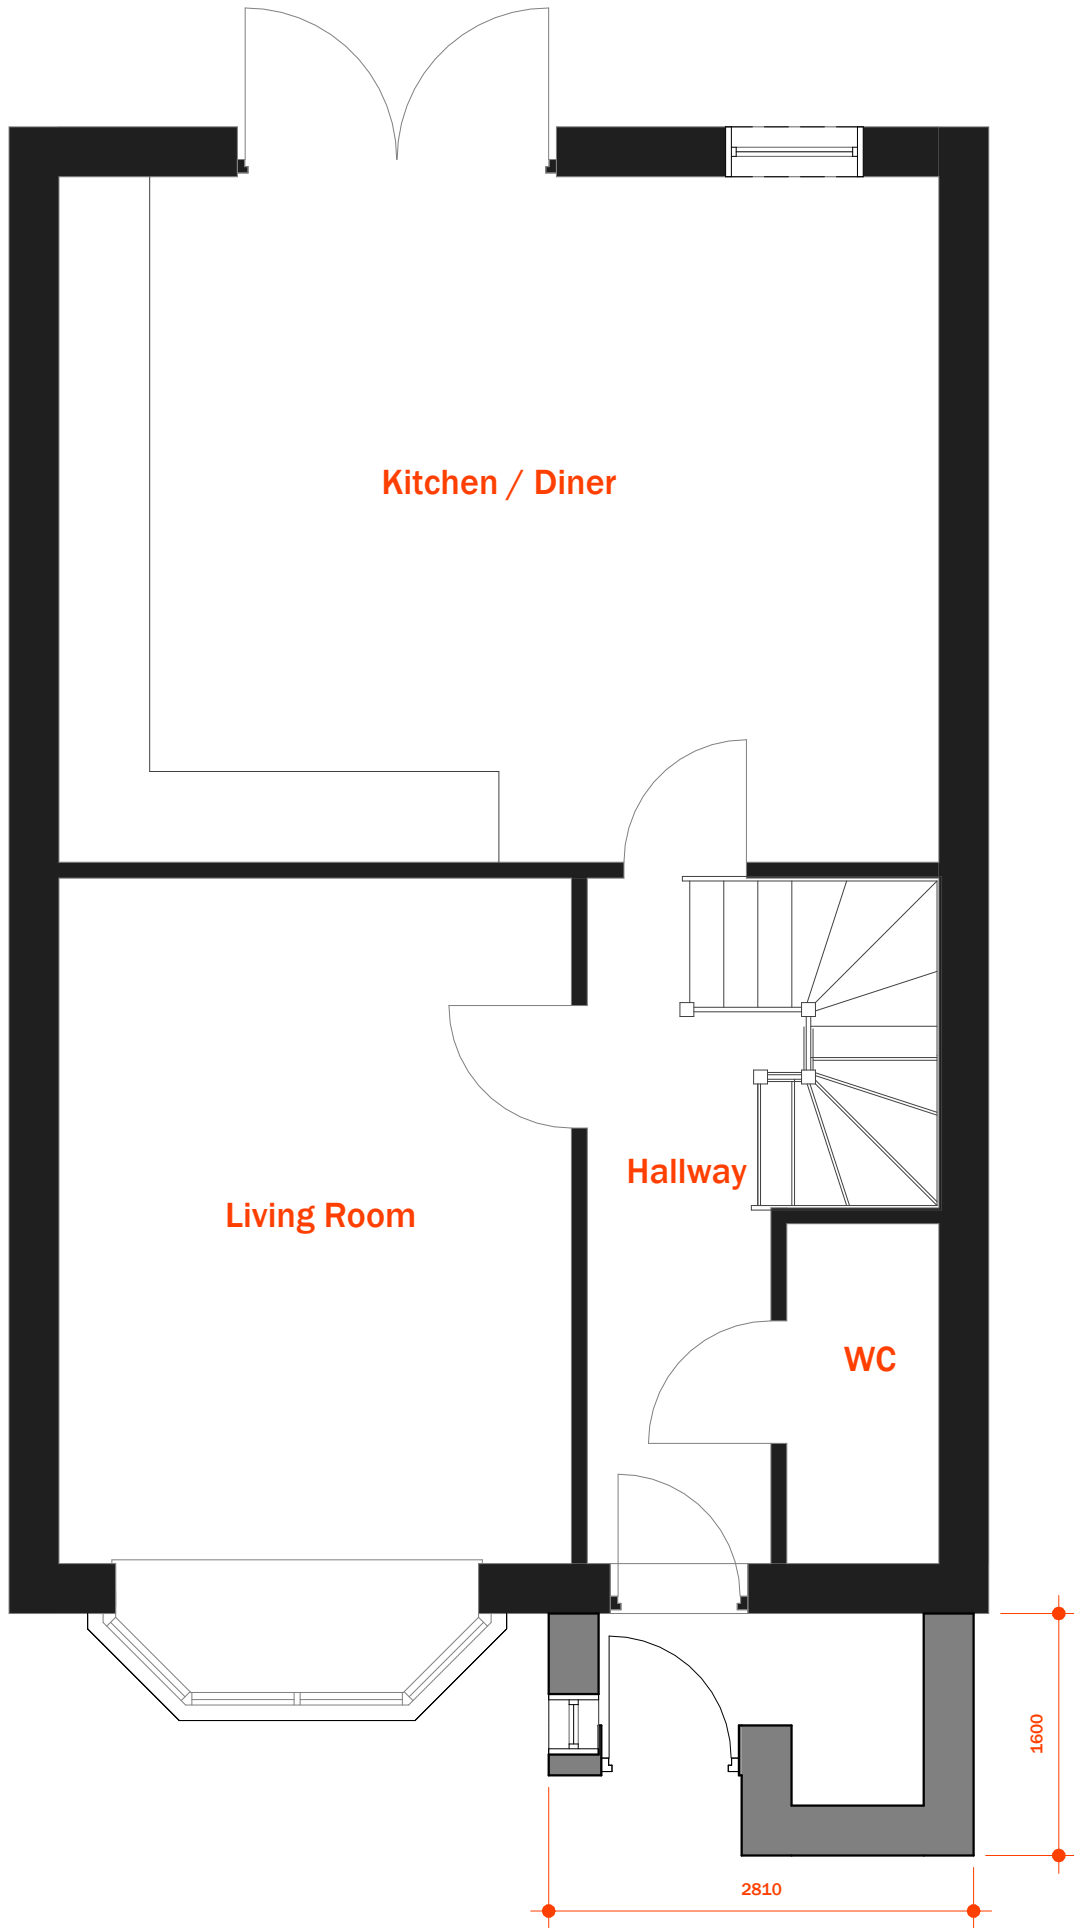

1



Proposed Floor Plan

SCALE: 1 : 50

2

Proposed Front Elevation


SCALE: 1 : 50

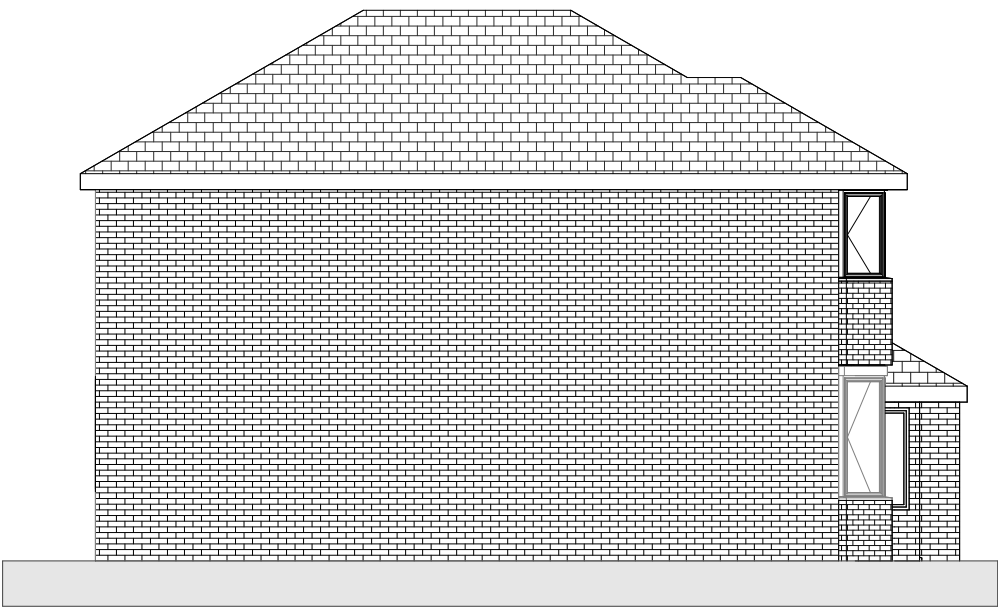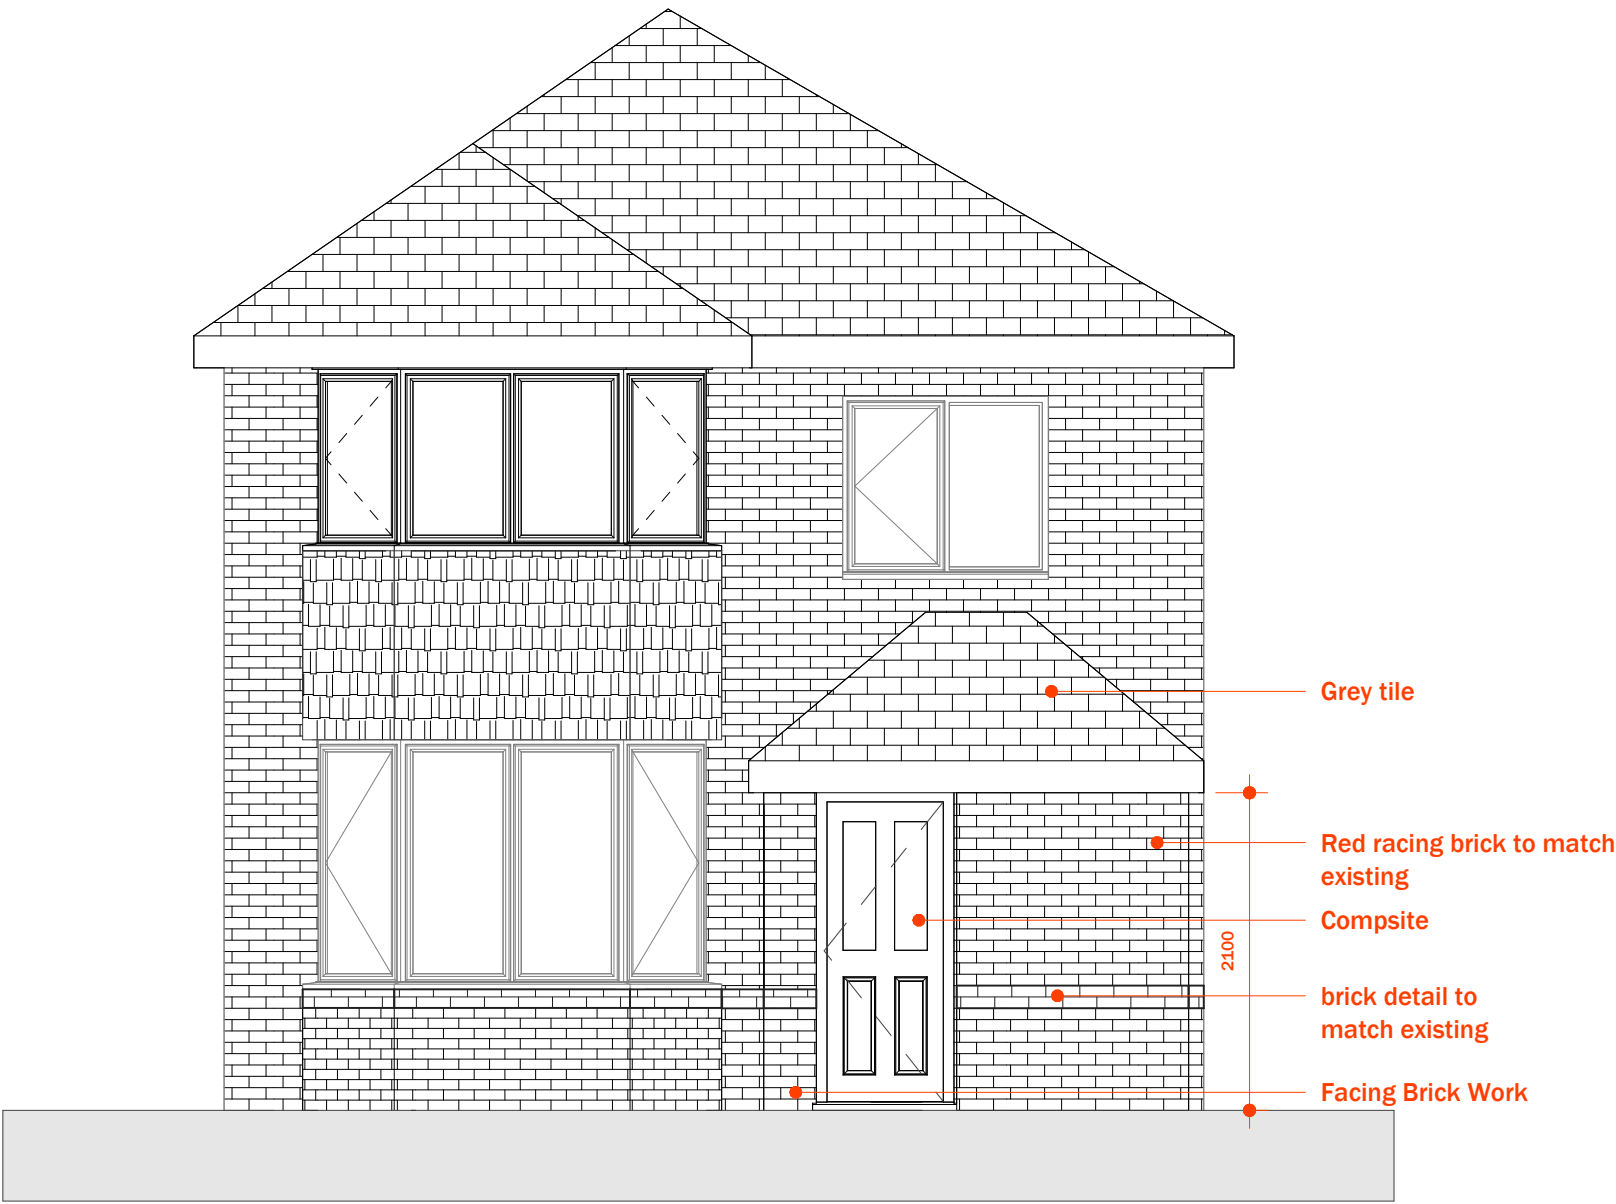

3

Proposed West


SCALE: 1 : 100

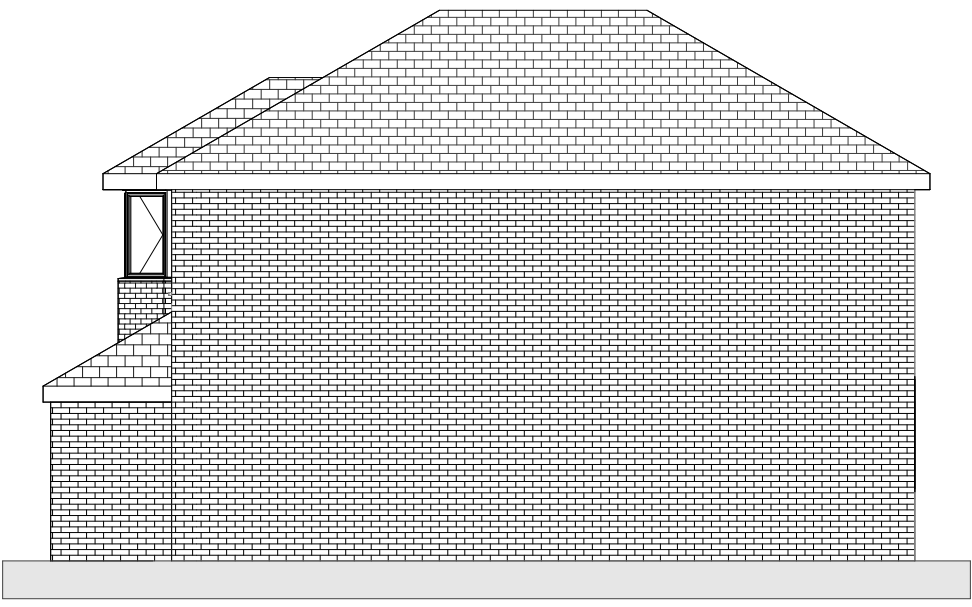

4

Proposed East

SCALE: 1 : 100

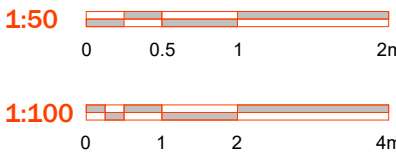

1. This document and all drawings are copyright of GB Architecture LTD and may not be reproduced without thier specific permission.
2. Do not scale from this drawing.
3. All dimensions are in millimeters unless otherwise stated.

