


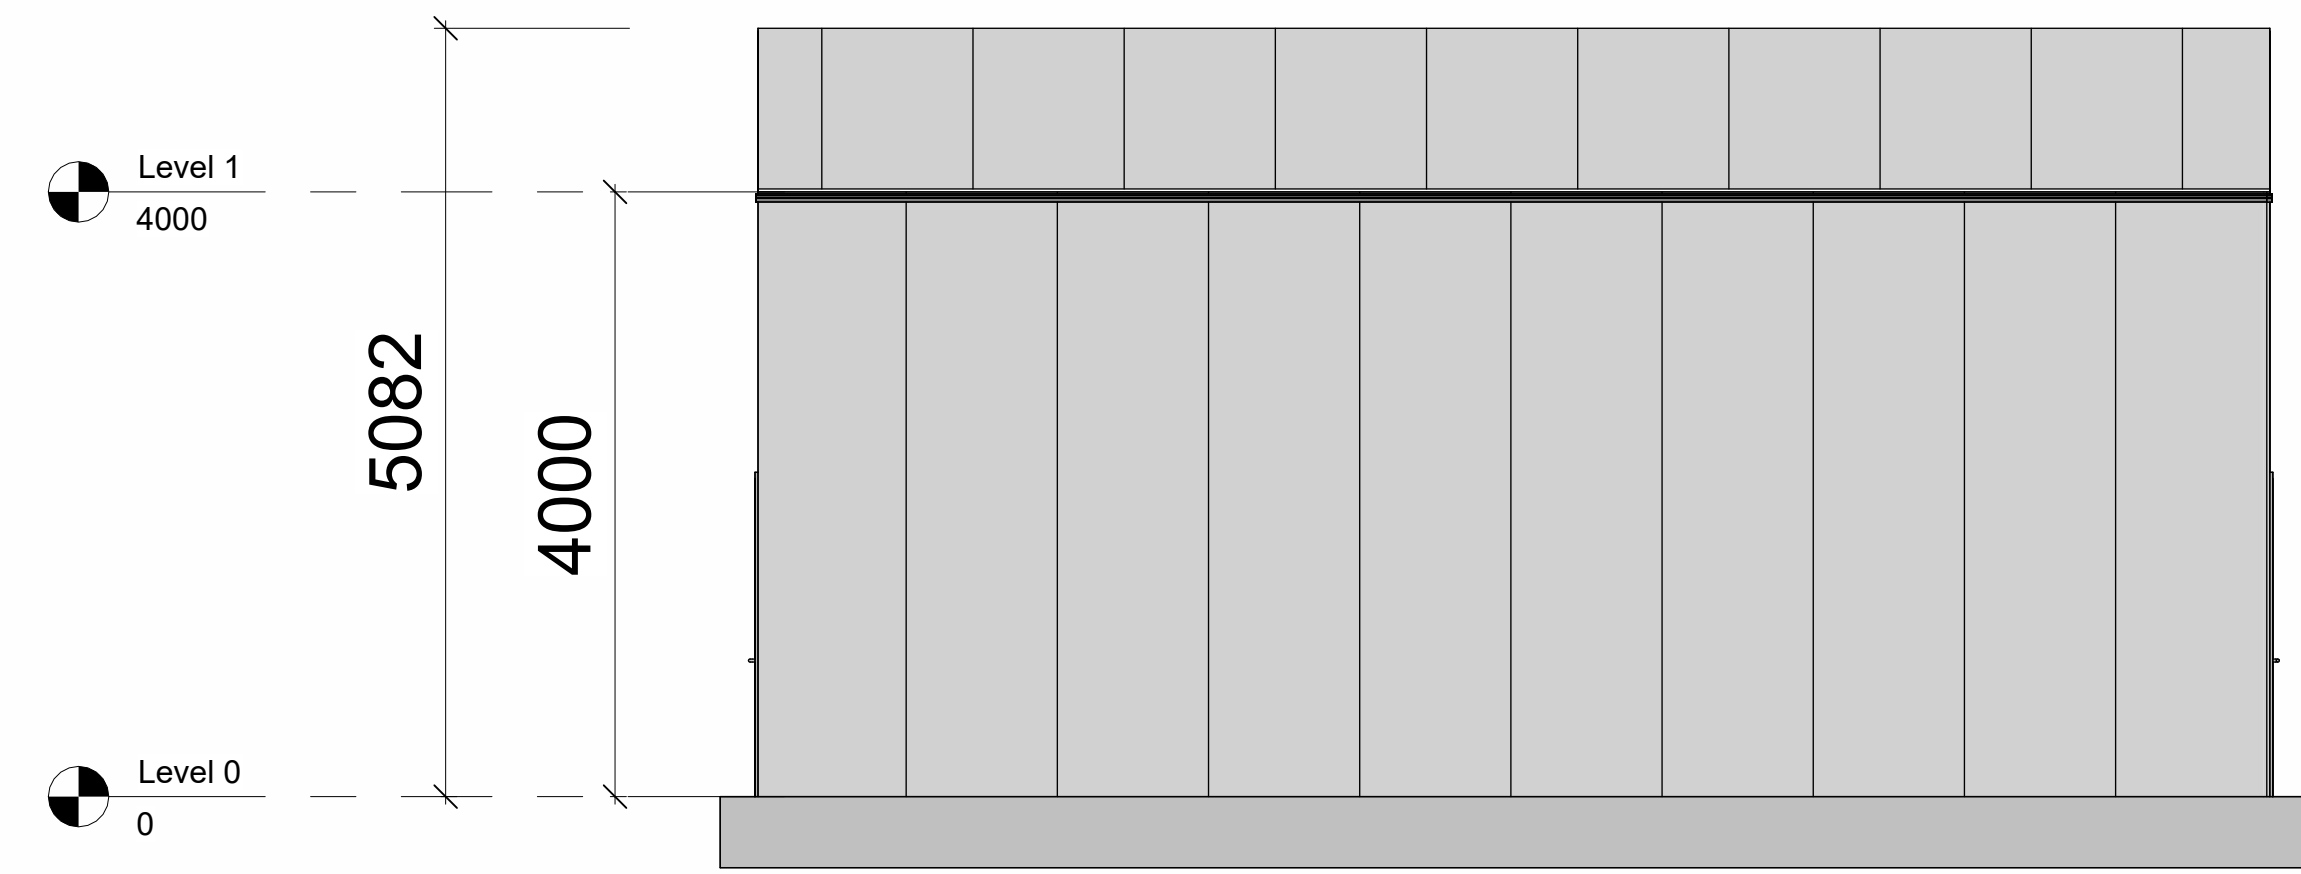


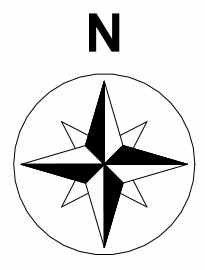


North Elevation
1 : 50

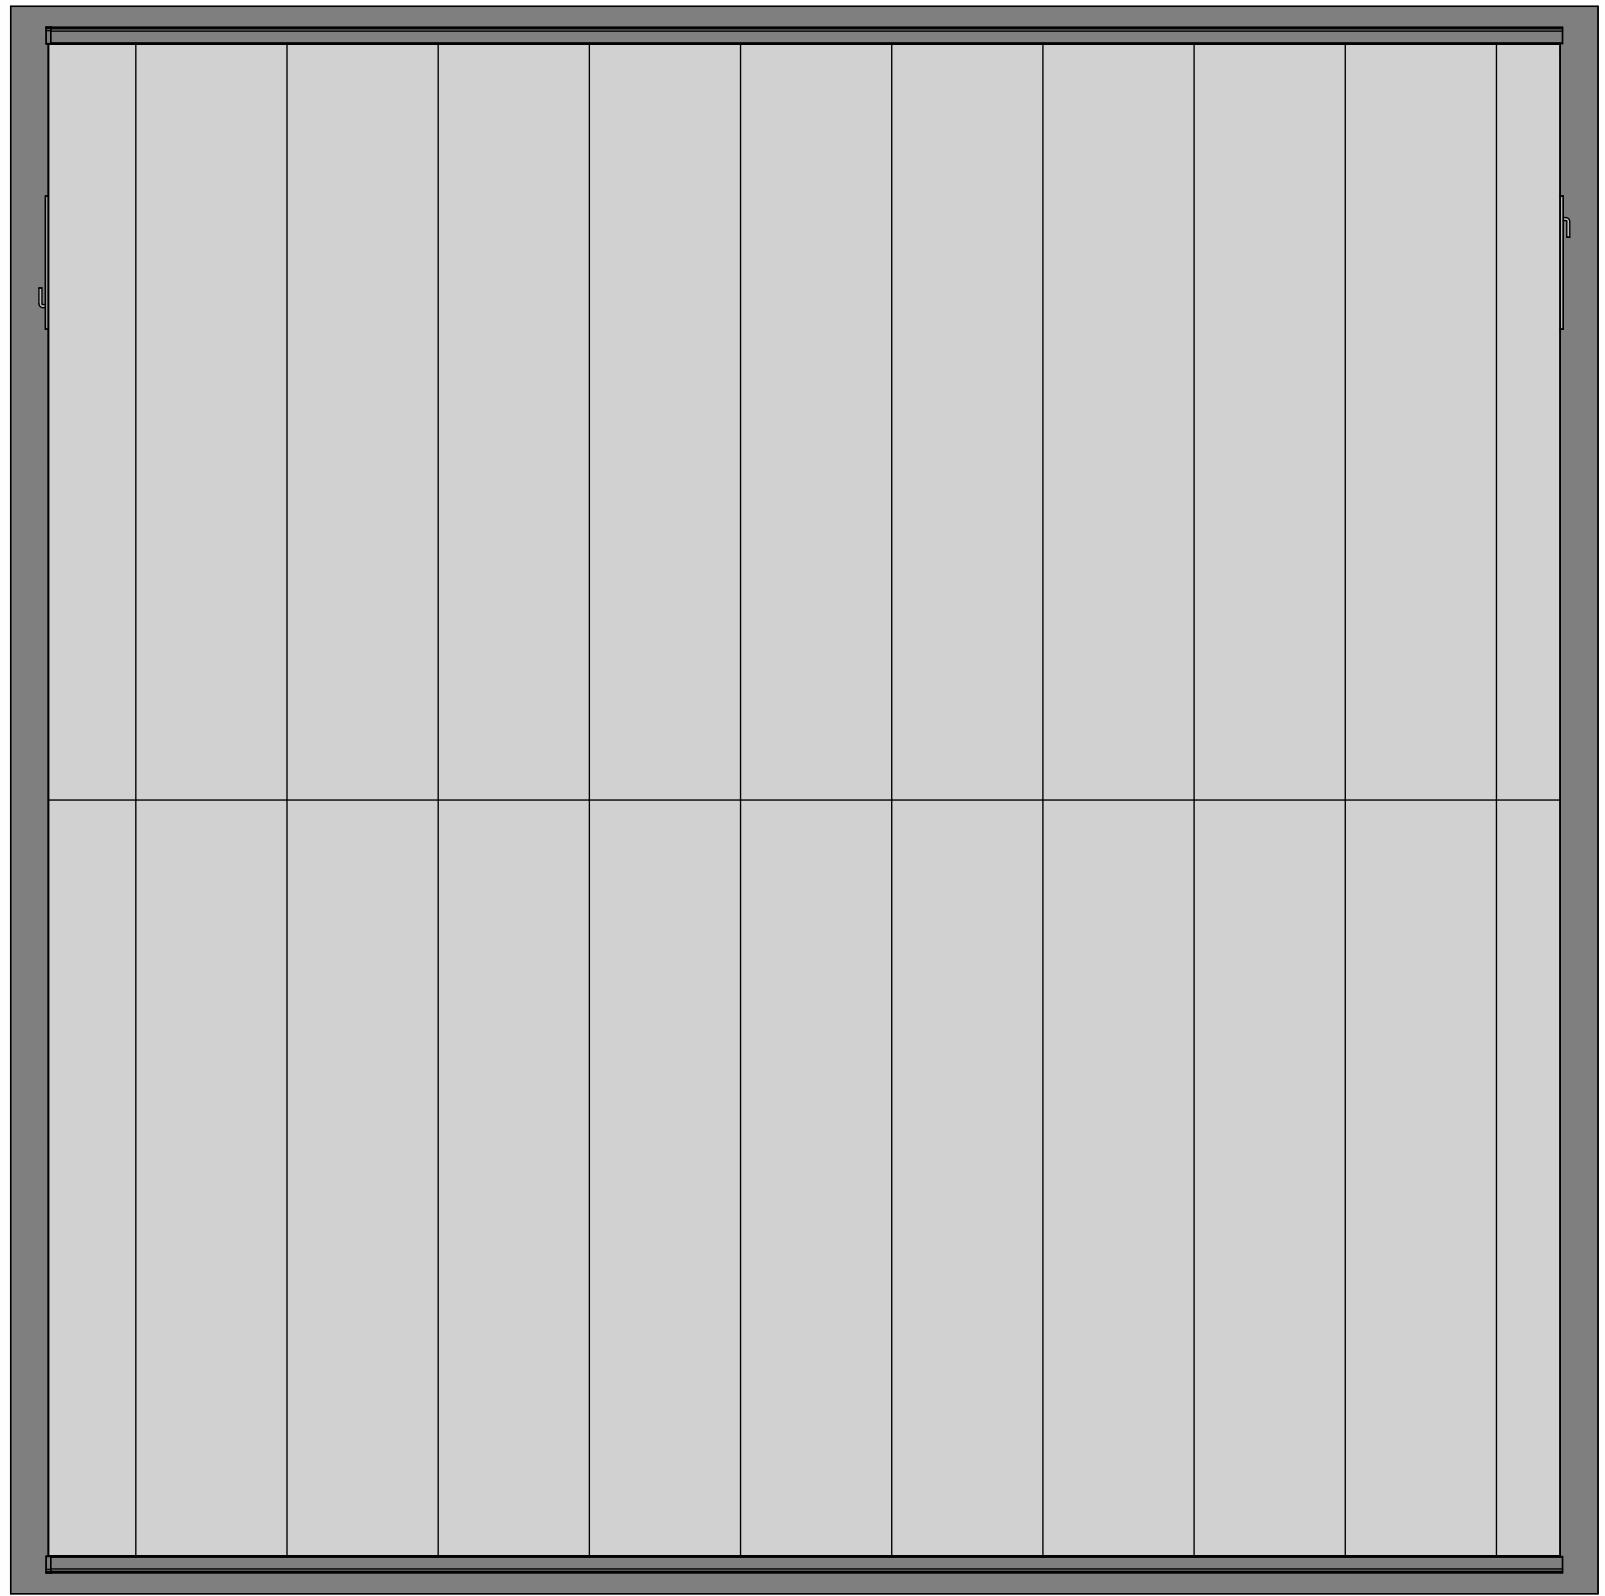


Roof Plan
1 : 50

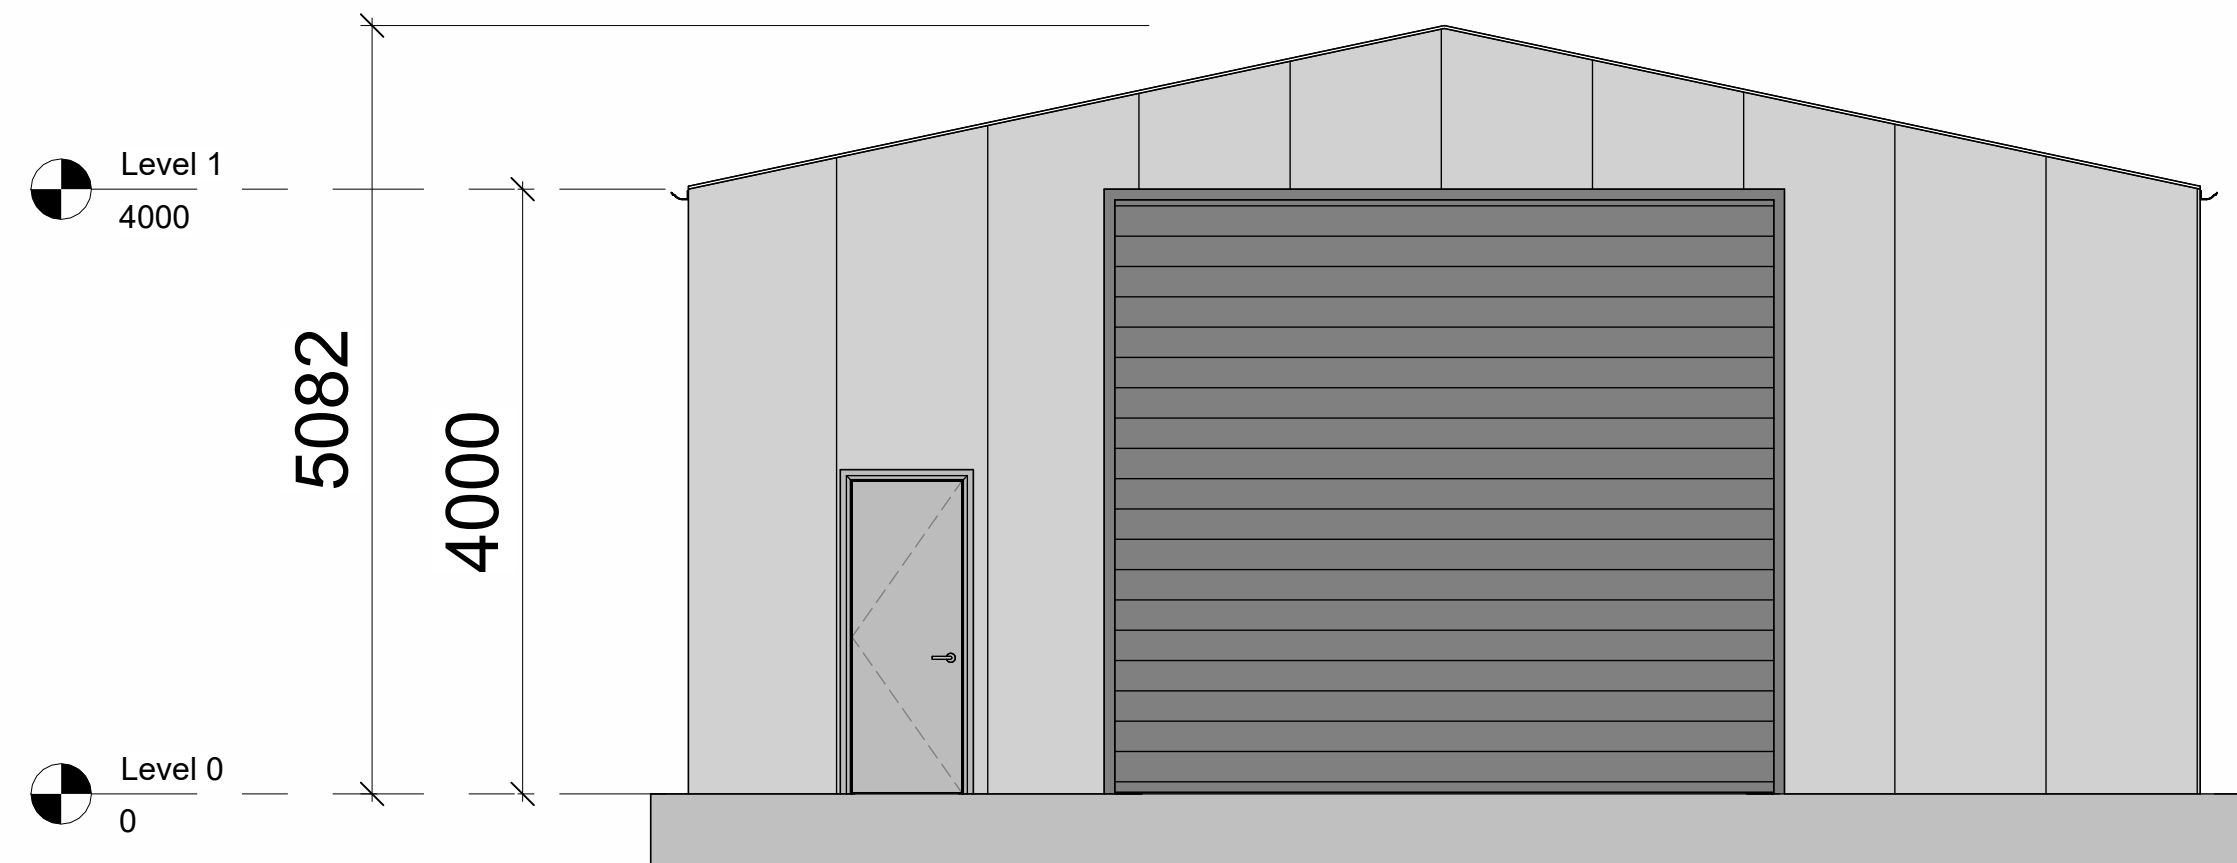


West Elevation
1 : 50

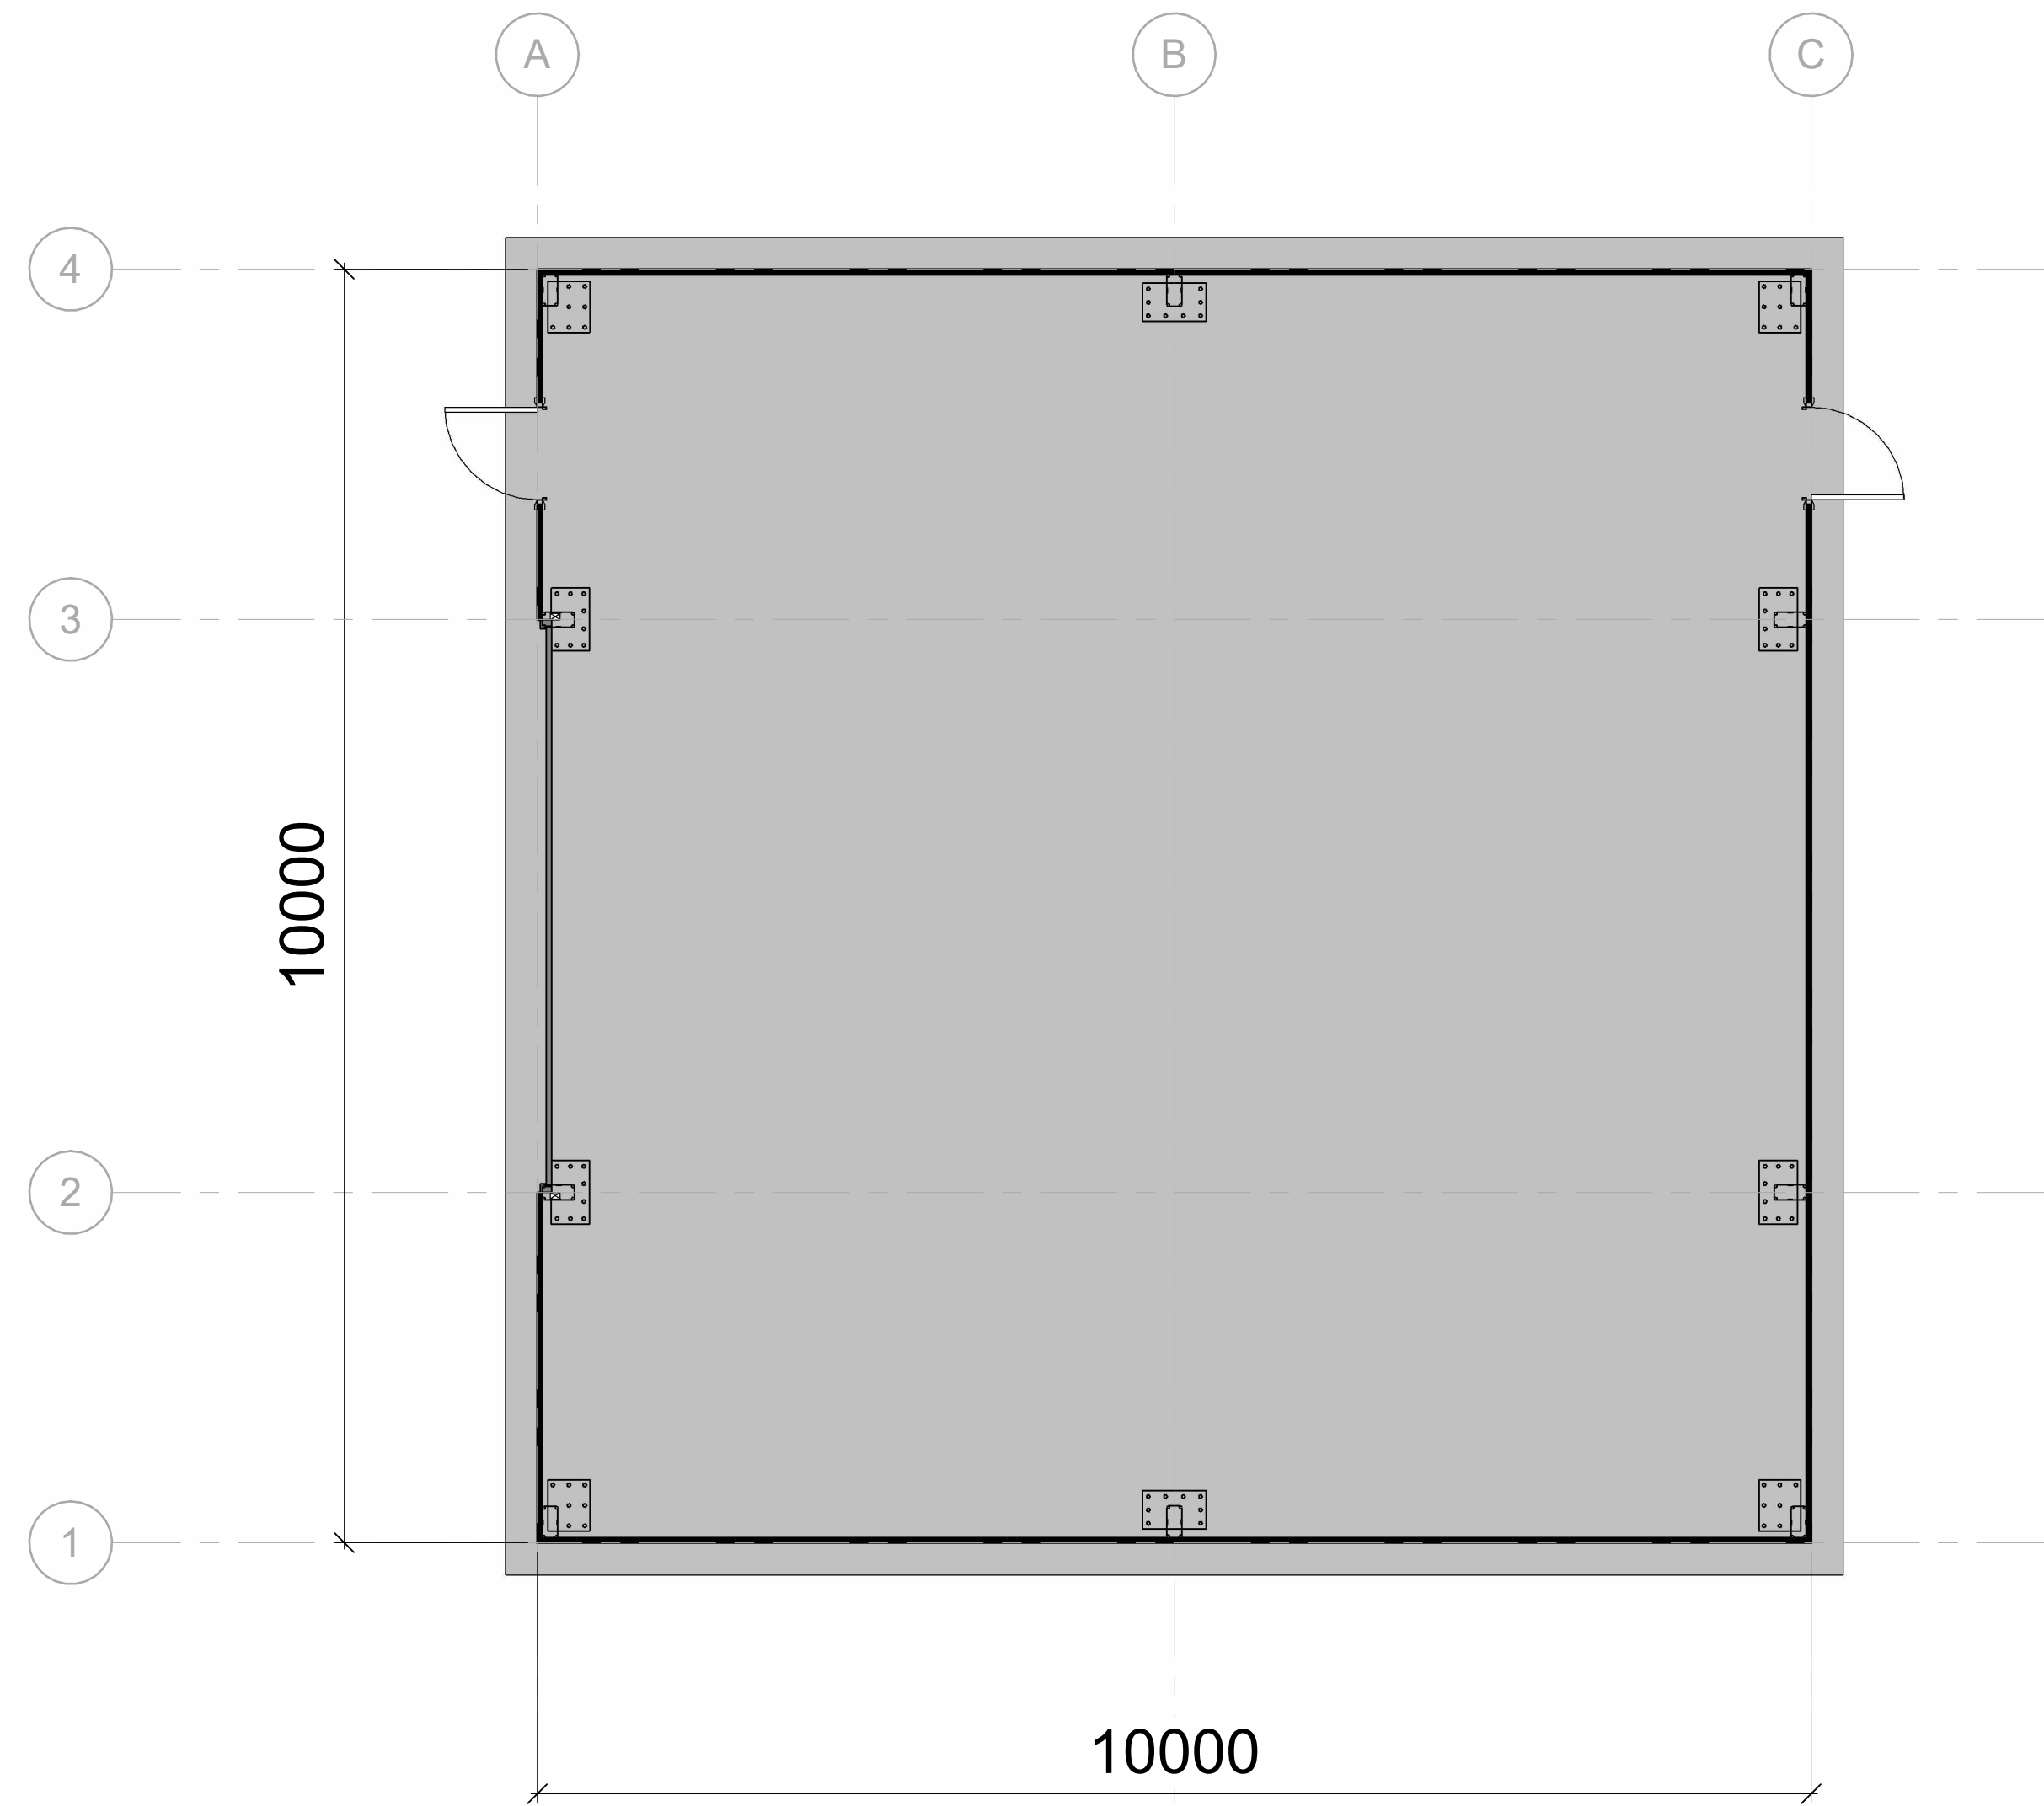


Plan View
1 : 50

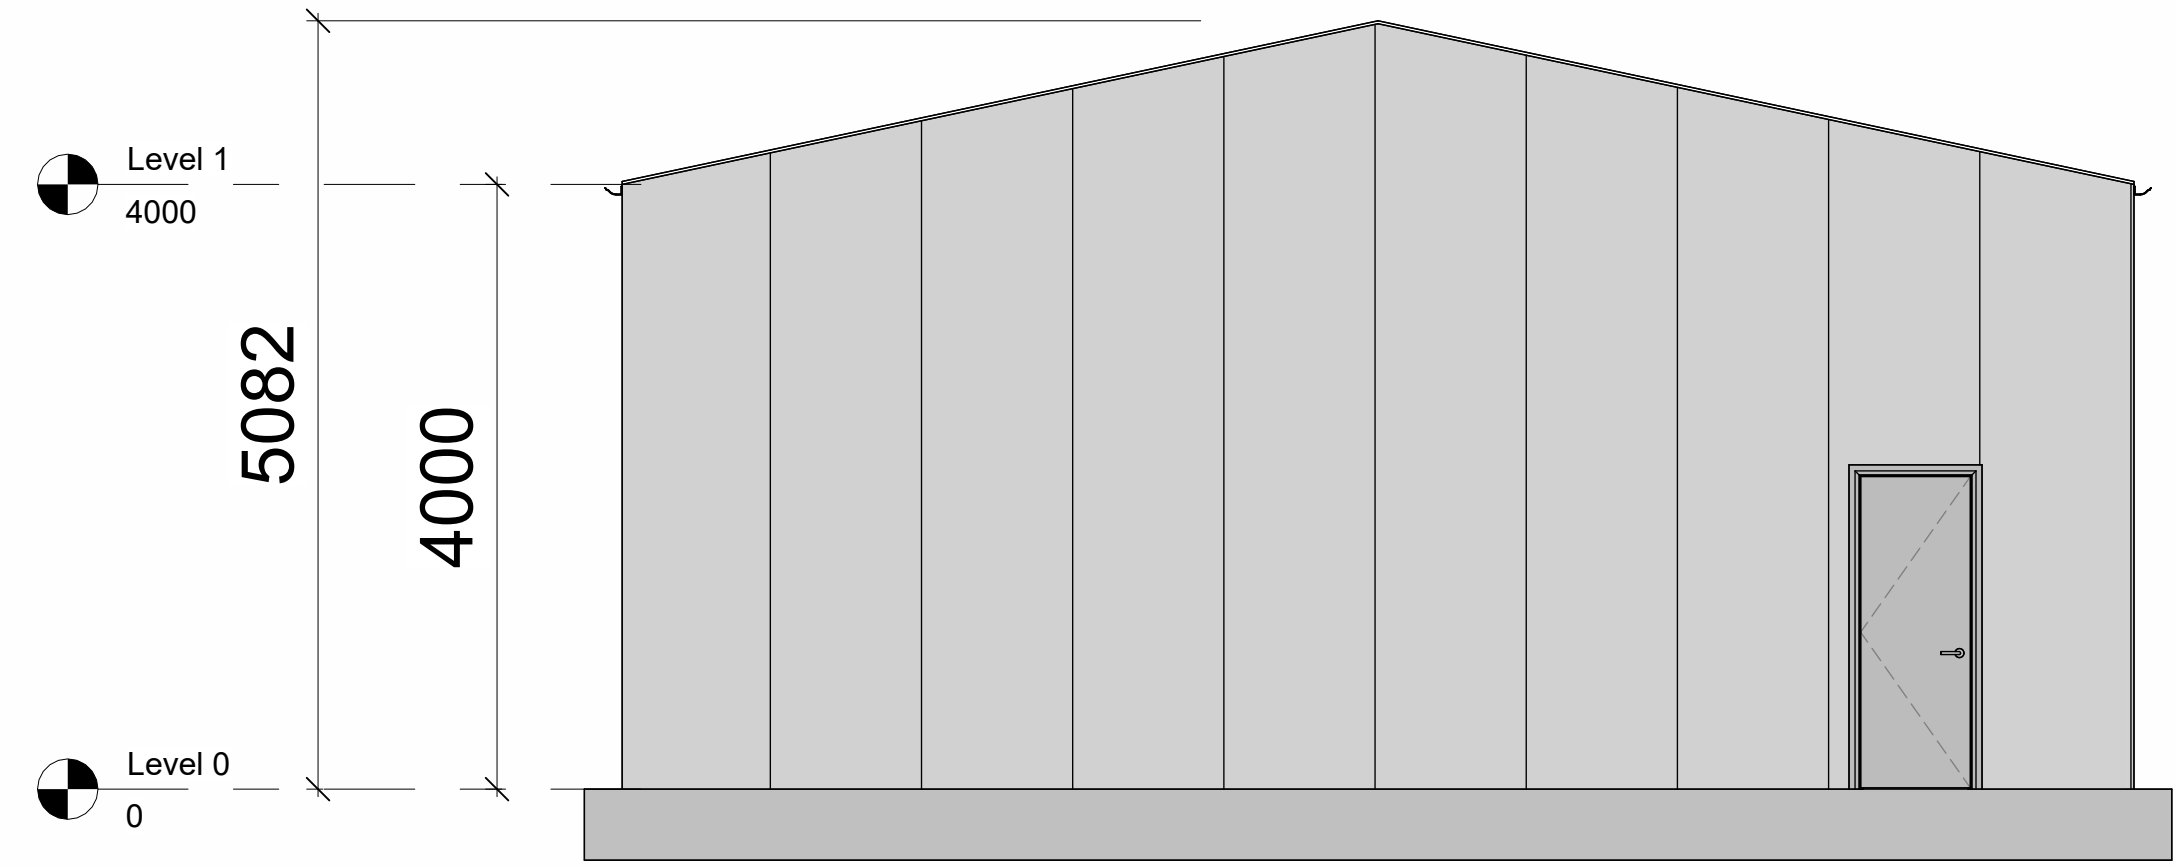


East Elevation
1 : 50

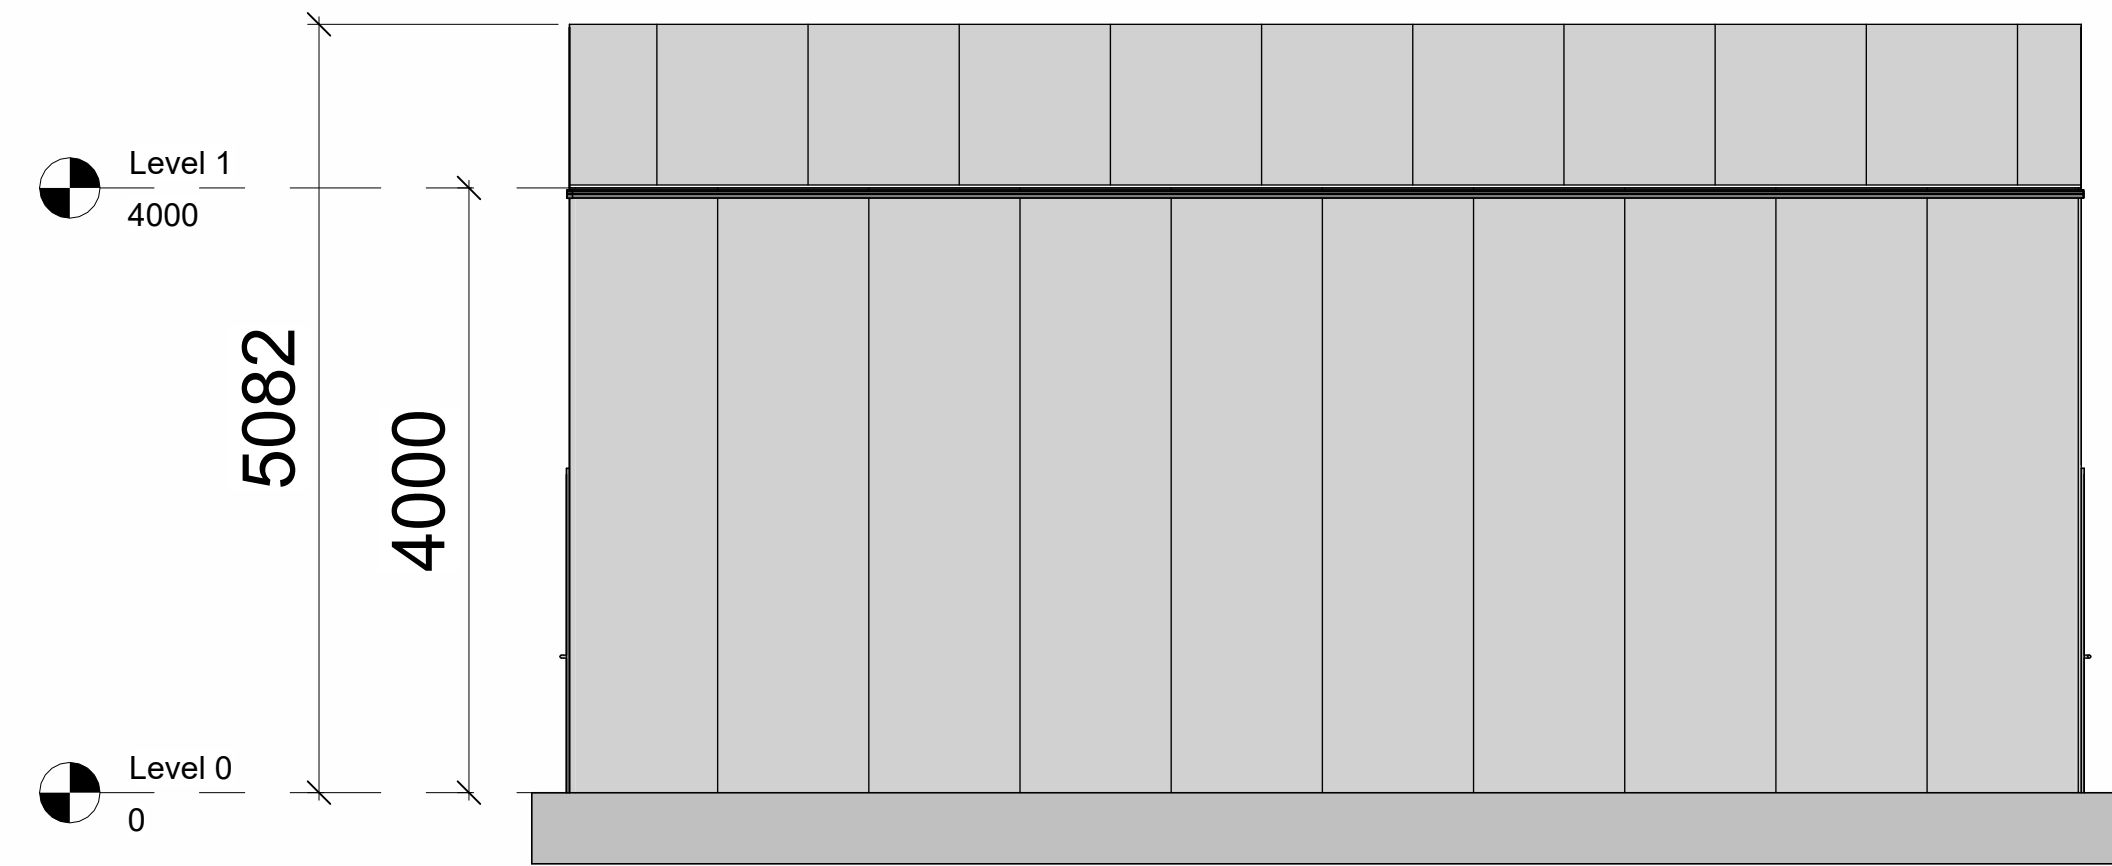

South Elevation
1 : 50

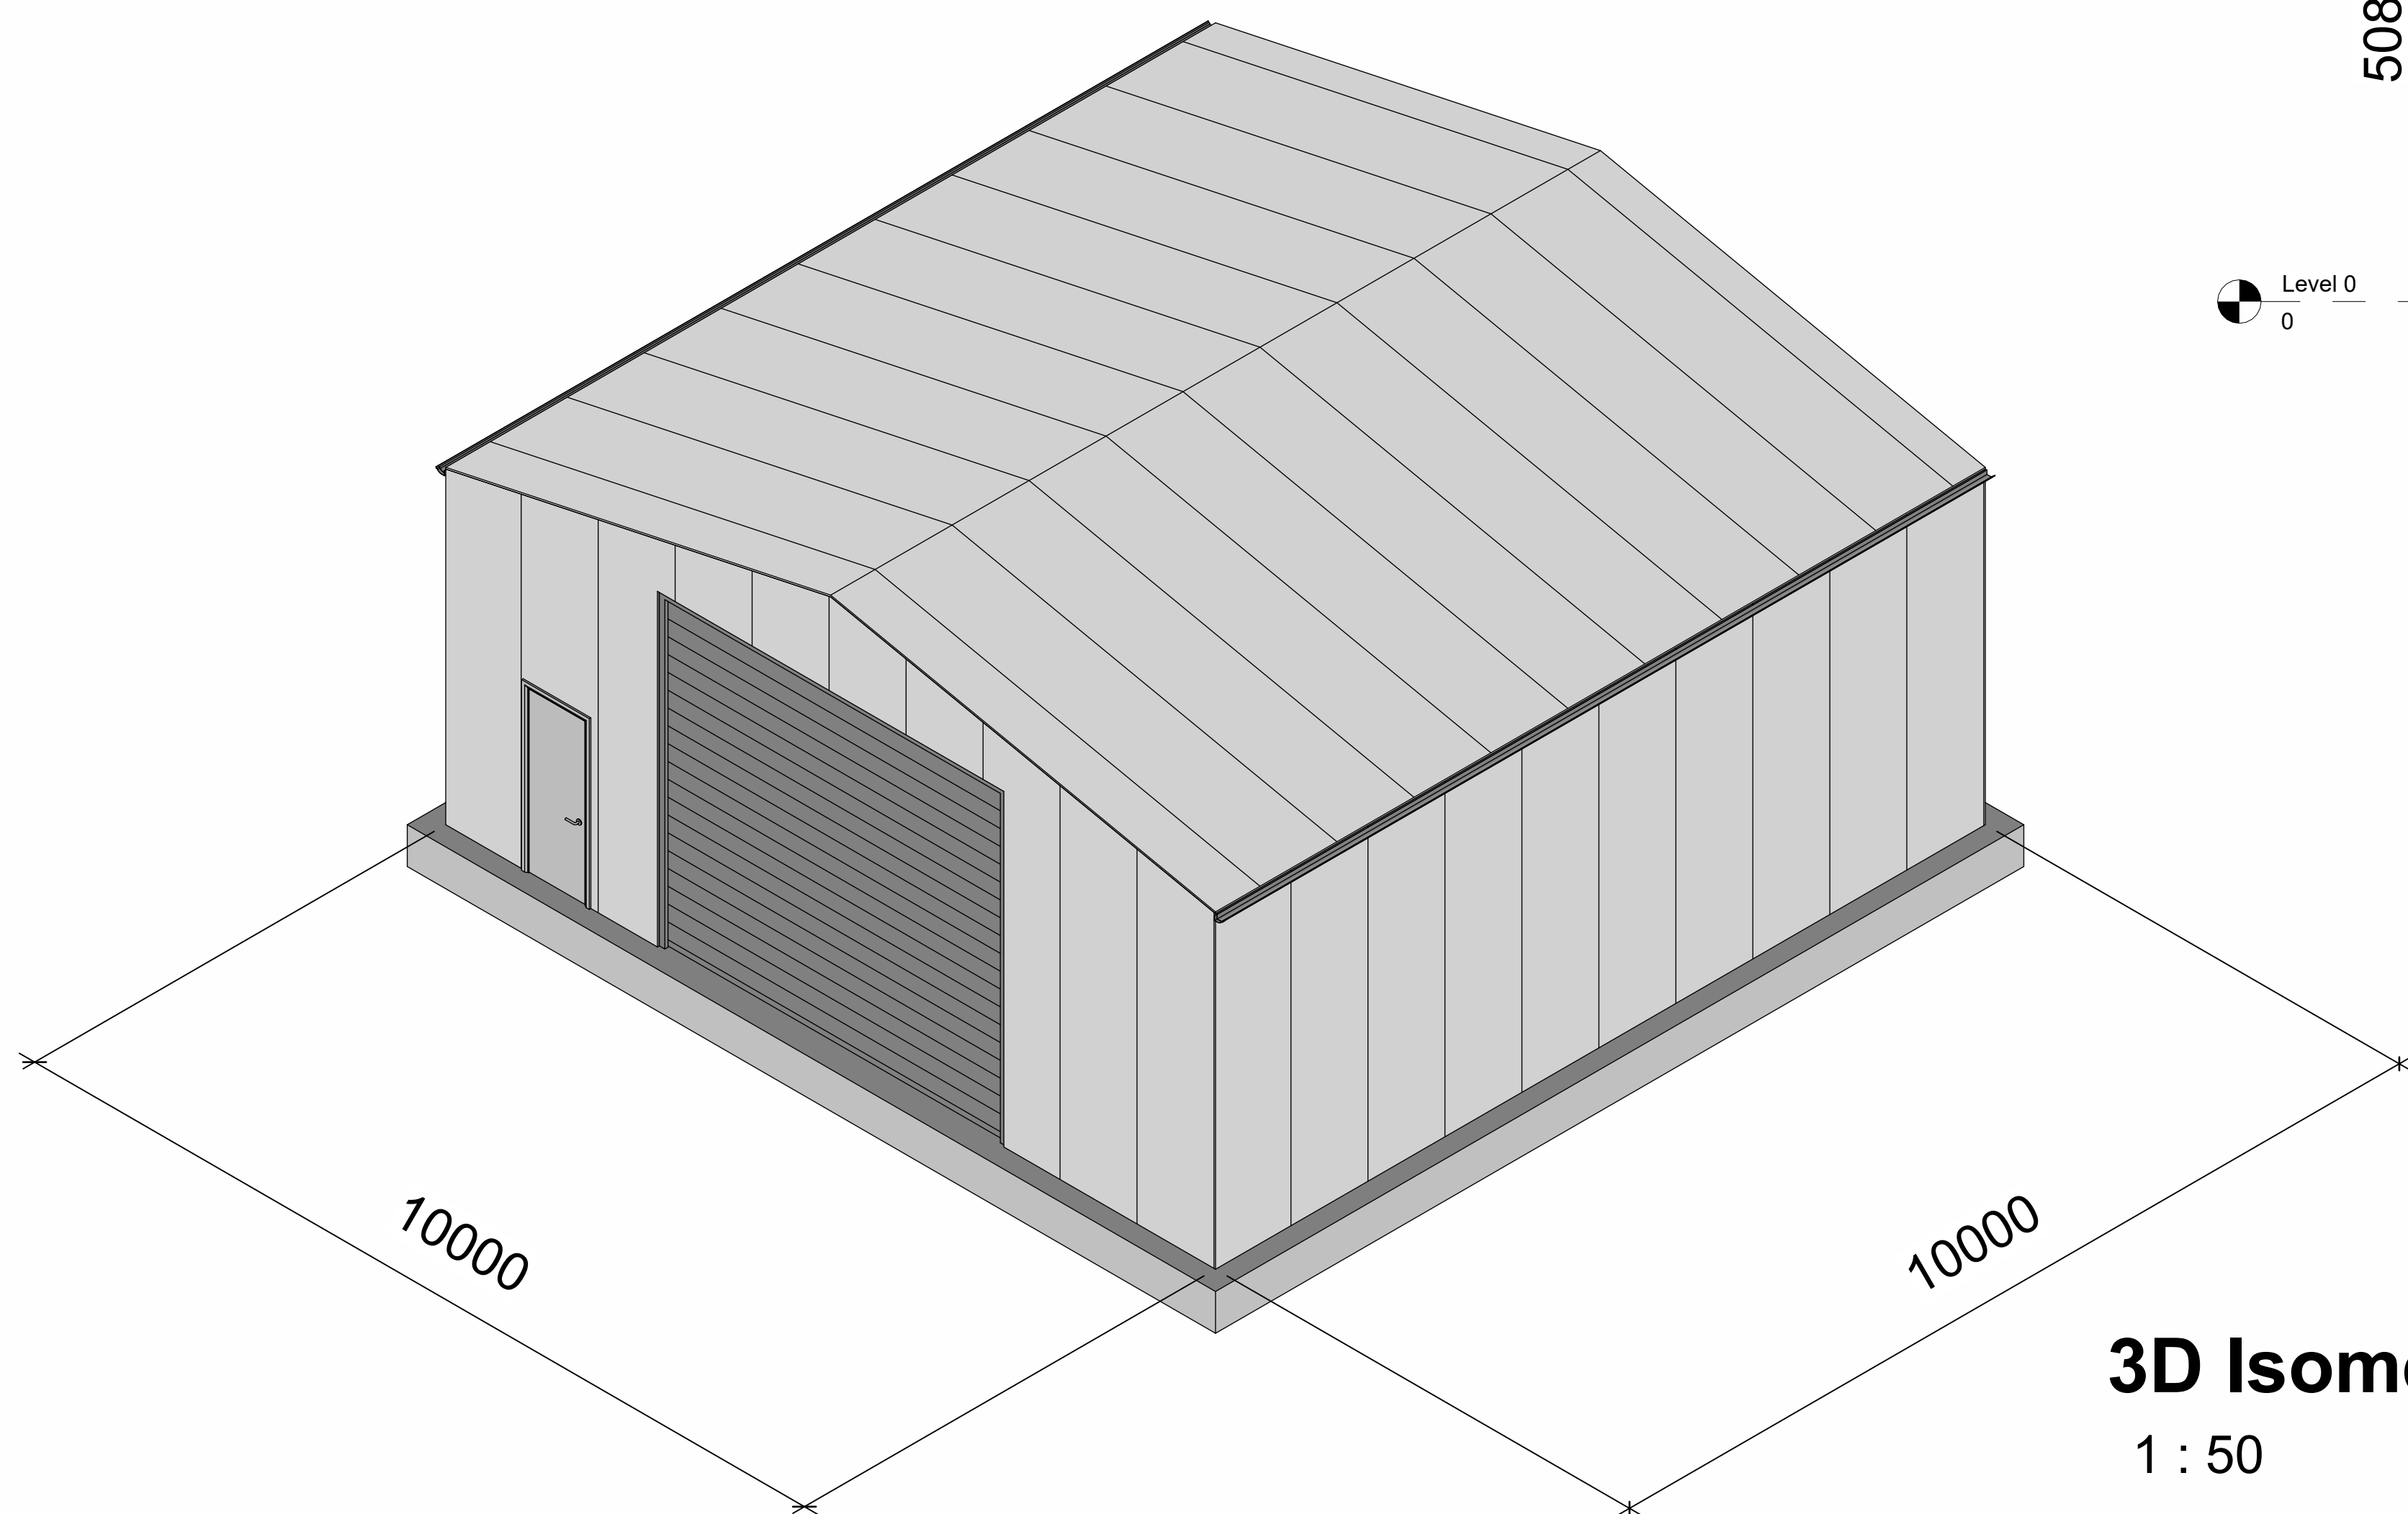

3D Isometric
1 : 50

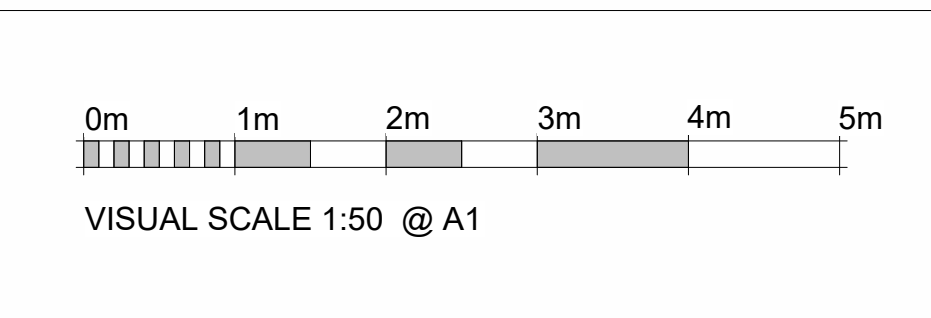

Smart Space Drawing Details

Building Size: 10 x 10 x 4 mtr Side Height External

Building Type: Steel

Roof: 40mm Insulated Roof Panels
- Goosewing Grey

Walls: 40mm Composite Wall Panels
- Goosewing Grey

PA Doors: 2no Pedestrian Doors
- Grey

Roller Shutter Door: 1no 4.5 x 4 m Roller Shutter Door
- Electric, 3 Phase Power
- Galvanized

Down Pipes: 4no RWP

Ground Surface: Concrete

Ground Fixings: Ground Anchors

Base Sealing: Concrete Fillet


Site Surveyor: Andy Freeman & Ben Clayton

Building Installation Date: 6th November 2023


Contract Period: Purchase

Key

1 : 20

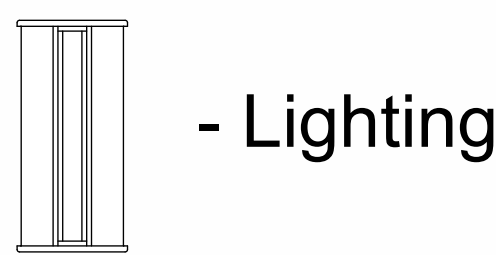


- Lighting

 

- Roof Pump

REV	DESCRIPTION	DRAWN	CHECKED	APPR	SURVEY DATE

APPROVAL	NAME	SIGN	DATE
SMART SPACE	Ben Clayton		29/09/2023
CLIENT			

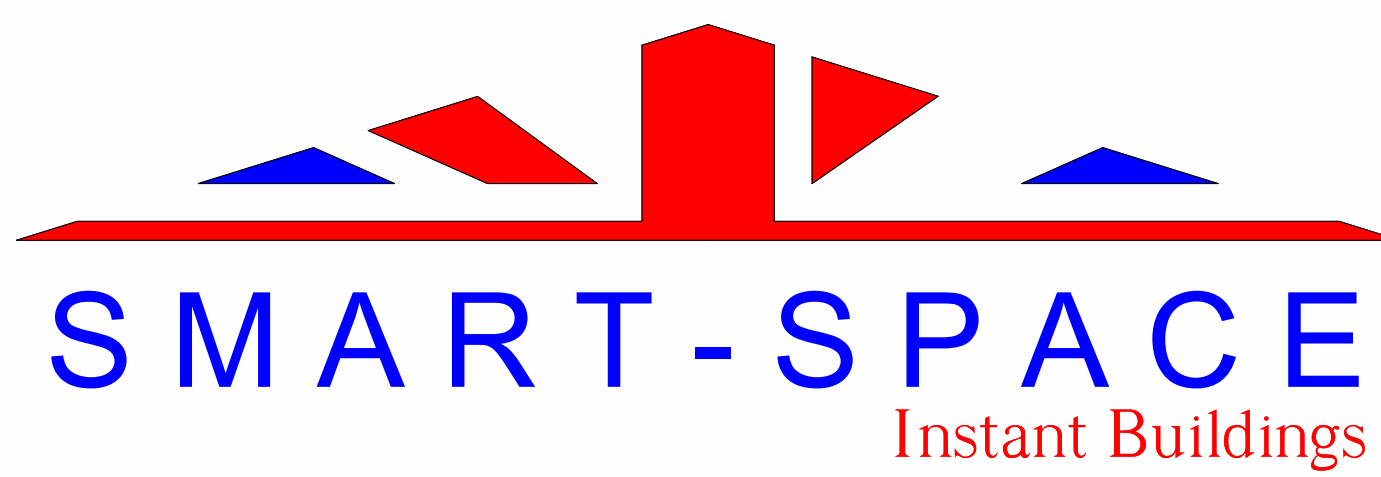

Kingsbury Link, Trinity Rd,
Piccadilly, Tamworth B78 2EX
TEL. 01827 330000

CLIENT Neil Patterson	DRAWING NUMBER SS-286-BC	REVISION 	ISSUE DATE 29/09/2023
CONTRACT Jaguar Land Rover SHEET 1 OF 1	DRAWN BY Ben Clayton	SCALE As indicated	DWG STATUS Final
ITEM 10 x 10 x 4 mtr			
SITE ADDRESS Jaguar Land Rover Halewood, Speke Blvd, Speke, Liverpool L24 9BJ			