



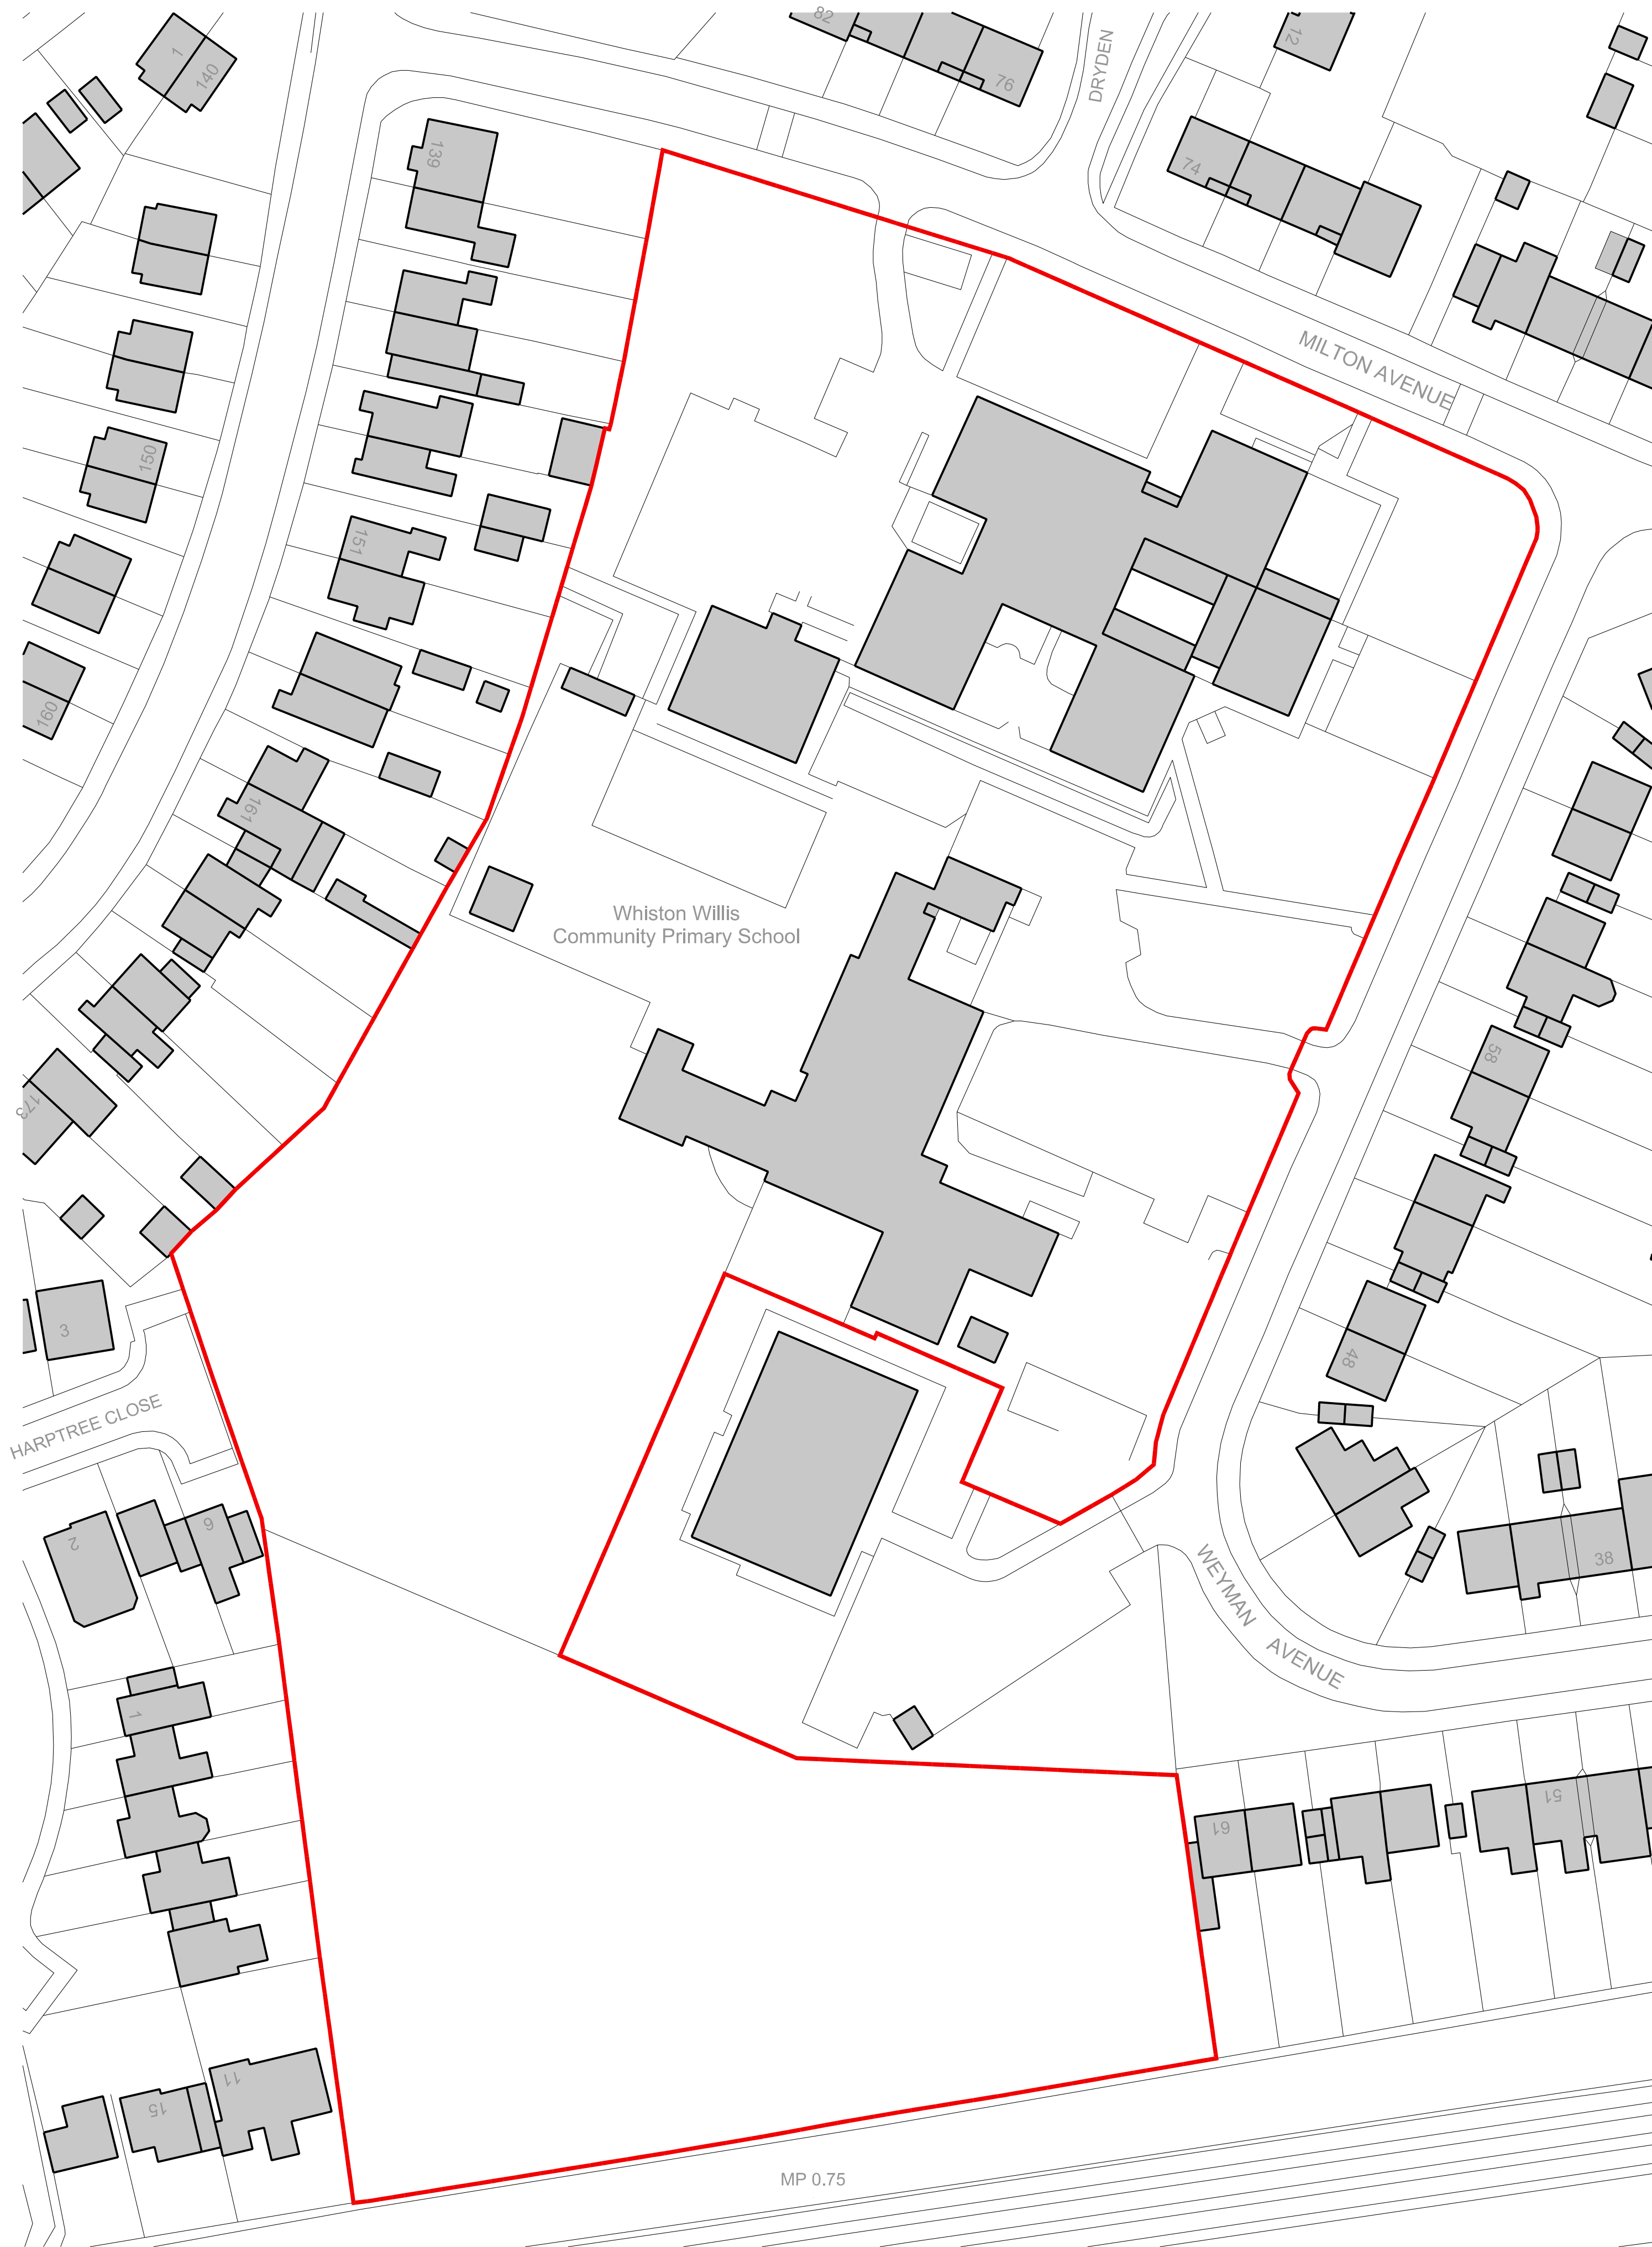

Notes
This document is © Falconer Chester Hall Limited.
All drawing measurements shall not be obtained by scaling. Any discrepancies on this document to be immediately reported to the Architect. Verify all dimensions and levels prior to construction. This Document shall be read in conjunction with related documents, specifications and associated models.

 

P01	09.10.24	AM	MG	First Issue
Rev:	Date:	By:	Chk By:	Rev Note:

FALCONER
CHESTER
HALL

London | Liverpool | Manchester | www.fcharchitects.com | +44(0)151 243 5800

FCH

Project Title				Rev
Whiston Willis Primary School				
Client				P01
Wade Deacon Trust				
Drawing Title				Drawn By
Existing Site Plan				
Drawing No.				Checked By
P24088-FCH-XX-XX-DR-A-0100				
Status	Issue suitable for:	Date		
S2	Planning	08.10.24		AM
Job No.	Drawing Stage	Scale		
P24-094	Planning	1:500 @ A1		MG