




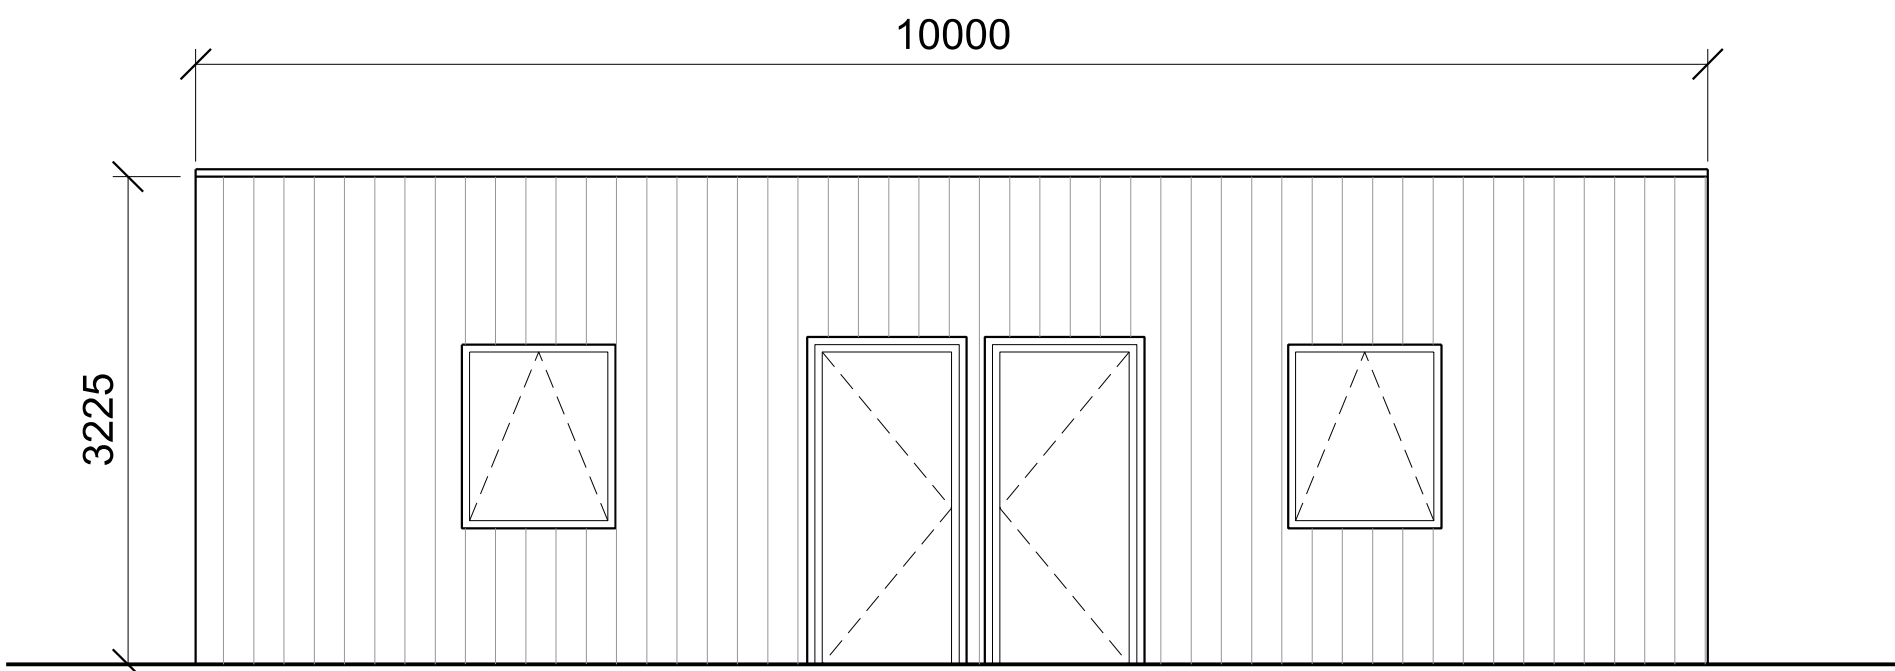


Front Elevation

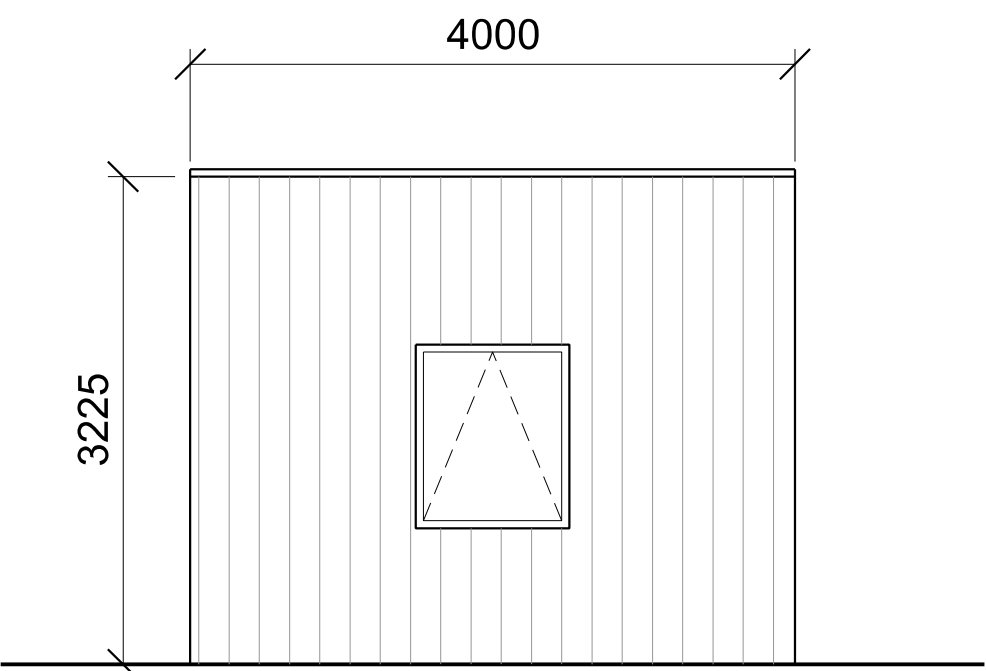

Side Elevation

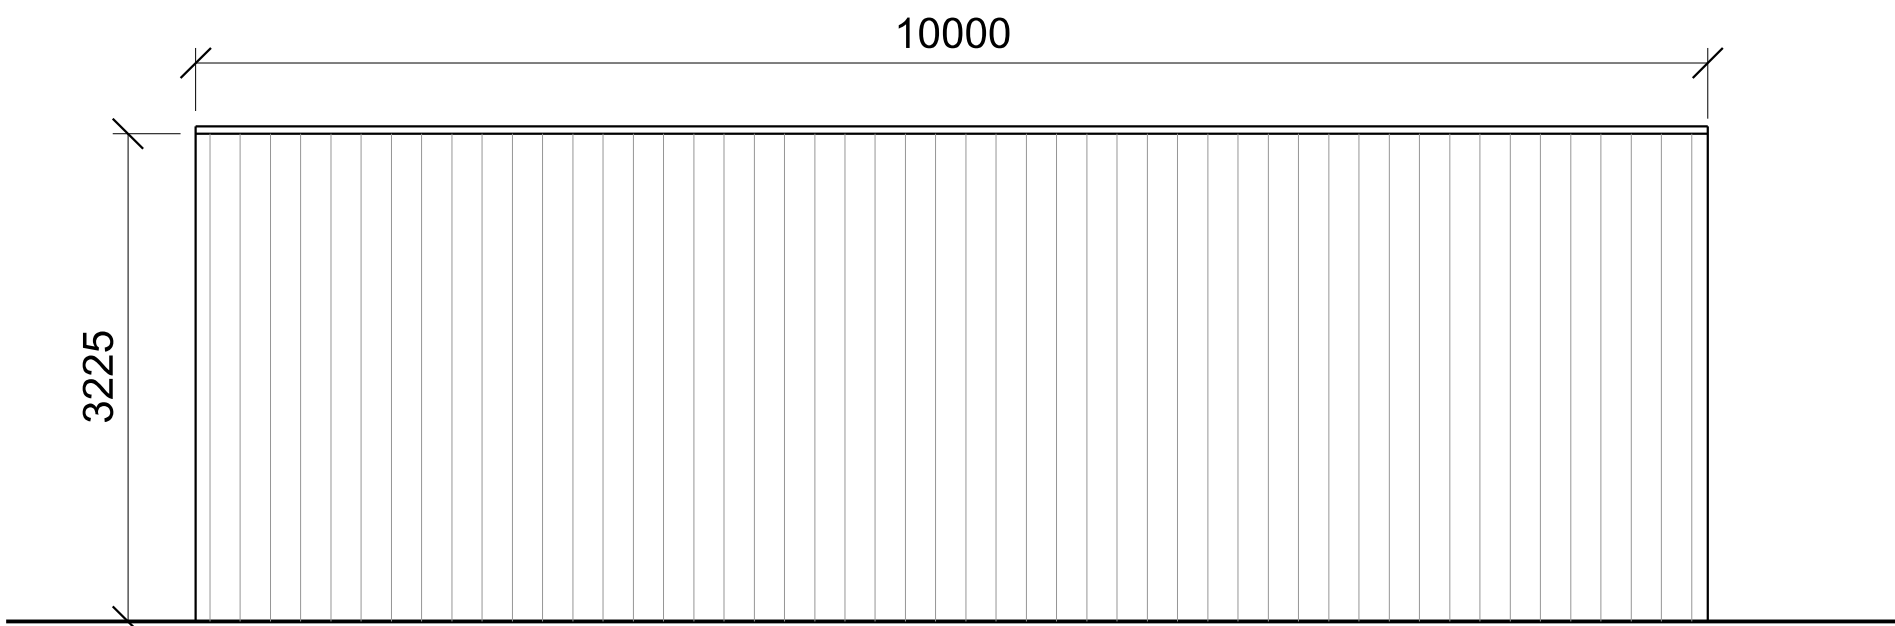

Rear Elevation

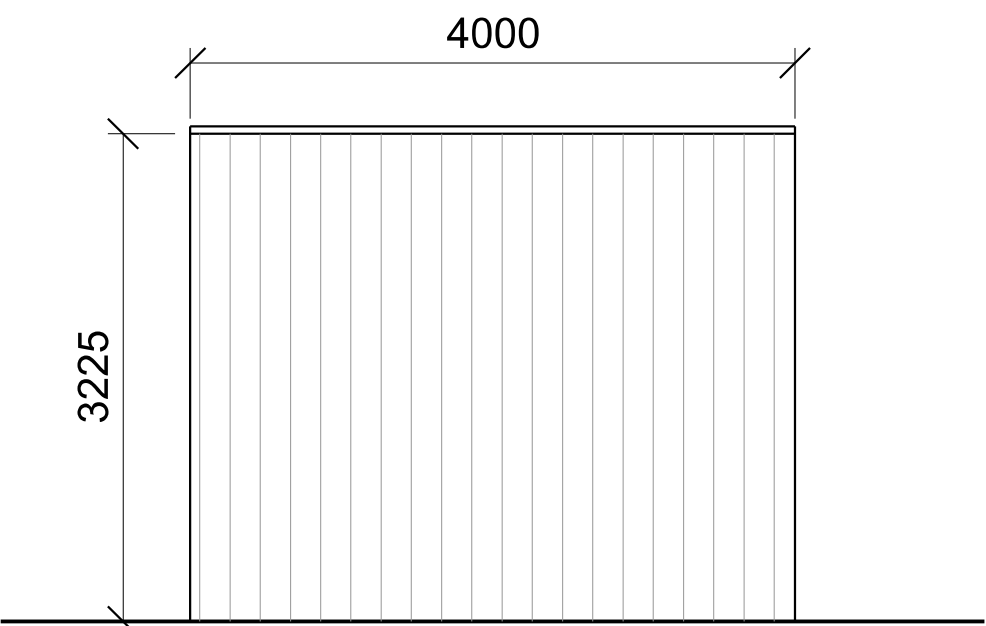

Side Elevation

Materials:
External Walls: Vertical Cladding Panels
Windows: UPVC Flush Casement Windows
RWP and Gutters: UPVC Aluminium Black
Roof: Roofing Membrane

whiston willis primary, modular build

proposed elevations

P01 25.04.25 ST MG First Issue
Rev: | Date: | By: | Chk By: | Rev Note:

**FALCONER
CHESTER
HALL**
London | Liverpool | Manchester | www.fcharchitects.com | +44(0)151 243 5800



Project Title
Whiston Willis School
Client
Wade Deacon Trust
Drawing Title
Proposed Modular Building Elevations
Drawing No.
P24088-FCH-XX-XX-DR-A-0450
Status
S2
Job No.
P24-088
Issue suitable for:
Information
Drawing Stage
Planning
Date
25.04.25
Scale
1:50 @ A1
Rev
P01
Drawn By
ST
Checked By
MG