
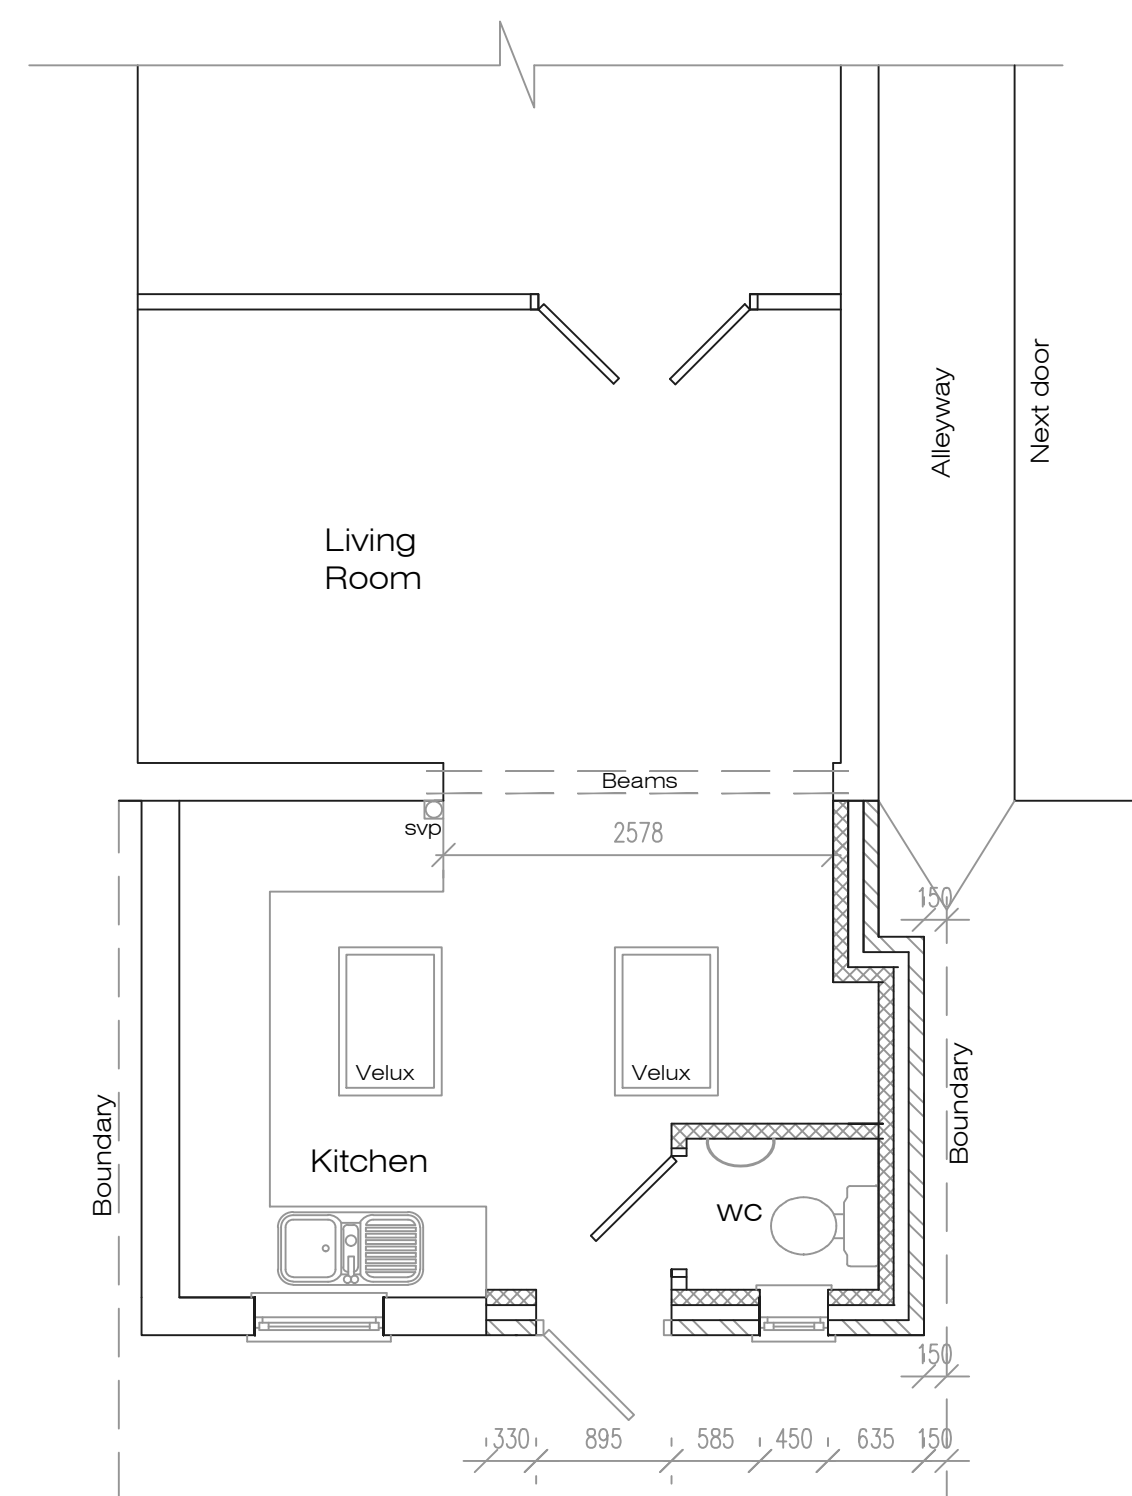


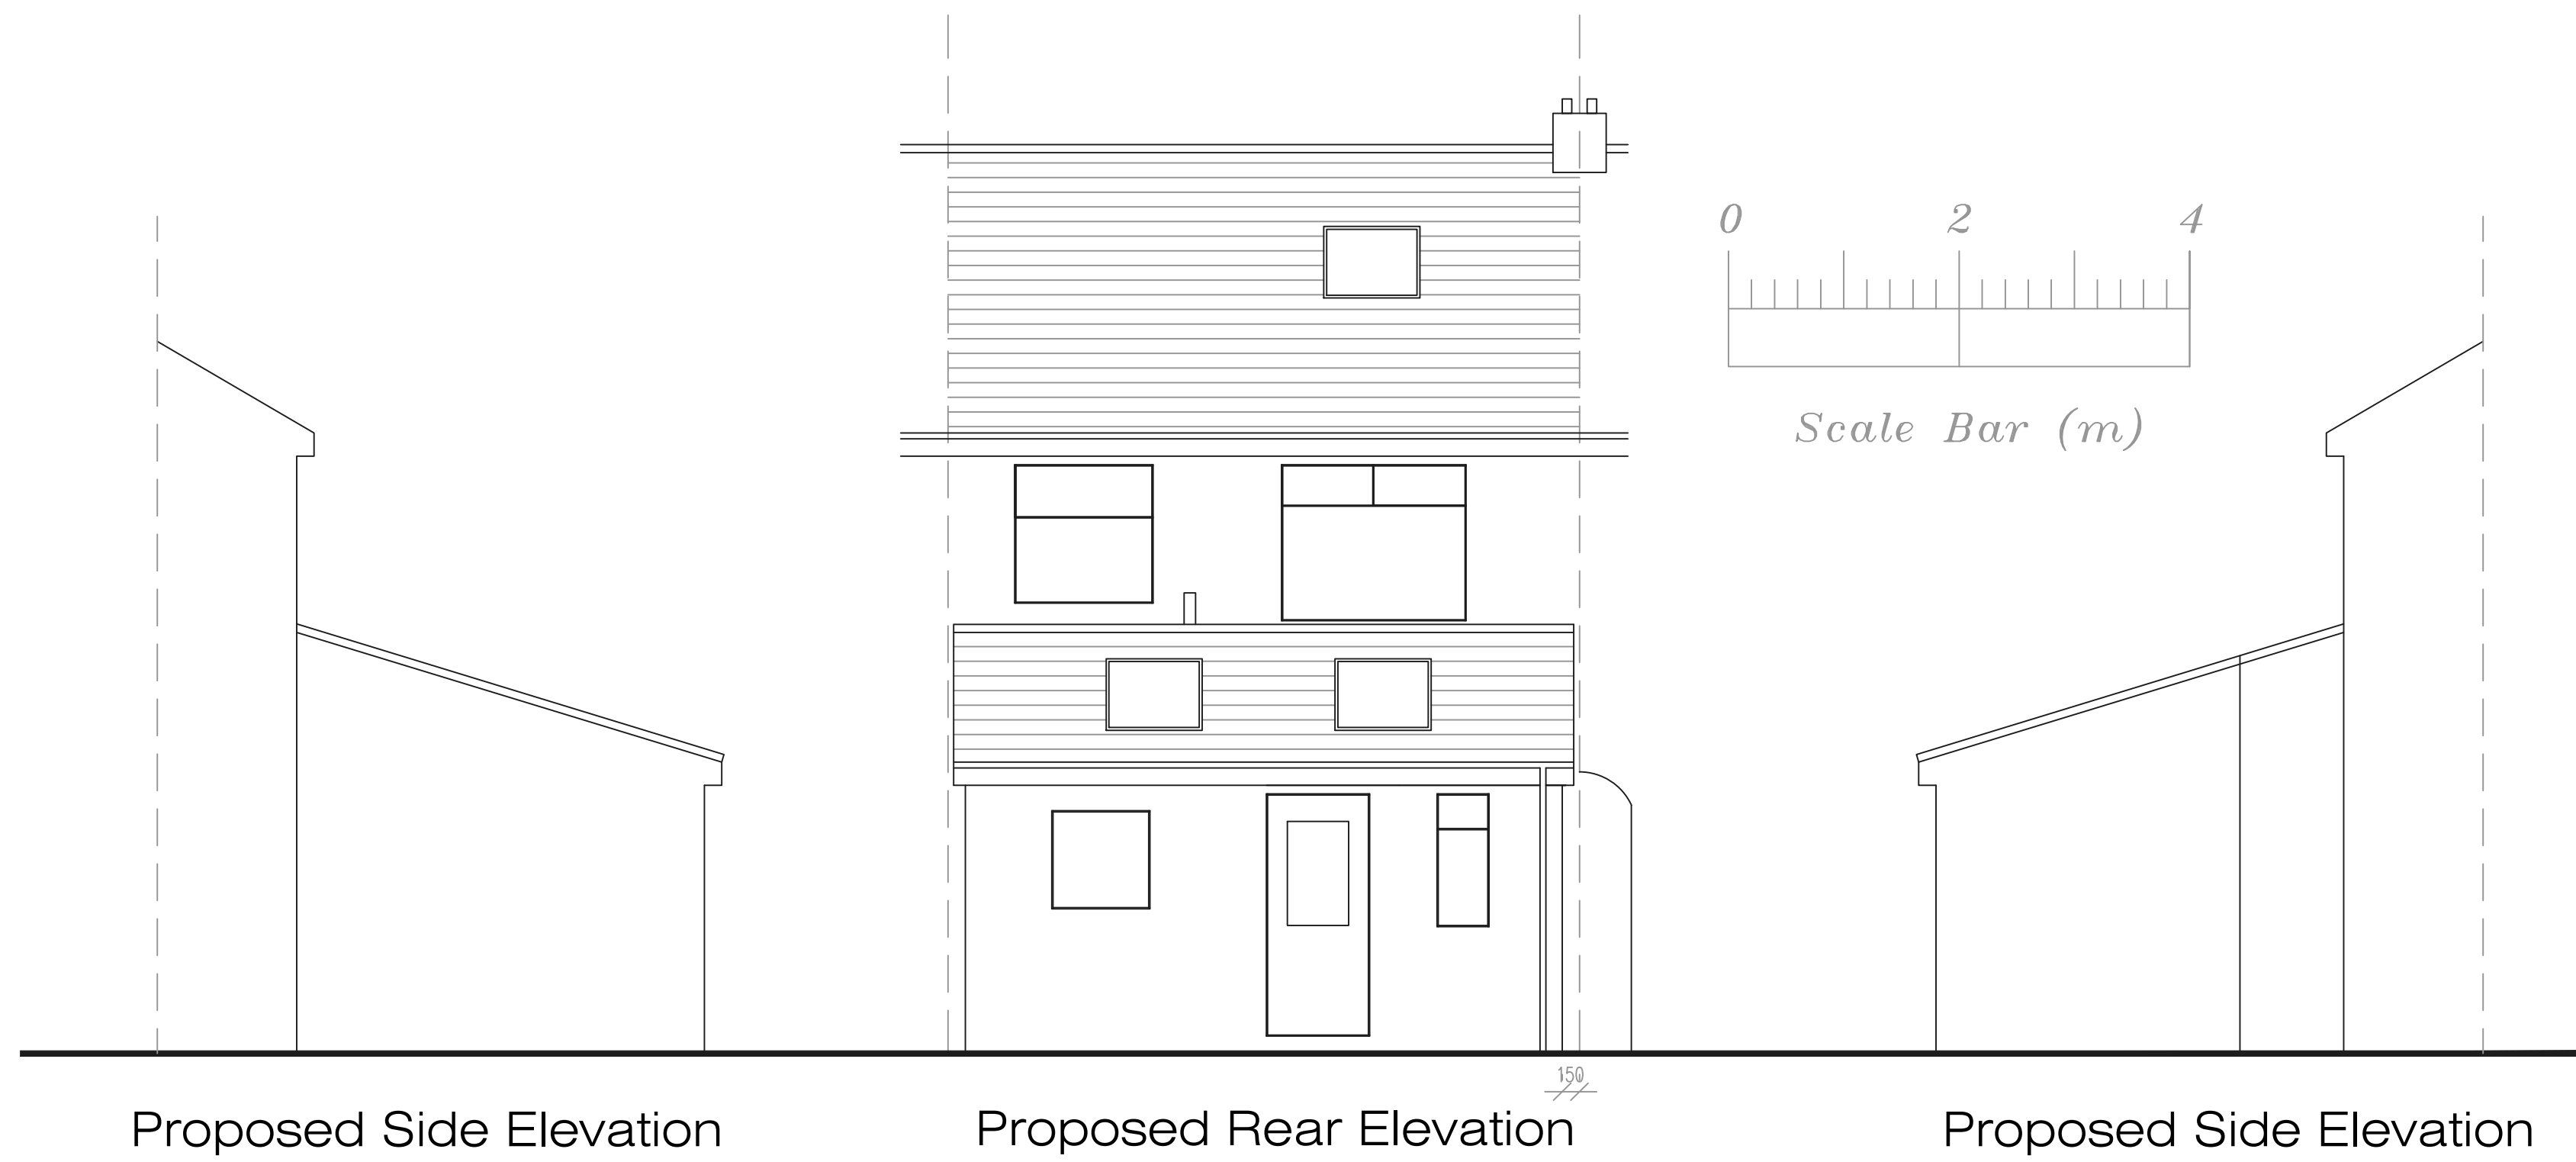

Proposed Ground Floor Plan

Address				
5 Crownway, L36				
Job Title				
Single storey extension works				
Drawing title				
Proposed Plans				
Chkd	Appvd	date	scale	Dwg No.
		April '23	1:50 ● A1	002