




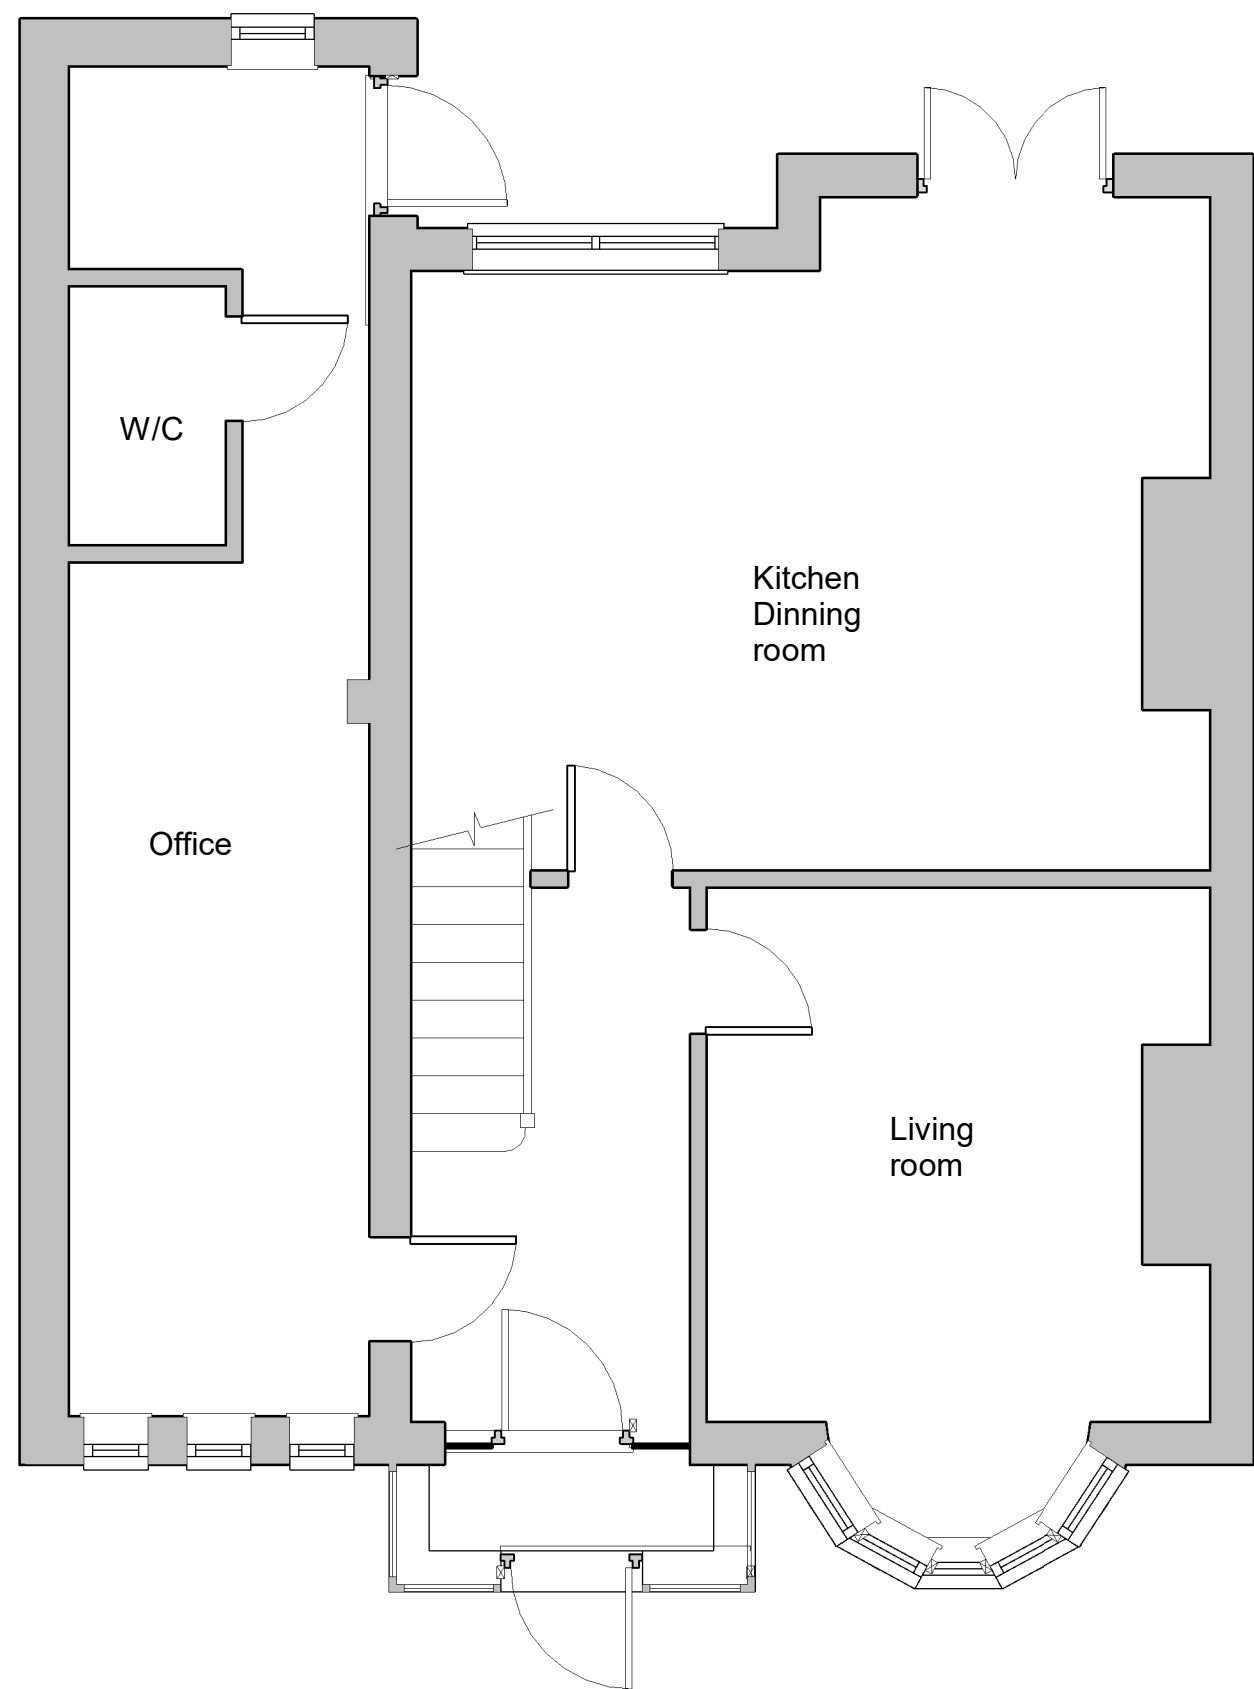


1 Proposed Ground Floor Plan
1 : 50

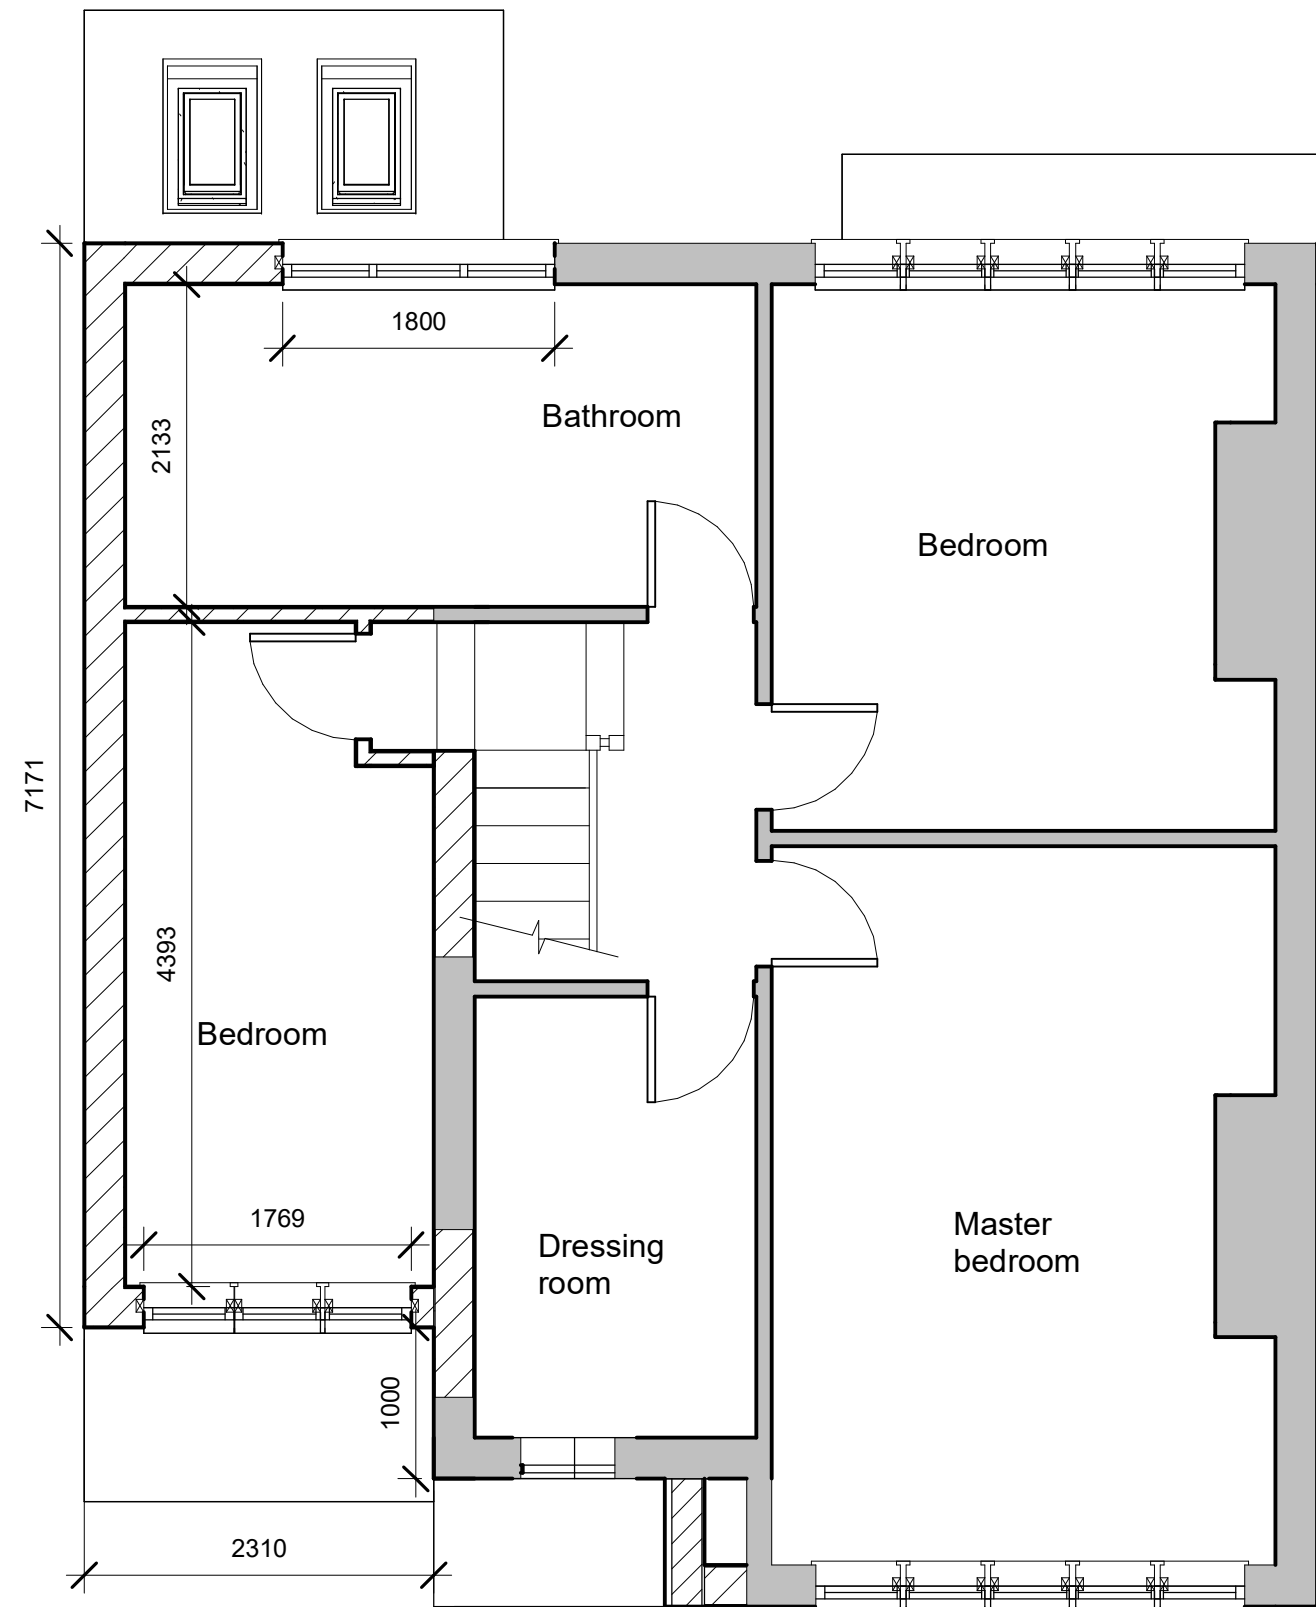

6 Proposed First Floor Plan
1 : 50

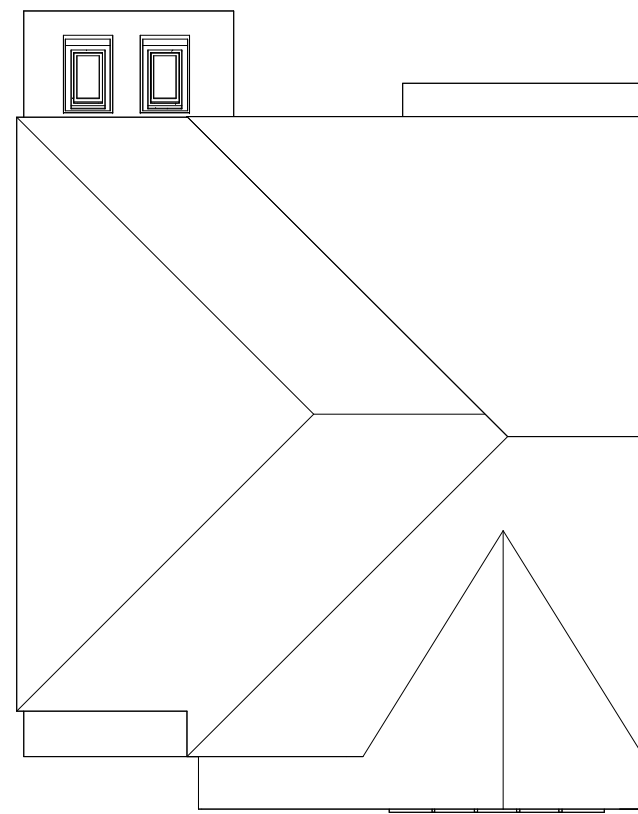

8 Proposed Roof Plan
1 : 100

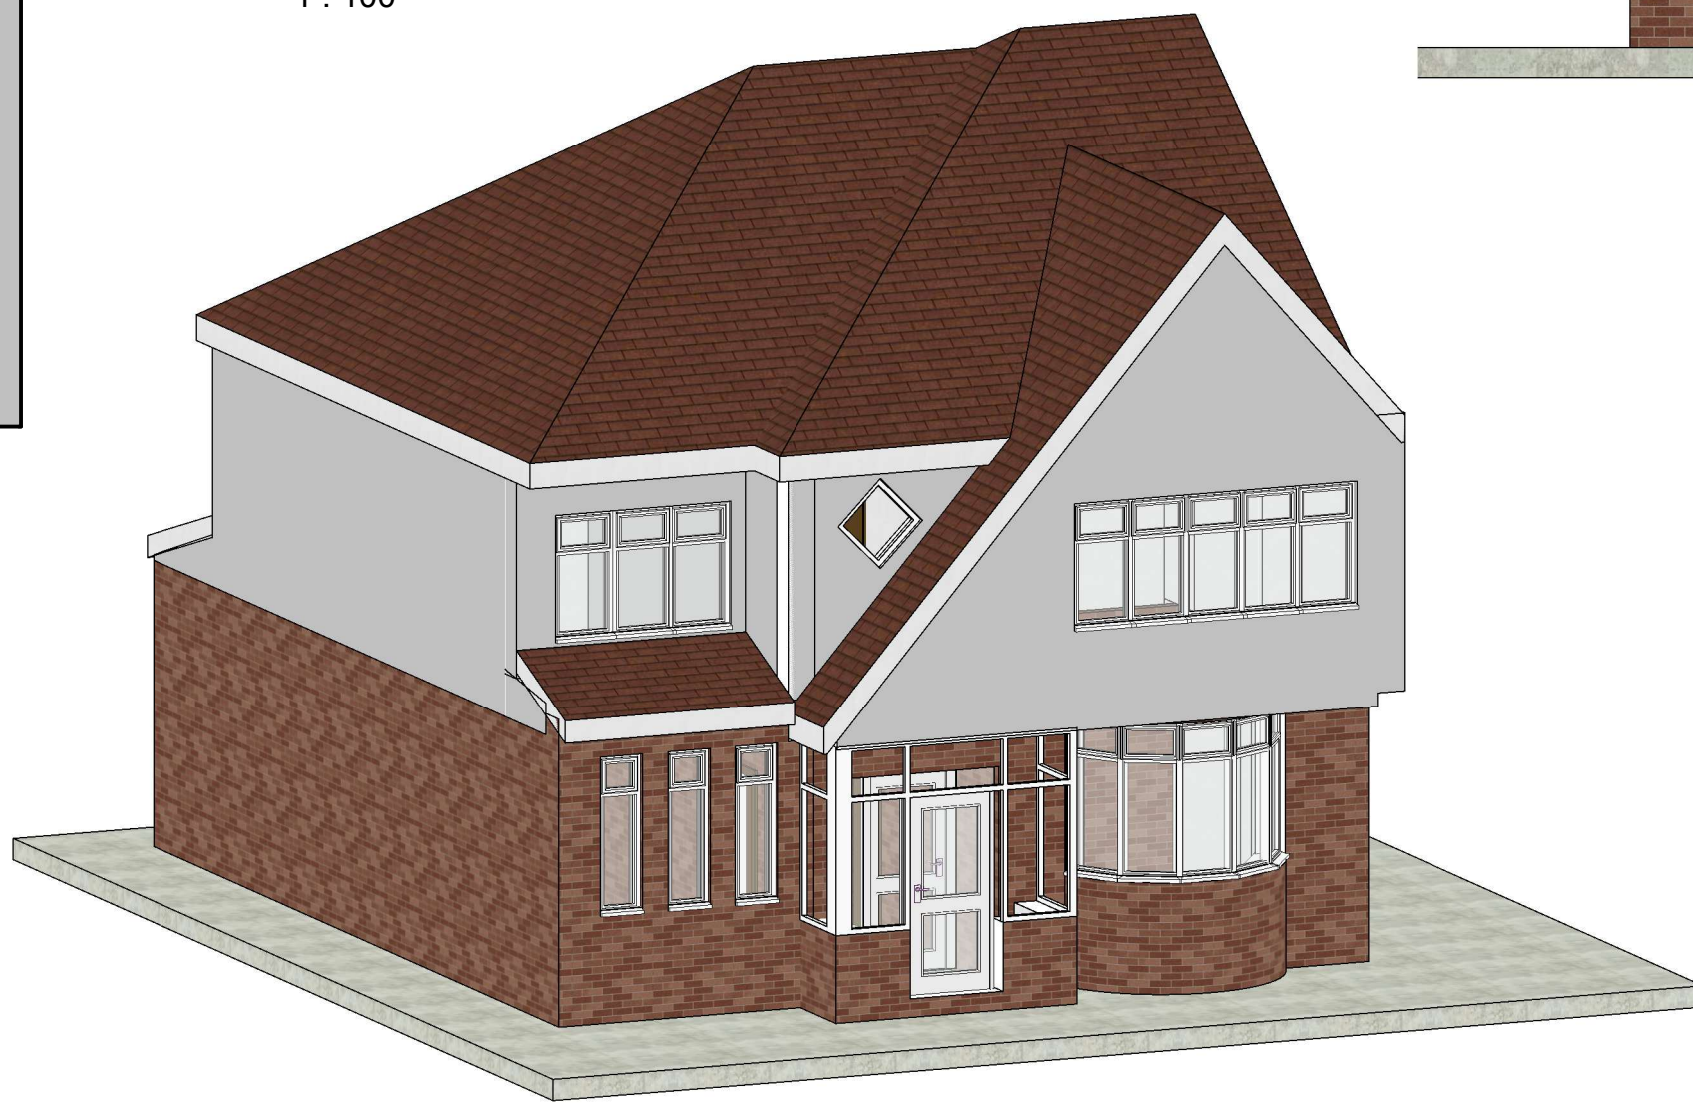

7 {3D}


First floor extension render to match existing.
New roof tiles to match existing.




3 Proposed Elevation 04
1 : 50




2 Proposed Elevation 01
1 : 50

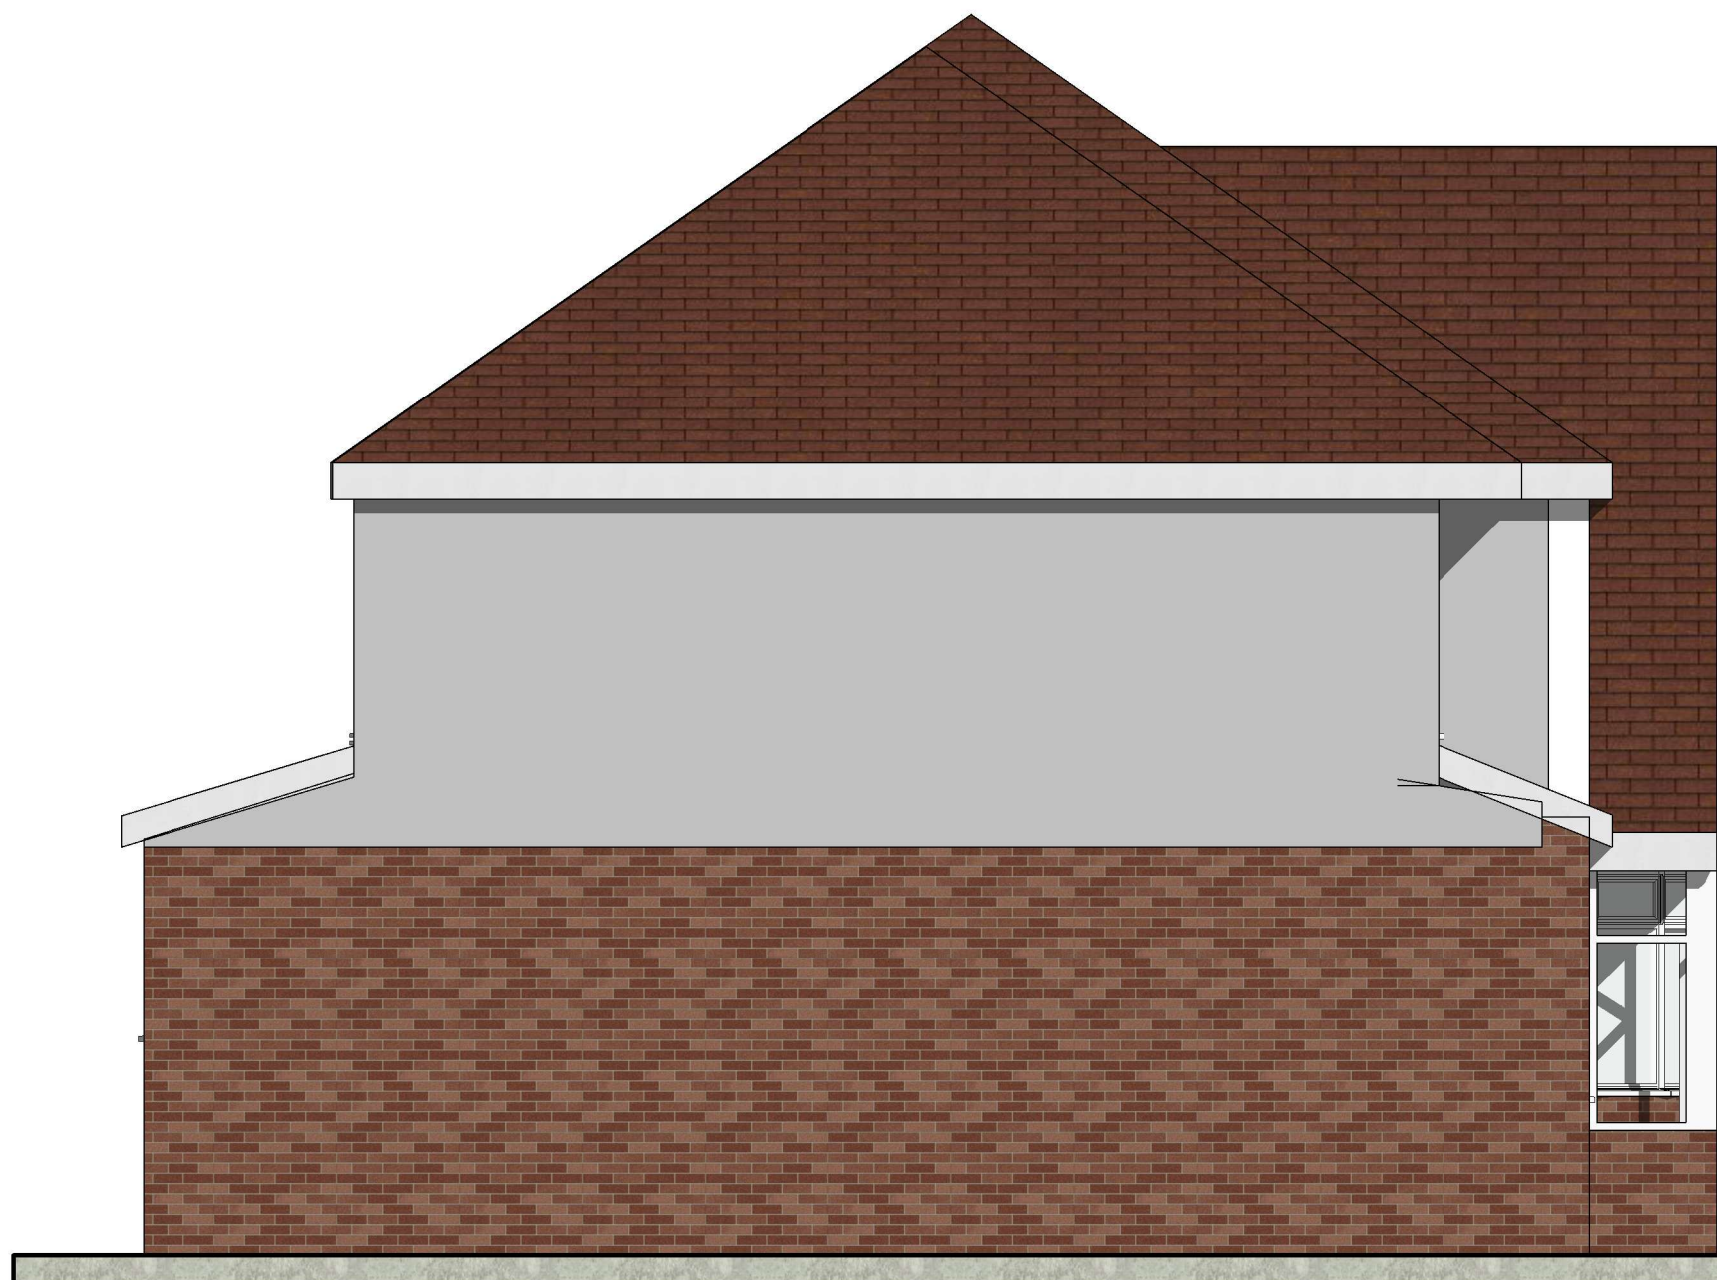

5 Proposed Elevation 02
1 : 50

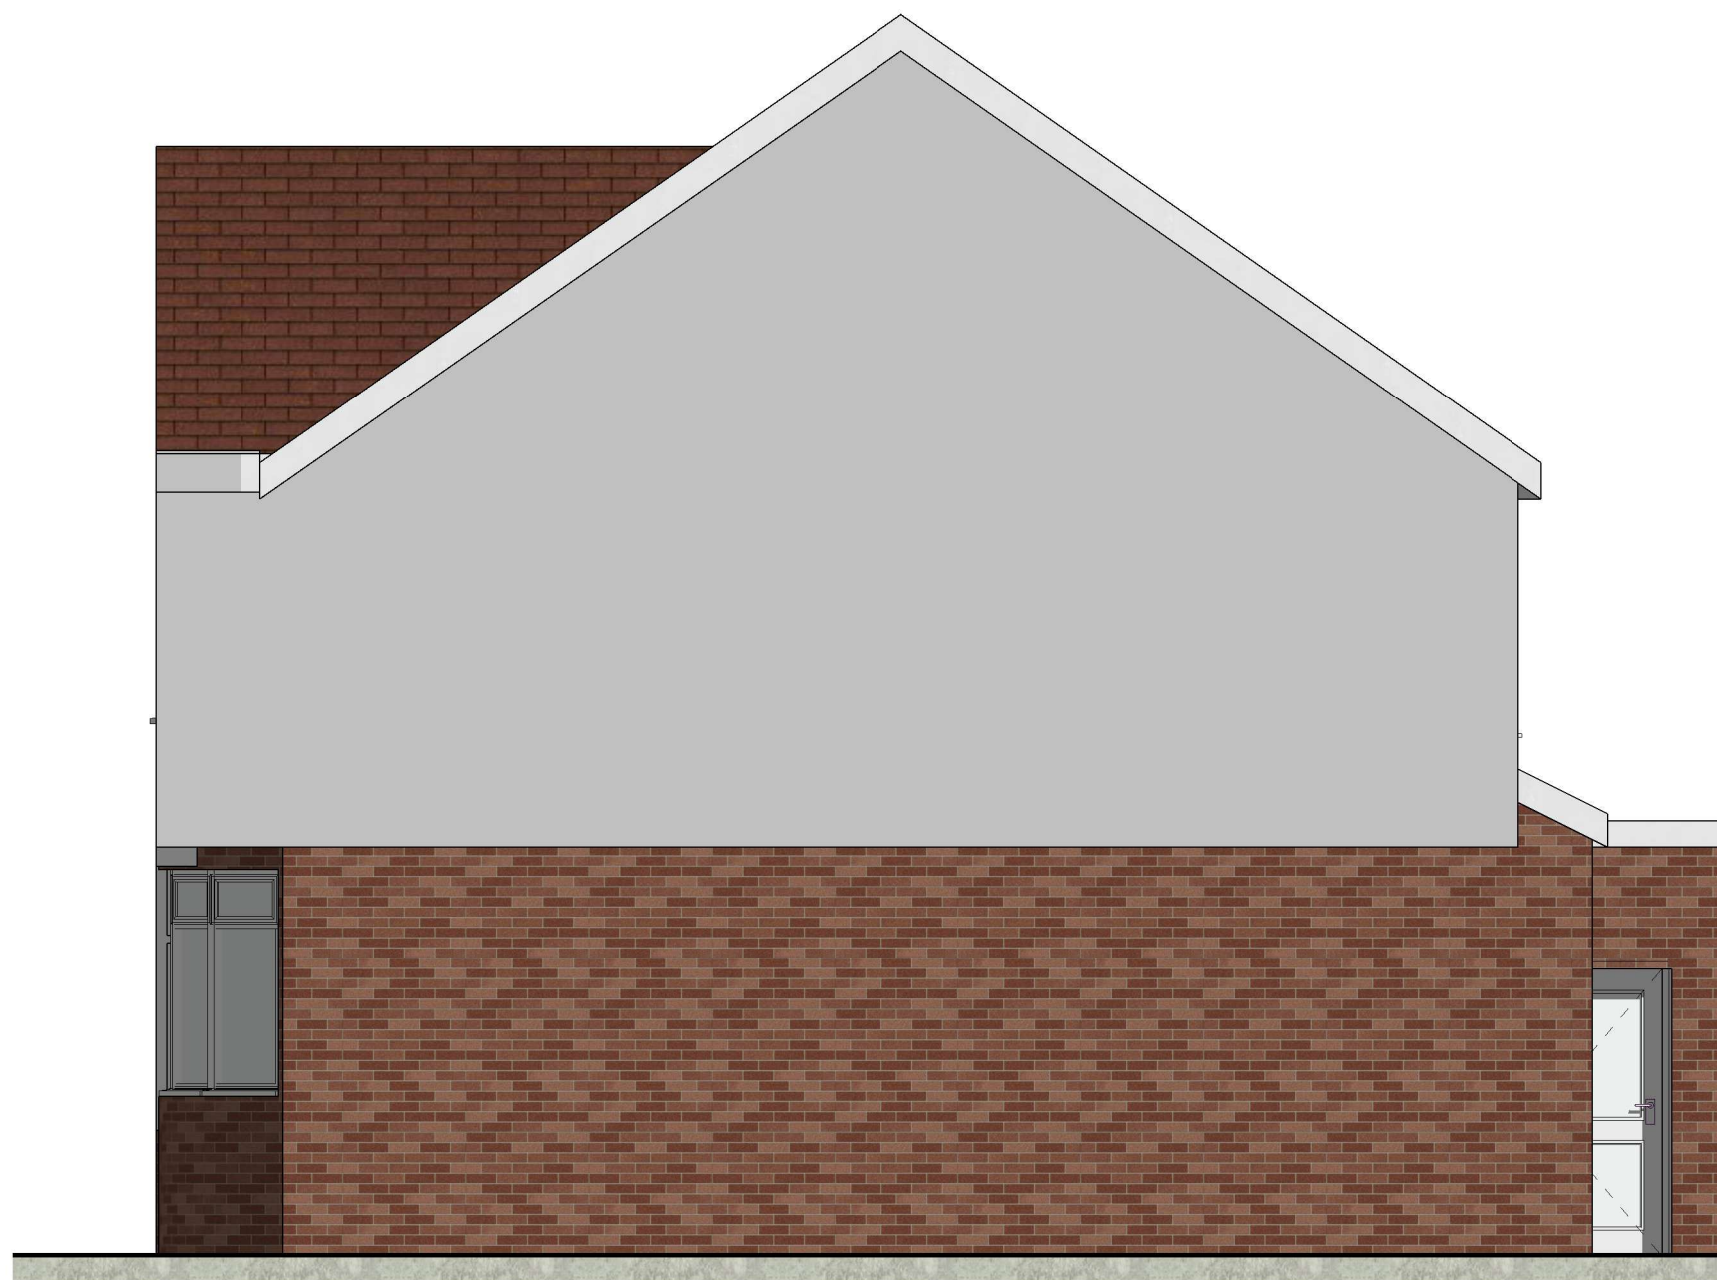

4 Proposed Elevation 03
1 : 50

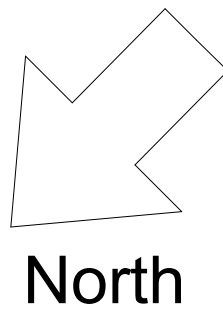

1:50 Scale Bar

A	Side extension moved back 400mm	SB	26/05/26
-	First Issue	SB	25/03/26
STATUS: HOUSEHOLDER PLANNING			



CLIENT:
Peter

SITE:
37 Fernbank Avenue

TITLE:
Proposed Two Storey Side Extension -
Plans, Elevations and 3D views

SCALE AT A1: 1:50	DATE: 25/03/26	DRAWN: S.B	CHECKED: C.C
PROJECT NO: 2604	DRAWING NO: 02	REVISION: A	