


Scale Bars		TO BE USED ONLY AS GUIDANCE									
1:500	mm	0	10	20	30	40	50	60	70	80	90
1:1000	mm	0	10	20	30	40	50	60	70	80	90
1:1500	m	0	10	20	30	40	50	60	70	80	90
1:2500	m	0	10	20	30	40	50	60	70	80	90


- NOTES
- All dimensions and levels are to be checked on site.
 - Any discrepancies are to be reported to the architect before any work commences.
 - This drawing shall not be scaled to ascertain any dimensions. Work to figured dimensions only.
 - This drawing shall not be reproduced without express written permission from AEW.
 - Title overlay drawings and ownership boundaries are produced using all reasonable endeavours. AEW cannot be responsible for the accuracy or scale discrepancy of base plans supplied to them.
 - All works are to be undertaken in accordance with Building Regulations and the latest British Standards.
 - All proprietary materials and products are to be used strictly in accordance with the manufacturers recommendations.
- This drawing contains the following model files: -
- 12211-AEW-BC-XX-M3-A-0003

CDM 2015

Client notified of duties: **14/06/21**
Principal Designer: **Nationwide CDM**
Unless noted below, all known hazards have been highlighted on the drawing.

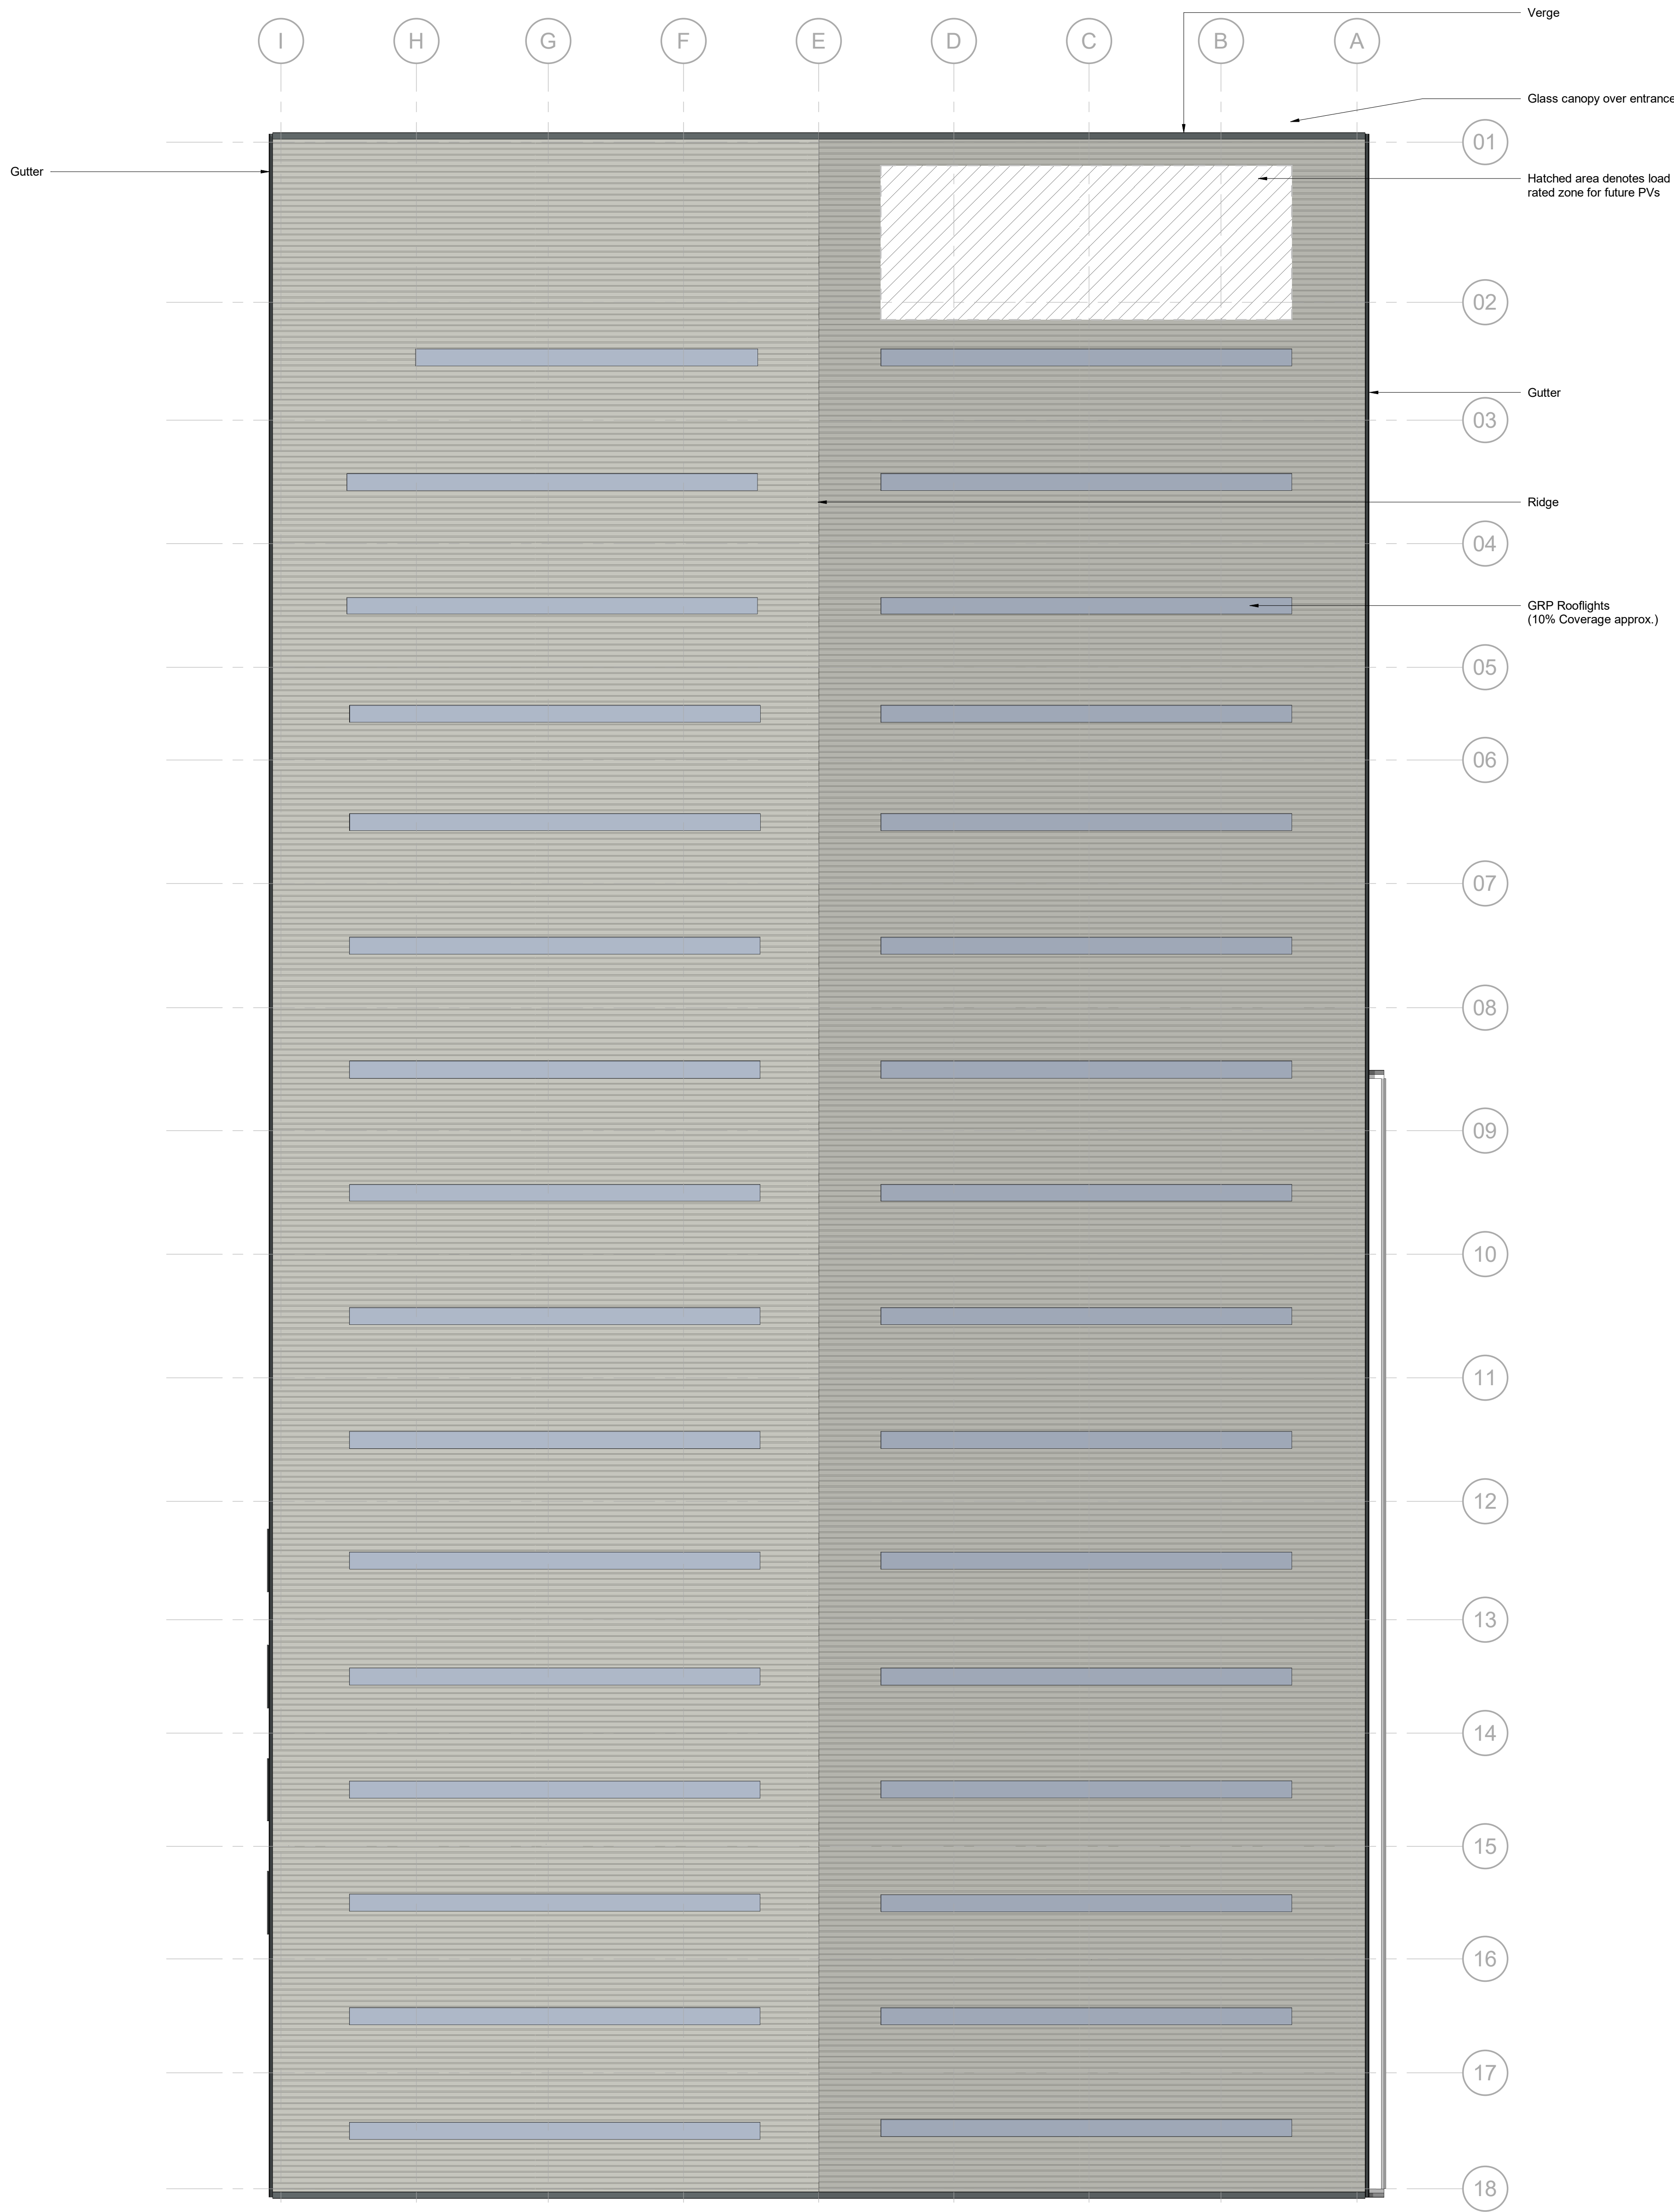

RF_GA Proposed Roof Plan_PLANNING
Scale @ 1:200

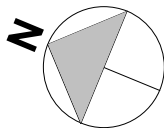

P04	16/06/22	Reduction in number of docks	DRS	DRS
P03	17/05/22	General Update	CF	DRS
P02	11/03/22	Planning Issue	CF	DRS
P01	16/11/21	Initial Issue	CF	DRS
Rev	Date	Description	Drawn By	Checked By
Status		Purpose of Issue		
S2		For Information		
drawing stage		Tender		
client		Network Space Land Limited		
project		Sovereign Business Park, Huyton		
drawing title		Unit C - Proposed GA Roof Plan		
date		Jan 2022	drawn	CF
scale @ A0		1:200	checked	DRS