




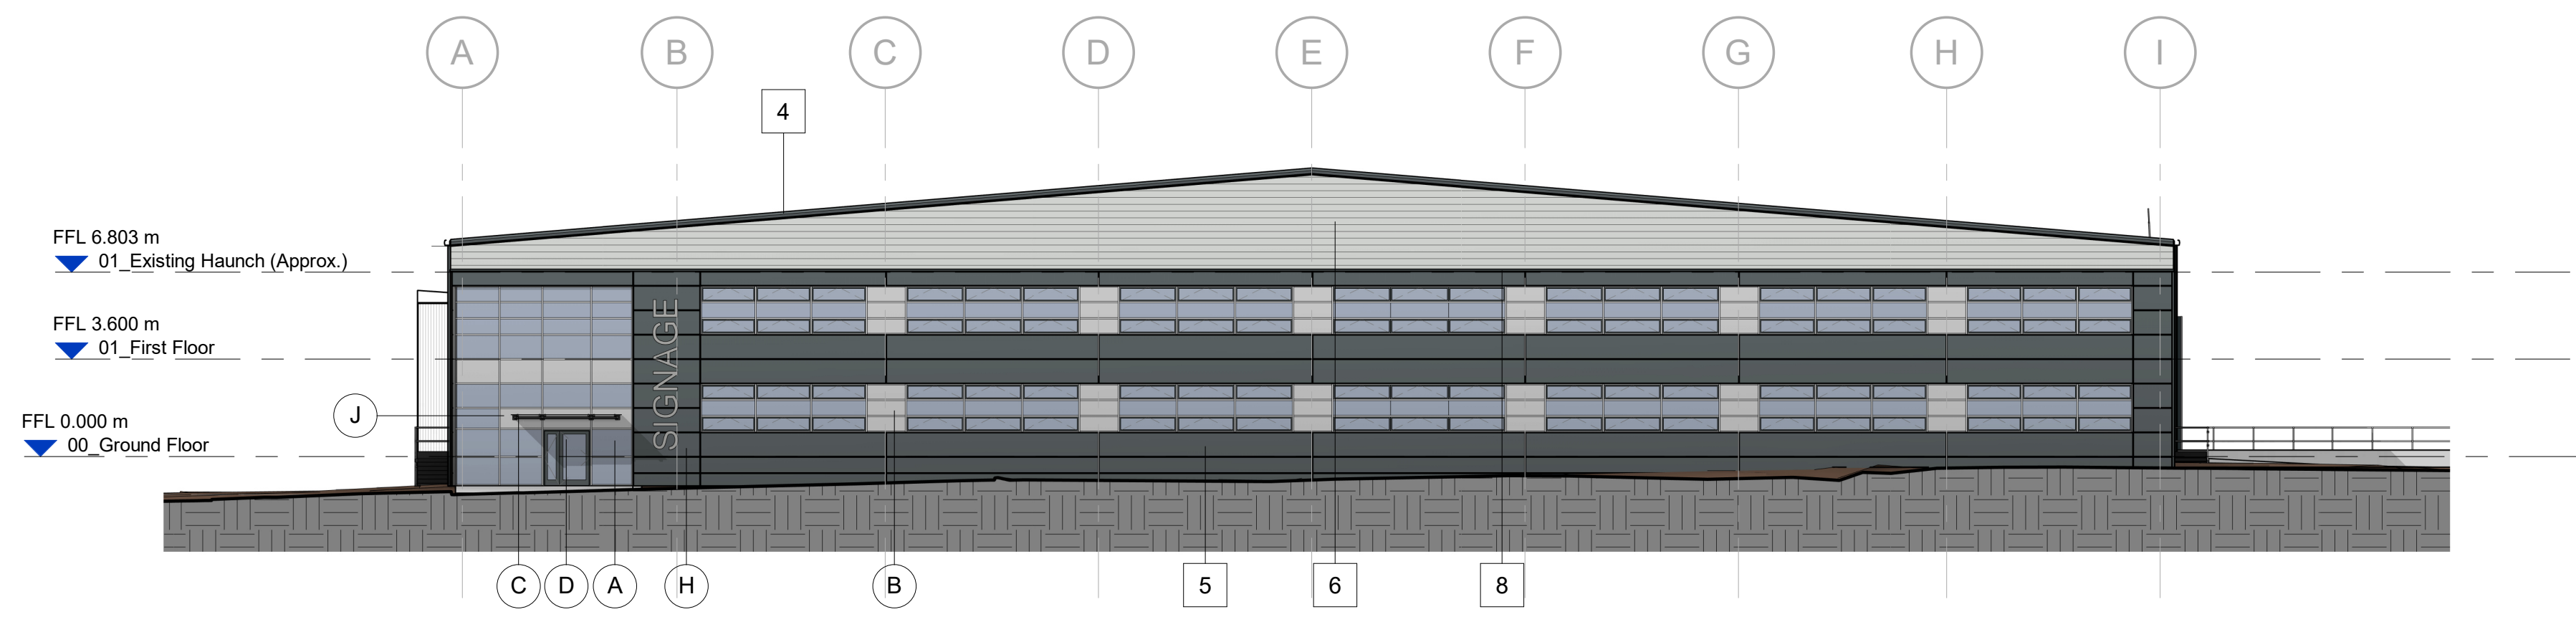


Proposed North East Elevation
Scale @ 1 : 200

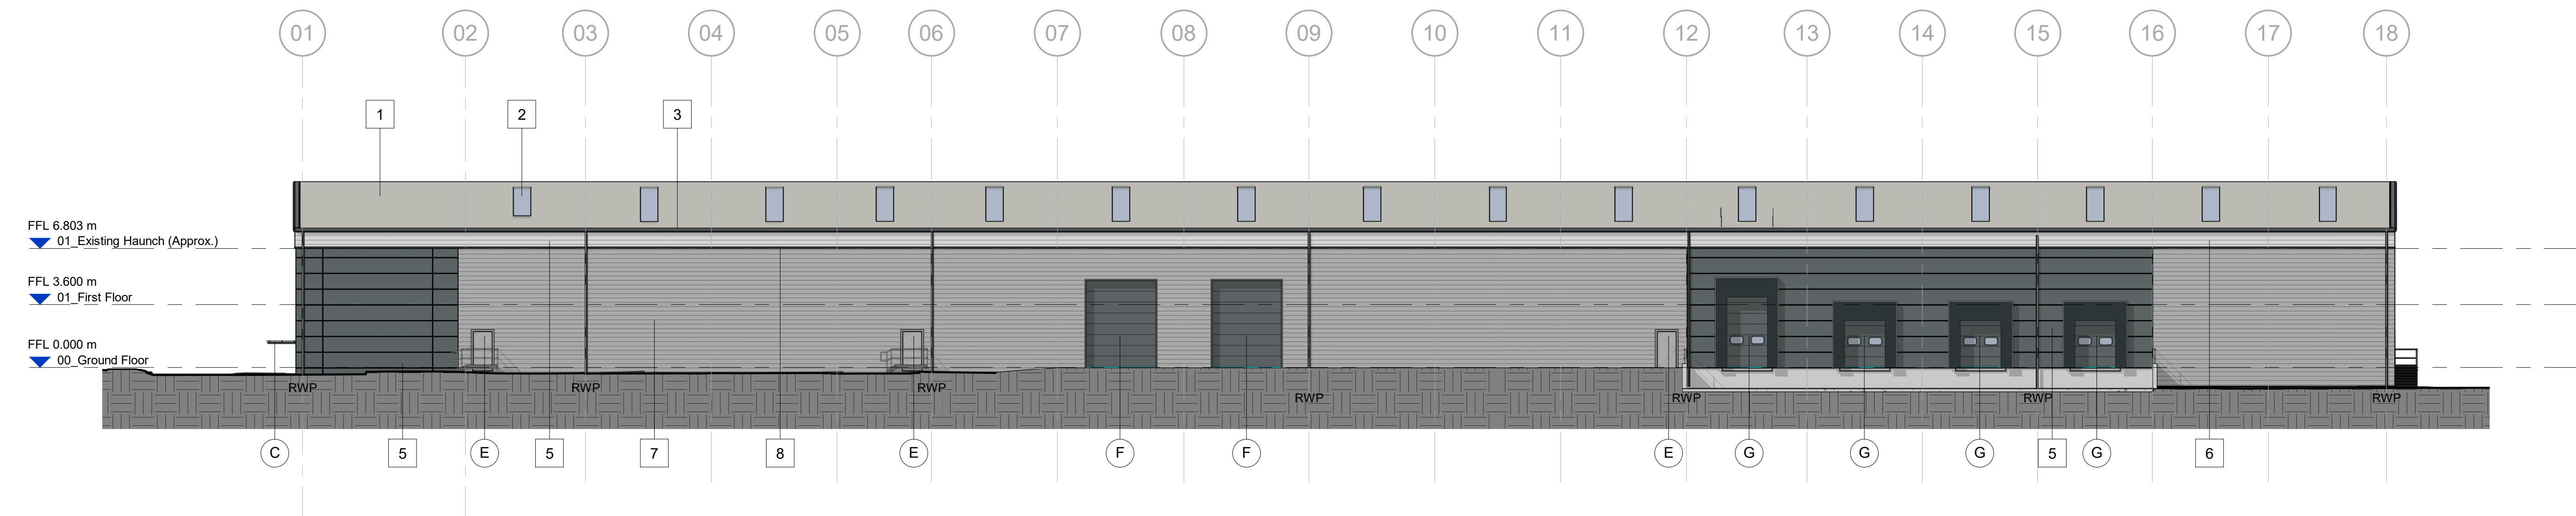

Proposed North West Elevation
Scale @ 1 : 200

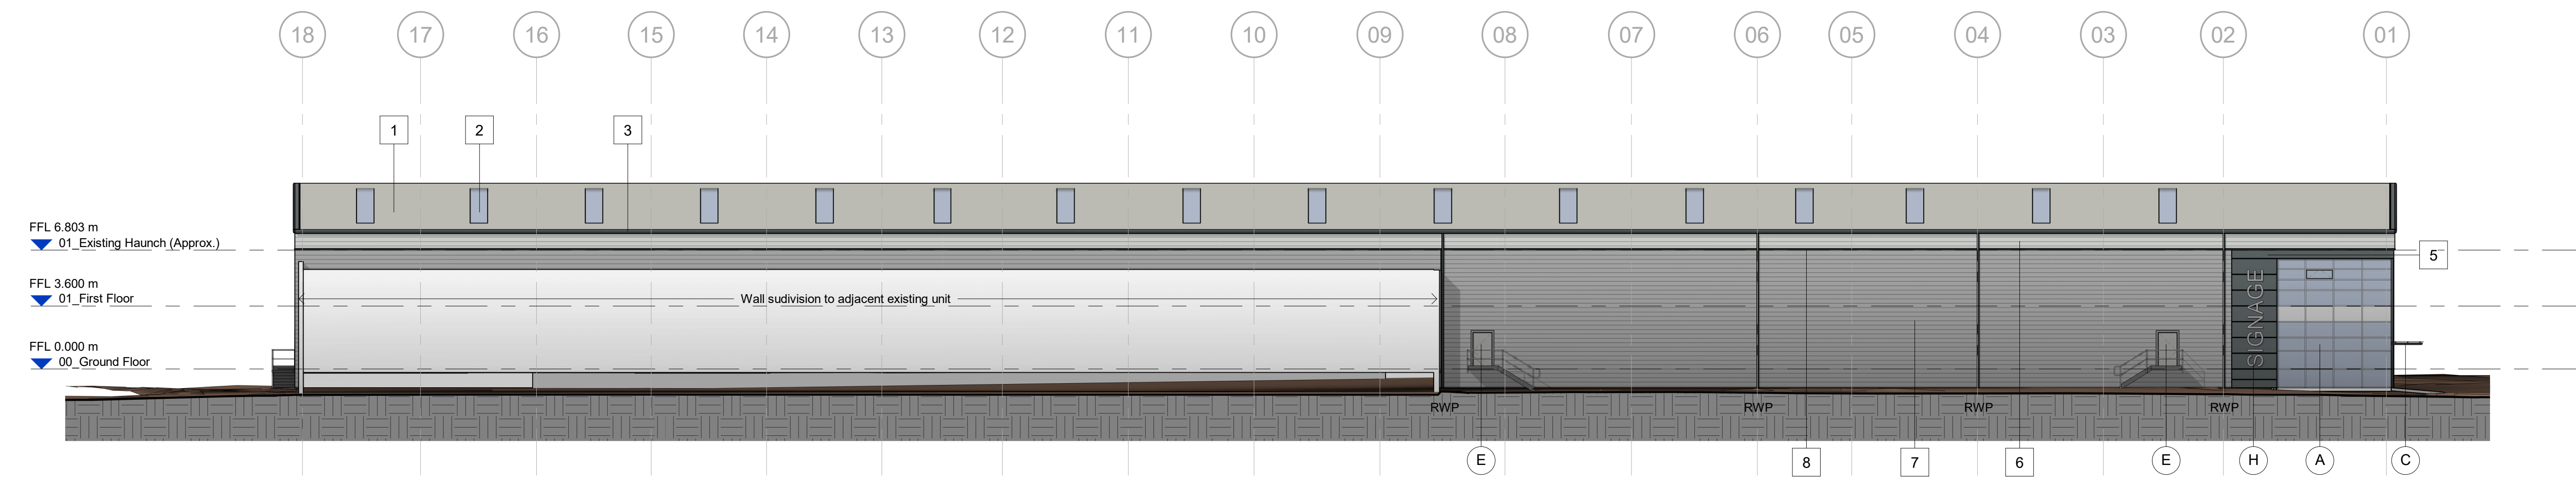

Proposed South East Elevation
Scale @ 1 : 200

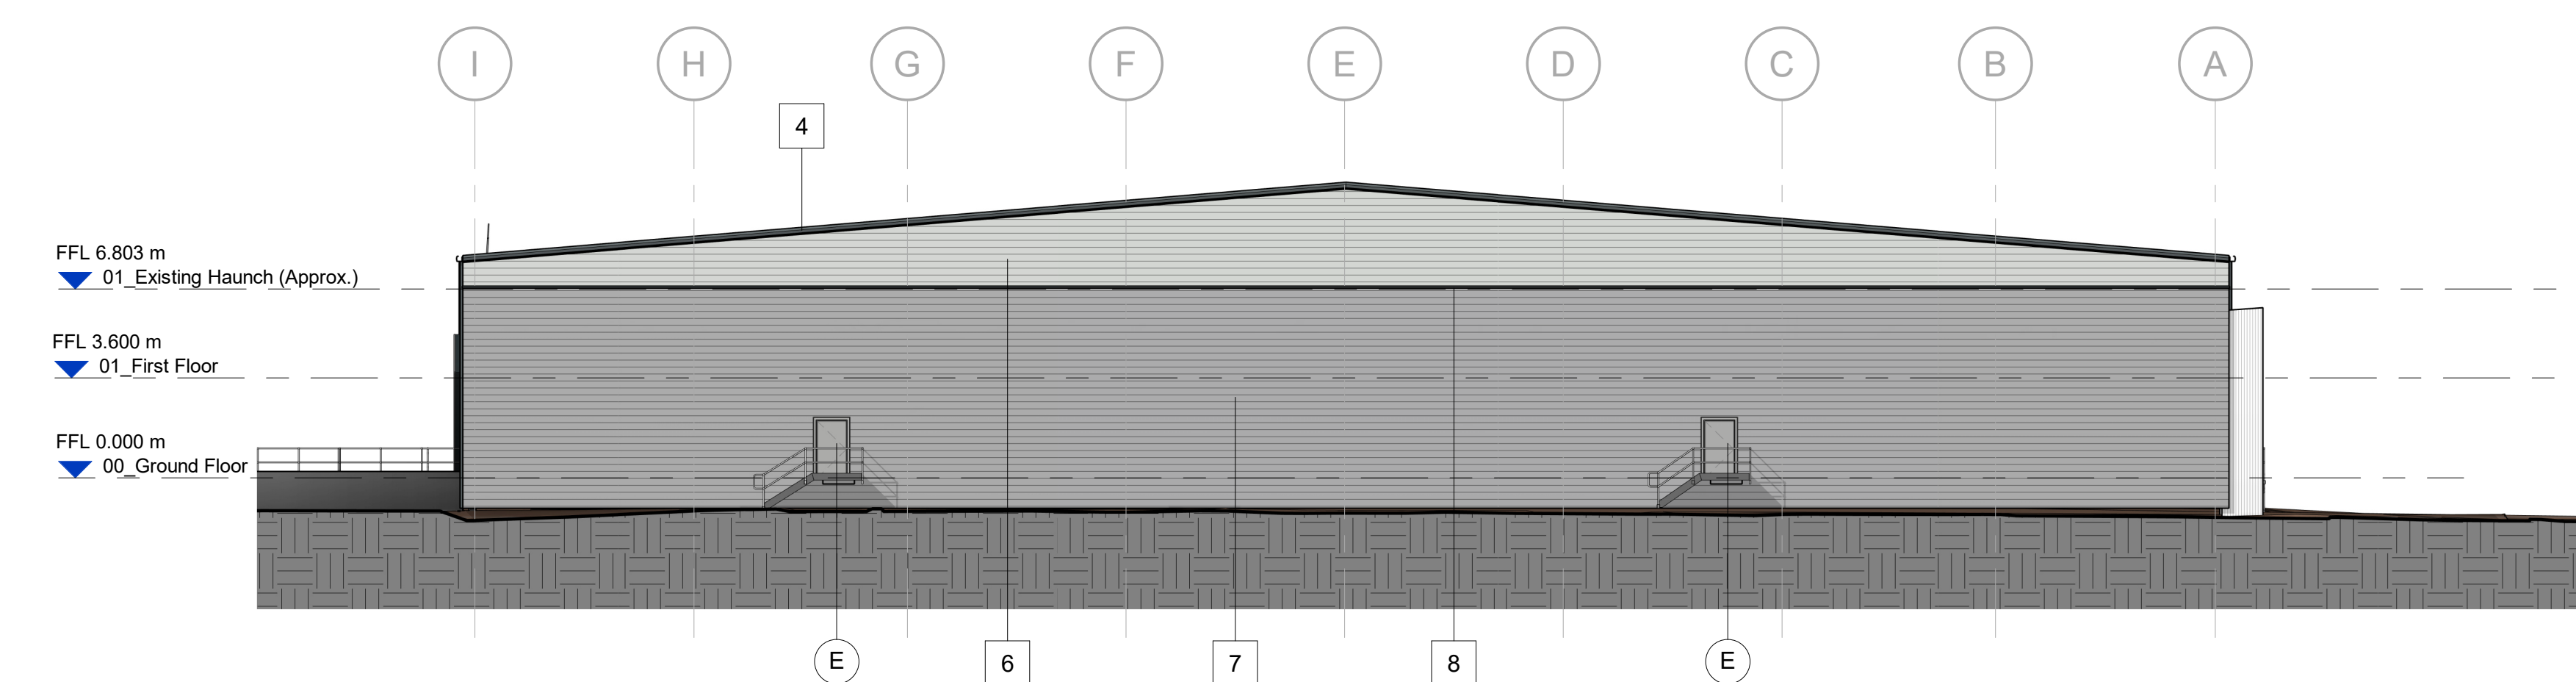

Proposed South West Elevation
Scale @ 1 : 200

BUILDING FABRIC - MATERIALS SCHEDULE

- | | | | |
|---|---|---|--|
| 1 | Roof Cladding – Trapezoidal Profile (MW5RS)
Colorcoat HPS200 Ultra – Goosewing Grey (RAL 7038) | A | Glazing – Type 1, Curtain Wall stick system
Aluminium framed, PPC Slate Grey (RAL 7012)
Double glazed infill units |
| 2 | Rooflights
GRP, in-plane, non-fragile, triple skinned
Translucent | B | Glazing – Type 2, Window section
Aluminium framed, PPC Slate Grey (RAL 7012)
Double glazed infill units
Glass 'look-a-like' spandrel panels where indicated |
| 3 | Rainwater Goods & Gutters (square)
Outboard, proprietary aluminium
PPC Slate Grey (RAL 7012) | C | Office Entrance – Canopy
Cantilevered Glazing, matched to Curtain Walling
Steel arm supports, PPC Slate Grey (RAL 7012) |
| 4 | Verge Flashing
Profiled aluminium
PPC Slate Grey (RAL 7012) | D | Office Entrance – Personnel Access Doorset
Aluminium framed (TB), PPC Slate Grey (RAL 7012)
Double glazed infill units (matched to Curtain Wall) |
| 5 | Wall Cladding – Type 1, Micro-Rib Profile
Colorcoat Prisma – Slate Grey (RAL 7012) | E | Personnel Access / Escape Doorset
Galvannead Steel, PPC Silver Metallic (RAL 9006)
Thermally insulated core |
| 6 | Wall Cladding – Type 2, Trapezoid Profile (1000/32R)
Colorcoat Prisma – Oyster (RAL 7035) | F | Operational Door – Level Access
Sectional Insulated Shutter
Plastisol Coated finish, Slate Grey (RAL 7012) |
| 7 | Wall Cladding – Type 3, Trapezoid Profile (1000/32R)
Colorcoat Prisma – Silver Metallic (RAL 9006) | G | Operational Door & Shelter – Dock Levellers
Sectional Insulated Shutter
Plastisol Coated finish, Slate Grey (RAL 7012)
Docking Curtains, PVC Black |
| 8 | Cladding Transition Flashing
Profiled aluminium
PPC Slate Grey (RAL 7016) | H | Building Signage Zone
(Detail subject to separate application) |
| 9 | Cladding Base Drip Flashings
Profiled aluminium
PPC finish to match above cladding | J | Insulated Composite Spandrel Panel integrated to Curtain Walling
PPC Slate Grey (RAL 7012) |

Scale Bars				
TO BE USED ONLY AS GUIDANCE				
1:500	mm	1:1000	mm	mm
1:200	mm	1:1000	mm	mm
1:500	m	1:1000	m	m
1:1000	m	1:1000	m	m

NOTES

- All dimensions and levels are to be checked on site.
 - Any discrepancies are to be reported to the architect before any work commences.
 - This drawing shall not be scaled to ascertain any dimensions. Work to figured dimensions only.
 - This drawing shall not be reproduced without express written permission from AEW.
 - Title overlay drawings and ownership boundaries are produced using all reasonable endeavours. AEW cannot be responsible for the accuracy or scale discrepancy of base plans supplied to them.
 - All works are to be undertaken in accordance with Building Regulations and the latest British Standards.
 - All proprietary materials and products are to be used strictly in accordance with the manufacturers recommendations.
- This drawing contains the following model files: -
12211-AEW-BC-XX-M3-A-0003

CDM 2015

Client notified of duties: 14/06/21
Principal Designer: Nationwide CDM

Unless noted below, all known hazards have been highlighted on the drawing.

R05	21/06/22	Fire Exit Door Assted	CF	DRS
R04	16/06/22	Reduction in number of Back	DRS	DRS
R03	17/05/22	General Update	CF	DRS
R02	11/03/22	Planning Issue	CF	DRS
R01	16/11/21	Initial Issue	CF	DRS
Rev	Date	Description	Drawn By	Checked By

Status Purpose of Issue
S2 For Information

drawing stage Tender

client

Network Space Land Limited

project

Sovereign Business Park, Huyton

drawing title

Unit C - Proposed GA Elevations

date Jan 2022 drawn CF
scale @ A0 1 : 200 checked DRS

Rev P05

12211-AEW-BC-XX-DR-A-0537

Unit C - Proposed GA Elevations

aei architects

0161 214 4370

www.aeiarchitects.com

aei