

Scale Bars		TO BE USED ONLY AS GUIDANCE			
1:100	mm	0	1000	2000	3000
1:200	mm	0	1000	2000	3000
1:500	M	0	5	10	15
1:1250	M	0	10	30	50


NOTES

- All dimensions and levels are to be checked on site.
 - Any discrepancies are to be reported to the architect before any work commences
 - This drawing shall not be scaled to ascertain any dimensions. Work to figured dimensions only.
 - This drawing shall not be reproduced without express written permission from AEW.
 - Title overlay drawings and ownership boundaries are produced using all reasonable endeavors. AEW cannot be responsible for the accuracy or scale discrepancy of base plans supplied to them.
 - All works are to be undertaken in accordance with Building Regulations and the latest British Standards.
 - All proprietary materials and products are to be used strictly in accordance with the manufacturers recommendations
- This drawing contains the following model files: -
- 12211-AEW-G1-XX-M3-A-0001


CDM 2015

Client notified of duties: **14/06/21**
Principal Designer: **Nationwide CDM**

Unless noted below, all known hazards have been highlighted on the drawing.

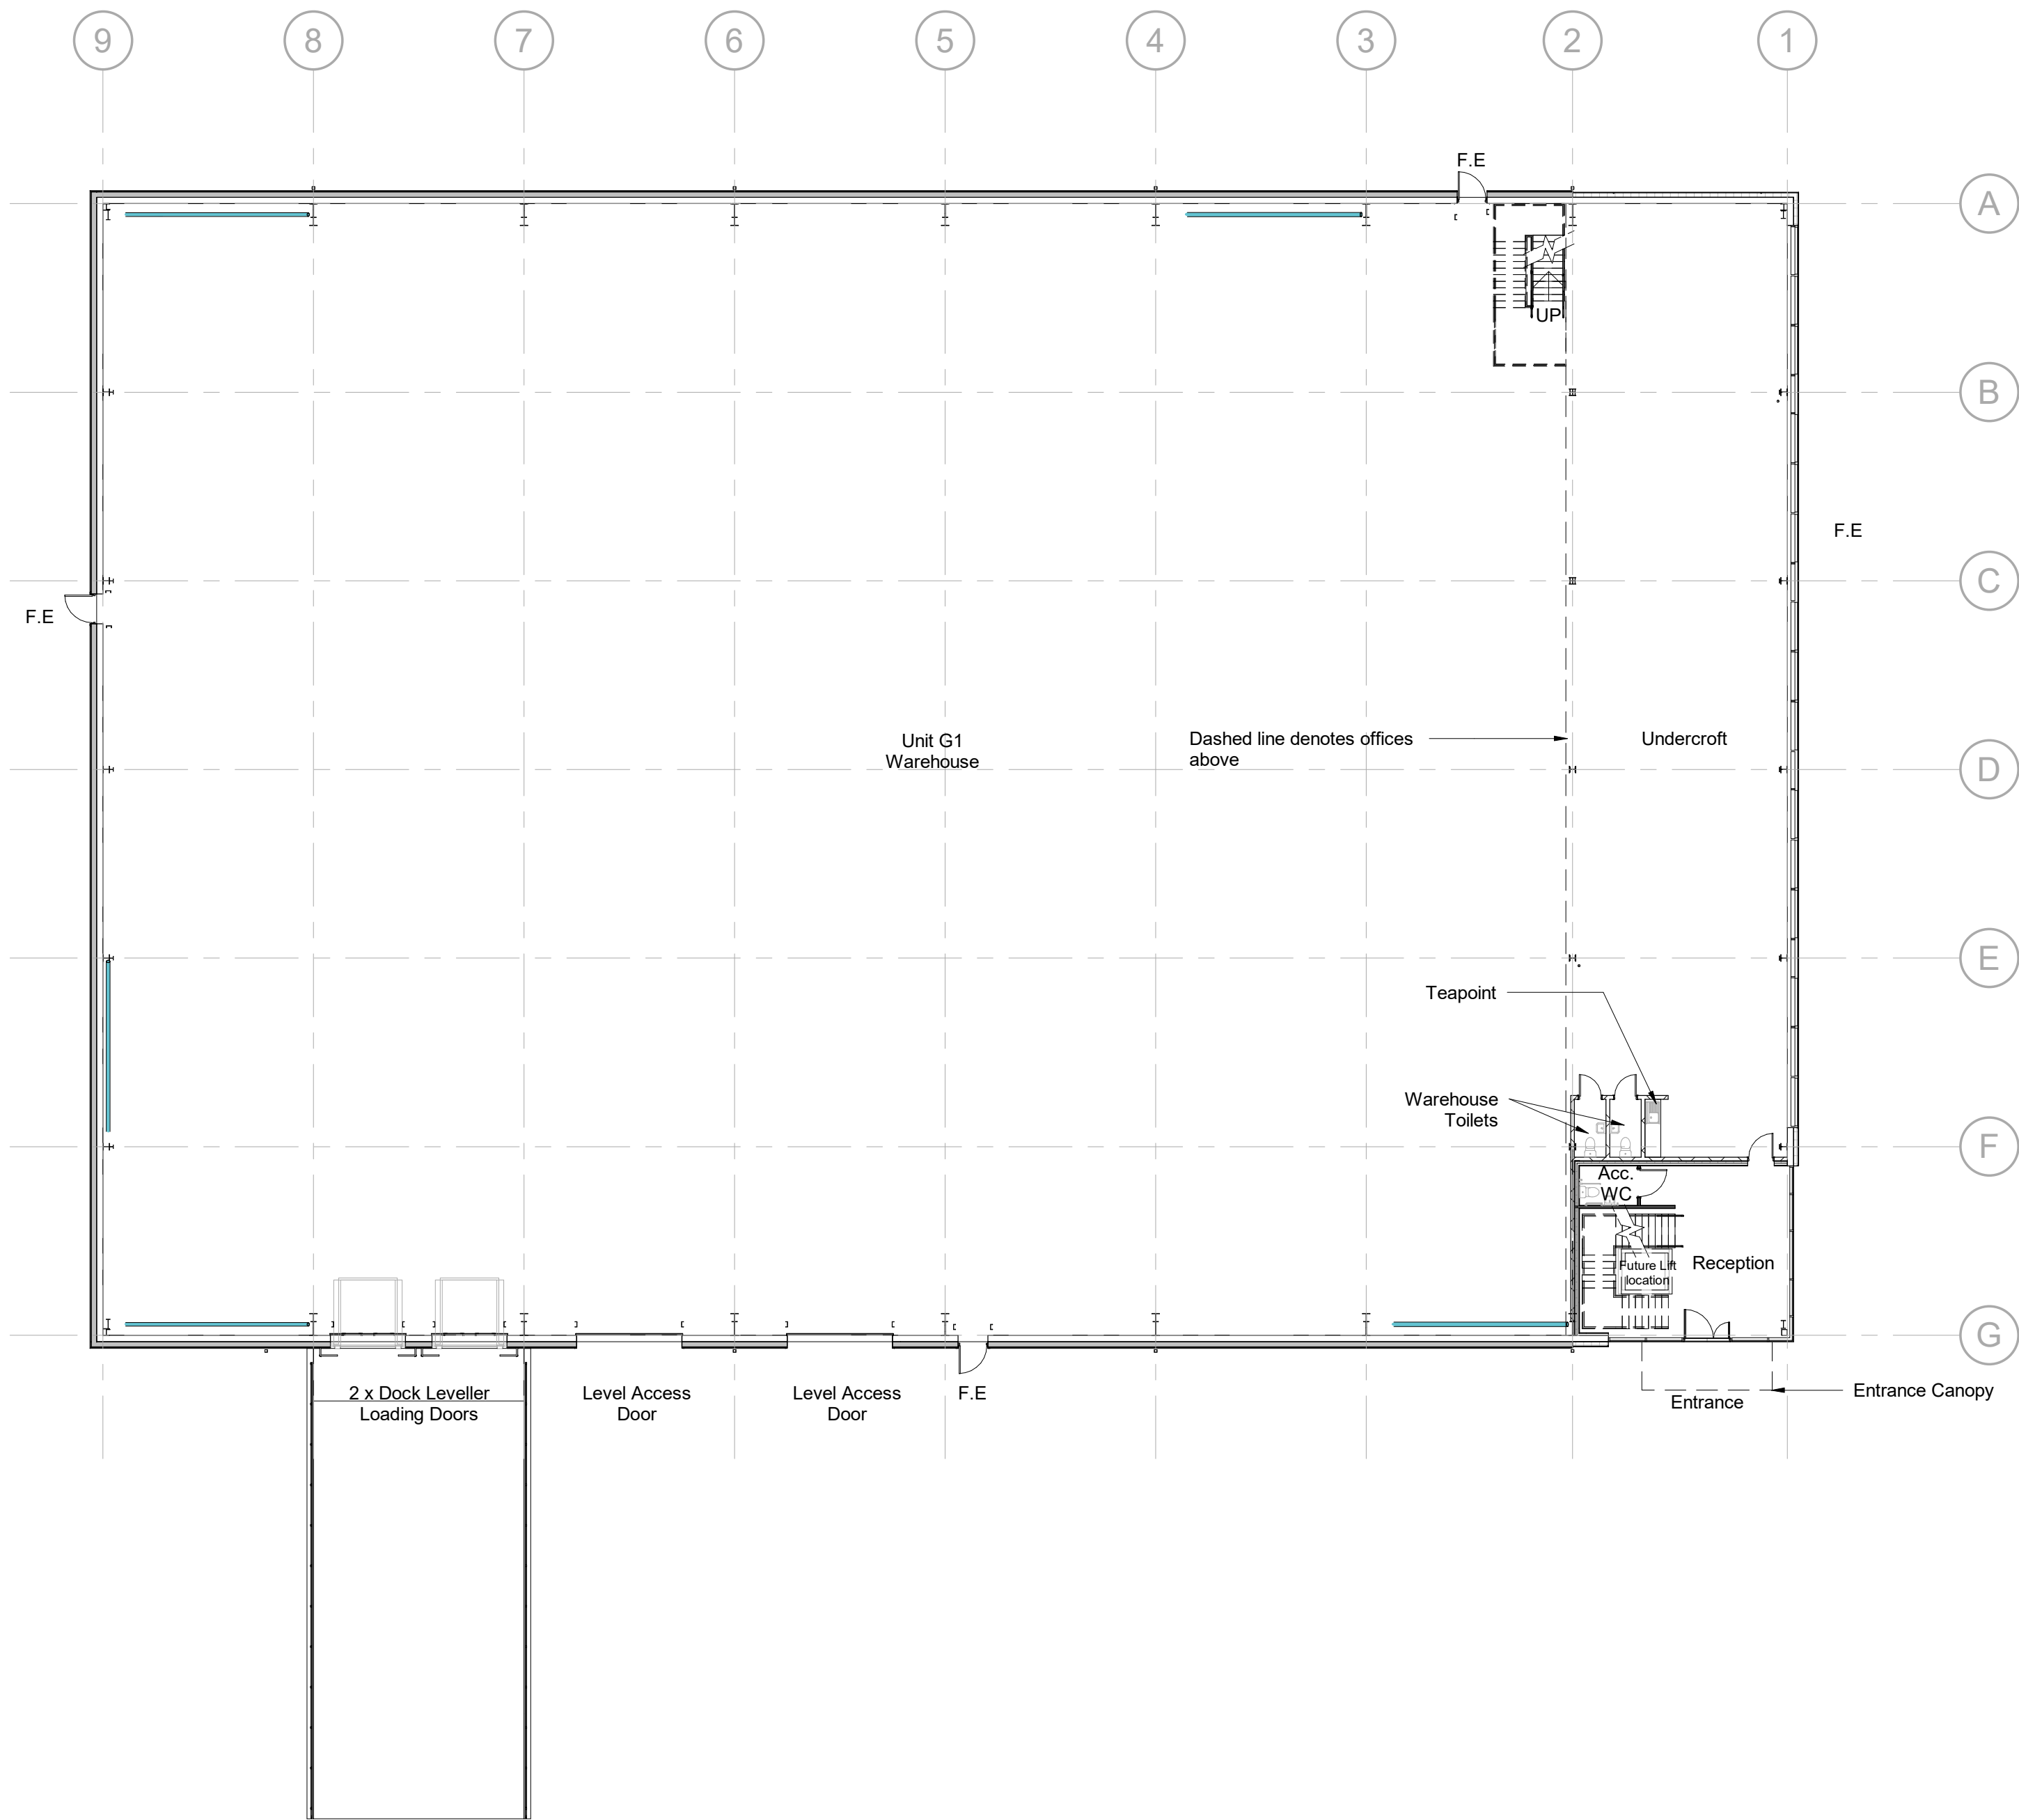

Proposed Ground Floor GA
Scale @ 1 : 200

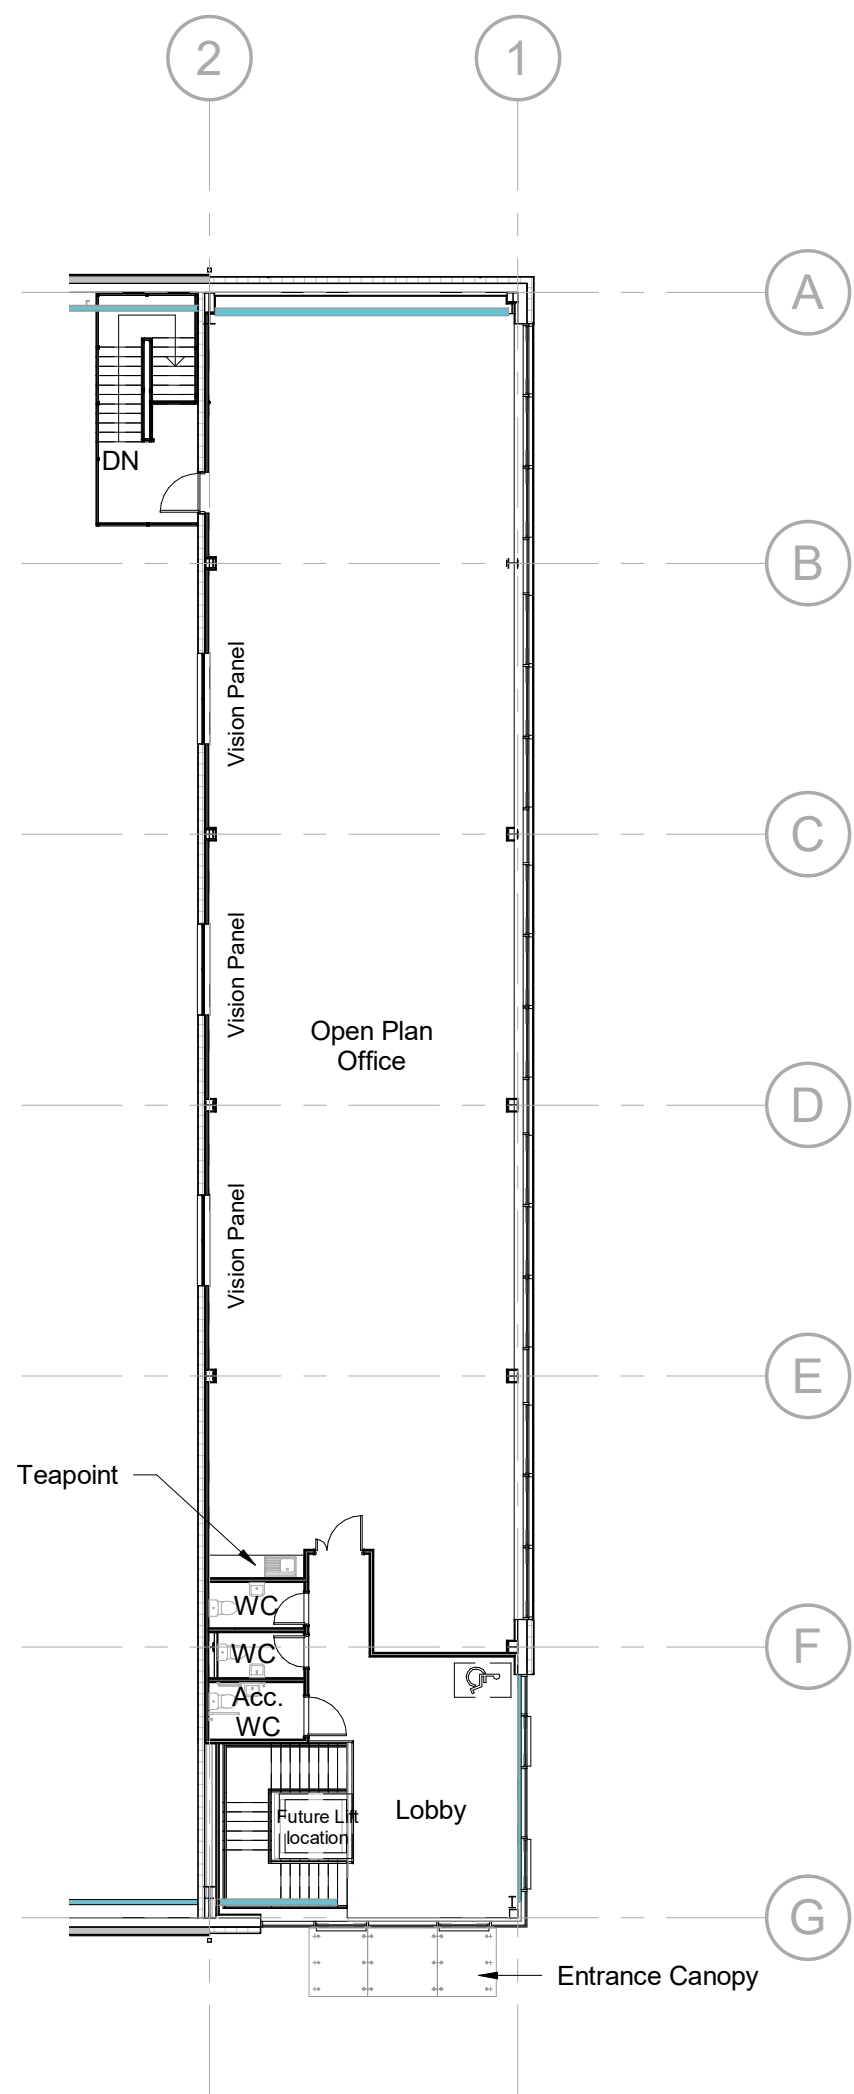

Proposed First Floor GA
Scale @ 1 : 200

P04	13/06/22	North Arrow updated	DJS	DRS
P03	17/05/22	General Update	DJS	DRS
P02	11/02/22	Planning Issue	CF	DRS
P01	02/12/21	Initial Issue	EF	CF

Rev	Date	Description	Drawn by	Checked By
S2		For Information		

drawing stage **Tender**

client

Network Space Land Limited

project

Sovereign Business Park, Huyton

drawing title

Unit G1 - Proposed GA Floor Plans

date	30/11/21	drawn	EF
scale @ A1	1 : 200	checked	CF

Rev

P04

12211-AEW-G1-XX-DR-A-0561

Draw No

aew architects
0161 214 4370
www.aewarchitects.com

aew